


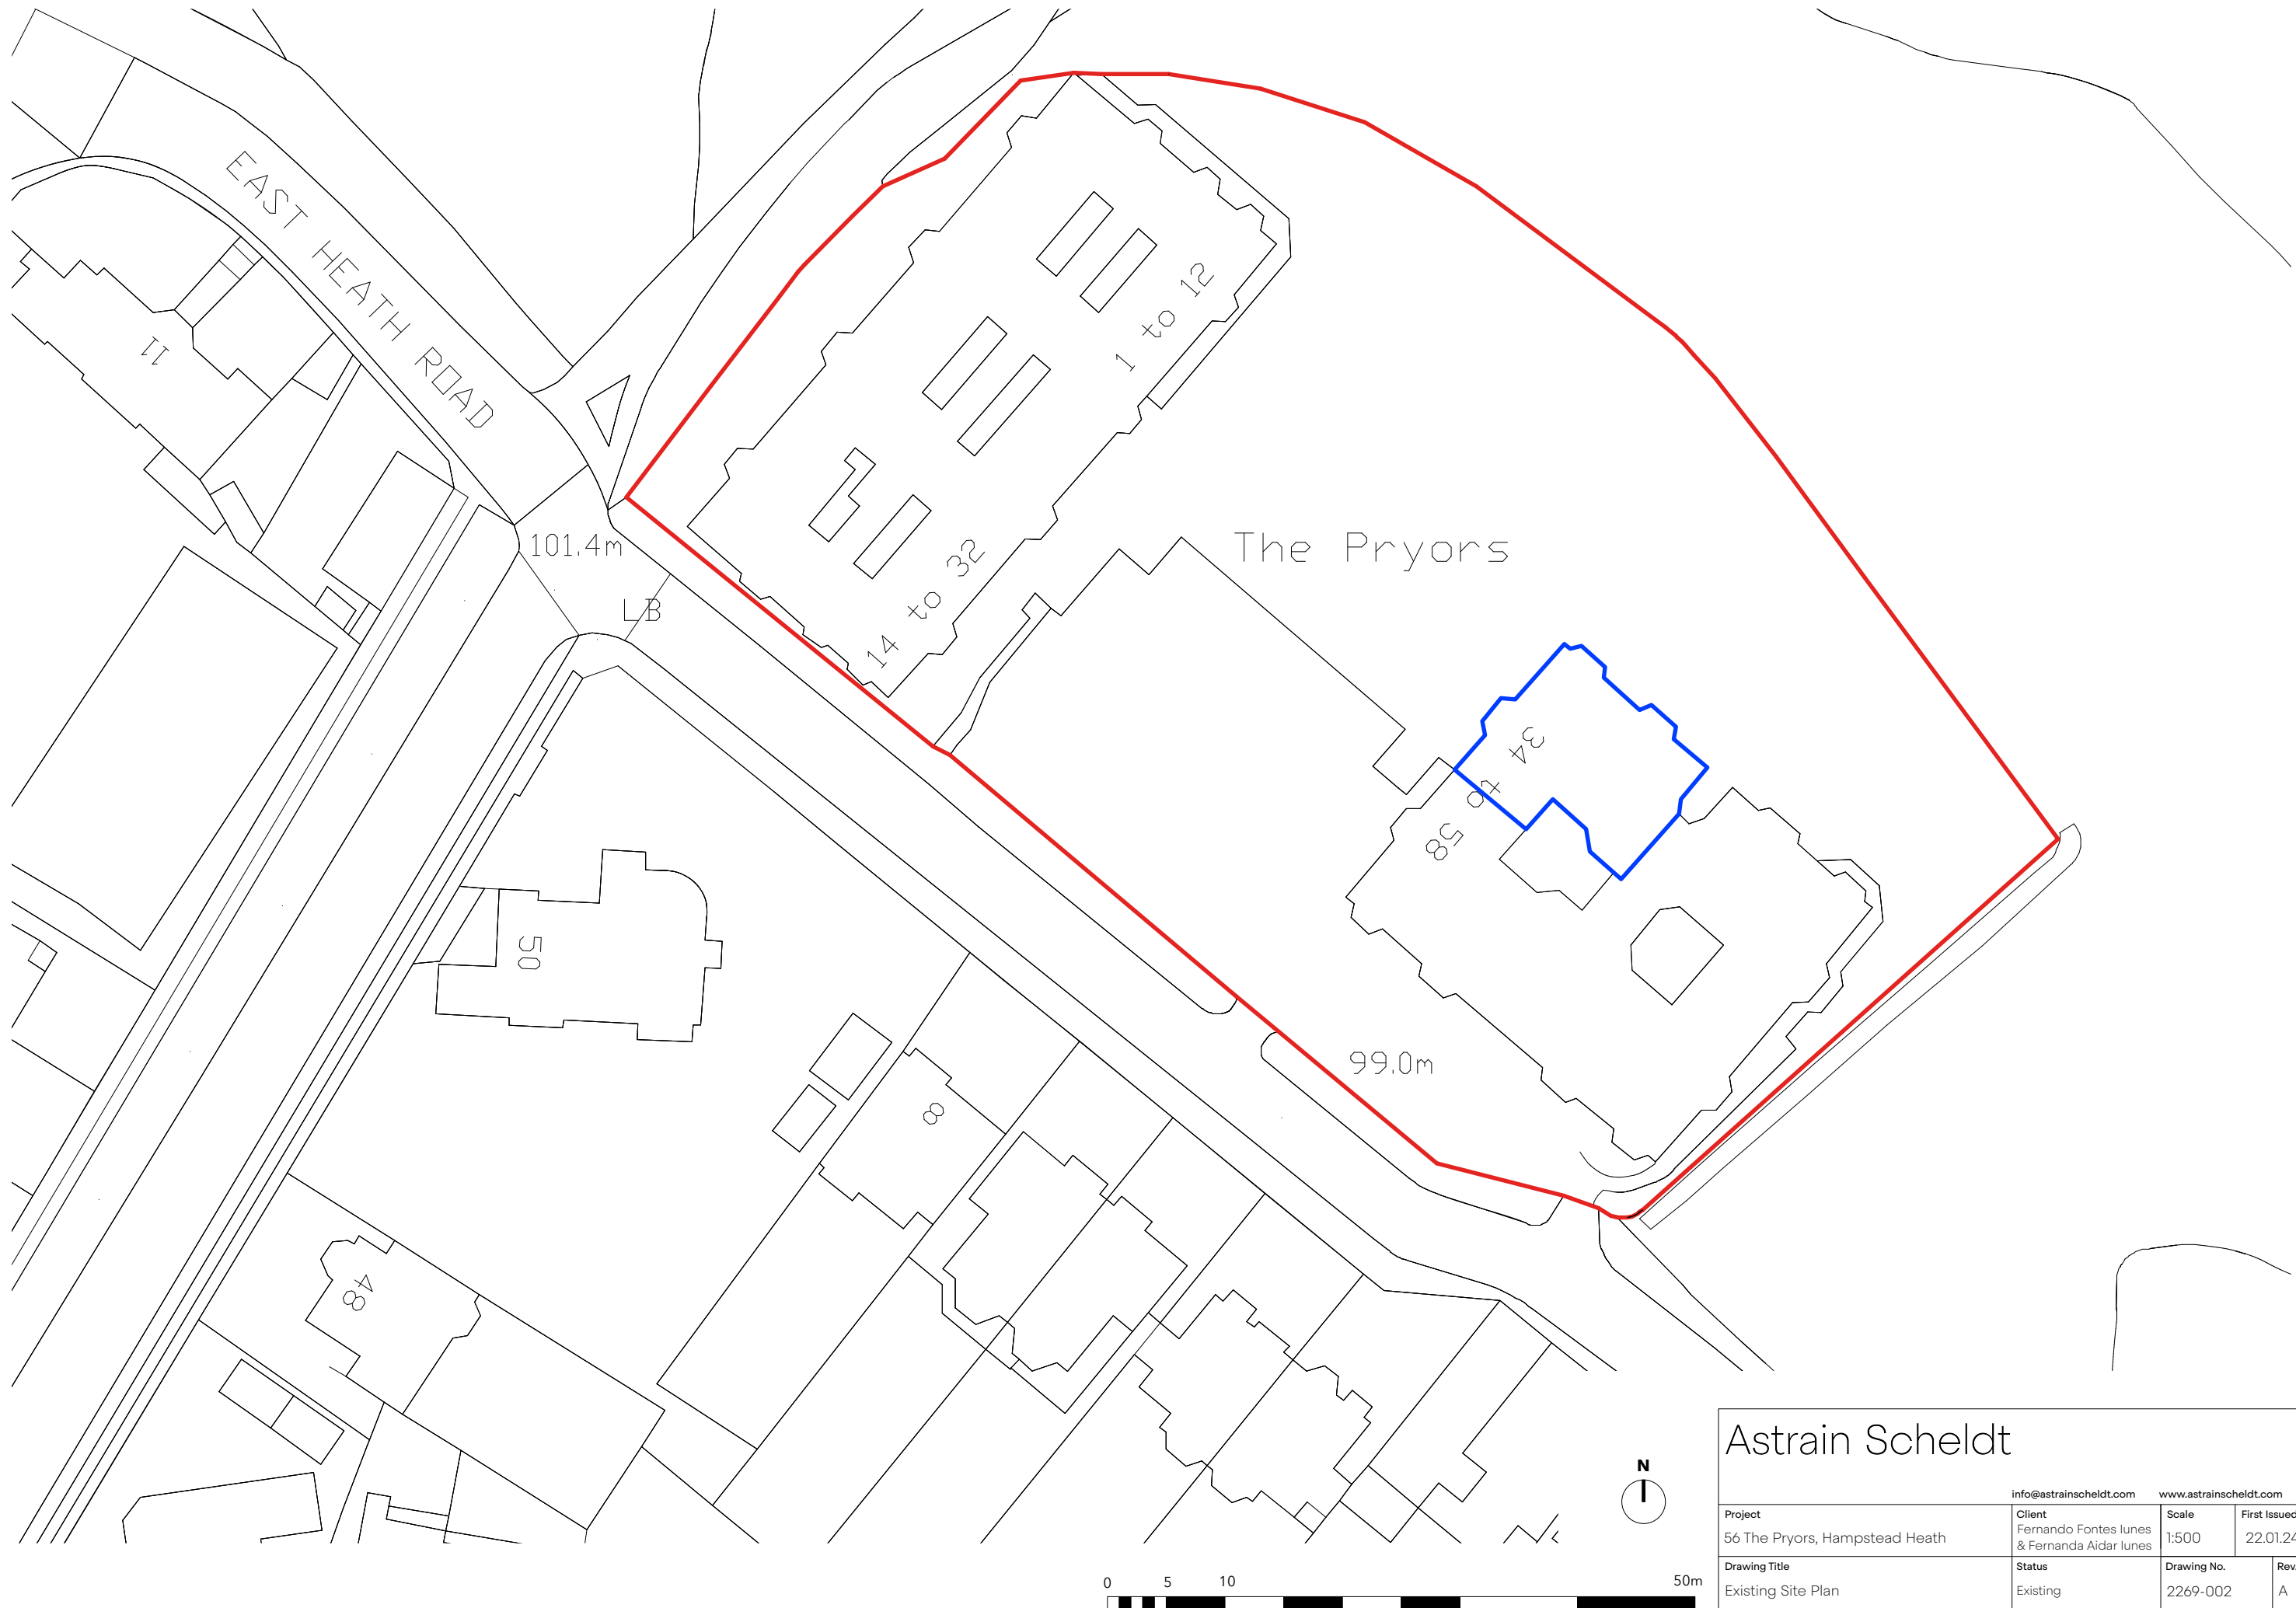

Astrain Scheldt			
		info@astrainscheldt.com	www.astrainscheldt.com
Project	Client	Scale	First Issued
56 The Pryors, Hampstead Heath	Fernando Fontes lunes & Fernanda Aidar lunes	1:500	22.01.24
Drawing Title	Status	Drawing No.	Rev.
Existing Site Plan	Existing	2269-002	A