




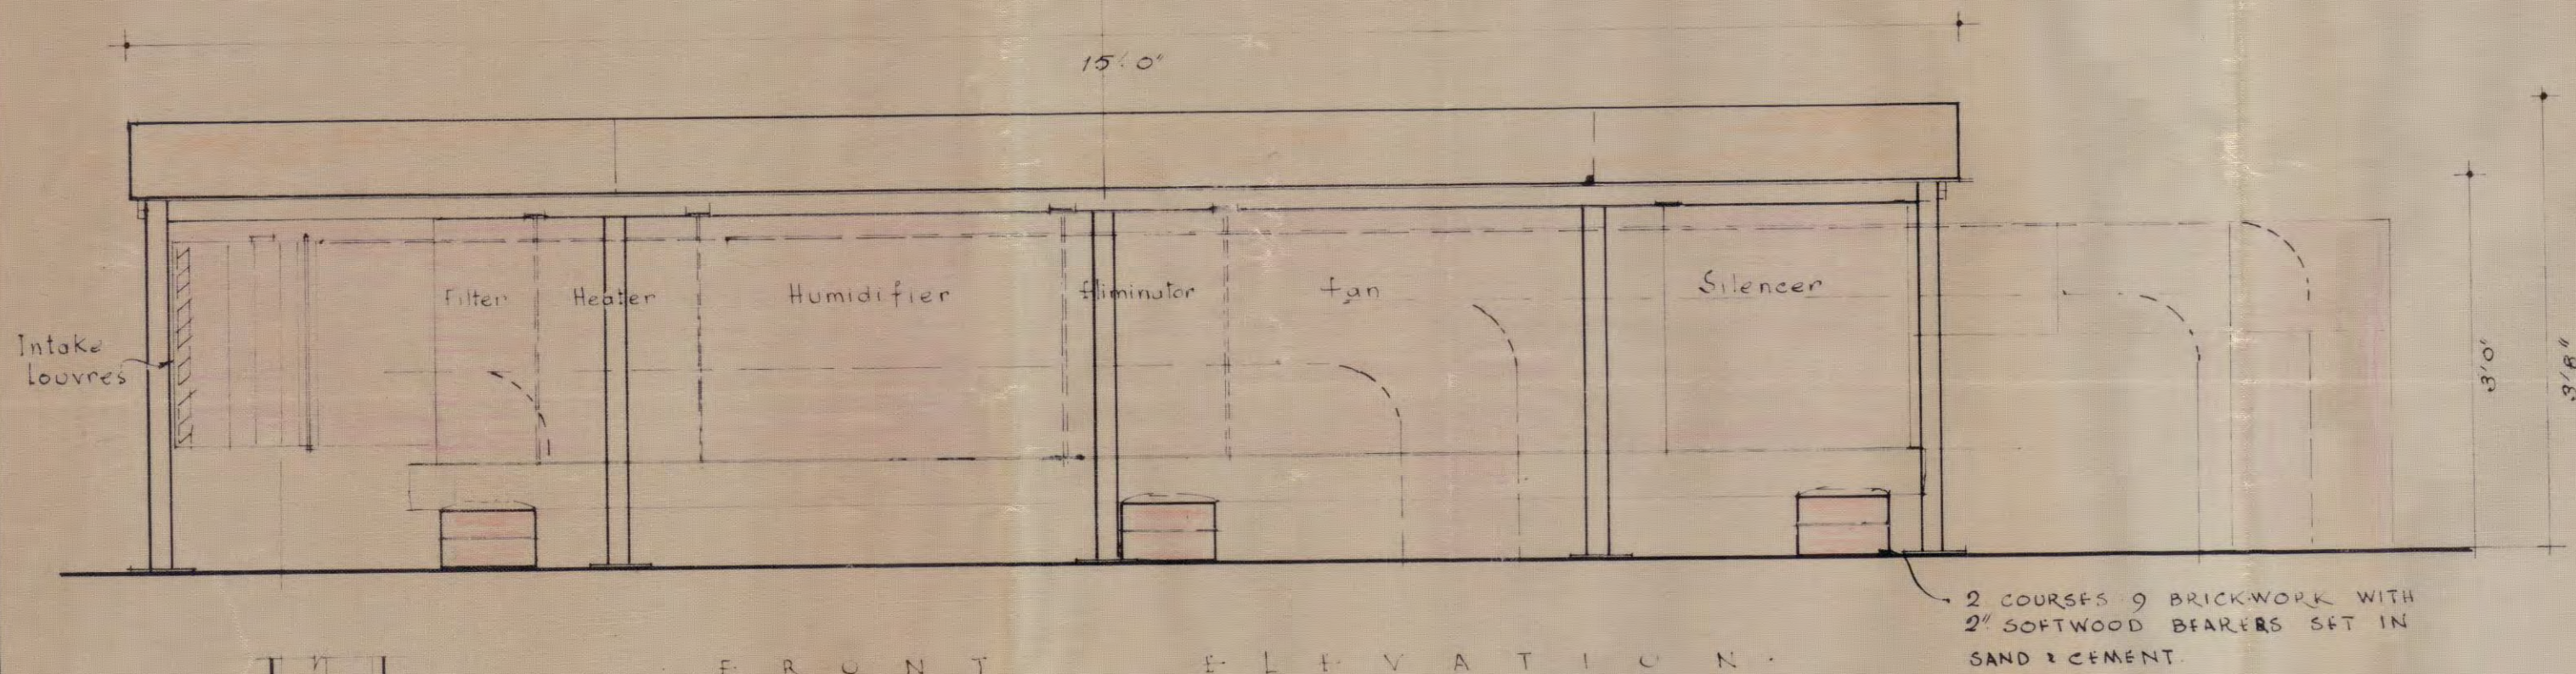

FRONT ELEVATION

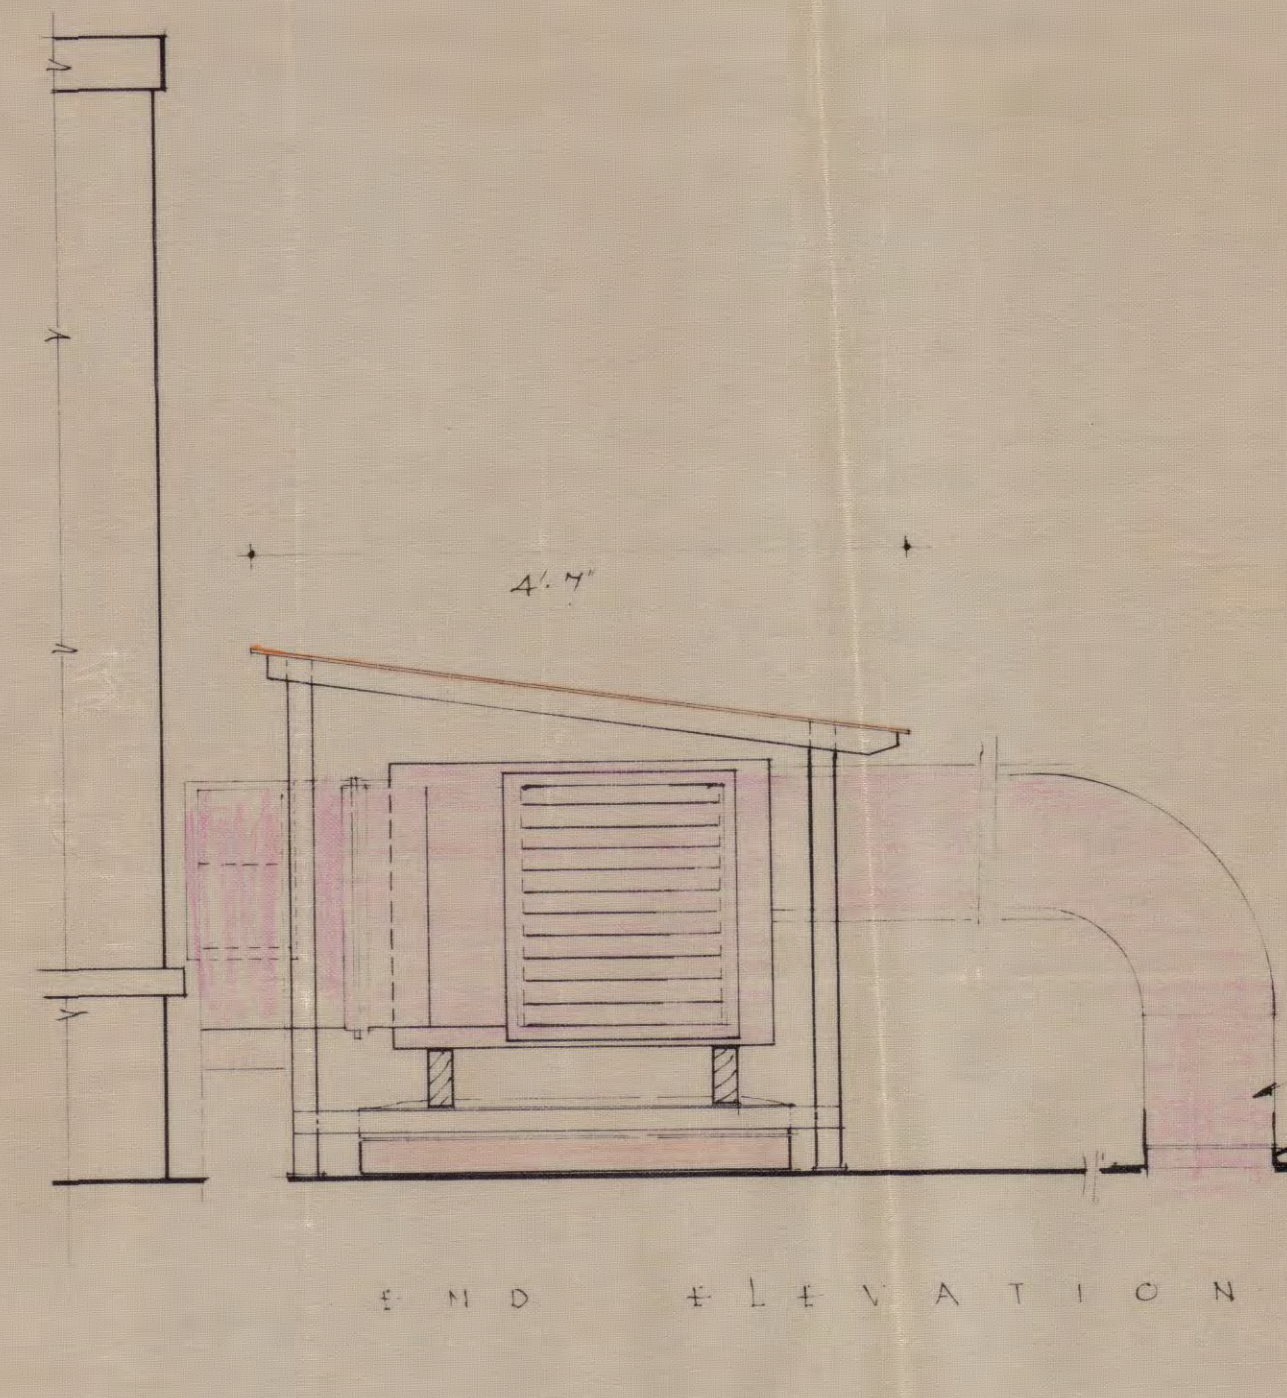

1/4" NATURAL COLOUR FLAT ASBESTOS SHEETS FIXED TO SOFT WOOD FRAMING OF 2"x2" UPRIGHTS WITH 2"x2" CROSS MEMBERS.

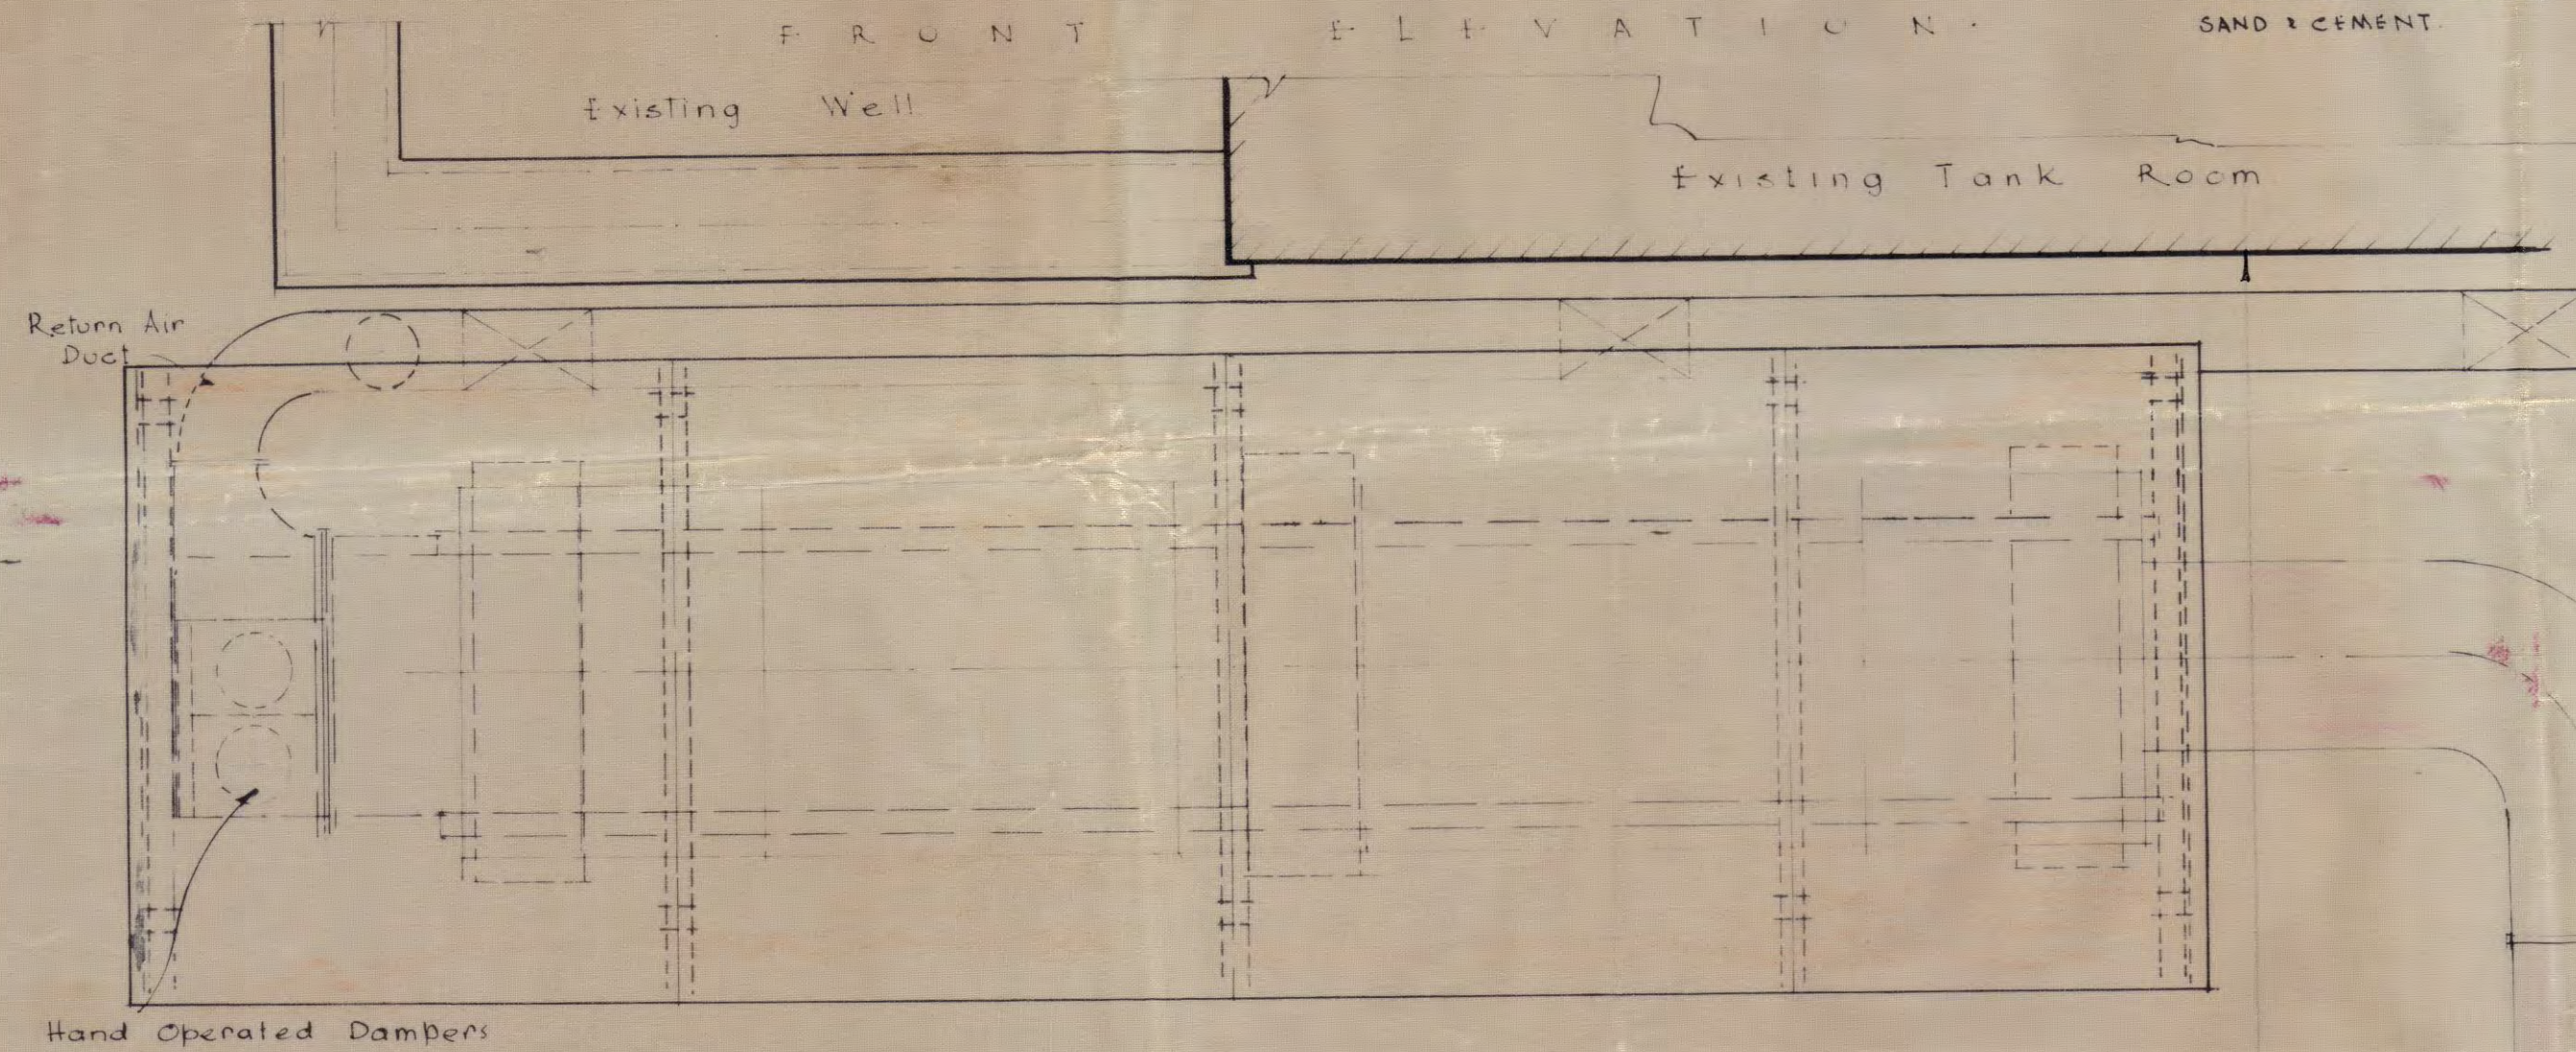


PLAN

10 1/2" x 16" GALVANISE TRUNKING INSULATED WITH 1" THICK EXPANDED POLYSTYRENE THEN TREATED WITH TWO COATS BLACK BIT PAINT


8" x 1 1/4" GALVANISED STRAPS BANDO TO TRUNKING & FIXED TO TILED ROOF WITH RAWL BOLTS.

INPUT DUCT

ROOF PLAN Scale 1/16" to 1'-0"

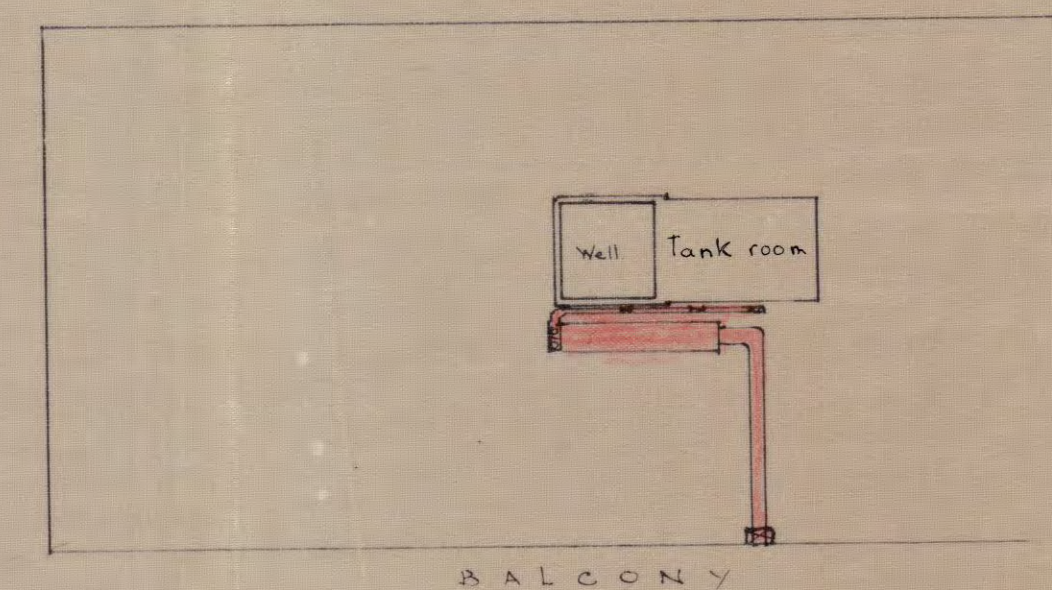

WINDMILL STREET
To Tottenham Court Road

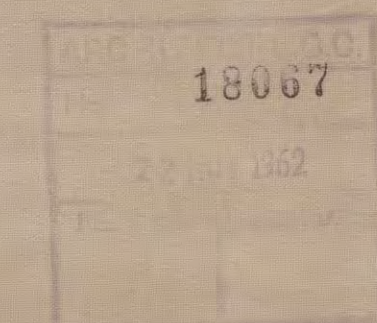

SCALE 3/4" = 1'-0"
DATE 20 OCTOBER 1962
DRAWN BY F.L. SPICER

CASE Nos AR/BA. 90557/W.
AR/TP. 82212/NW.

F.L. Spicer
21. Nov. 1962
FOR TELESURANCE.