




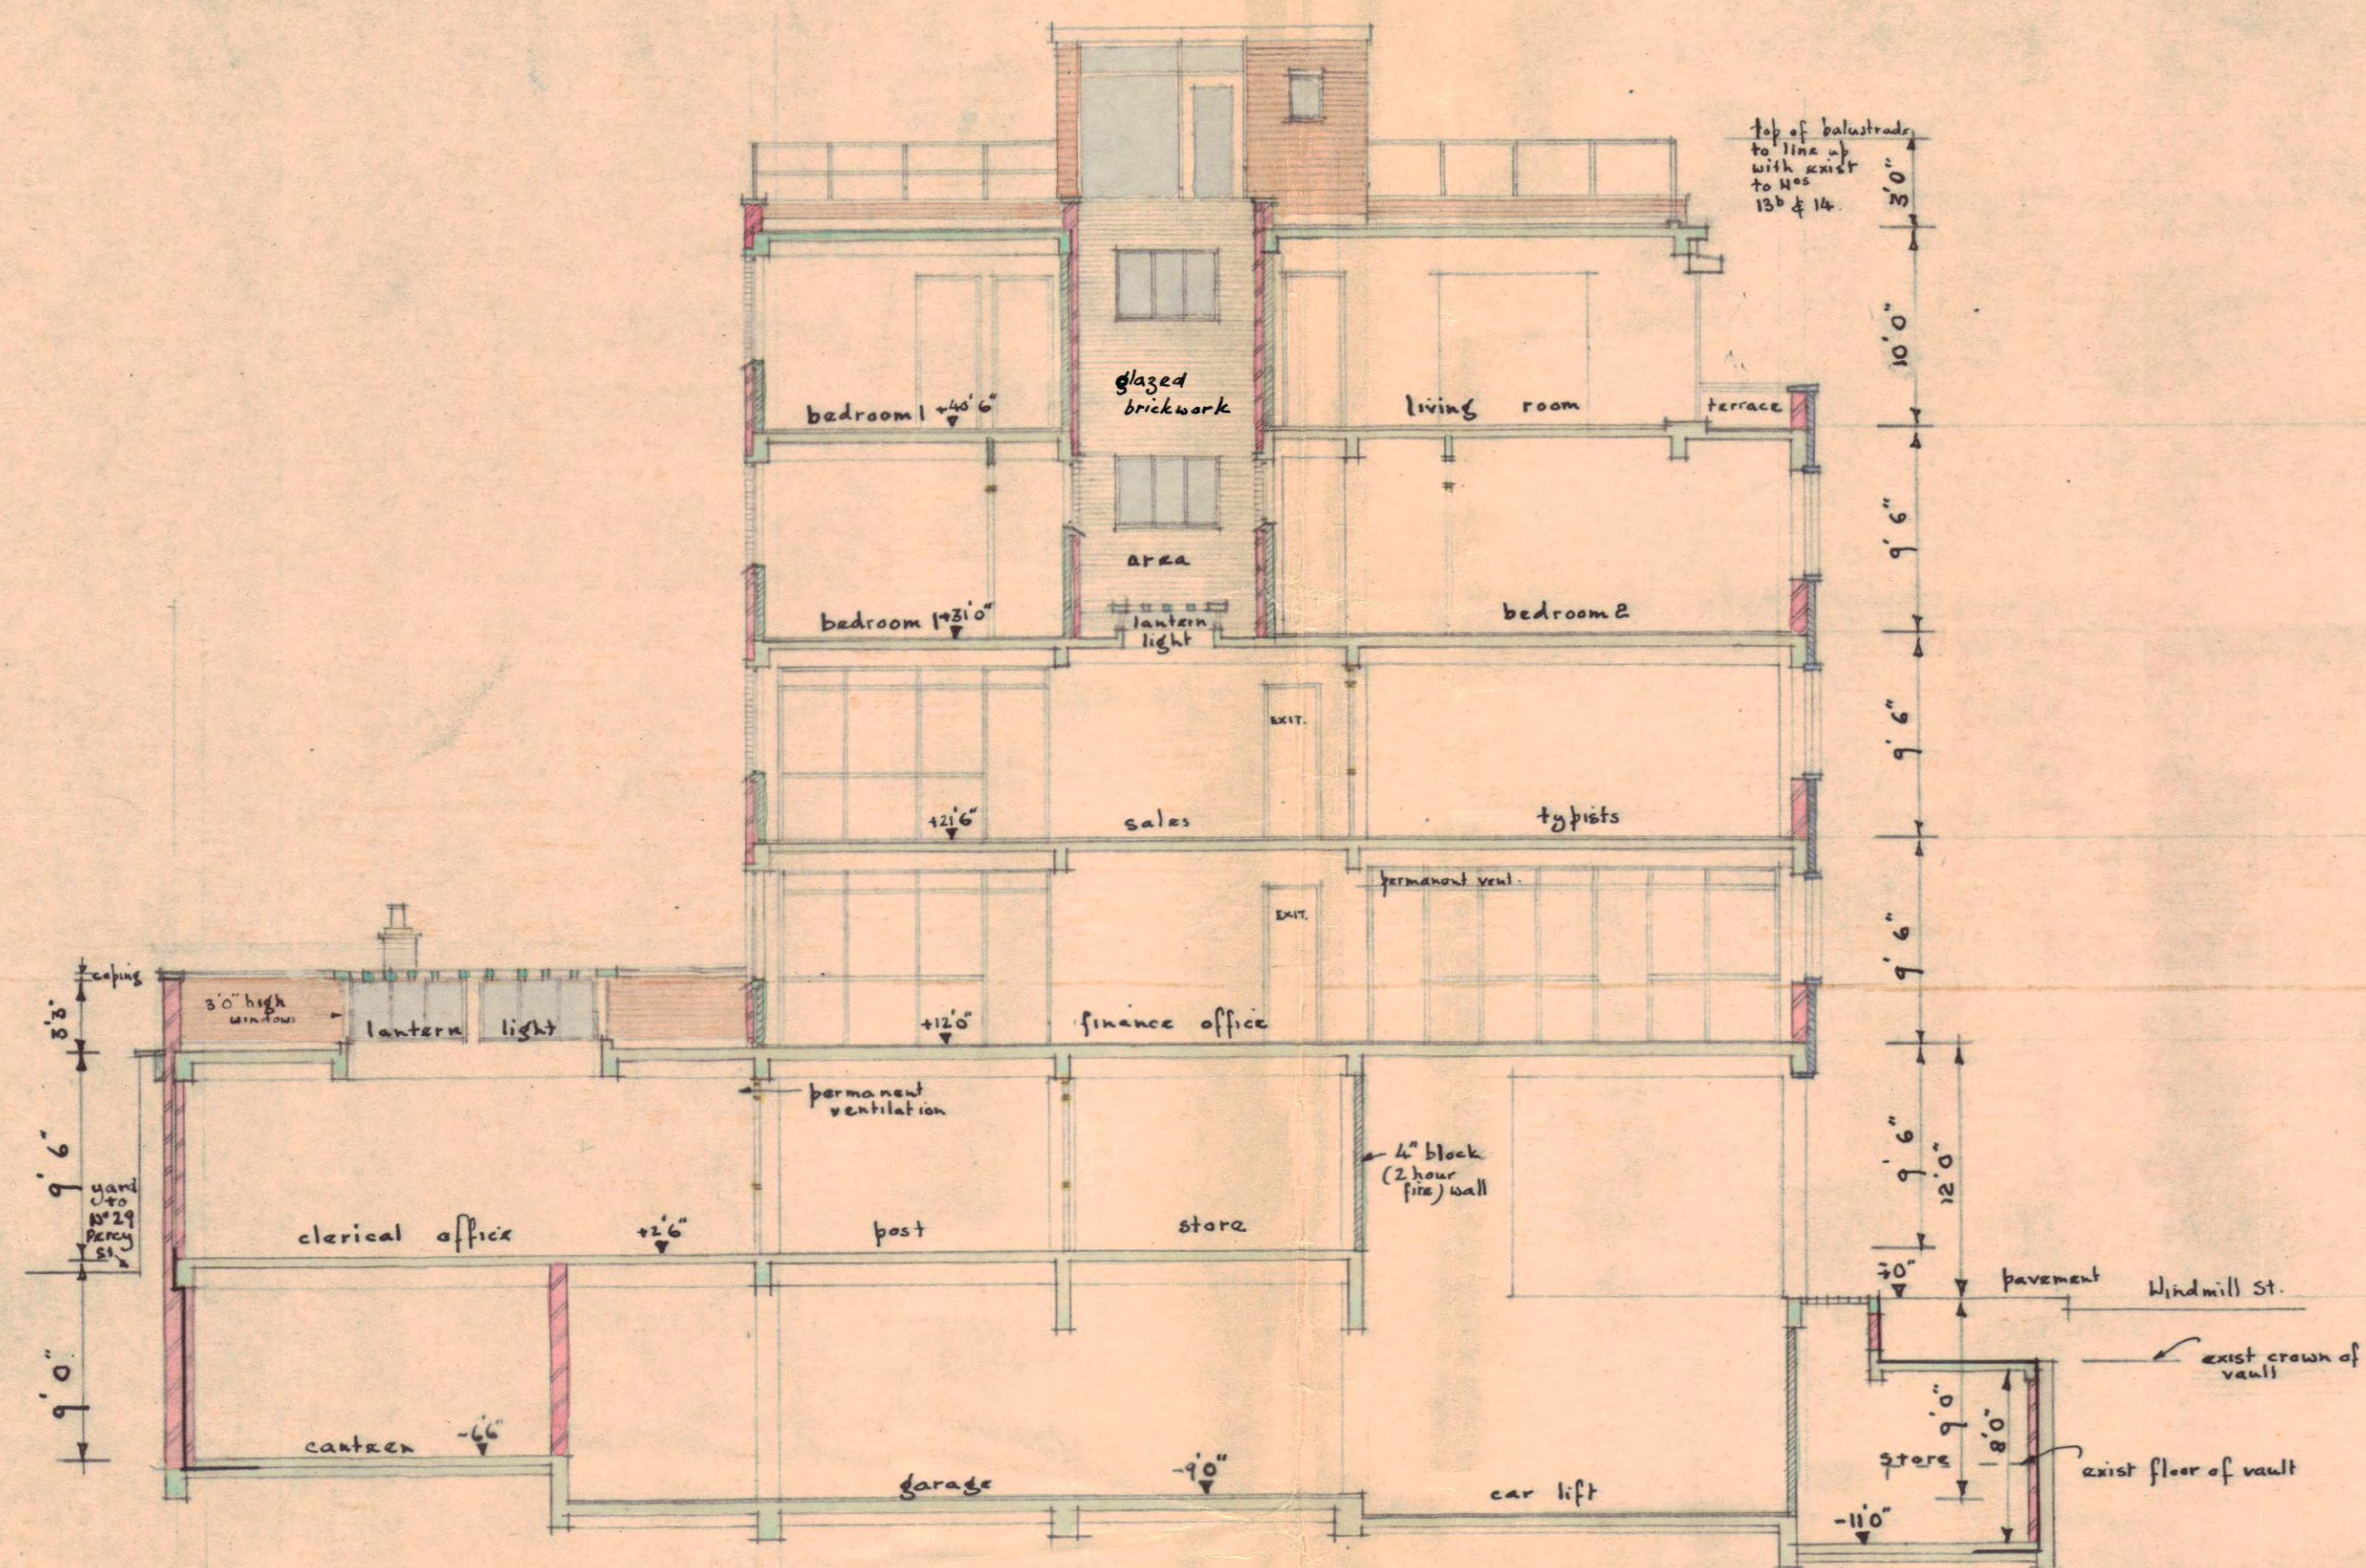


CROSS SECTION.

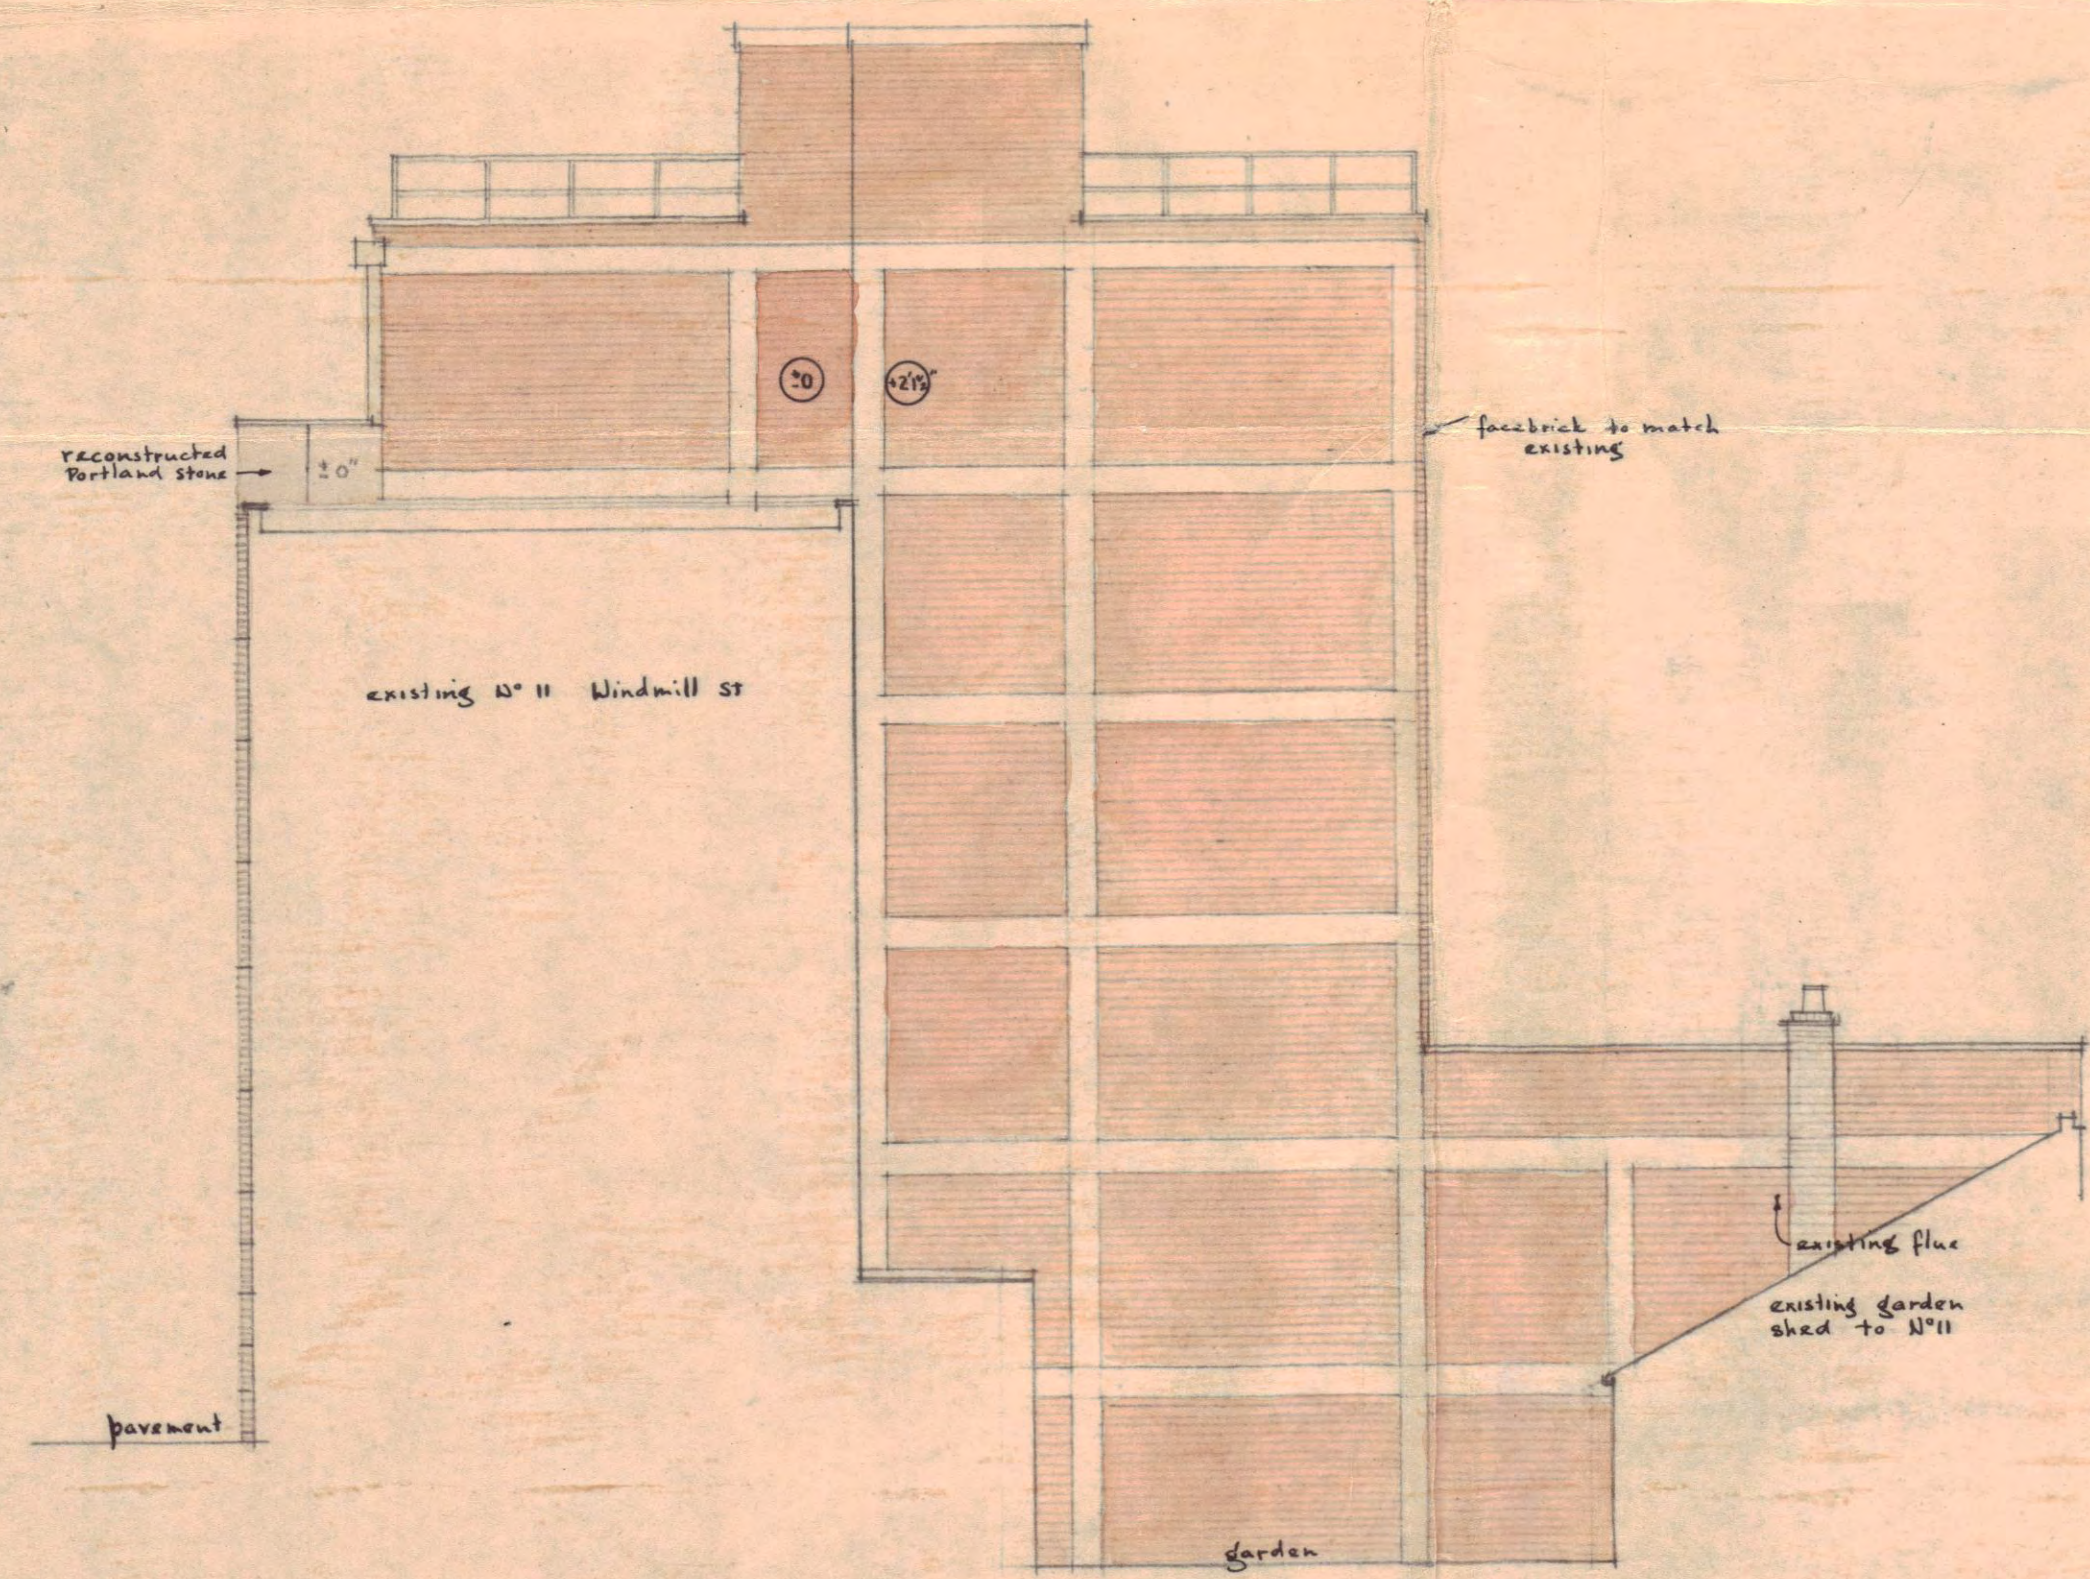

SOUTH WEST ELEVATION.

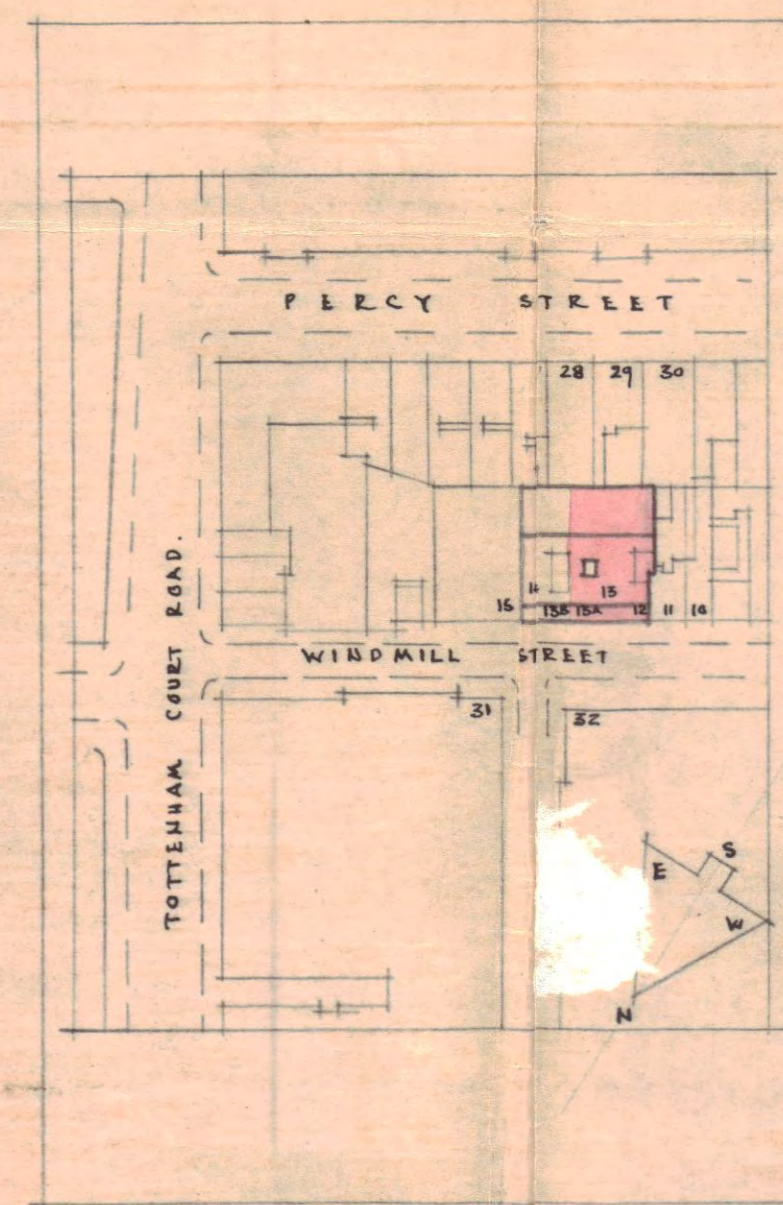

SITE PLAN
SCALE 1:1250.

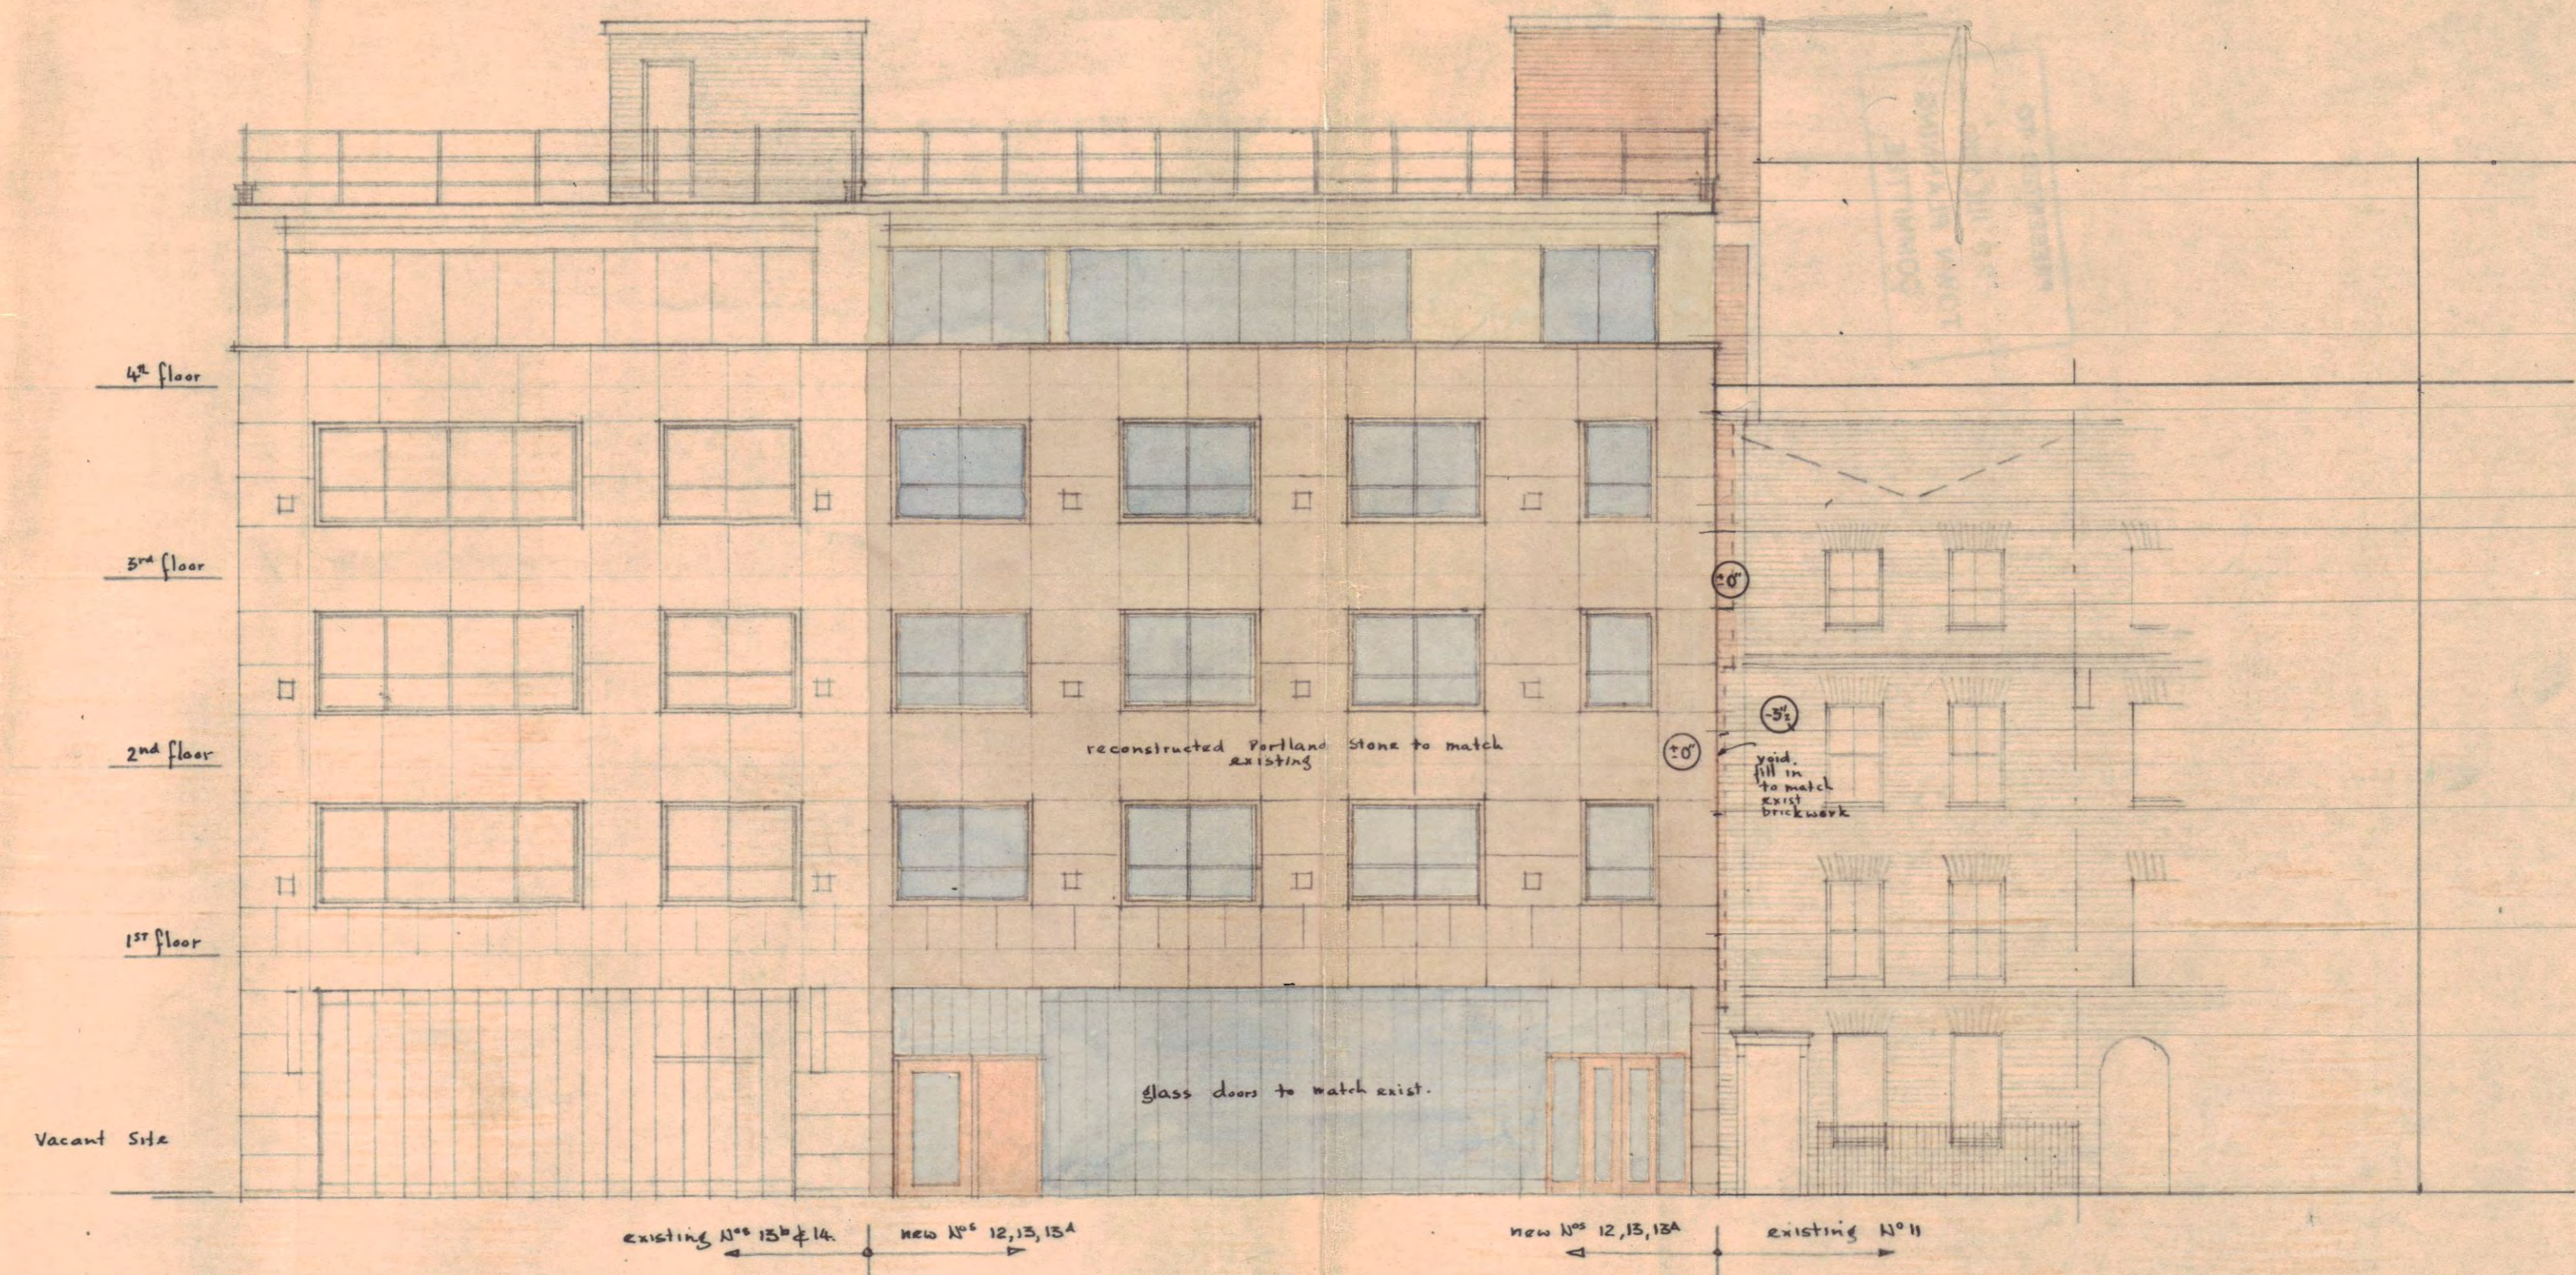

ELEVATION TO WINDMILL ST.



SECTIONAL ELEVATION OF REAR.

DWG. B. 174-10
12 MAY 1960
SCALE 1/8" = 1' 0"


ELEV. NO.
COPY NO. 5

NEW OFFICES & FLATS AT 12, 13, 13^A WINDMILL STREET, LONDON. W. 1, (ONE EIGHTH SCALE WORKING DWG.)
ADDITIONS TO EXISTING OFFICES AT 13^B & 14 WINDMILL STREET.

BOWDEN SON & PARTNERS
CHARTERED ARCHITECTS
3 ADLAIDE TERRACE
15 LINGTON N. 1.
CAN 5979.

4921
27 MAY 1960
REF. TO: A.C.D.

20" x 34"

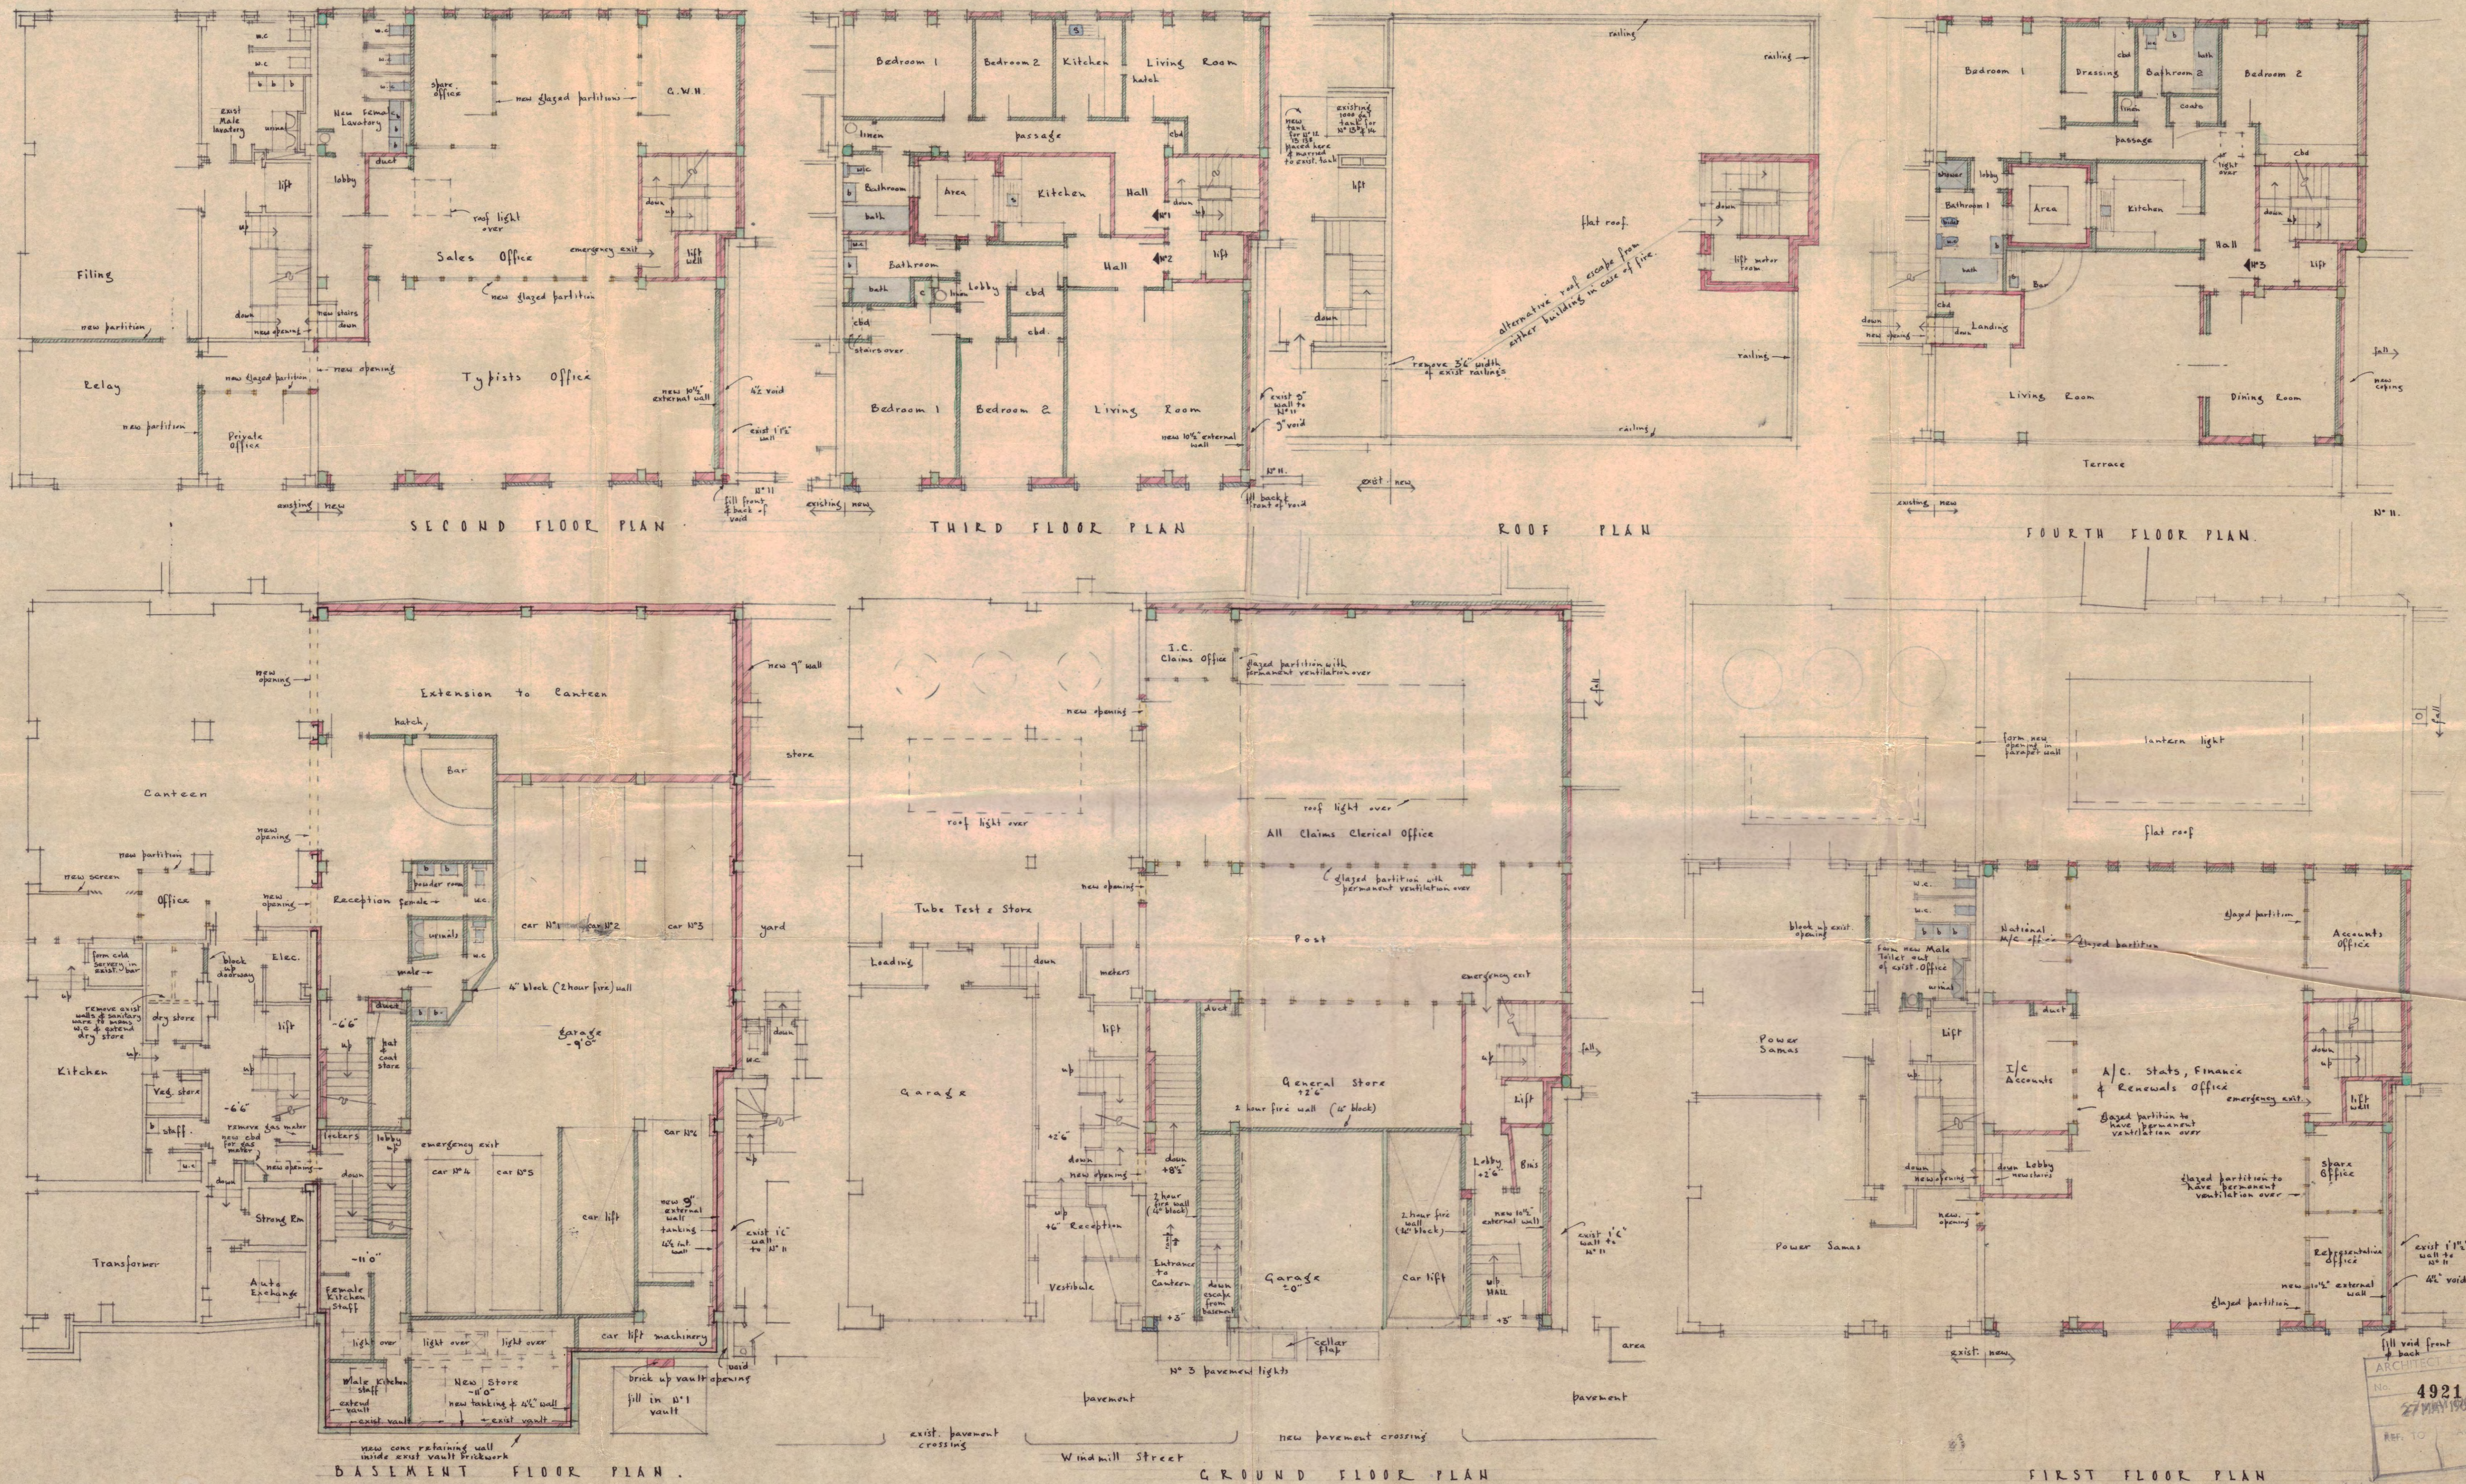

DWG B. 174.9
11 MAY 1960
SCALE 1/8" = 1' 0"

REV. NO.
COPY NO. 6

NEW OFFICES & FLATS AT 12, 13, 13A WINDMILL STREET, LONDON, W. 1, (ONE EIGHTH SCALE WORKING DWG)
ADDITIONS TO EXISTING OFFICES AT 13 & 14 WINDMILL STREET.

BOWDEN, SON & PARTNERS
CHARTERED ARCHITECTS
3 ADELPHI TERRACE
LONDON W. 1.
CAN 3979.

20" x 34"