



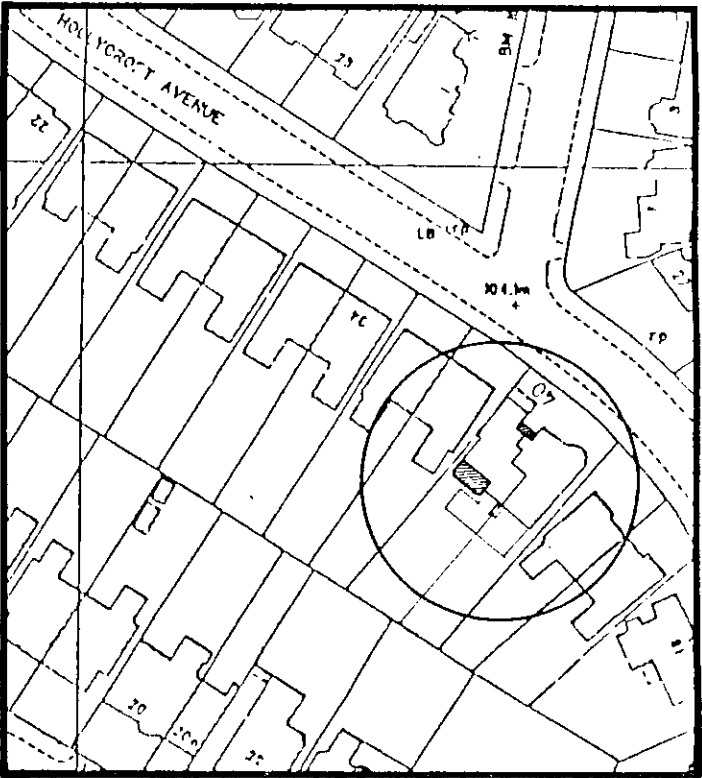


LOCATION PLAN
SCALE 1:1250

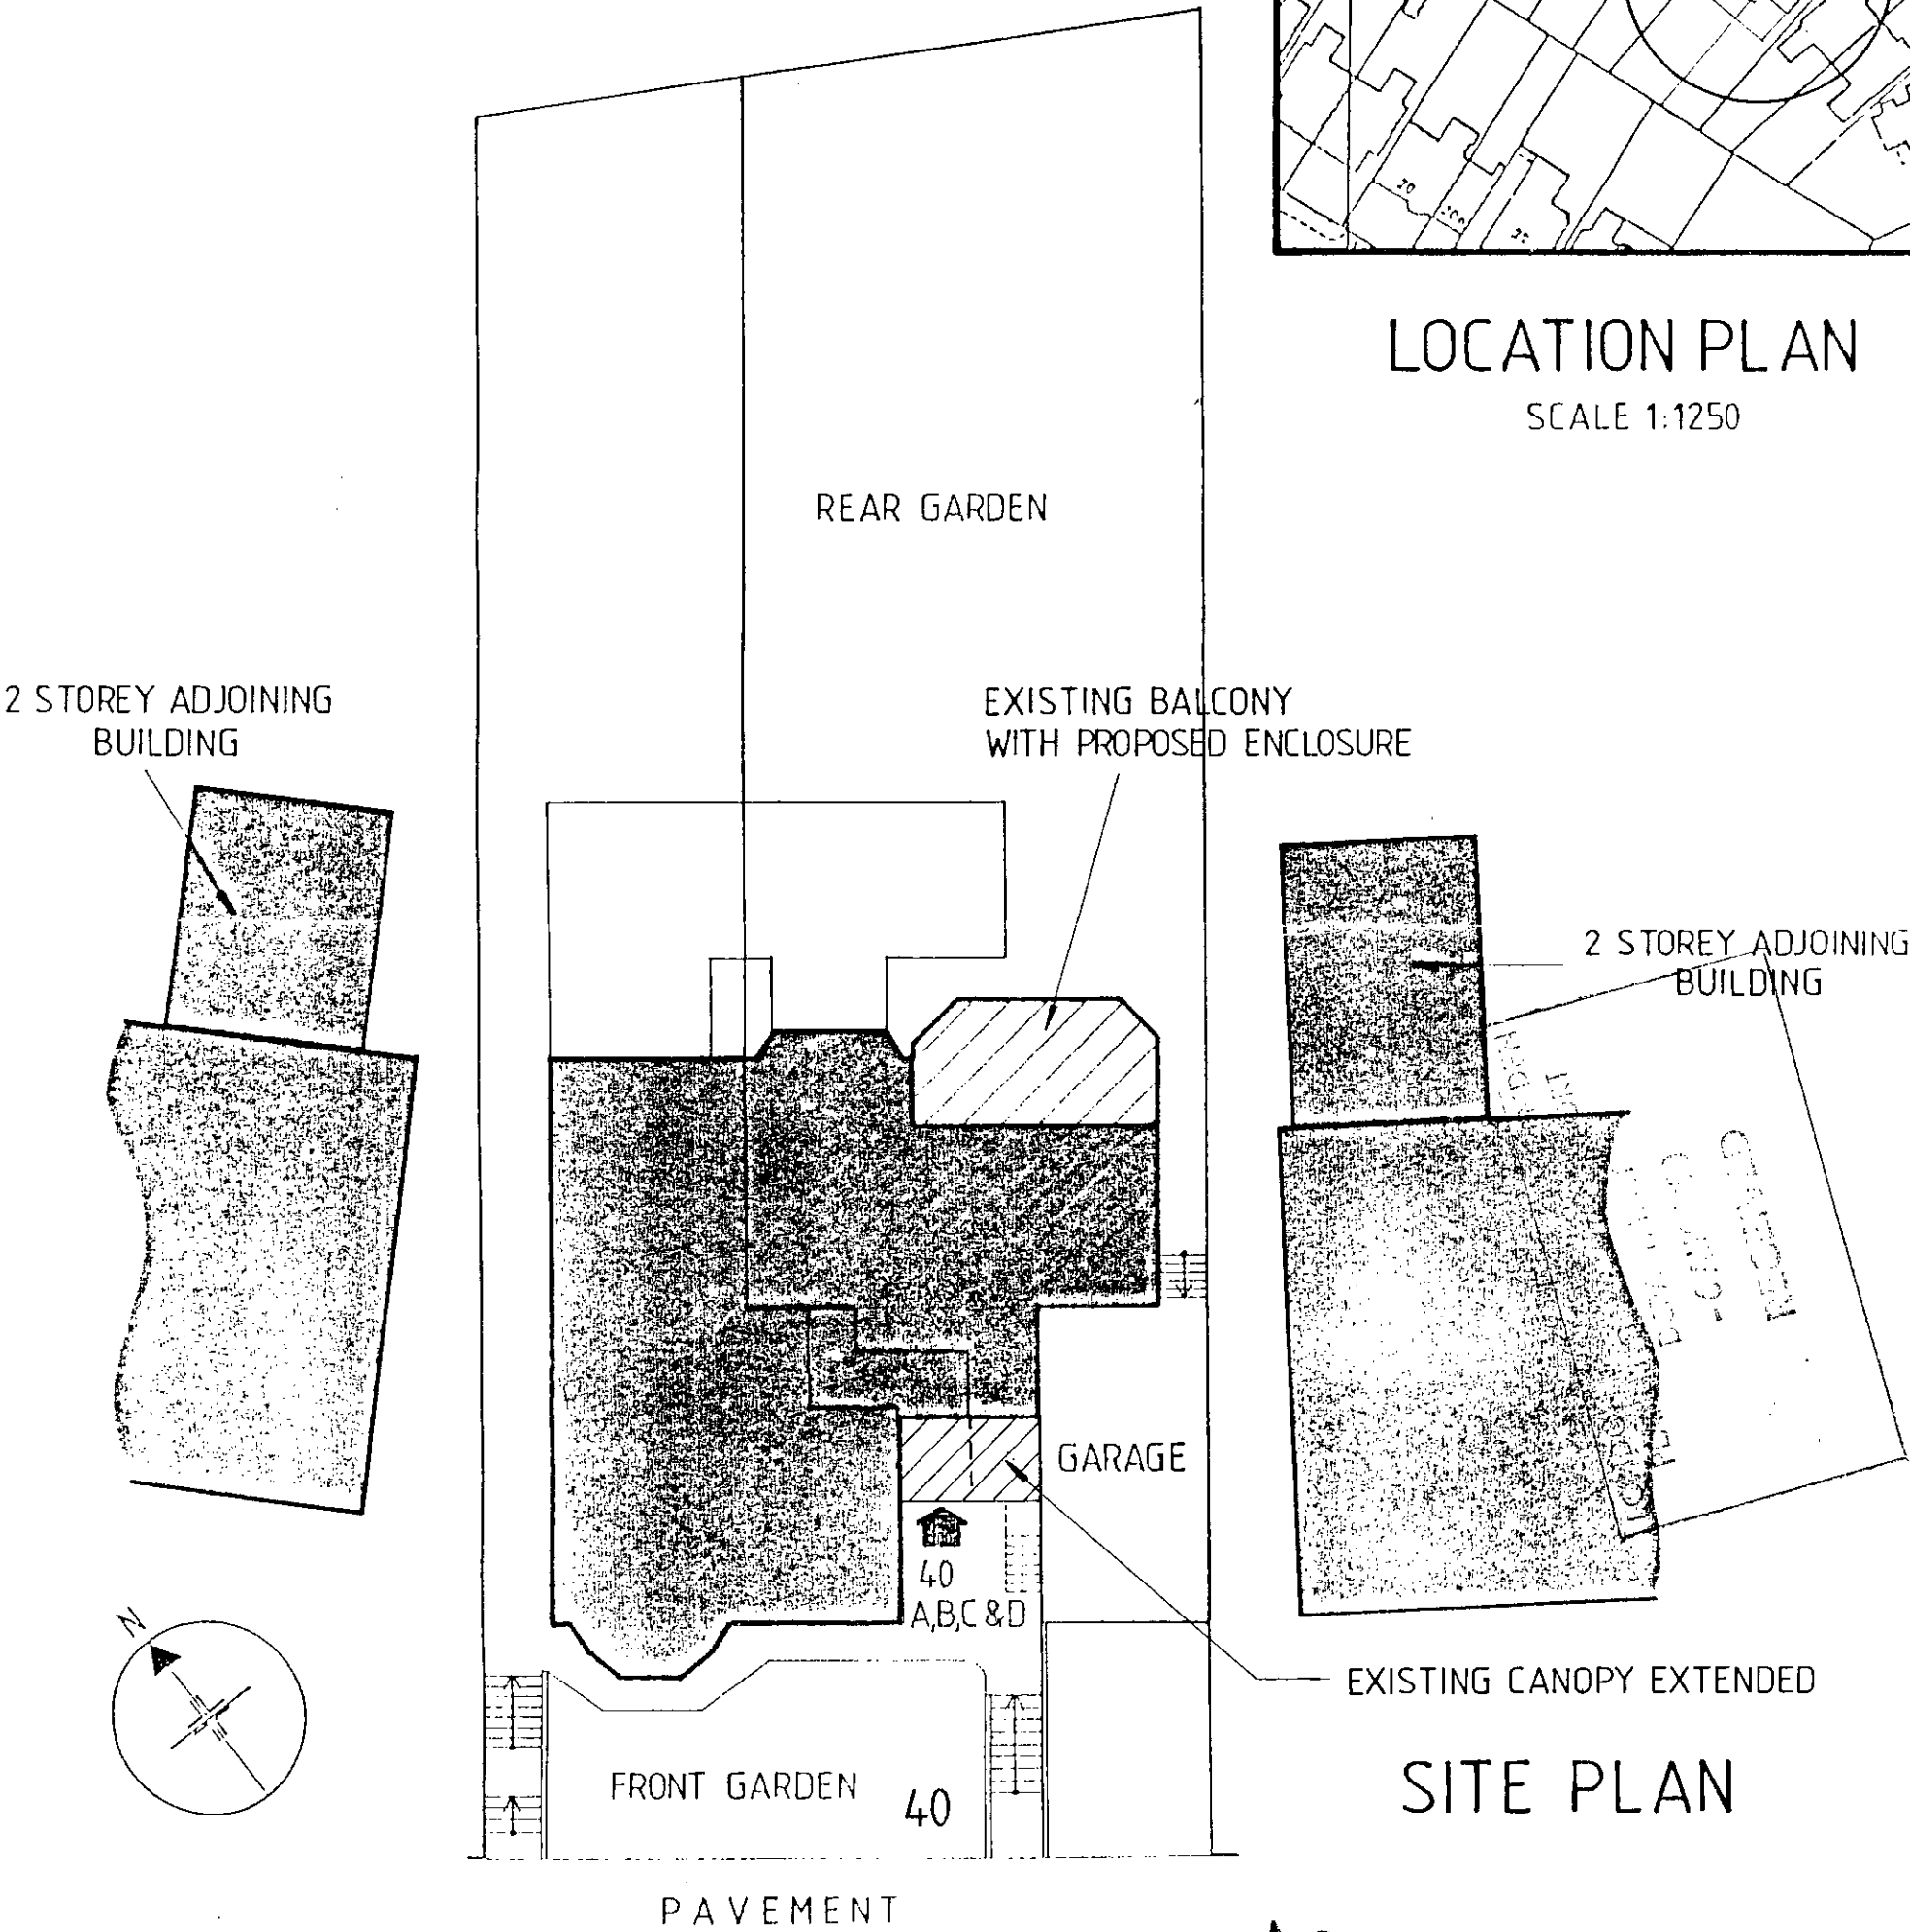

HOLLYCROFT AVENUE

TP9005464


	40 HOLLYCROFT AVENUE NW3	JACOB BLACKER ARCHITECT & PLANNER 5 SHEPHERDS WALK LONDON NW3 01-431 1770	scale date MAY 1990
			689 / 01
	LOCATION & SITE PLAN		

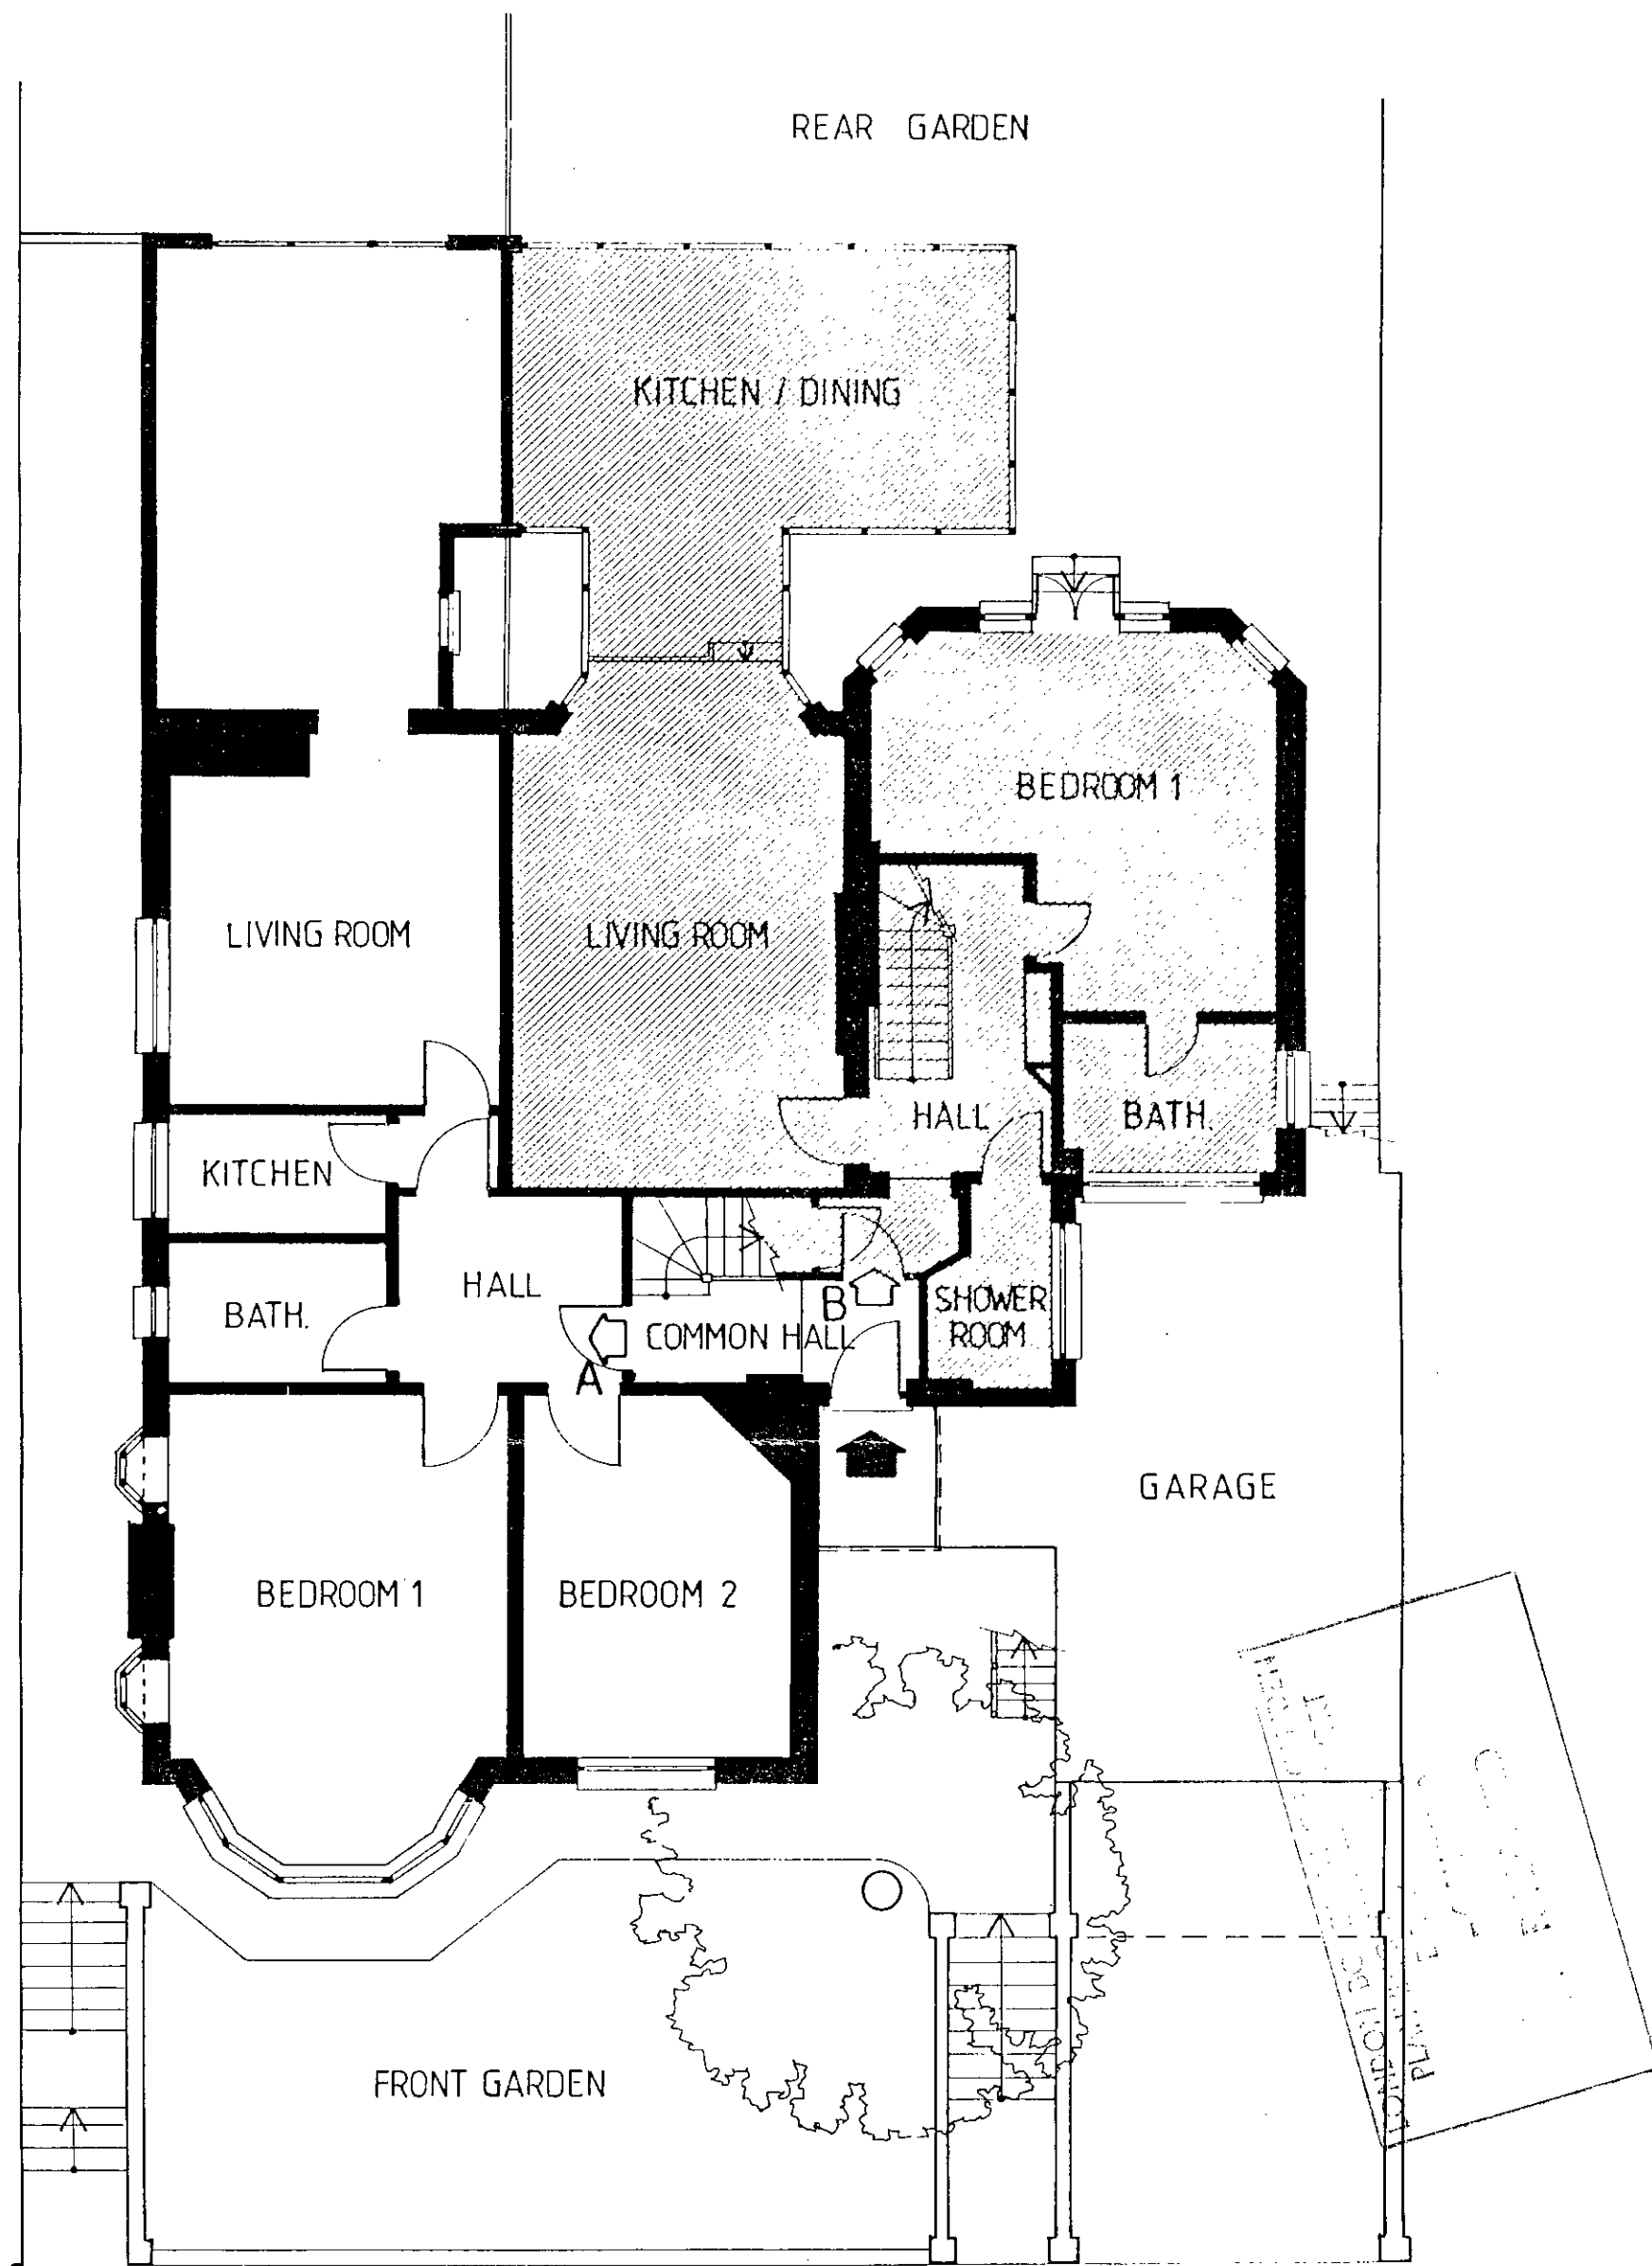


TP9005464

		40 HOLLYCROFT AVENUE NW3 GROUND FLOOR PLAN - EXISTING	JACOB BLACKER ARCHITECT & PLANNER 5 SHEPHERDS WALK LONDON NW3 01-431 1776	scale date MAY 1990 689 / 02
--	--	---	--	--

THIS DRAWING IS NOT TO BE SCALED: ALL DIMENSIONS TO BE VERIFIED

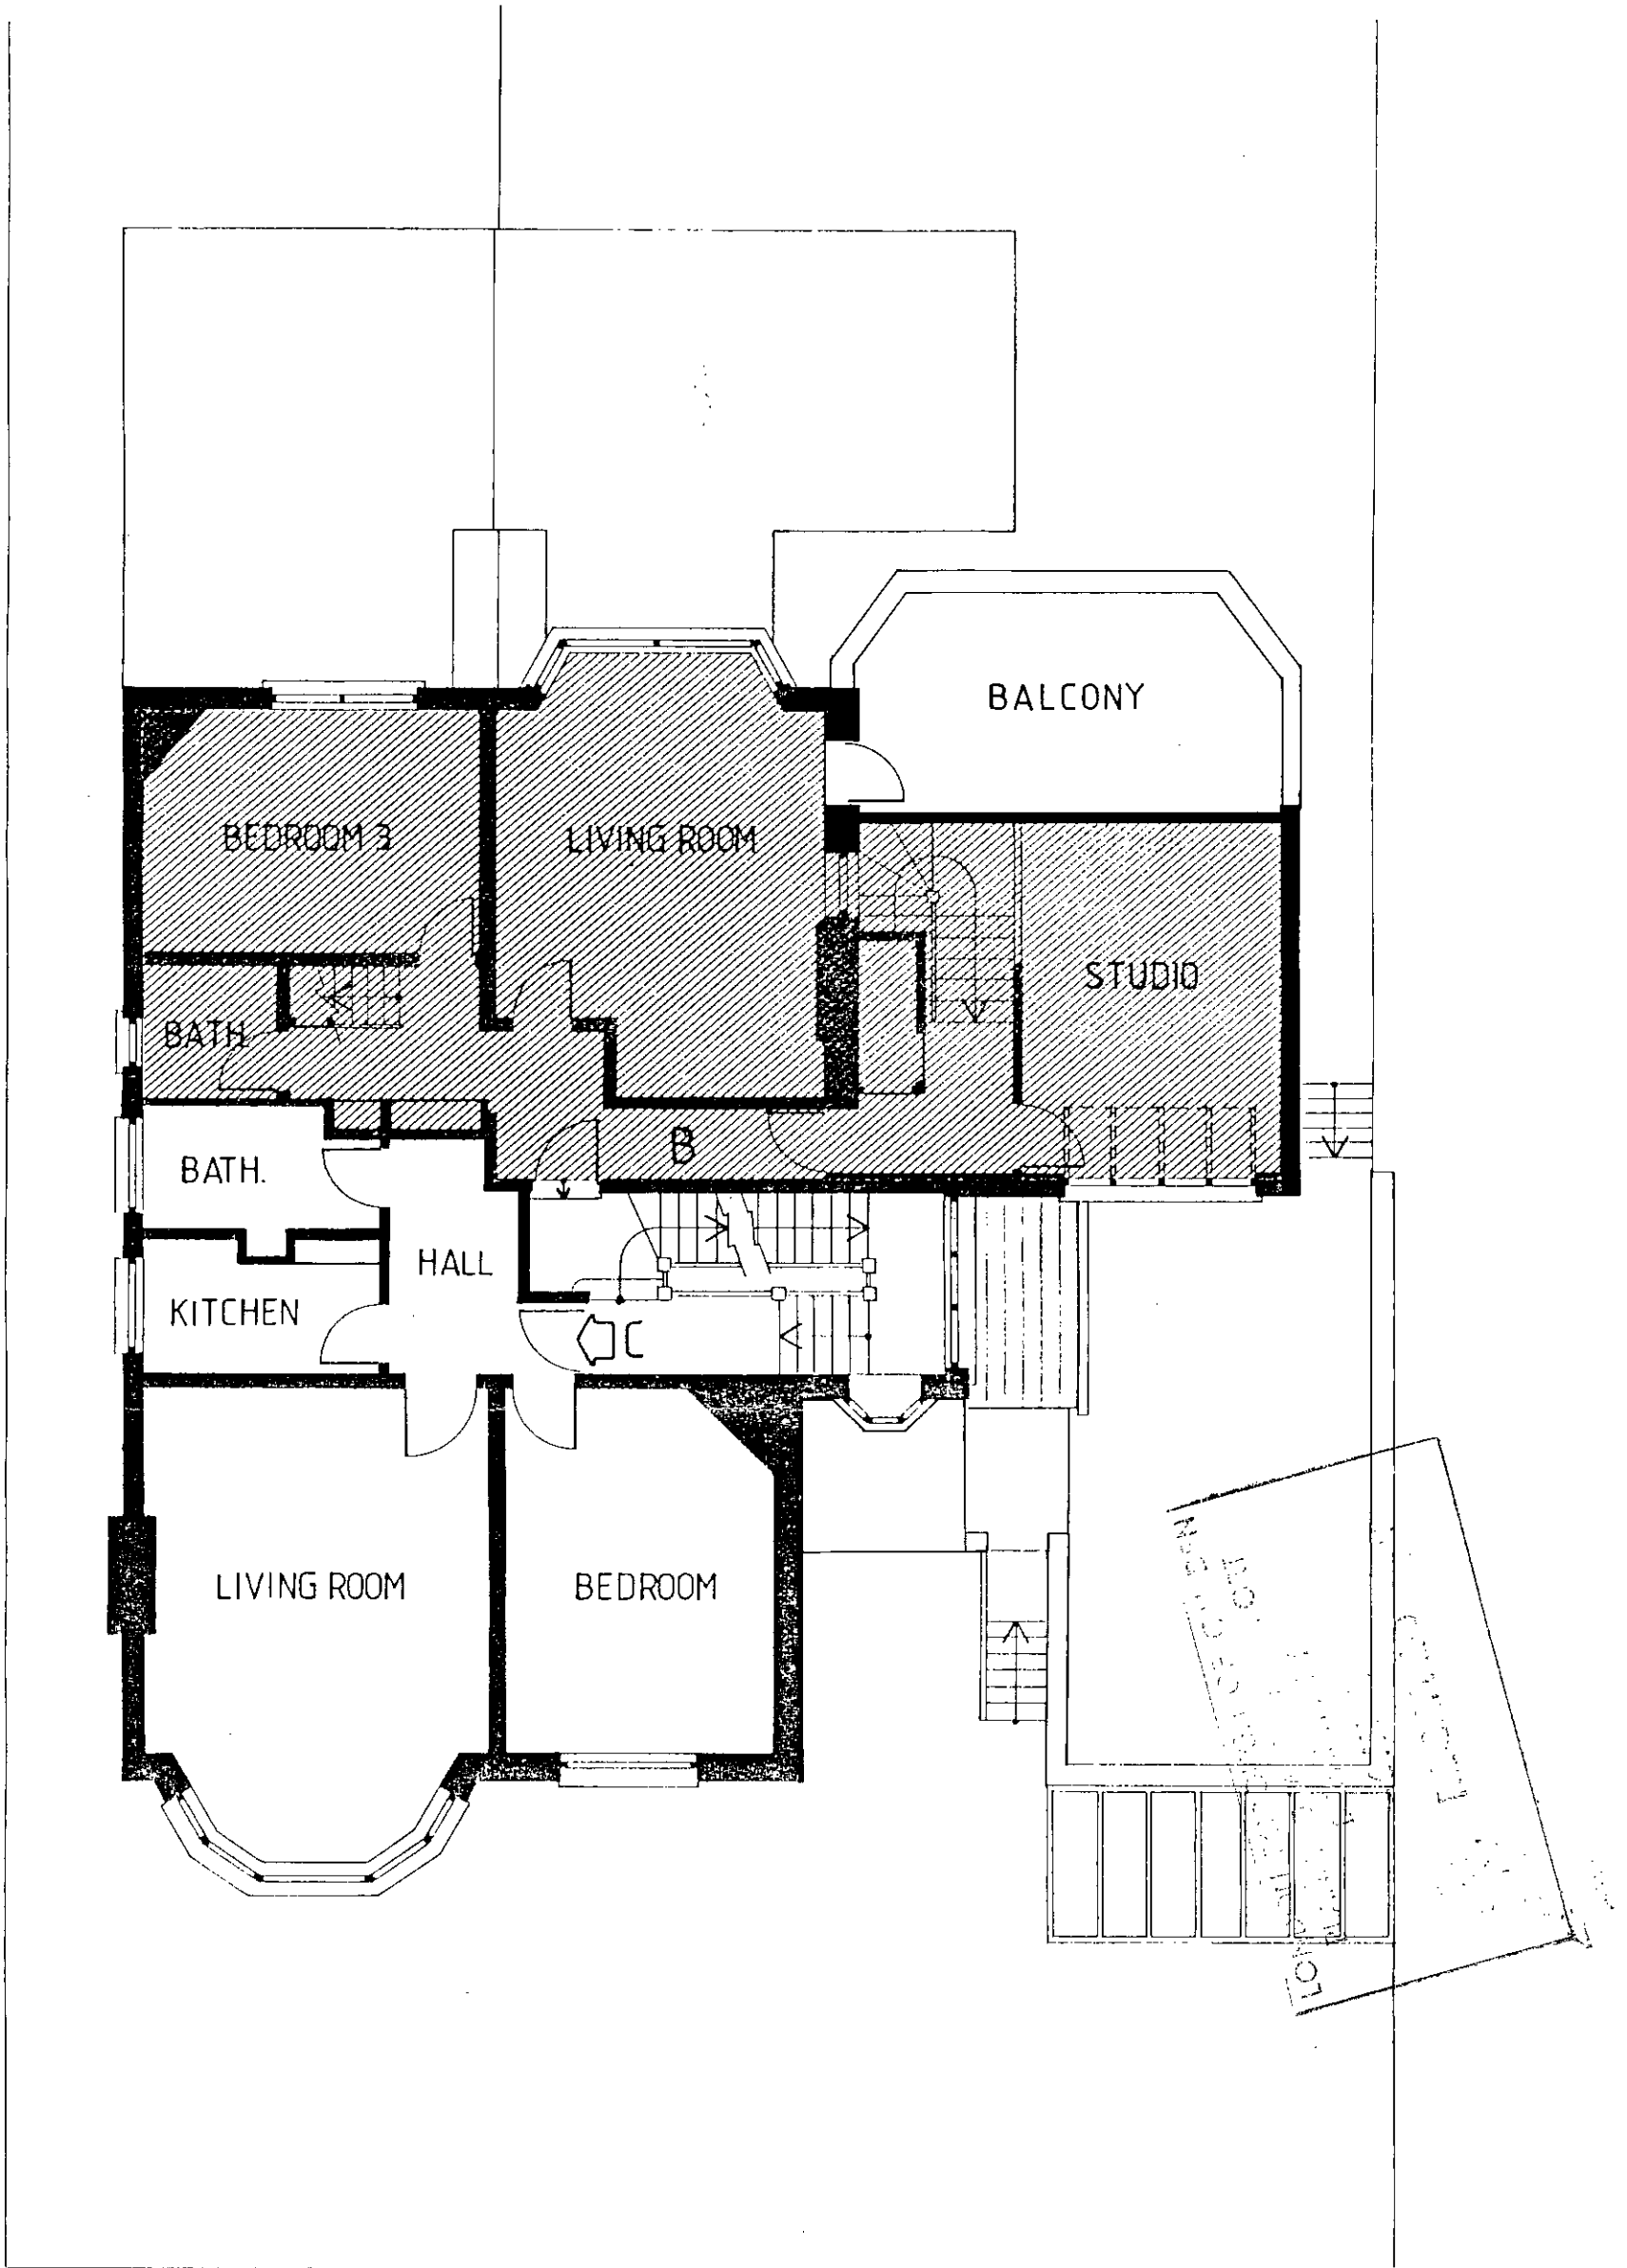

TP9005464

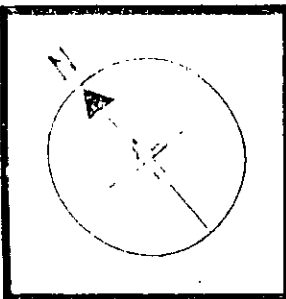

40 HOLLYCROFT AVENUE NW3

FIRST FLOOR PLAN -
EXISTING

JACOB BLACKER
ARCHITECT & PLANNER


5 SHEPPARDS WALK
LONDON NW3

01-431 1776

scale

date MAY 1990

689/03

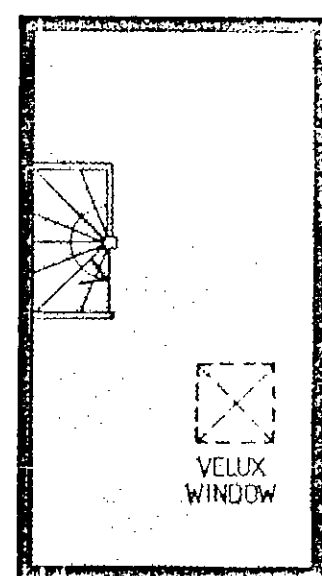

ATTIC PLAN
(FLAT D)


TP9005464



SECOND FLOOR & ATTIC PLANS -
EXISTING

01-431 1776


689 / 04

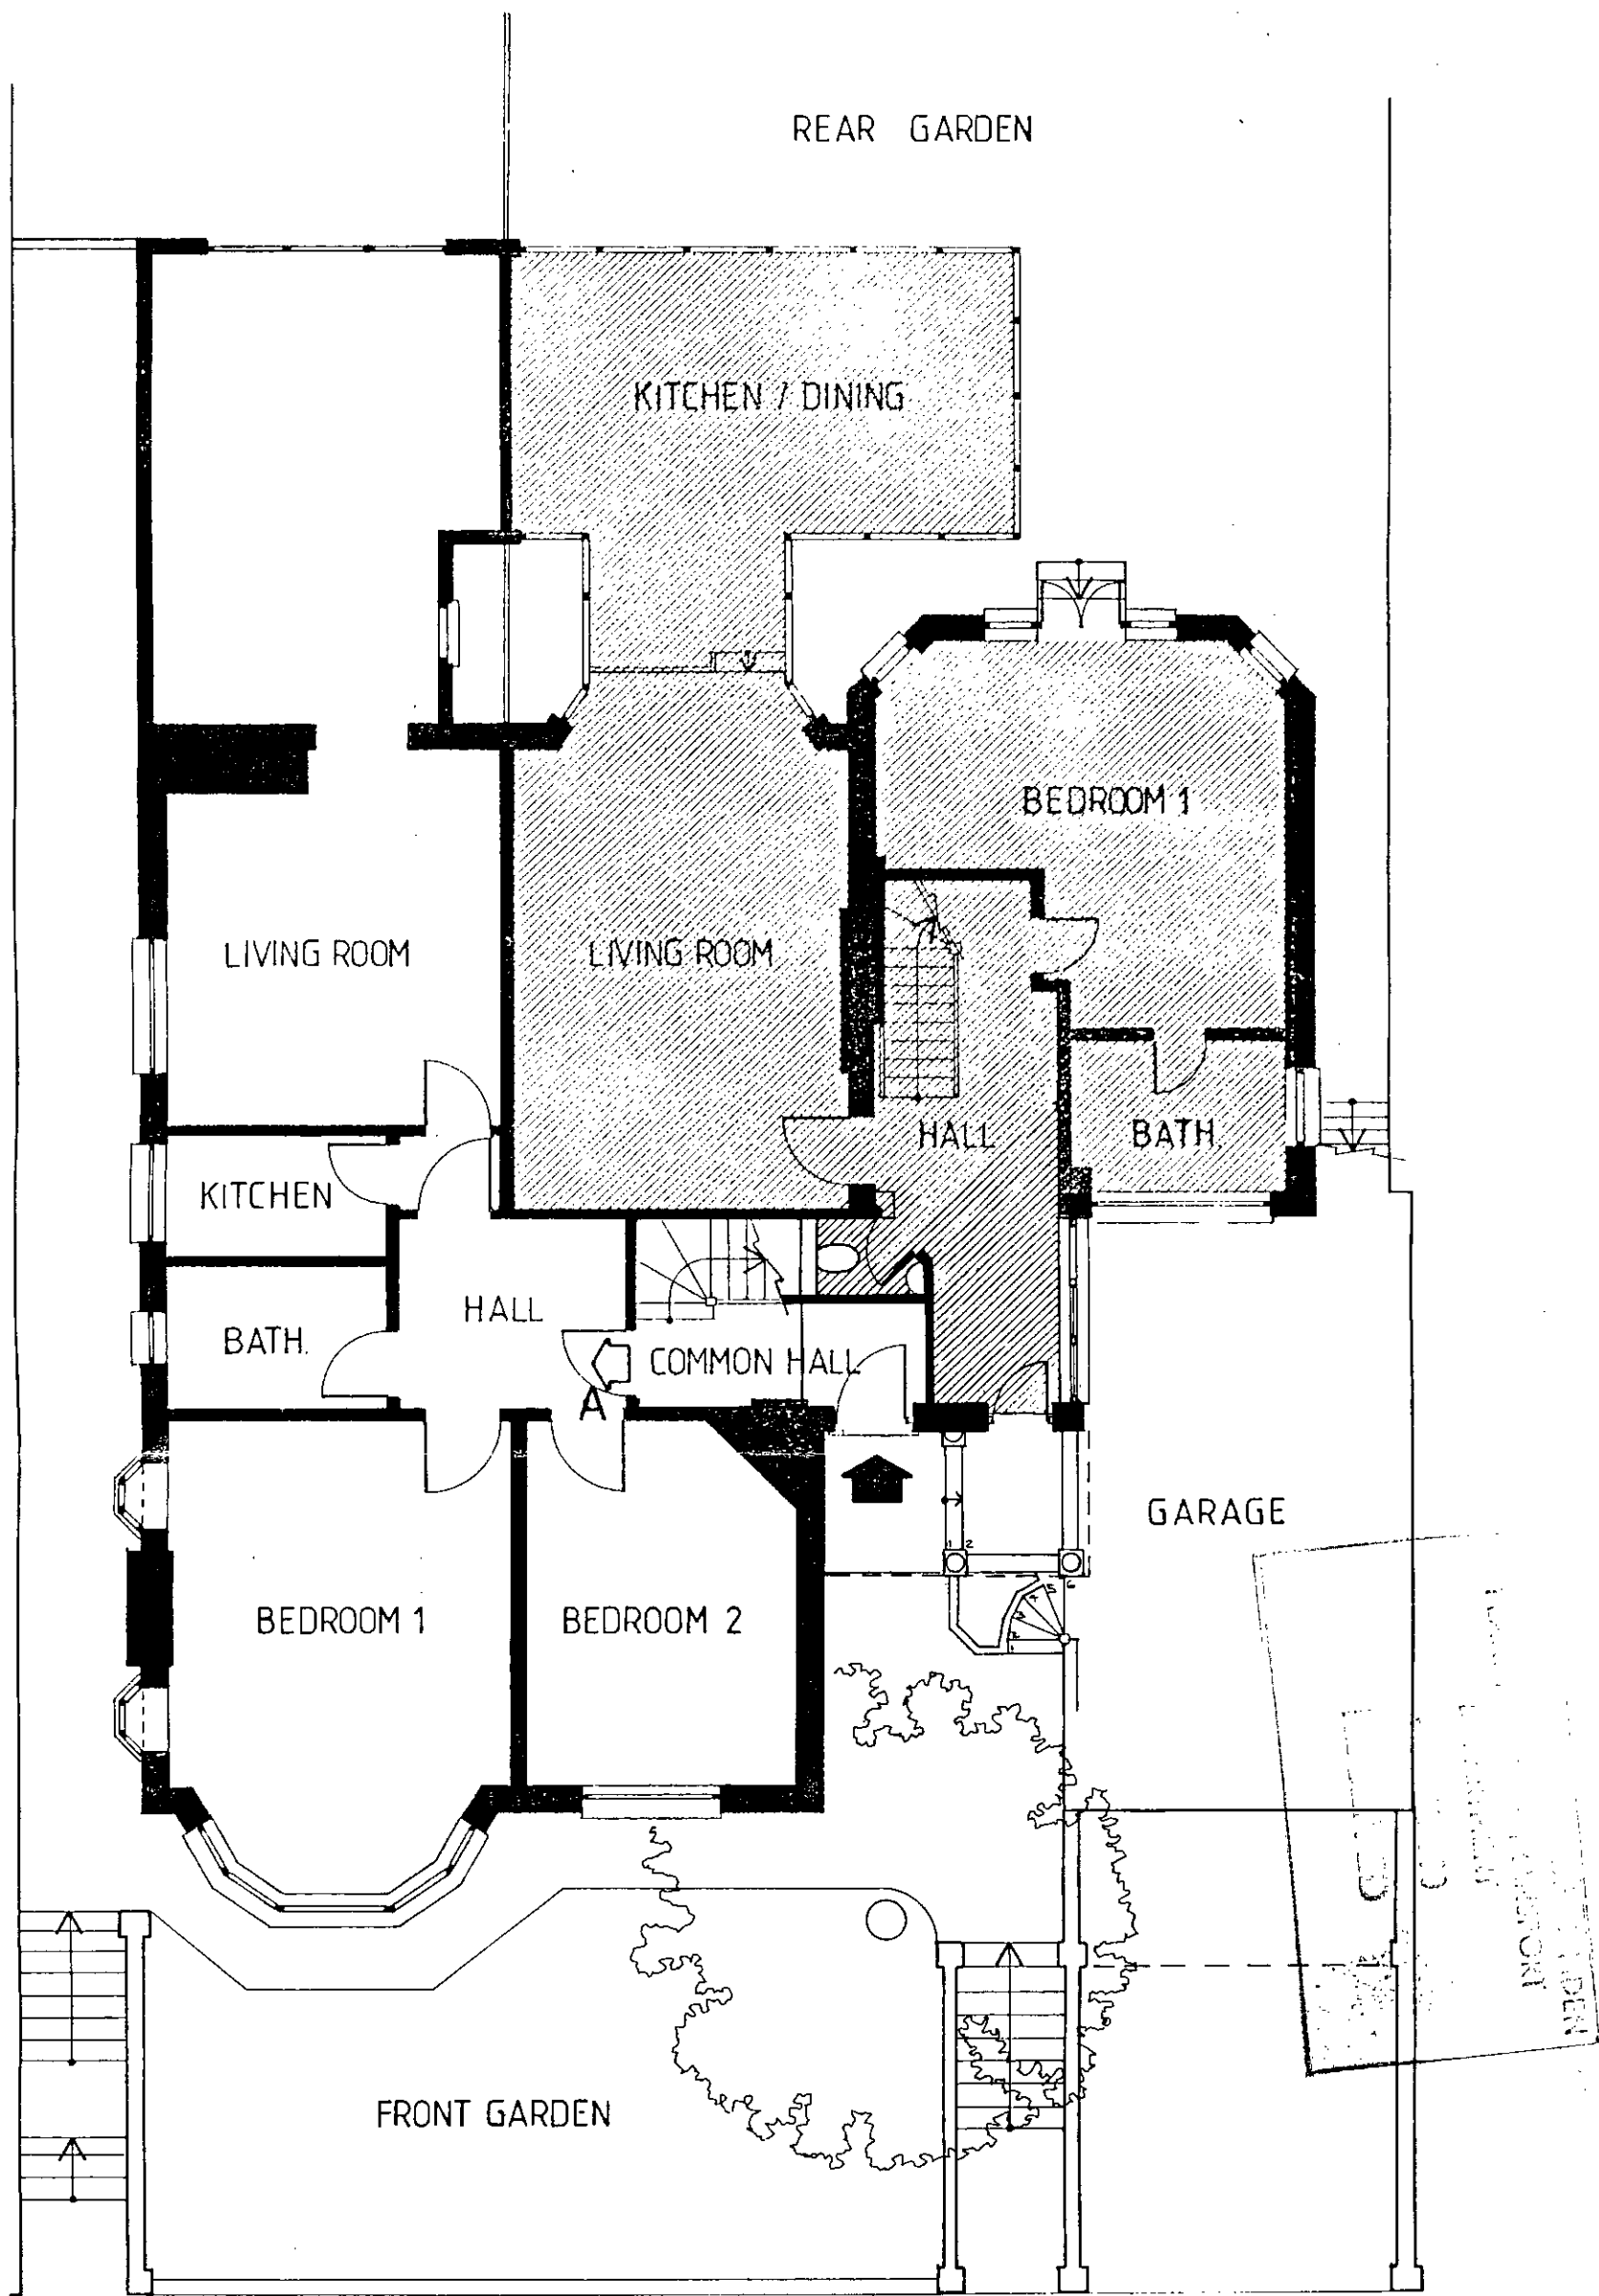

TP9005464

	40 HOLLYCROFT AVENUE NW3 GROUND FLOOR PLAN - PROPOSED	JACOB BLACKER ARCHITECT & PLANNER 5 SHEPHERDS WALK LONDON NW3 01-431 1776	scale date MAY 1990 689 / 10
--	---	--	--


THIS DRAWING IS NOT TO BE SCALED: ALL DIMENSIONS TO BE VERIFIED

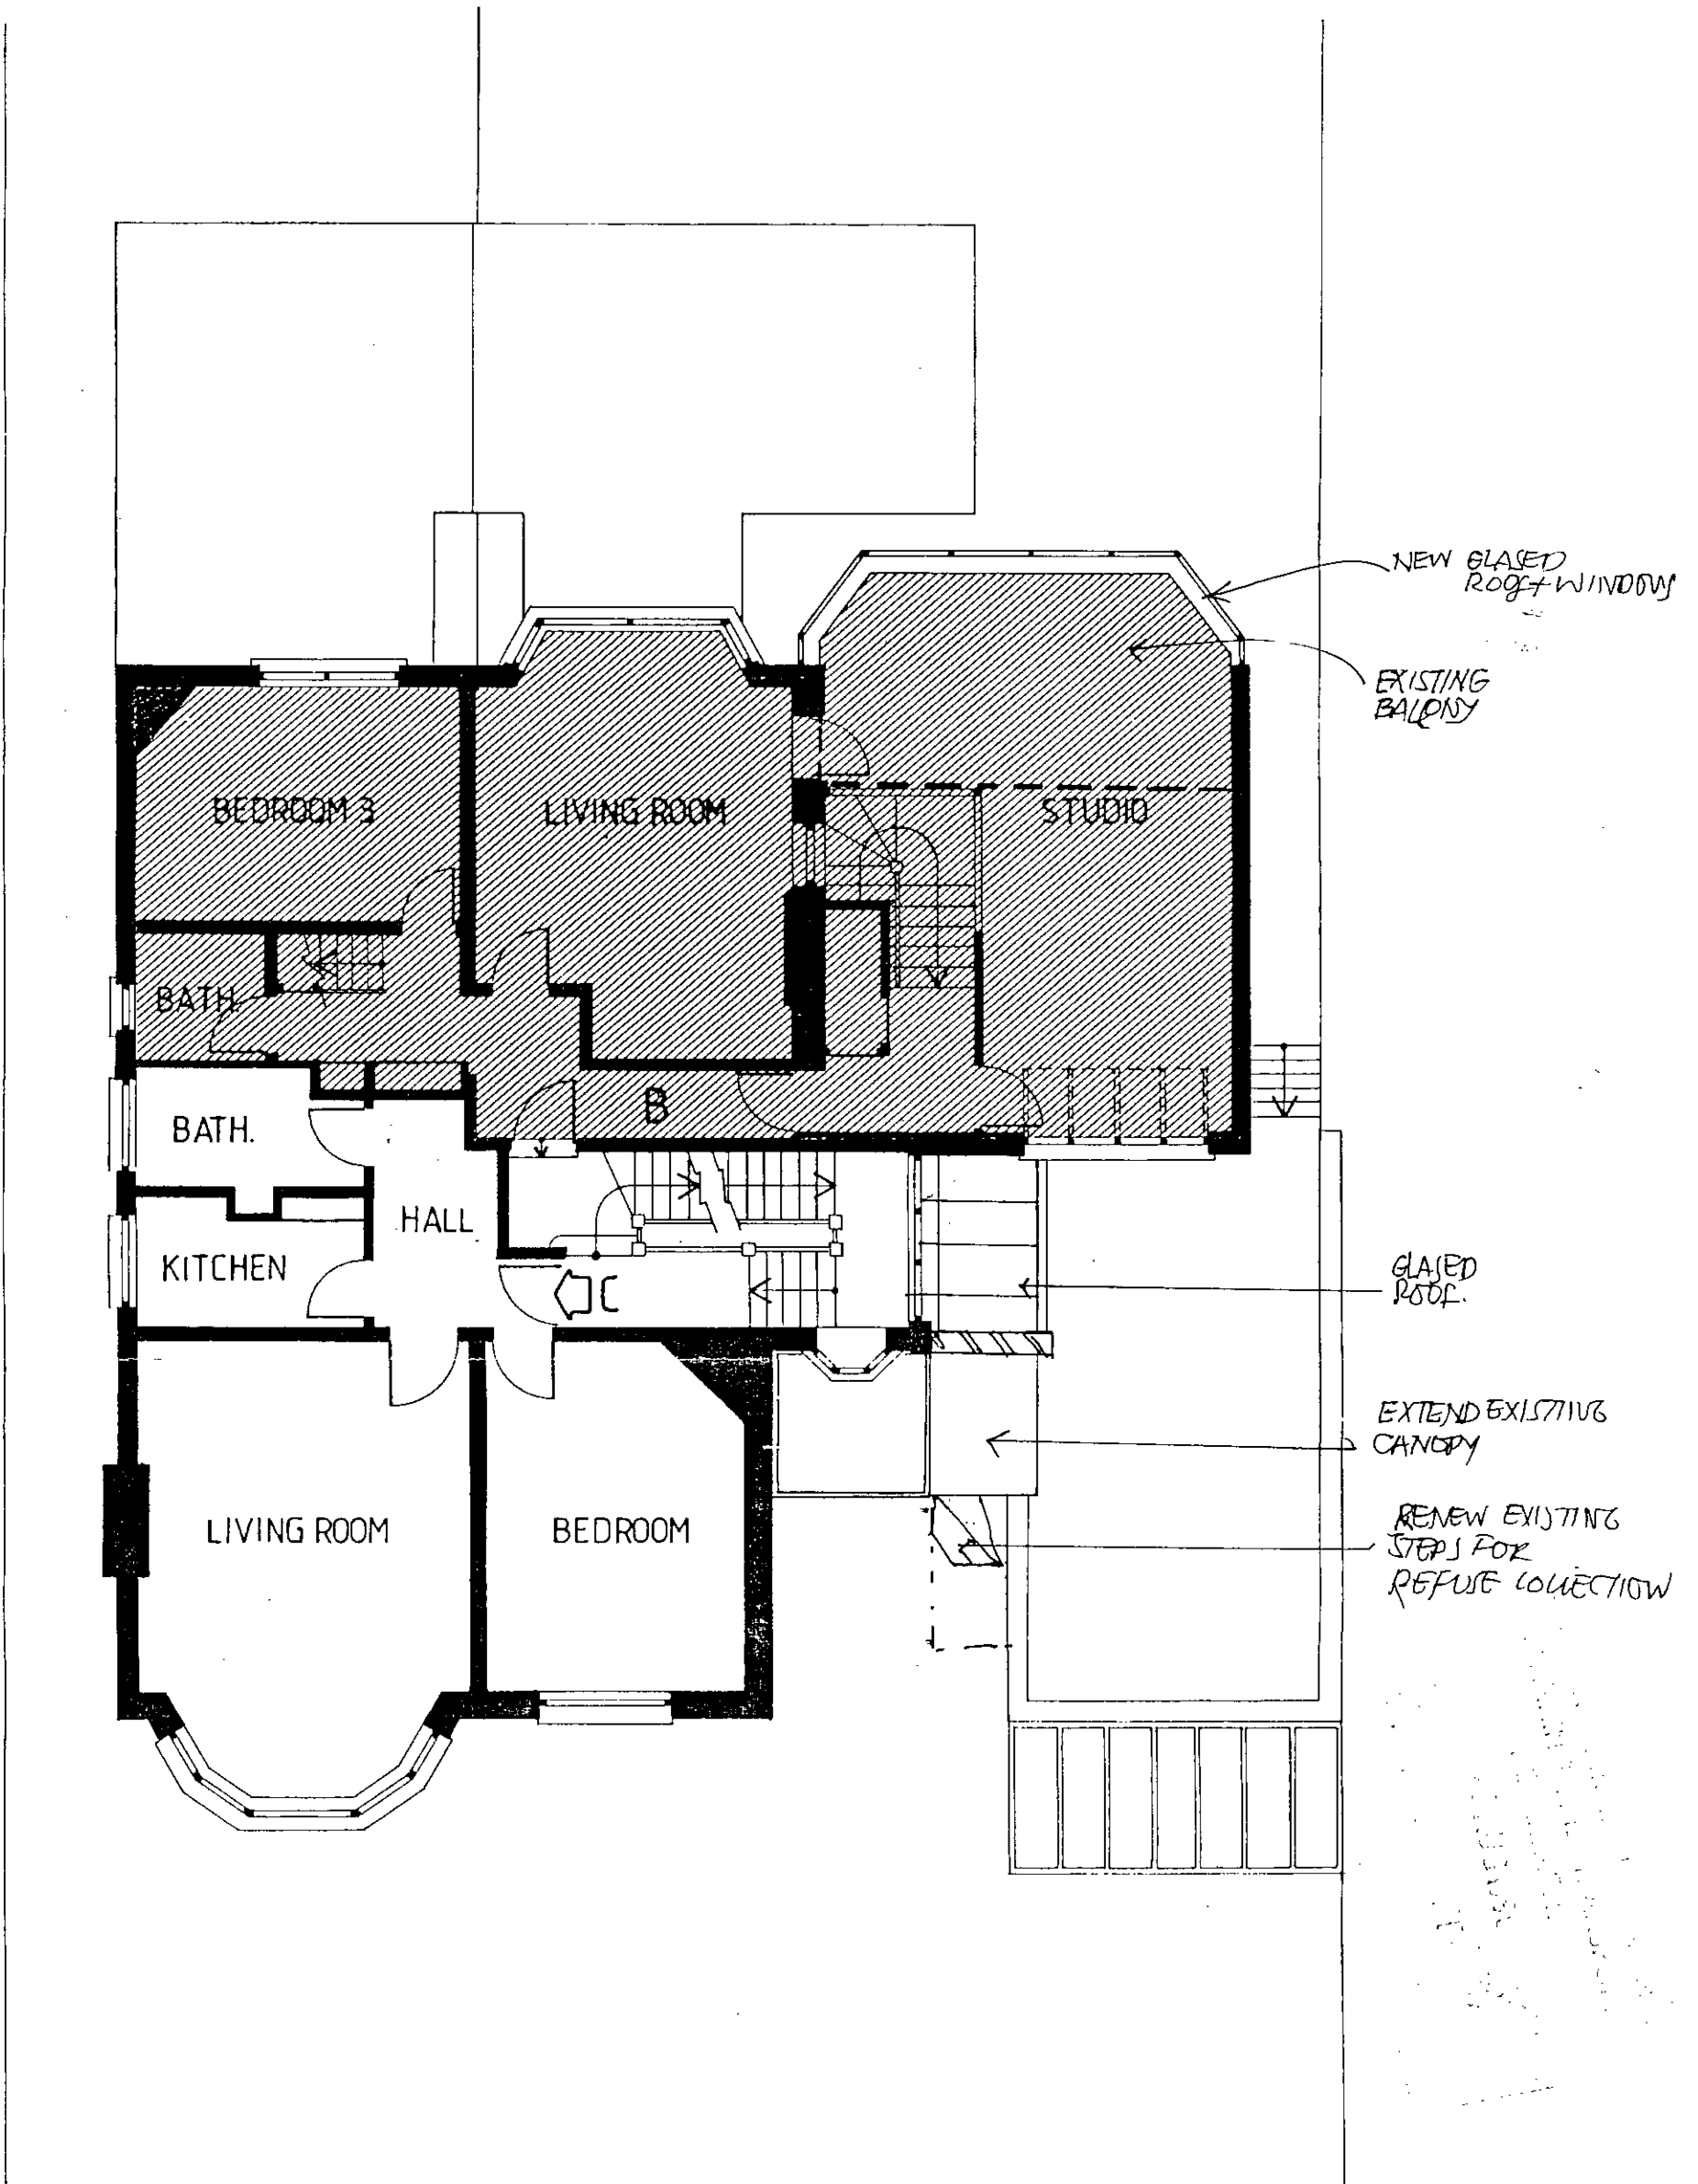

P9005464

		40 HOLLYCROFT AVENUE NW3 FIRST FLOOR PLAN - PROPOSED	JACOB BLACKER ARCHITECT & PLANNER 5 SHEPHERDS WALK LONDON NW3 01-431 1776	scale date MAY 1990 689/11
--	--	--	--	--

THIS DRAWING IS NOT TO BE SCALED: ALL DIMENSIONS TO BE VERIFIED

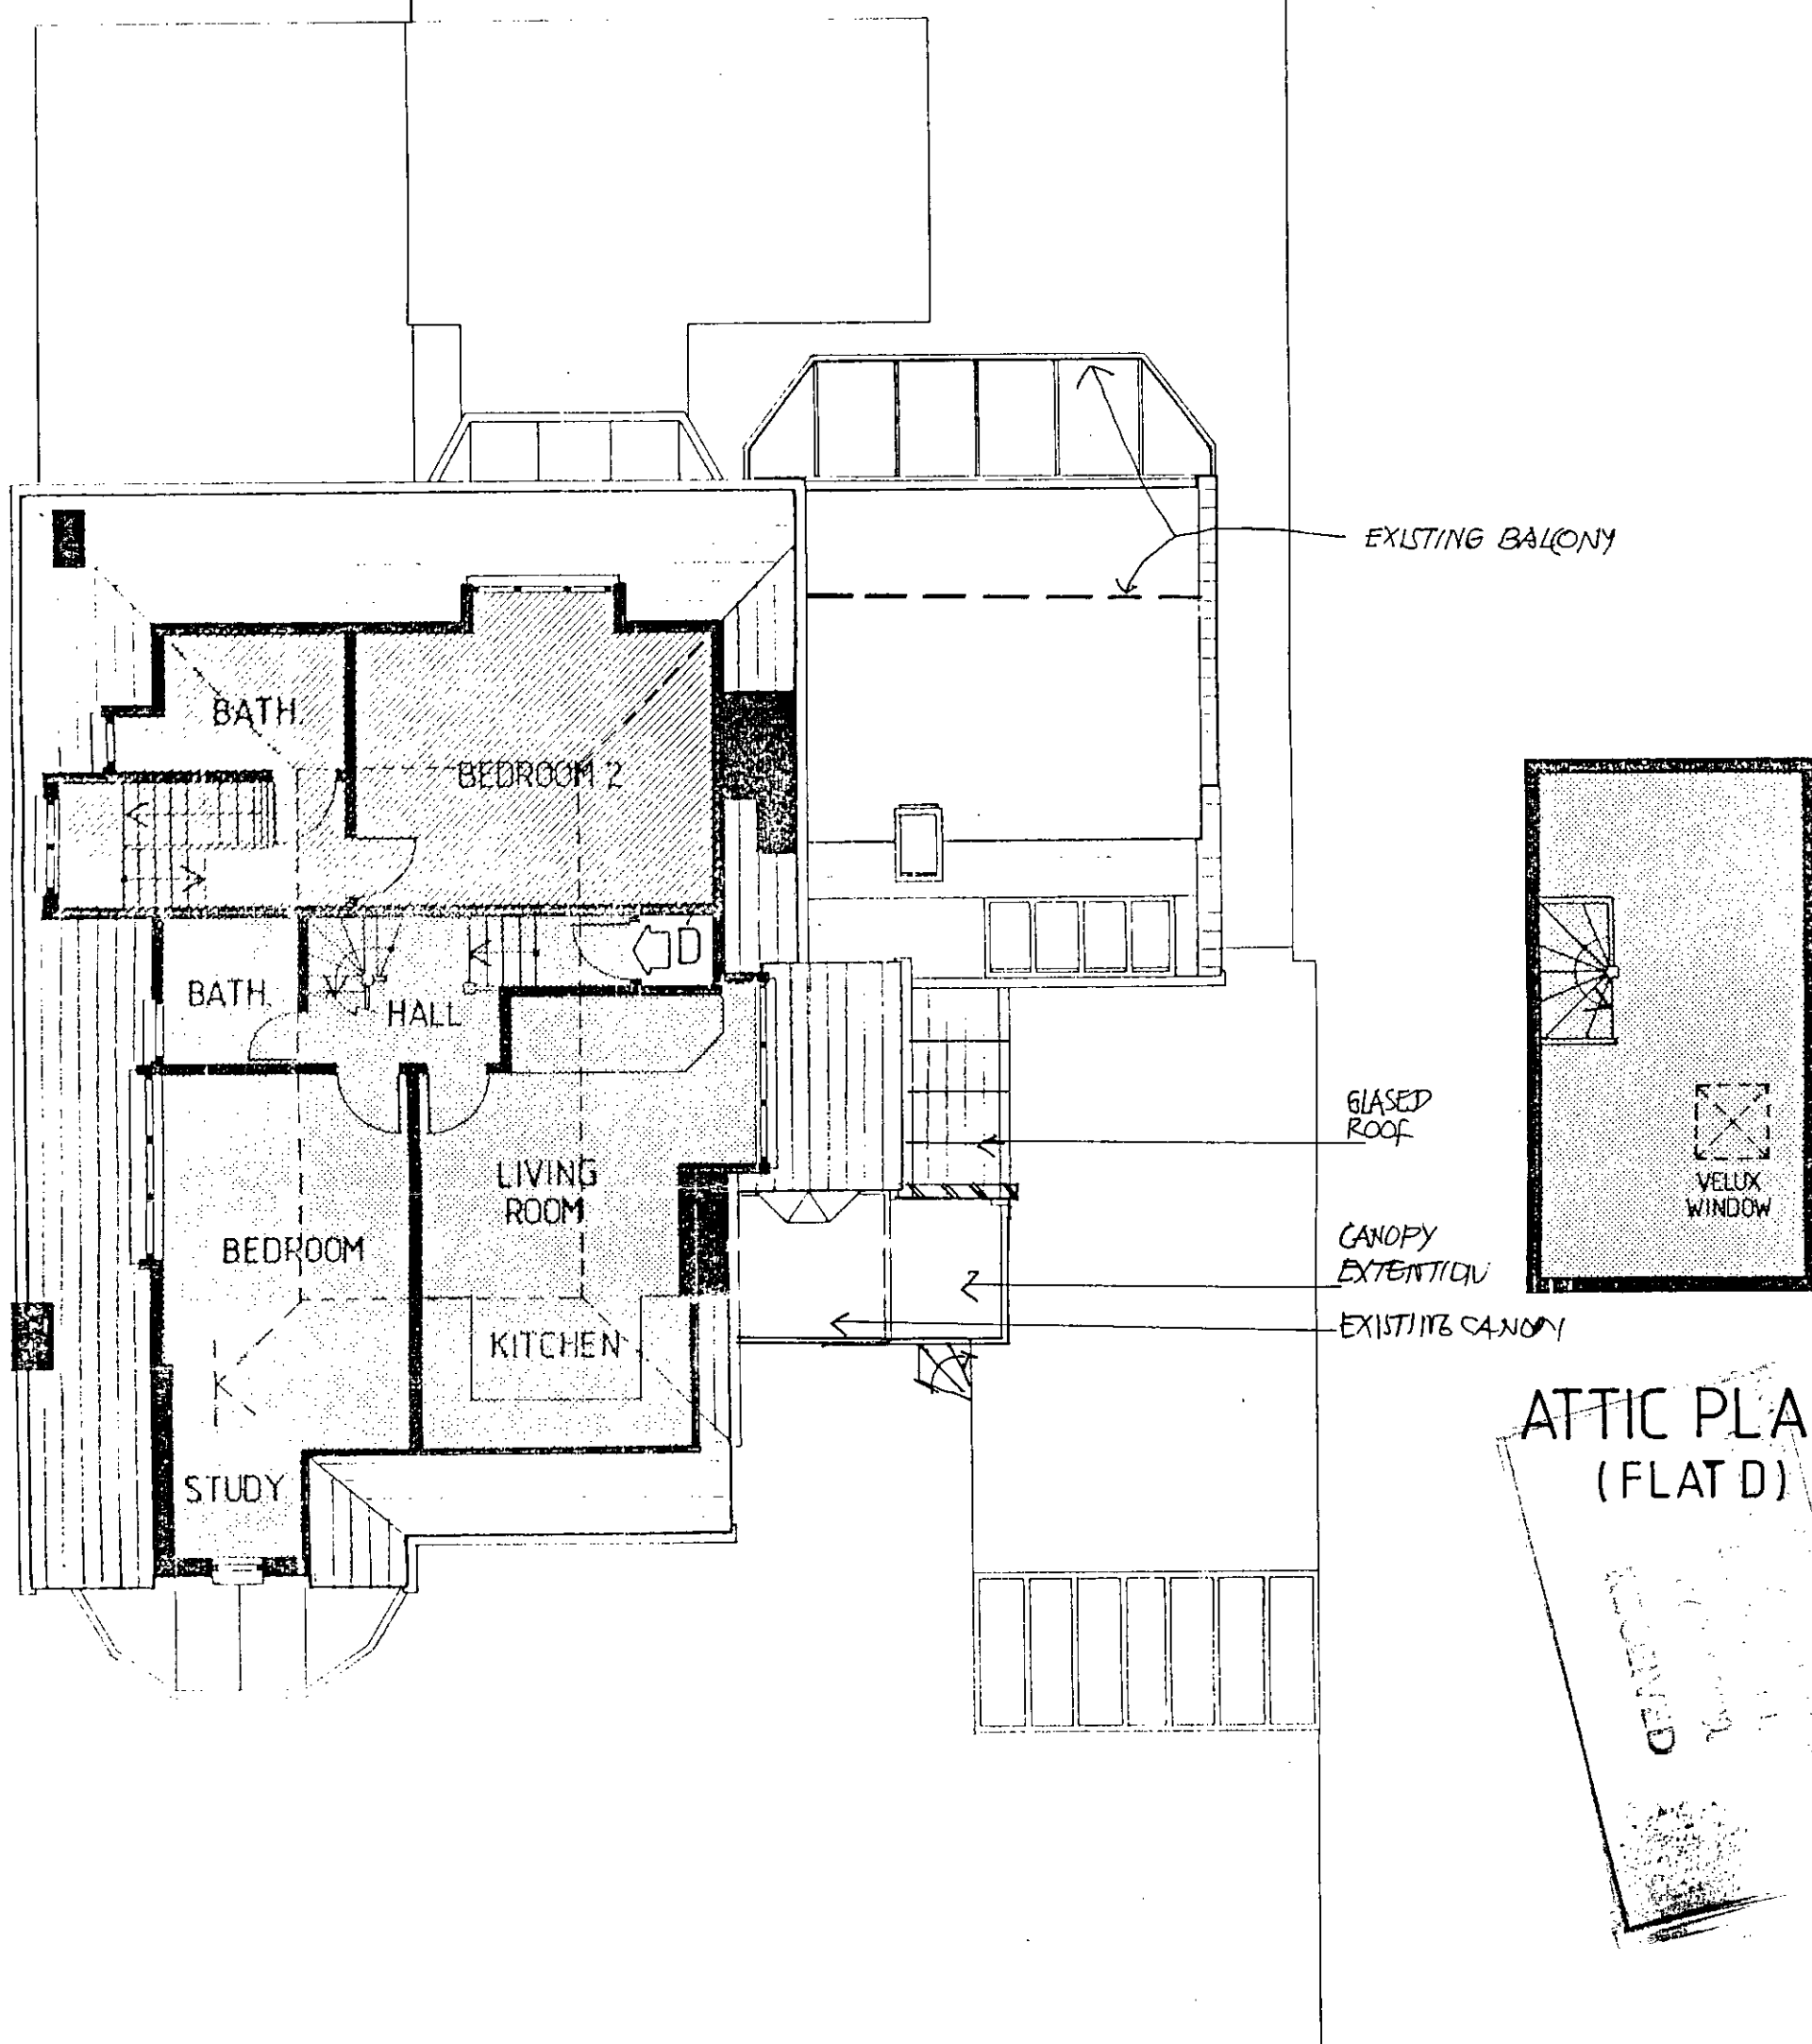

SECOND FLOOR PLAN

TP9005464

40 HOLLYCROFT AVENUE NW3

SECOND FLOOR & ATTIC PLANS -
PROPOSED


JACOB BLACKER
ARCHITECT & PLANNER

5 SHEPHERDS WALK
LONDON NW3

01-431 1776

scale
date MAY 1990



689/12

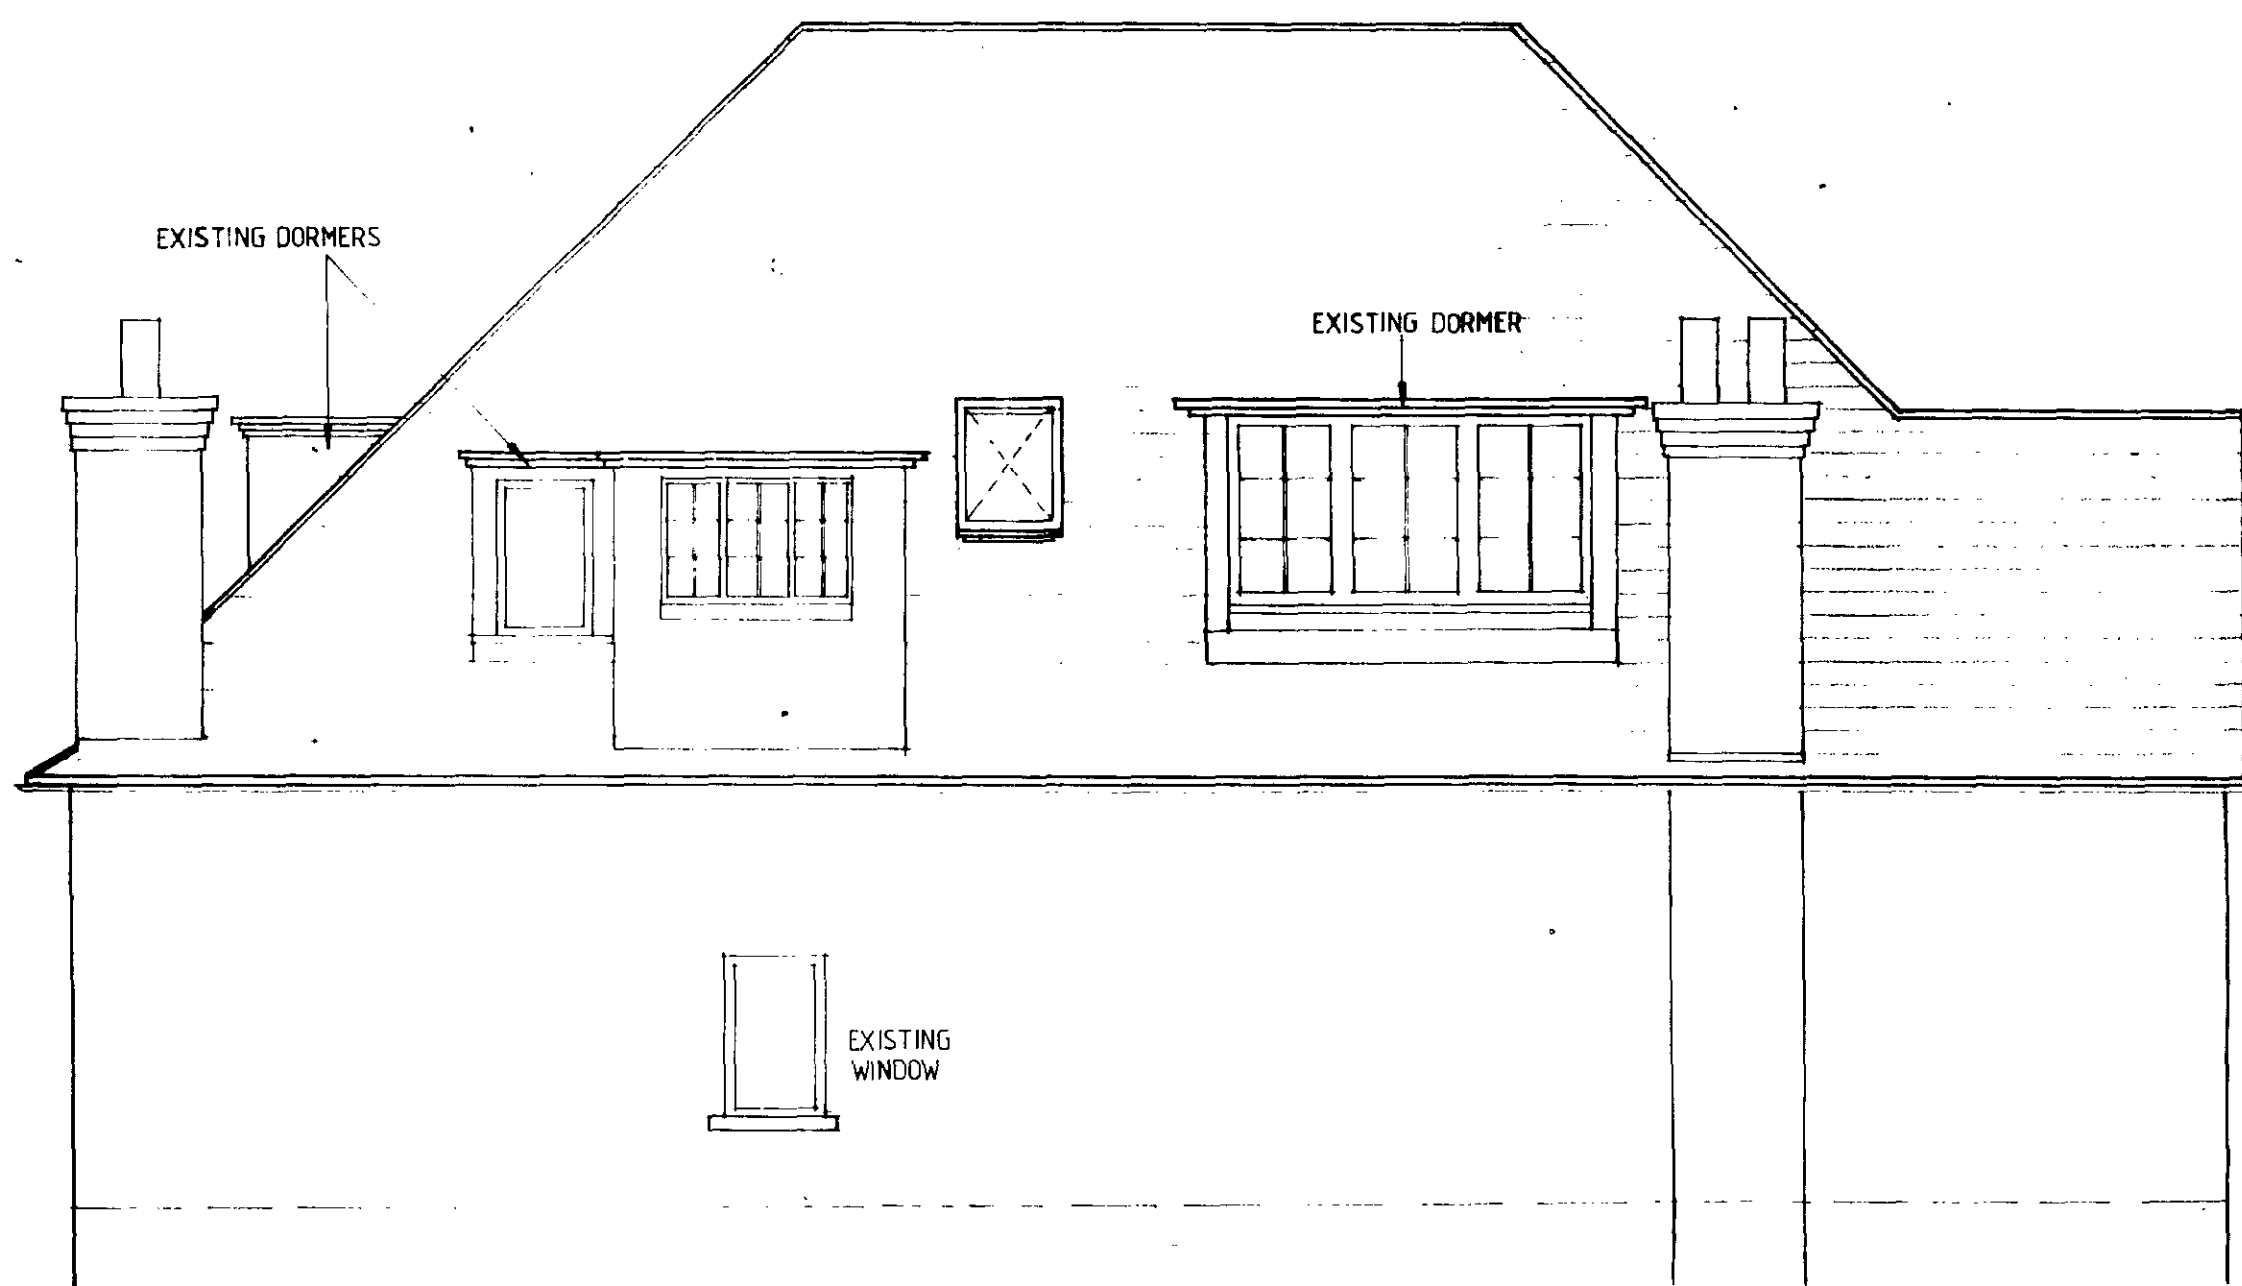

SIDE ELEVATION
(existing)



FRONT ELEVATION
(existing)

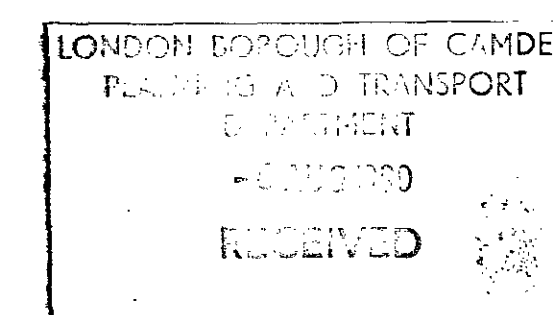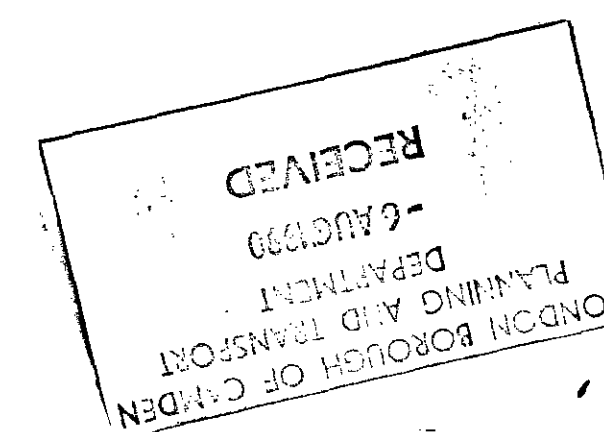

TP9005464


40 HOLLYCROFT AVENUE
DAVID & MARSHA PUPKEWITZ
EXISTING FRONT & SIDE (EAST)
ELEVATIONS

JACOB BLACKER
ARCHITECT & PLANNER
5 SHEPHERDS WALK
LONDON NW3


scale 1:50
date OCT. 1989

689/05

THIS DRAWING IS NOT TO BE SCALED: ALL DIMENSIONS TO BE VERIFIED

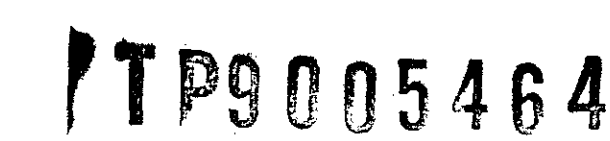

THIS DRAWING IS NOT TO BE SCALED; ALL DIMENSIONS TO BE VERIFIED

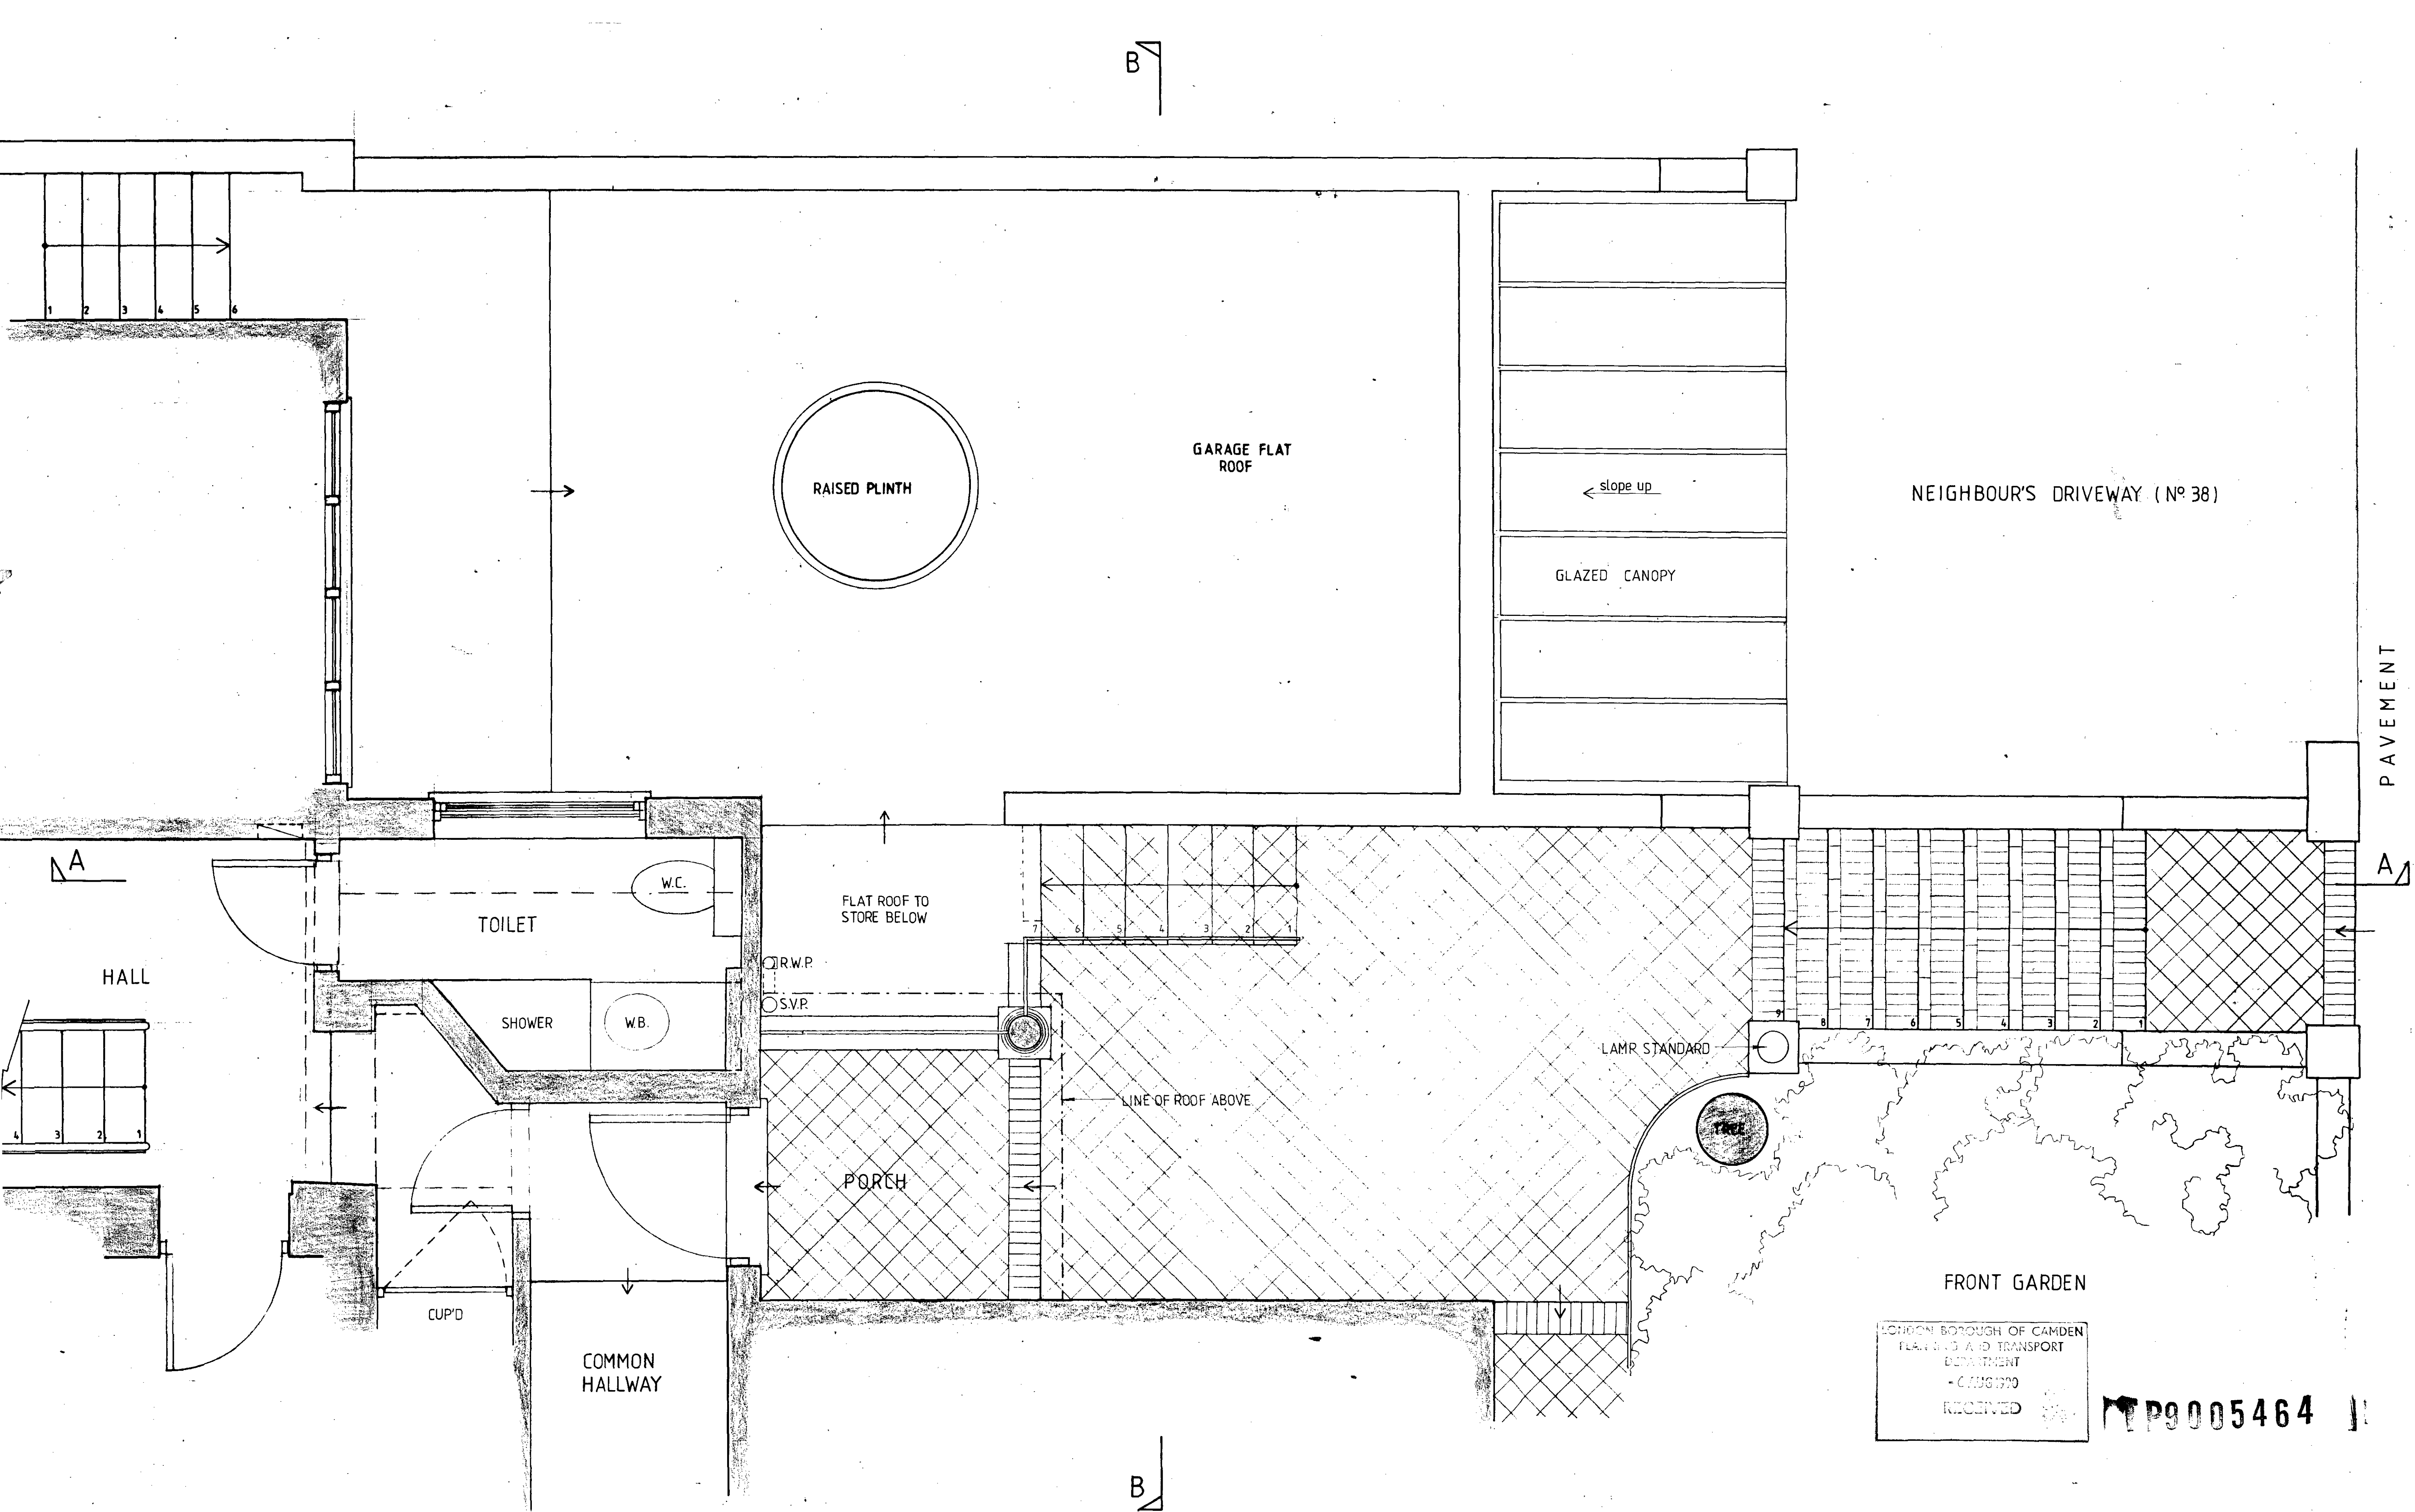


LONDON BOROUGH OF CAMDEN
PLANNING AND TRANSPORT
DEPARTMENT
- 01-06-90
RECEIVED

P9005464



THIS DRAWING IS NOT TO BE SCALED: ALL DIMENSIONS TO BE VERIFIED

40 HOLLYCROFT AVENUE	JACOB BLACKER ARCHITECT & PLANNER	DATE 1:20 22-06-90
DAVID & MARCIA PUPKEWITZ	5 SHEPHERDS WALK LONDON E9 6PS	689 / 07
PLAN OF GROUND FLOOR ENTRANCE EXISTING	01-01-1990	

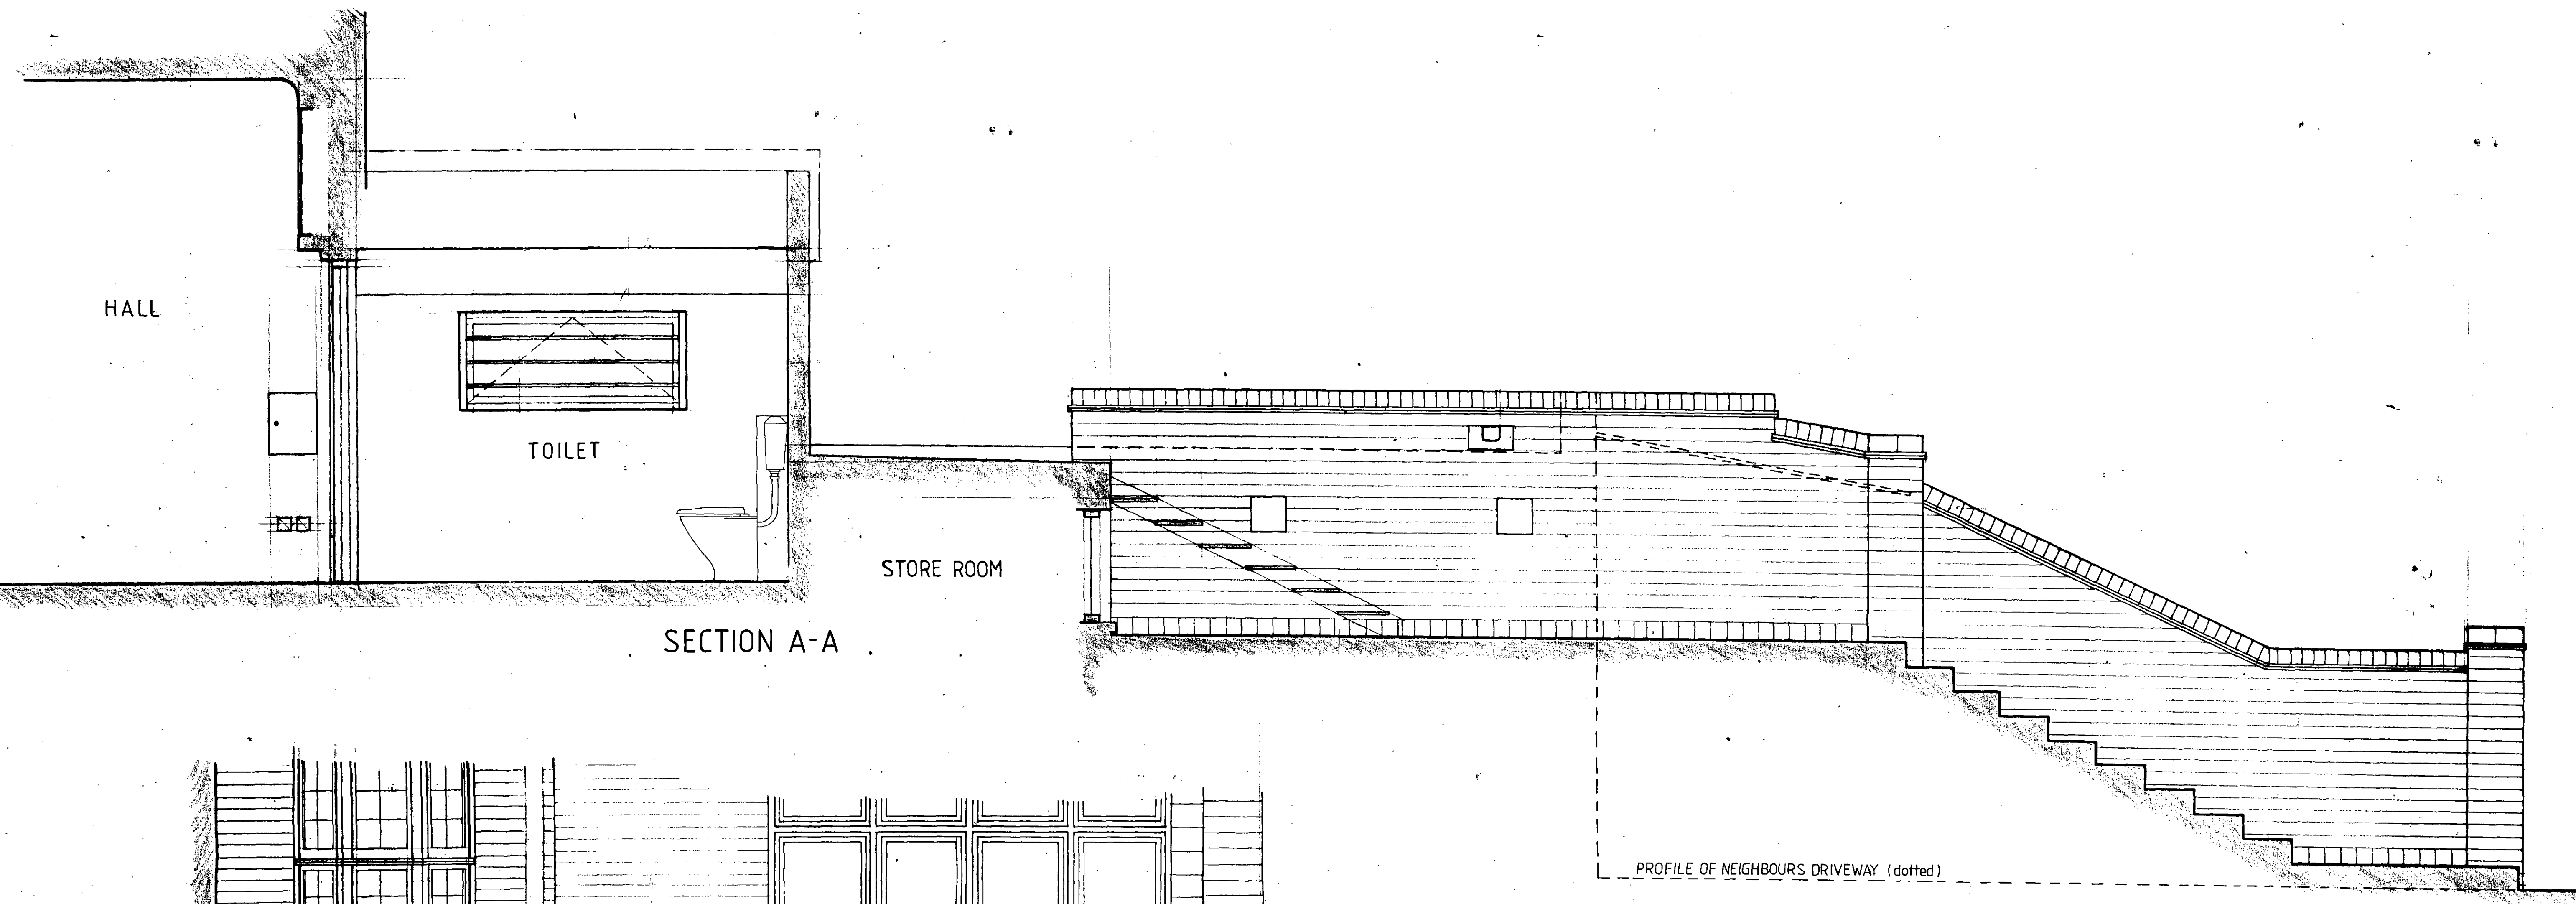

SECTION A-A


PROFILE OF NEIGHBOURS DRIVEWAY (dotted)

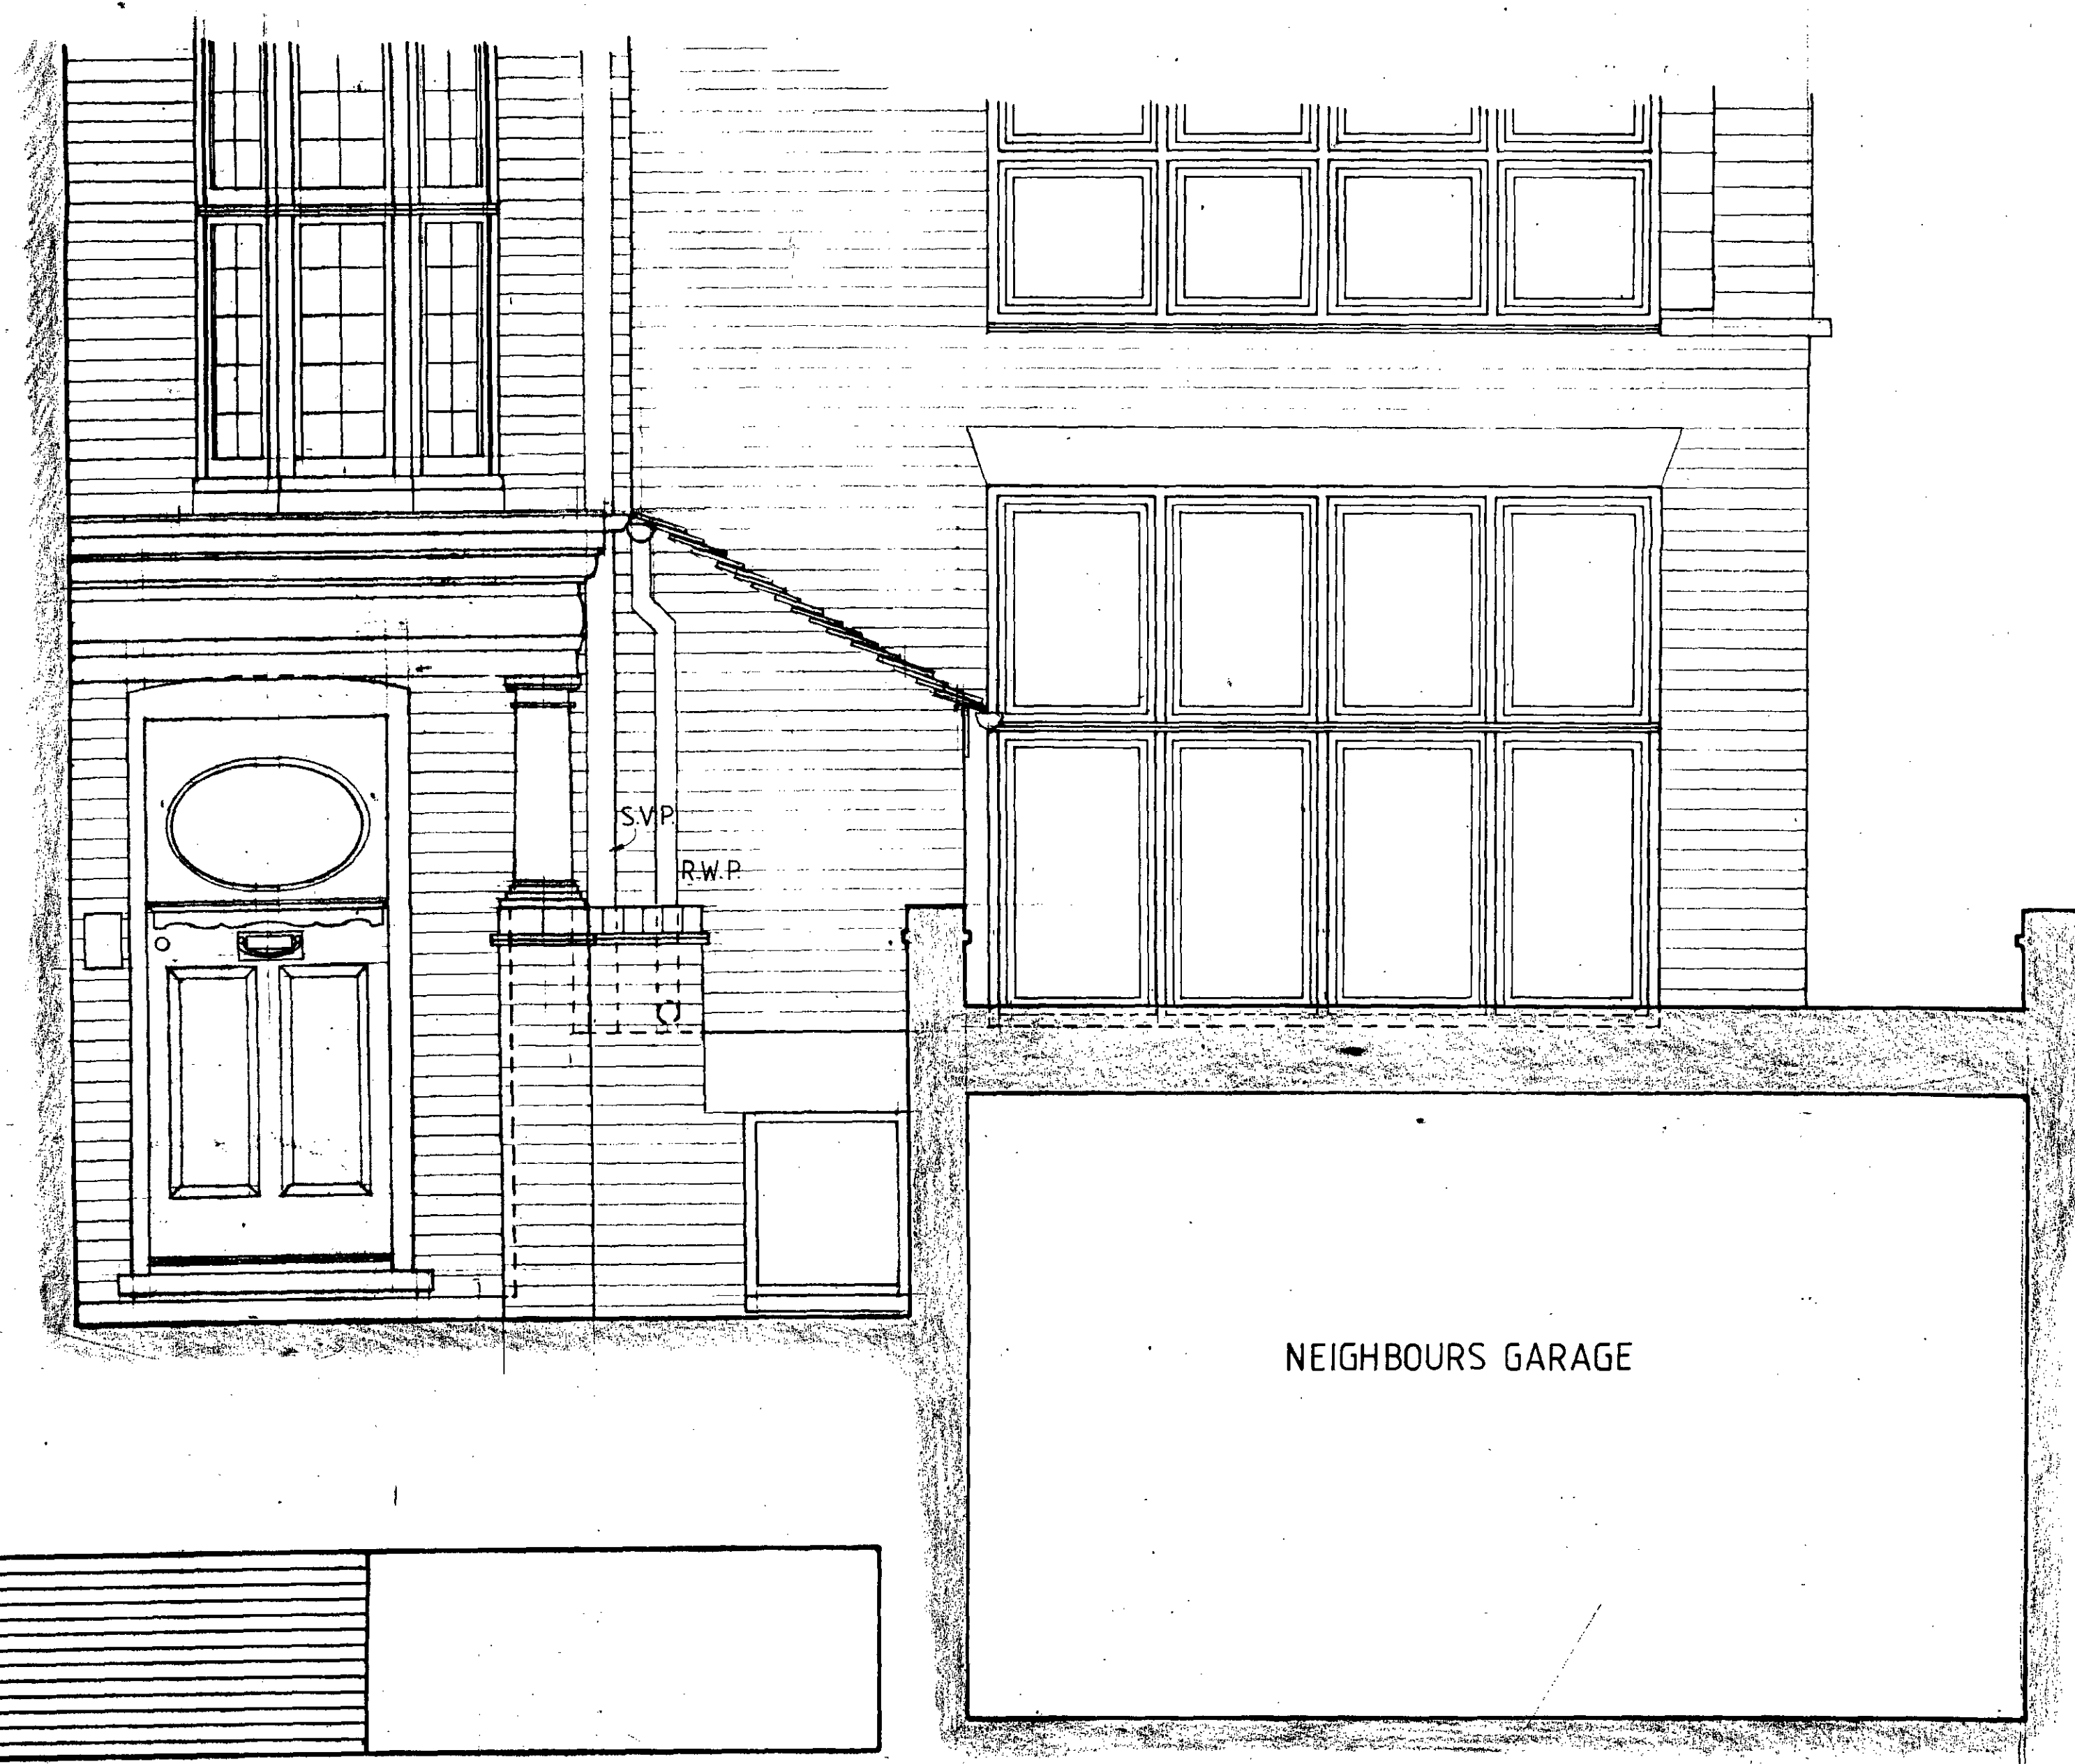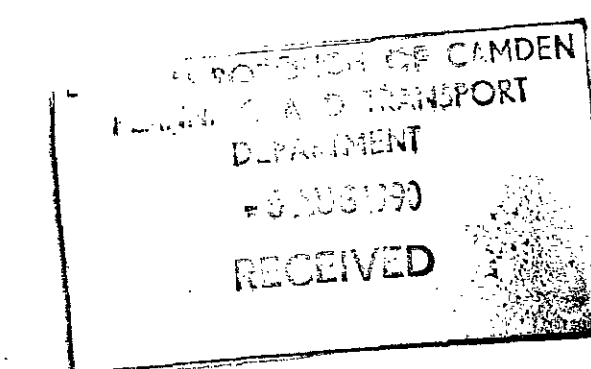


SECTION B-B

P9005464


40 HOLLYCROFT AVENUE DAVID & MARCIA PUPKEWITZ GROUND FLOOR ENTRANCE - EXISTING SECTIONS A-A & B-B	JACOB BLACKER ARCHITECT & PLANNER 5 SHEPHERDS WALK LONDON NW3 01-431 1178	1:20
		22-06-90
		689/08

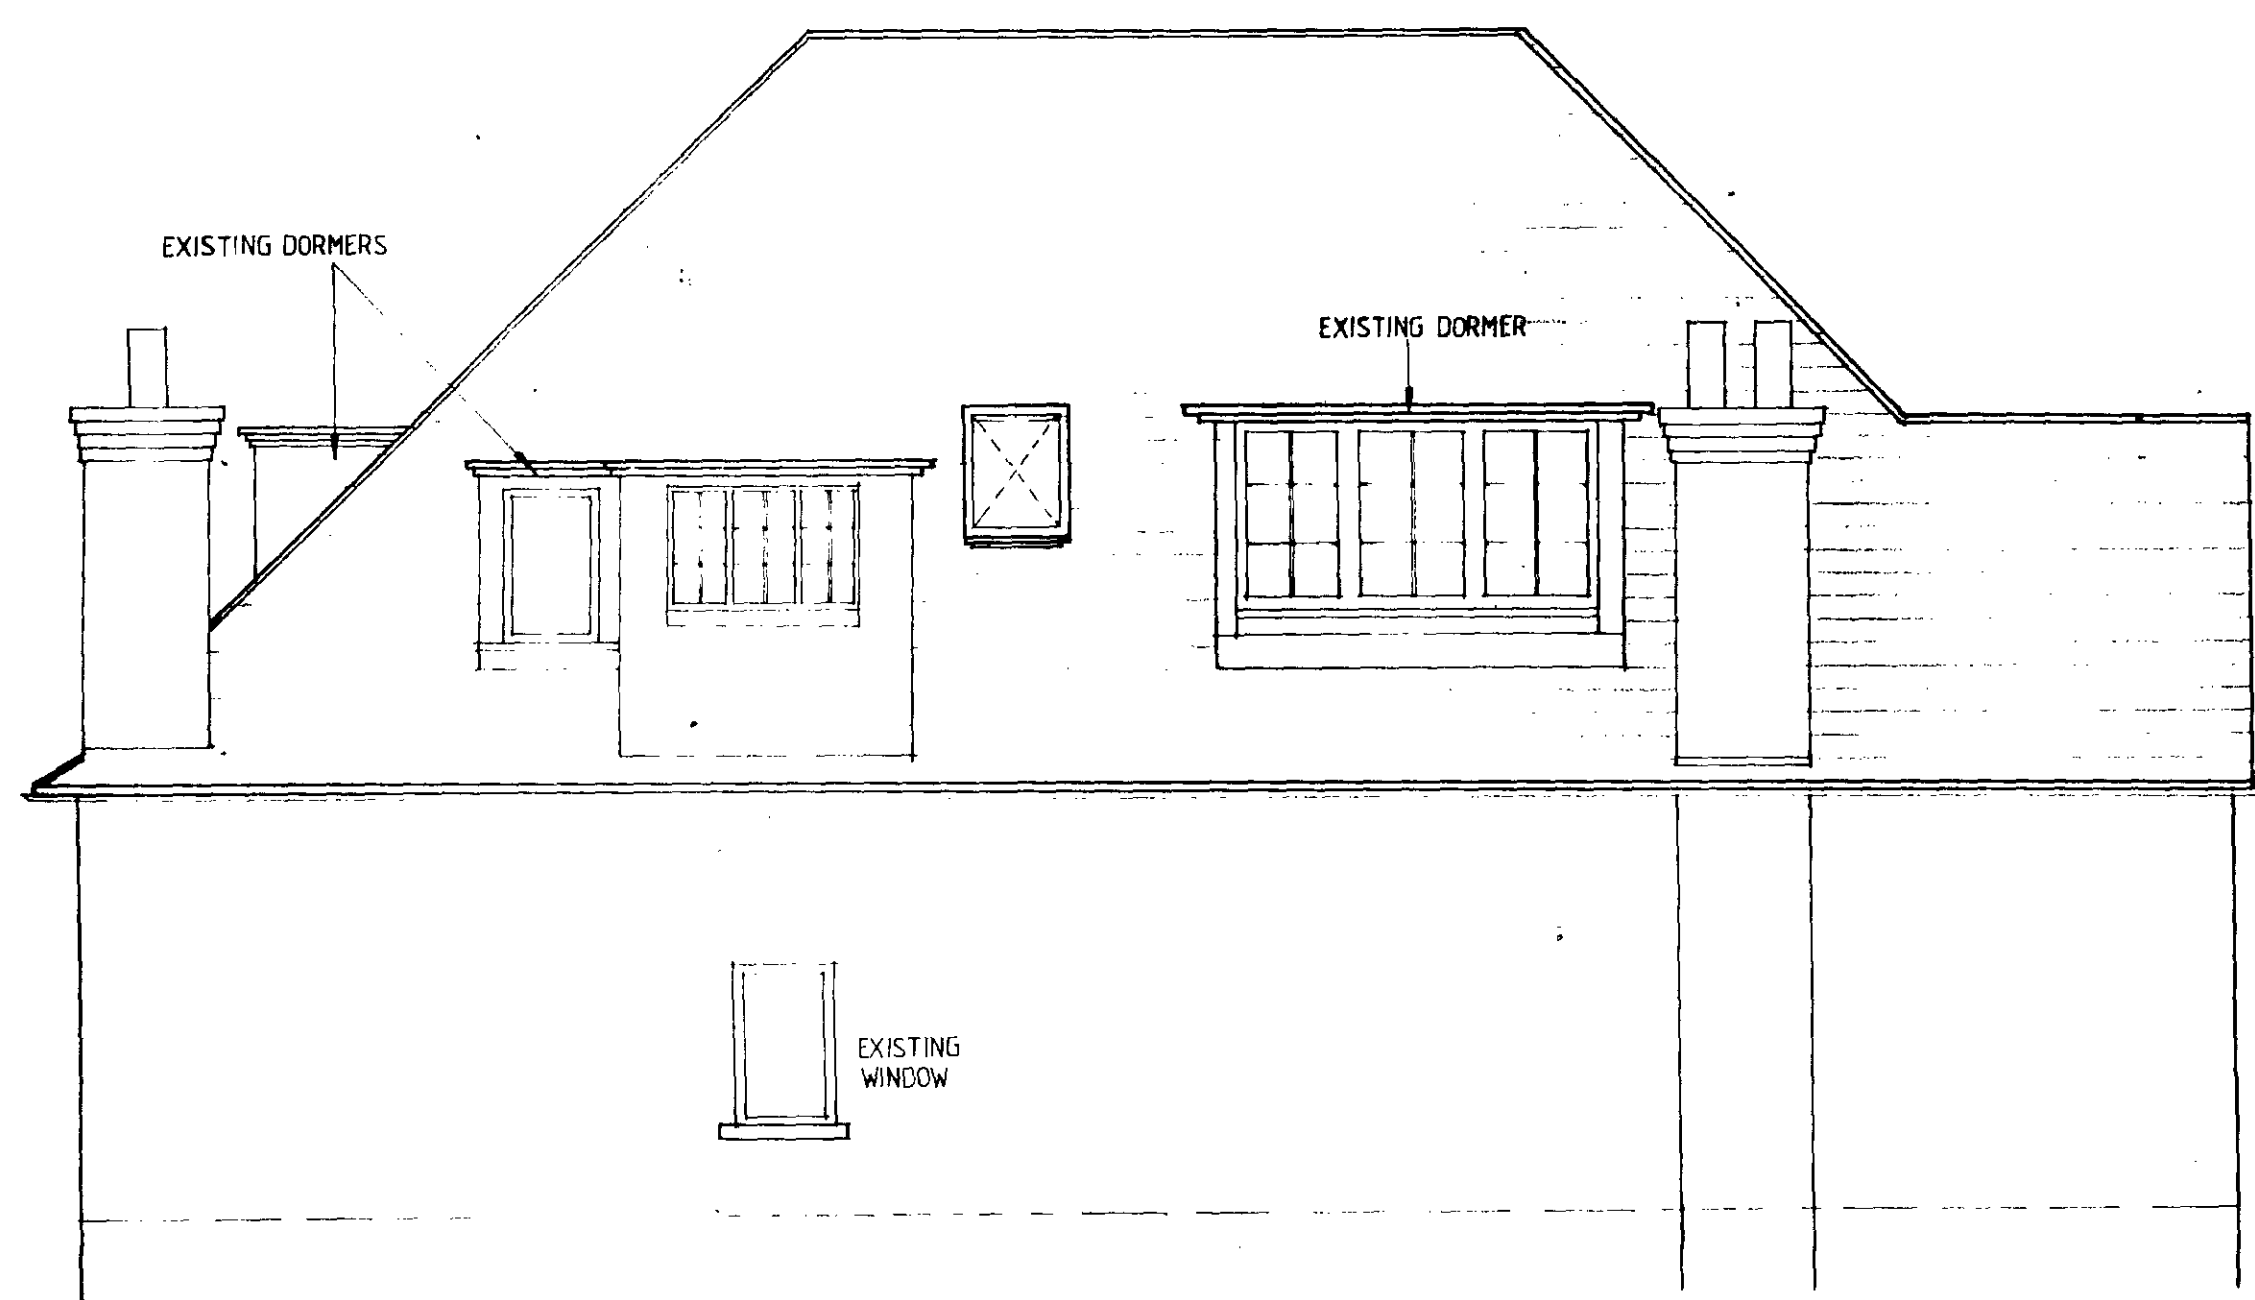

SIDE ELEVATION

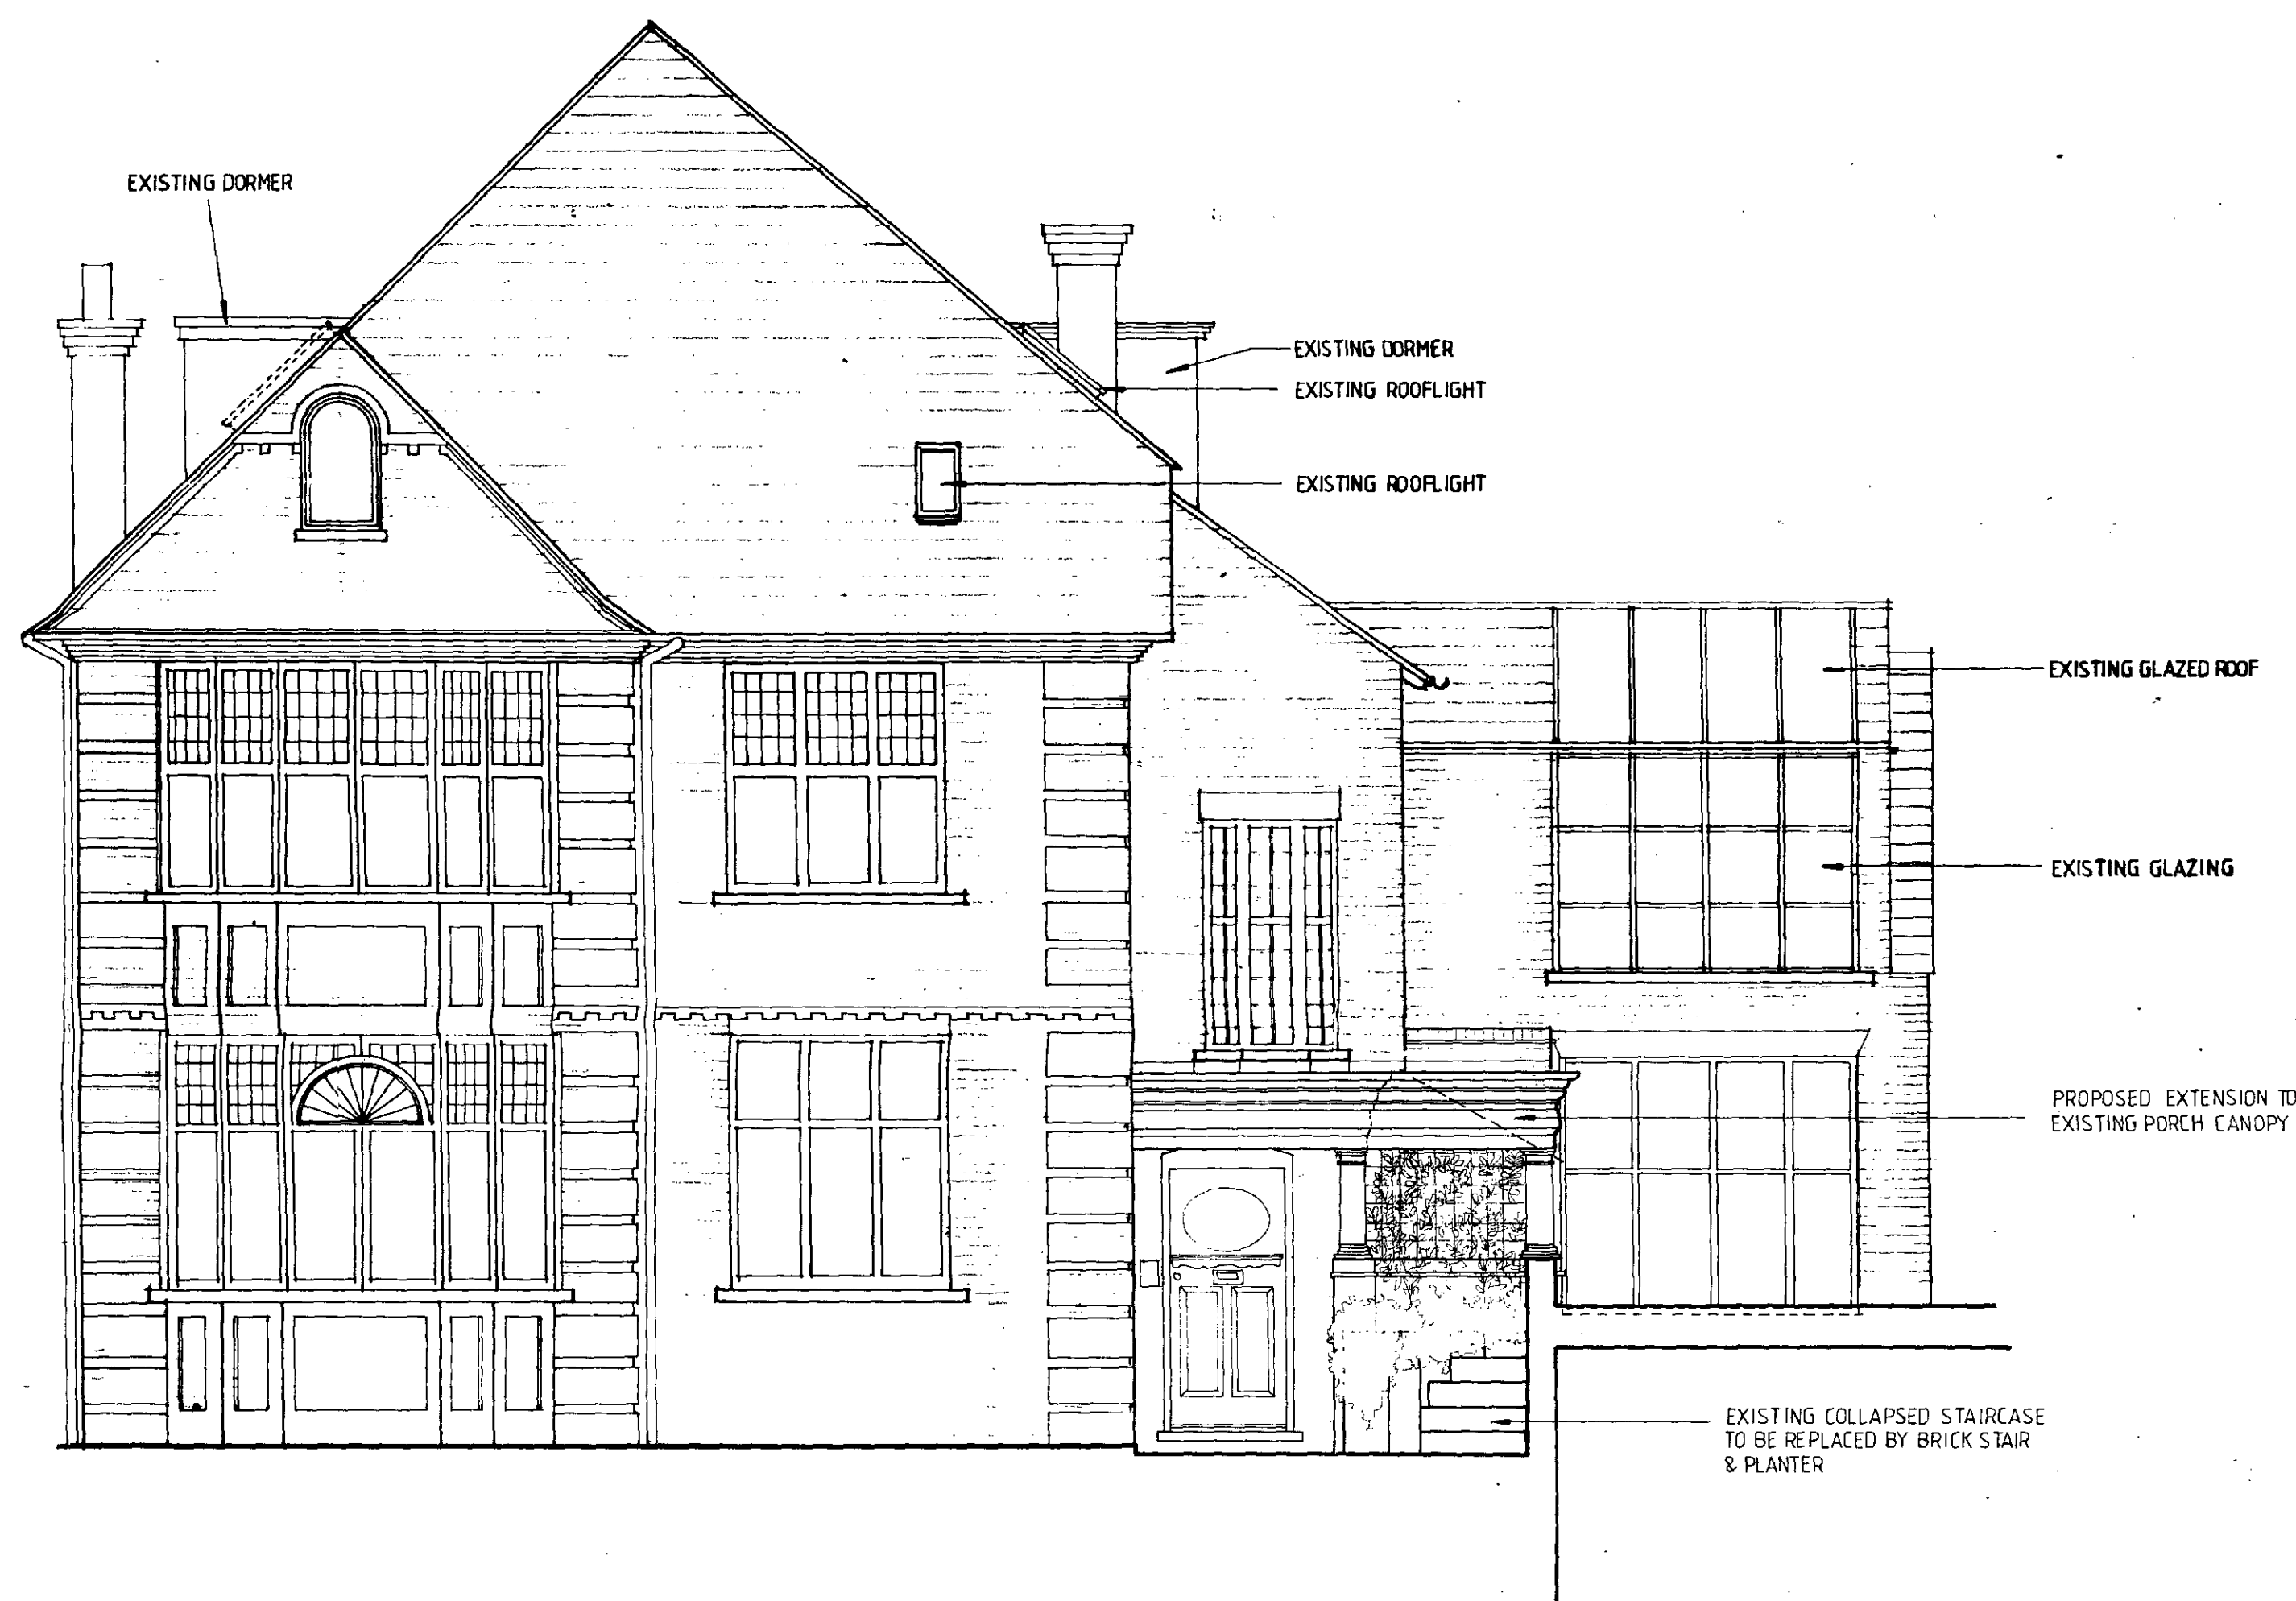

FRONT ELEVATION
(proposed)

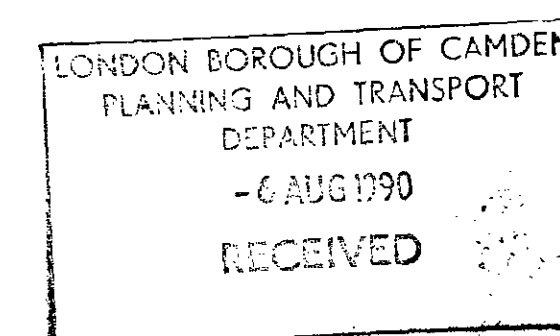

1 TP9005464 1


THIS DRAWING IS NOT TO BE SCALED: ALL DIMENSIONS TO BE VERIFIED

40 HOLLYCROFT AVENUE
DAVID & MARSHA PUPKEWITZ
PROPOSED FRONT & SIDE (EAST)
ELEVATIONS

JACOB BLACKER
ARCHITECT & PLANNER
5 SHEPHERDS WALK
LONDON NW3

scale 1:50
date JULY 1990

689/13

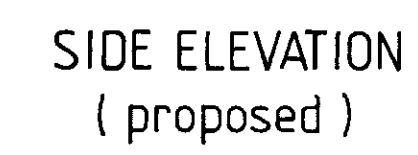

LONDON BOROUGH OF CAMDEN
PLANNING AND TRANSPORT
DEPARTMENT
- 6 AUG 1990
RECEIVED

TP9005464

[illegible]

THIS DRAWING IS NOT TO BE SCALED: ALL DIMENSIONS TO BE VERIFIED

40 HOLLYCROFT AVENUE
DAVID & MARSHA PUPKEWITZ
PROPOSED REAR & SIDE (WEST)
ELEVATIONS

JACOB BLACKER
ARCHITECT & PLANNER
5 SHEPHERDS WALK
LONDON NW3
01-794 4376

scale 1:50
date JULY 1990

689 / 14

