

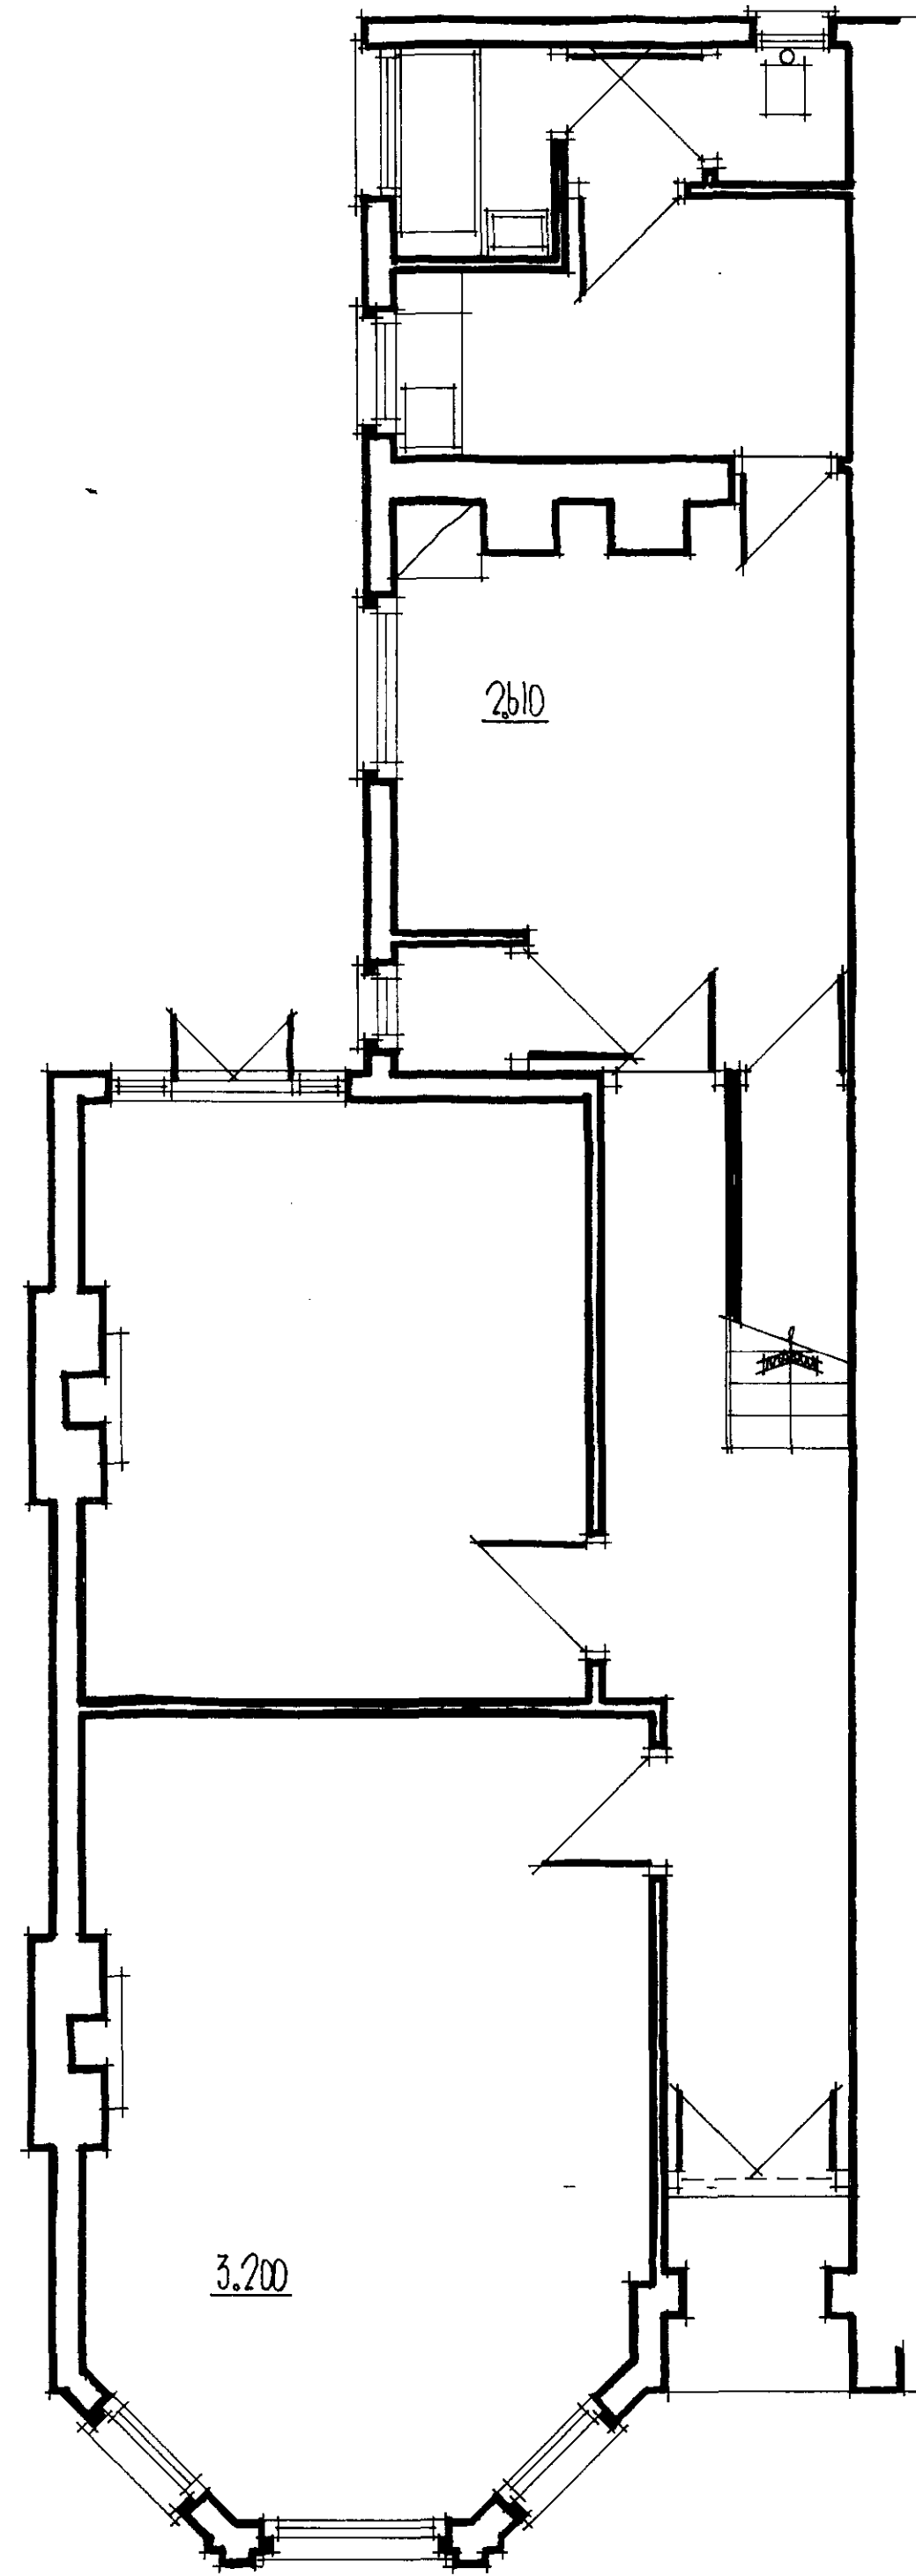


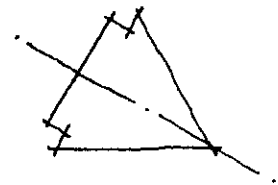


Ground Floor.

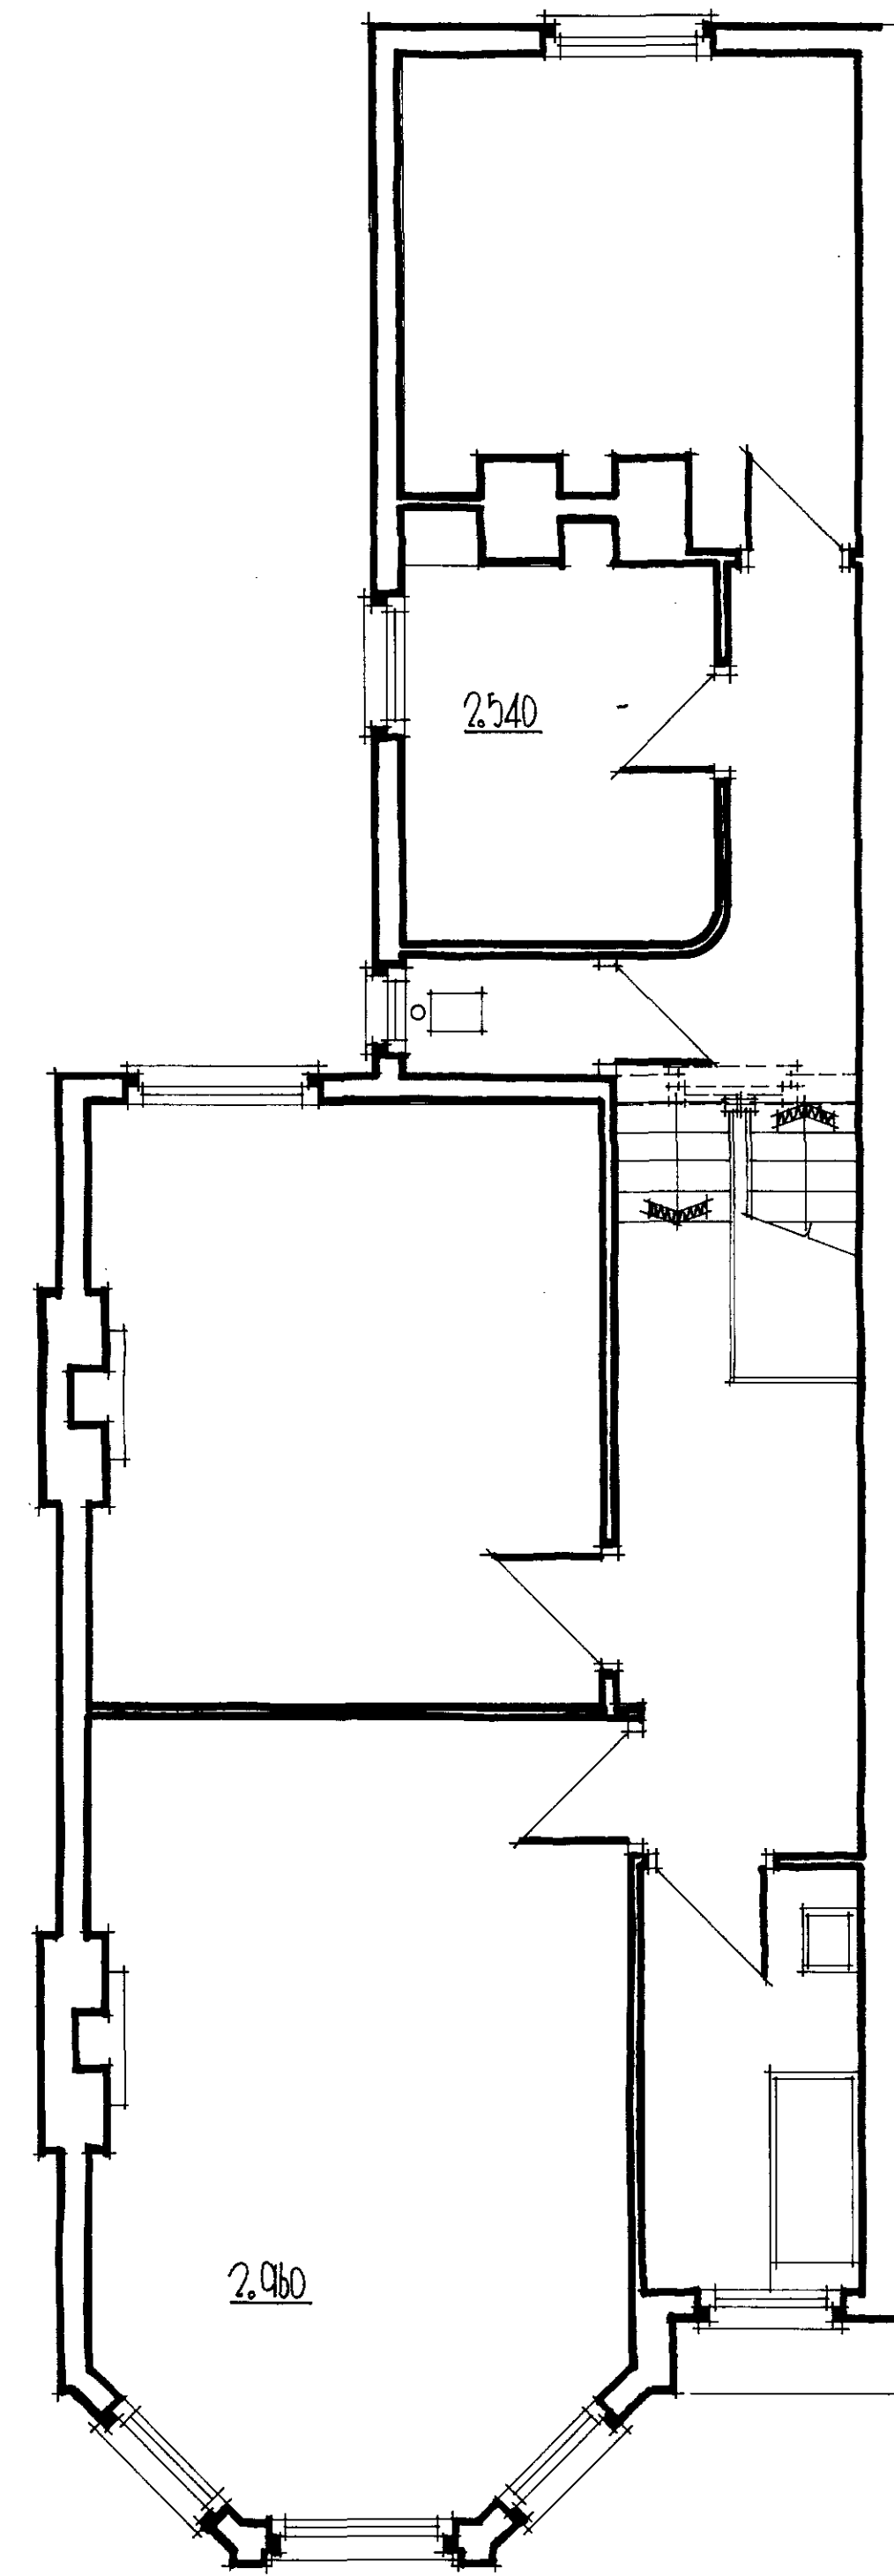


First Floor.


TP 8905012 -H

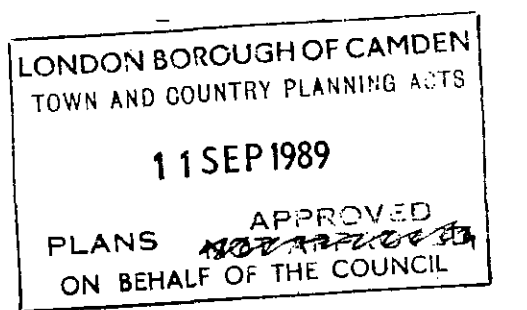

190 Fordwych Road • London NW2		Client		Description	
Paddington Churches Housing Association Ltd.		Existing layout.			
All dimensions to be checked on site. Any discrepancy between this drawing and other information is to be referred to the Partnership. This drawing is copyright.					
Hunter + Partners					
146/148 Cromwell Road Kensington London SW7 4EP 01-373 5193	date: drawn: checked:	scale: 1:50	project: 3037	drawing: 1.	revision:

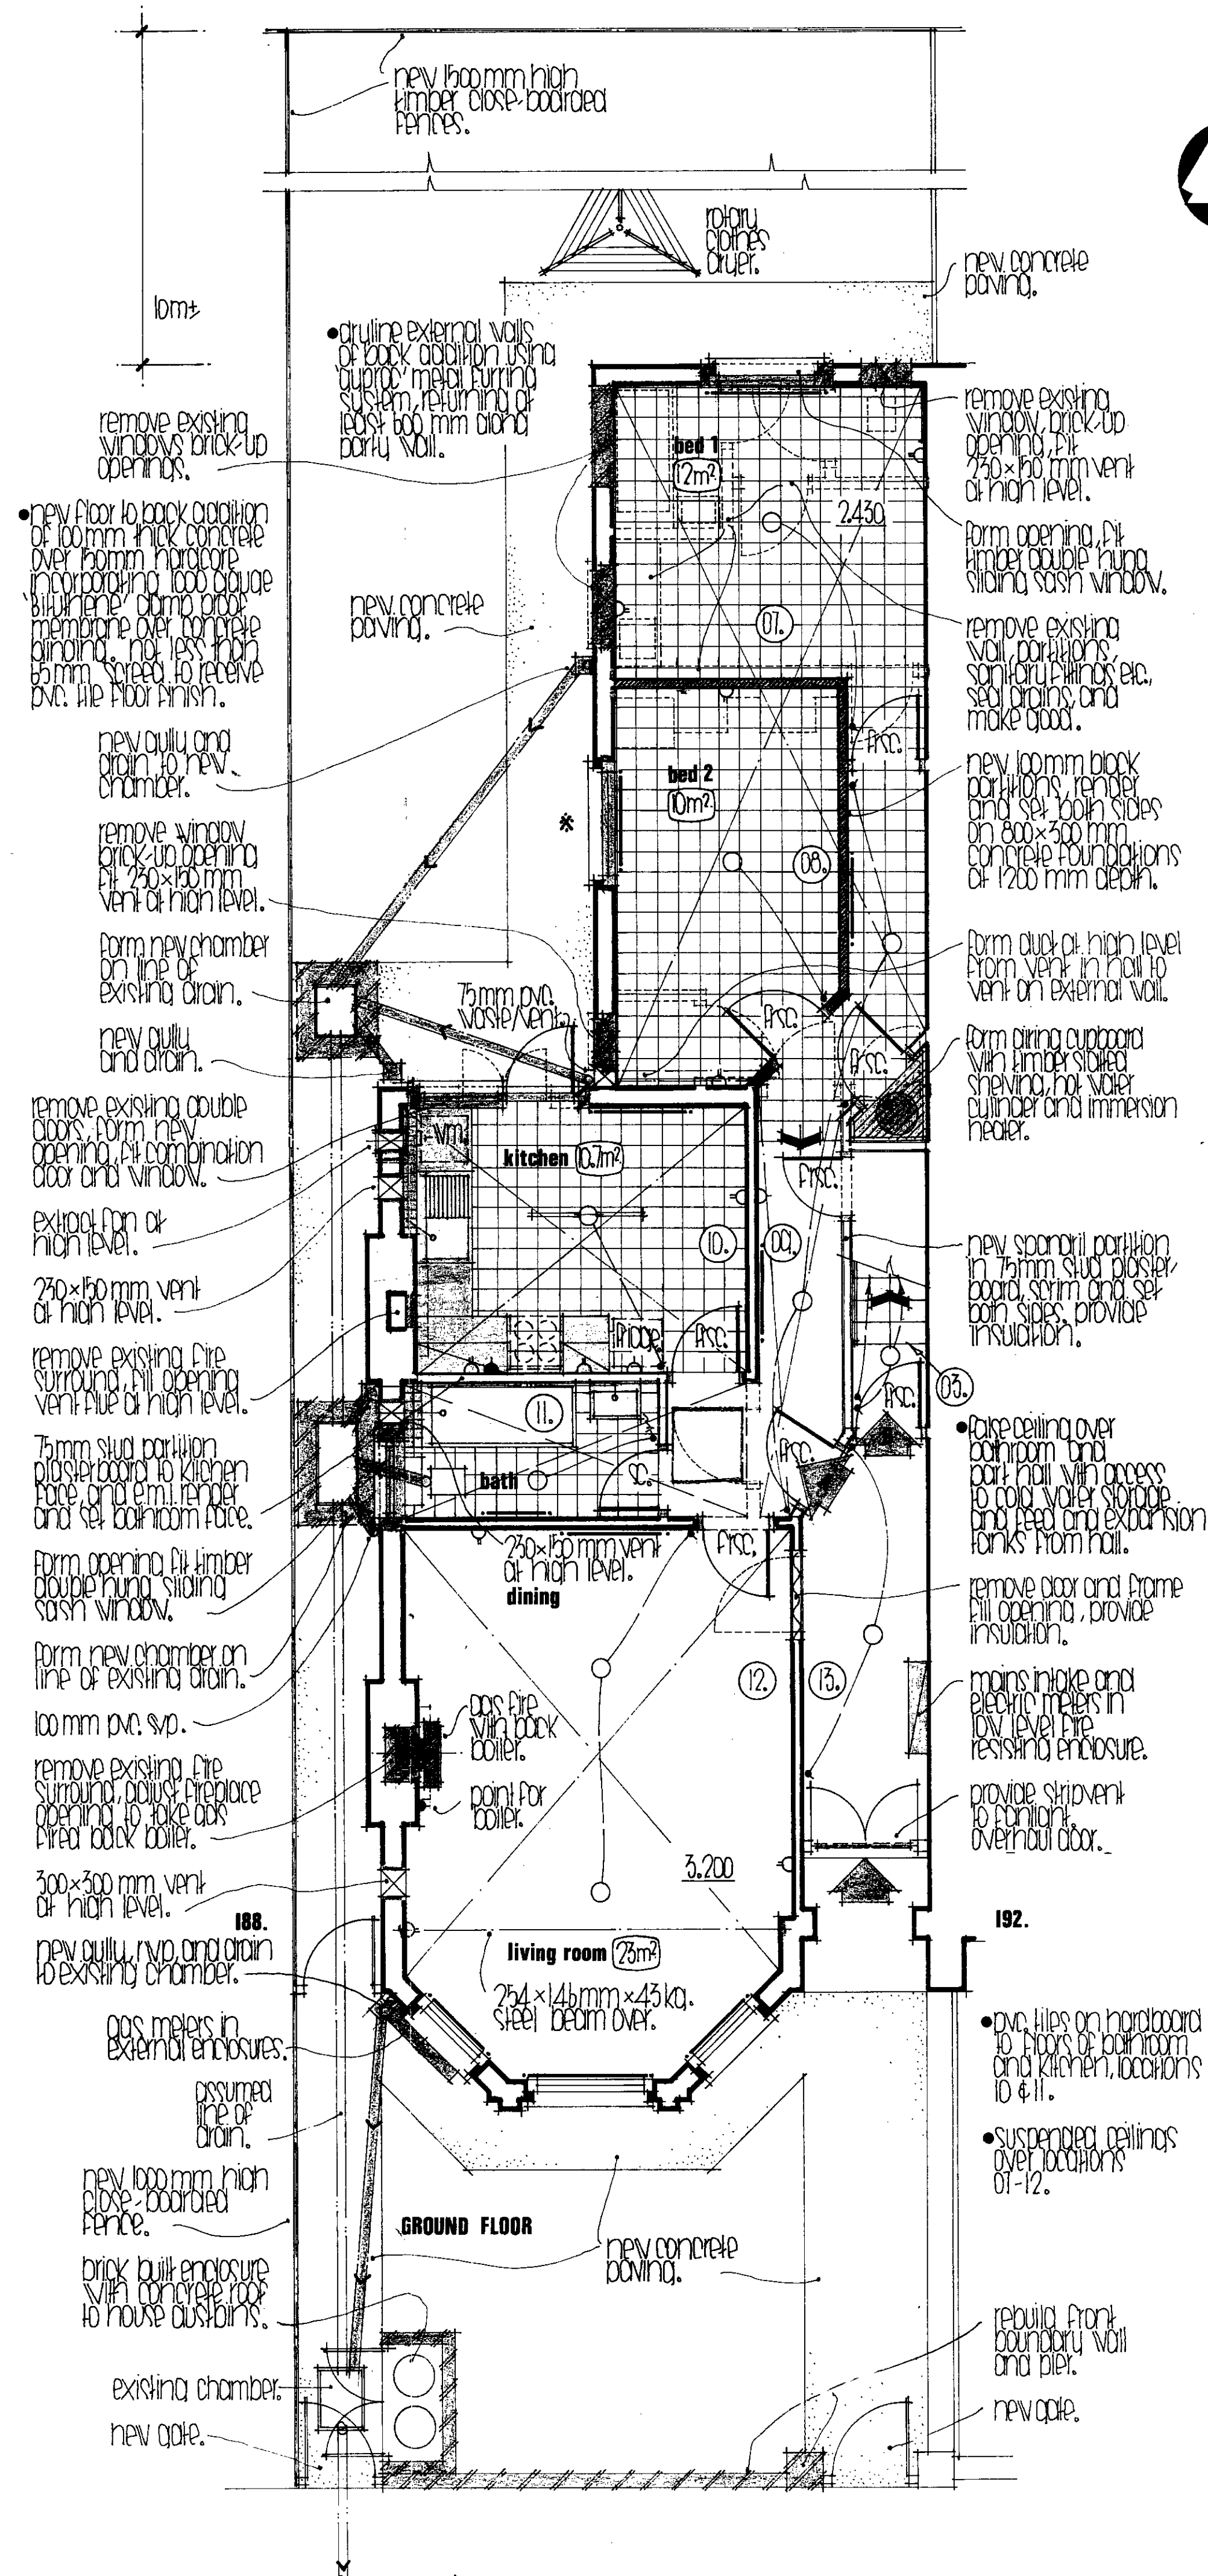

• horizontal and vertical damp-proof courses to walls and floors to be as described in the specification •

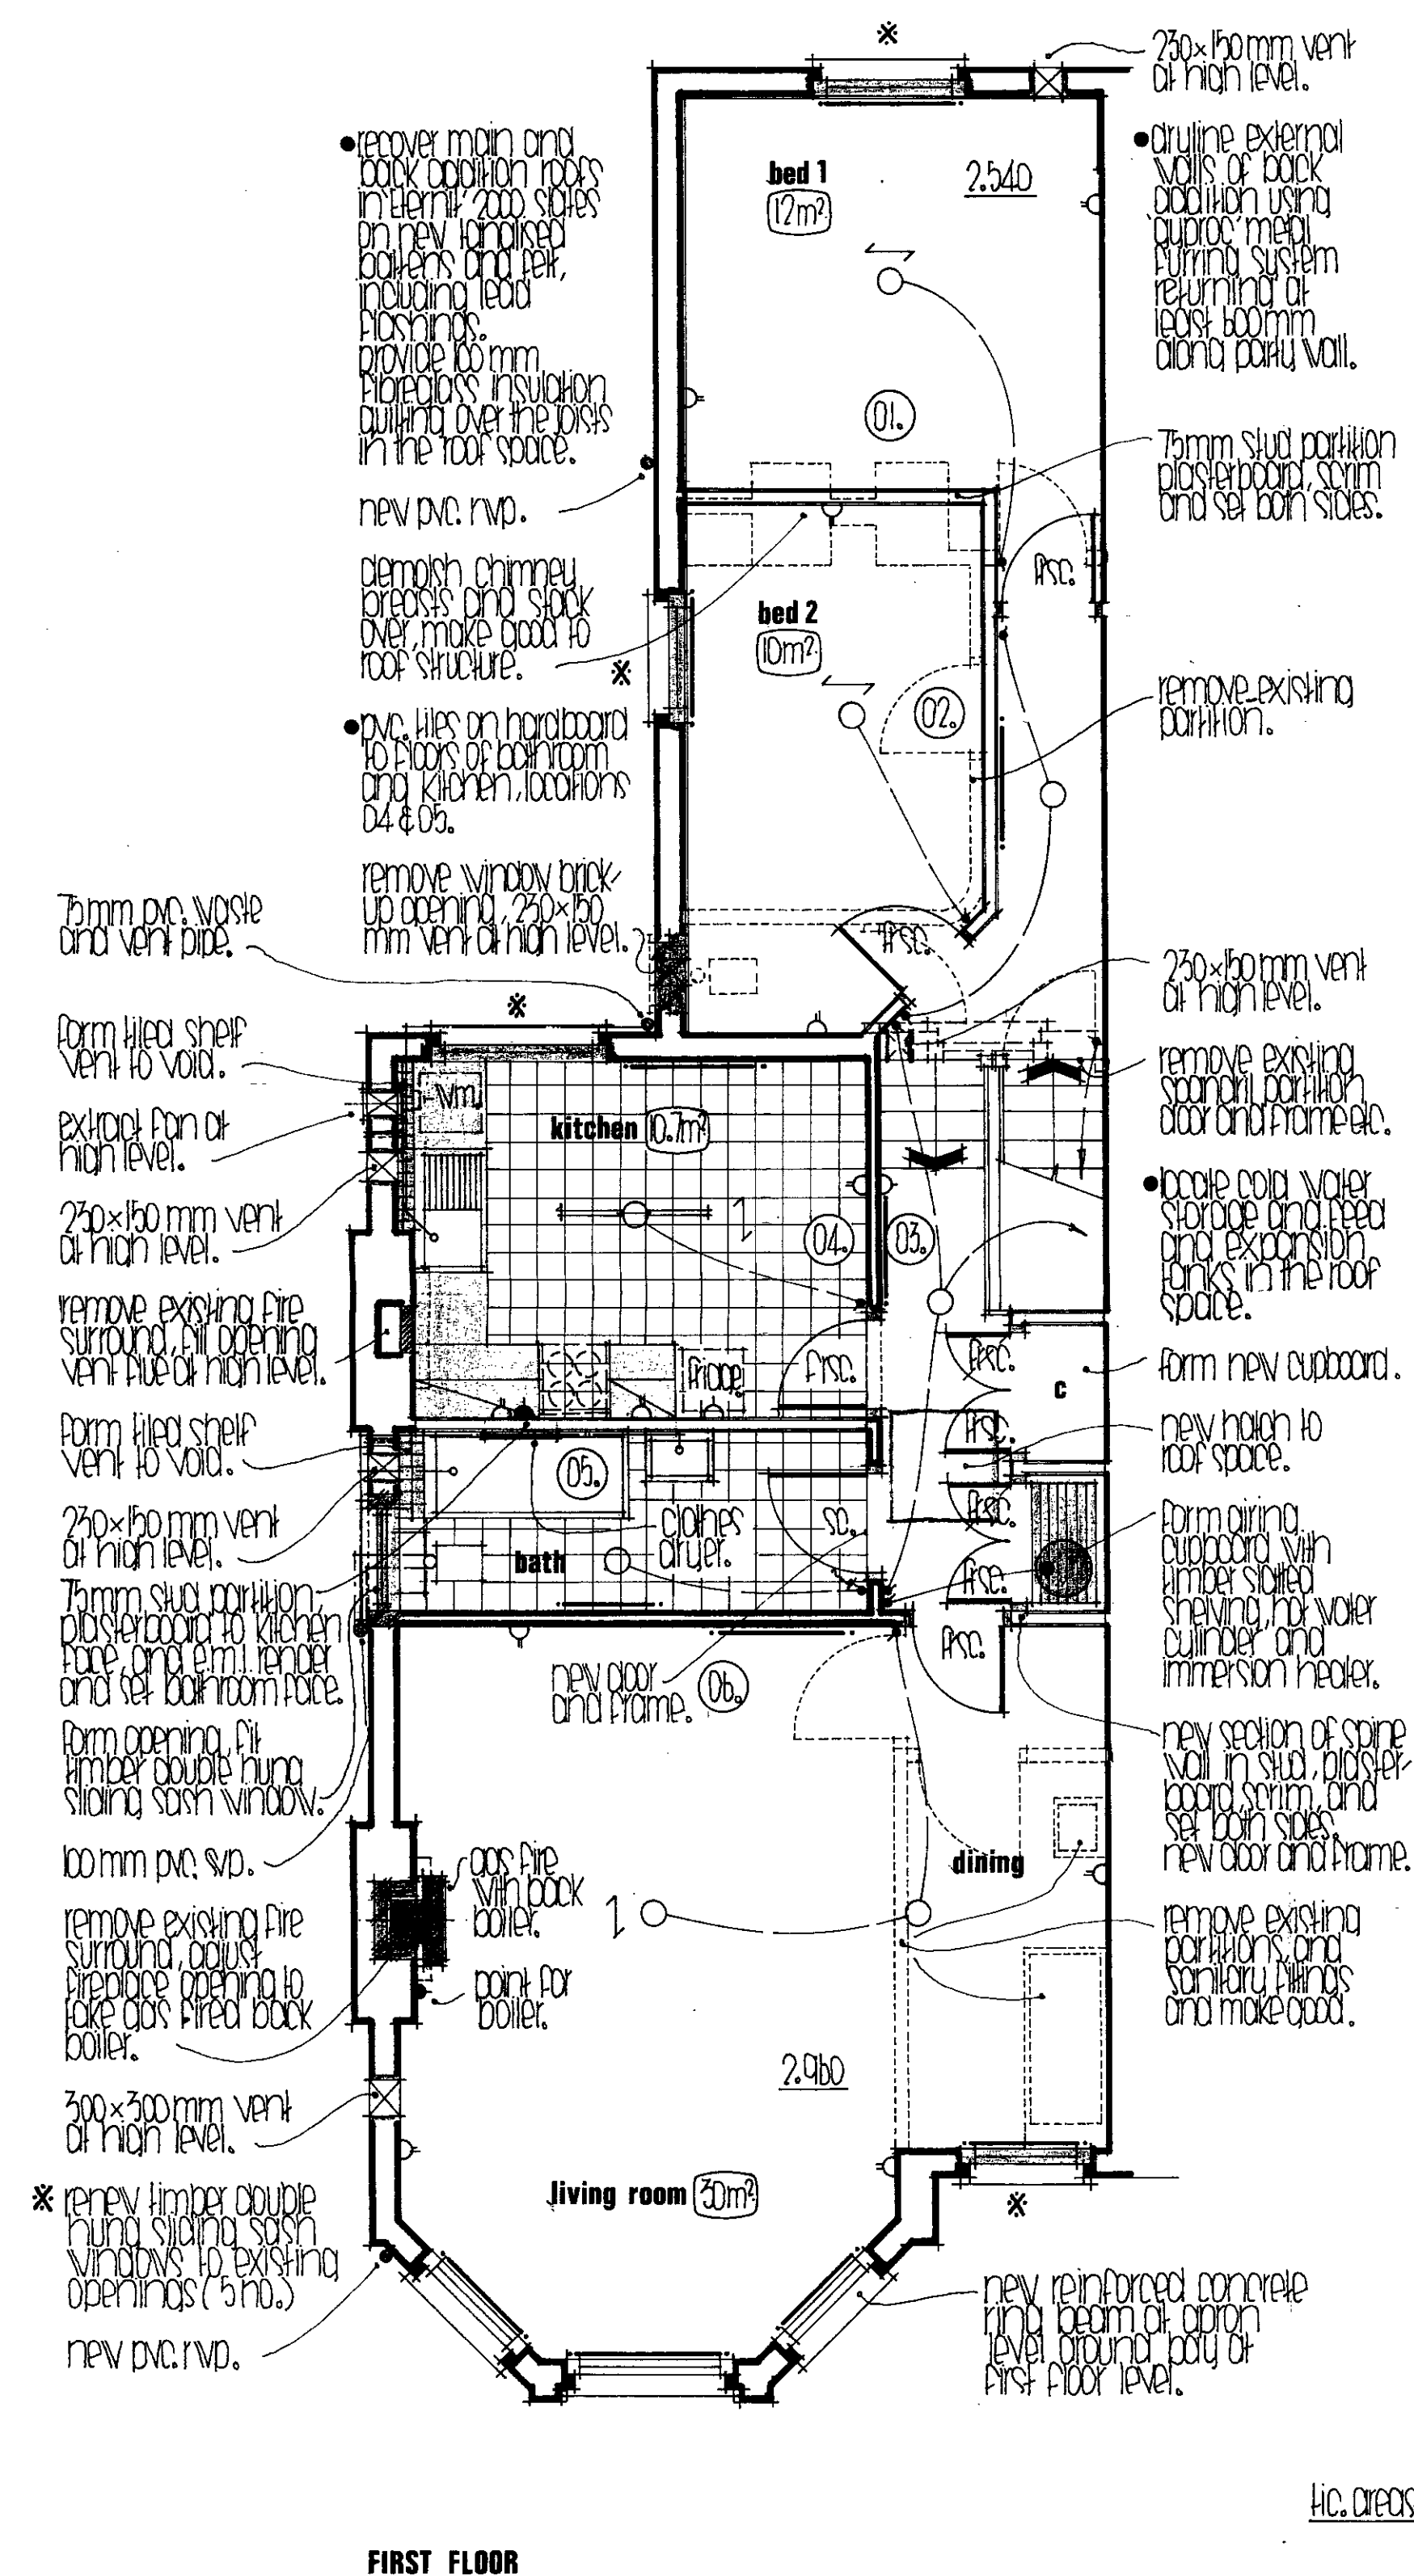

LONDON BOROUGH OF CAMDEN
TOWN AND COUNTRY PLANNING ACTS
1.1 SEP 1989
PLANS ~~NOT~~ APPROVED
ON BEHALF OF THE COUNCIL

fig. areas 'A' 75.3 m².
'B' 85.9 m².

190 FORDWYCH ROAD · LONDON NW2


Client	Description
--------	-------------


PADDINGTON CHURCHES HOUSING ASSOCIATION LTD. PROPOSED LAYOUT.

All dimensions to be checked on site. Any discrepancy between this drawing and other information is to be referred to the Partnership. This drawing is copyright


Hunter + Partners

146/148 Cromwell Road Kensington London SW7 4EF 01-373 5193	date: 23 Nov 86. drawn: JG. checked: HT	scale: 1:50	project: 3837	drawing: 3.	revision:
--	---	-------------	---------------	-------------	-----------

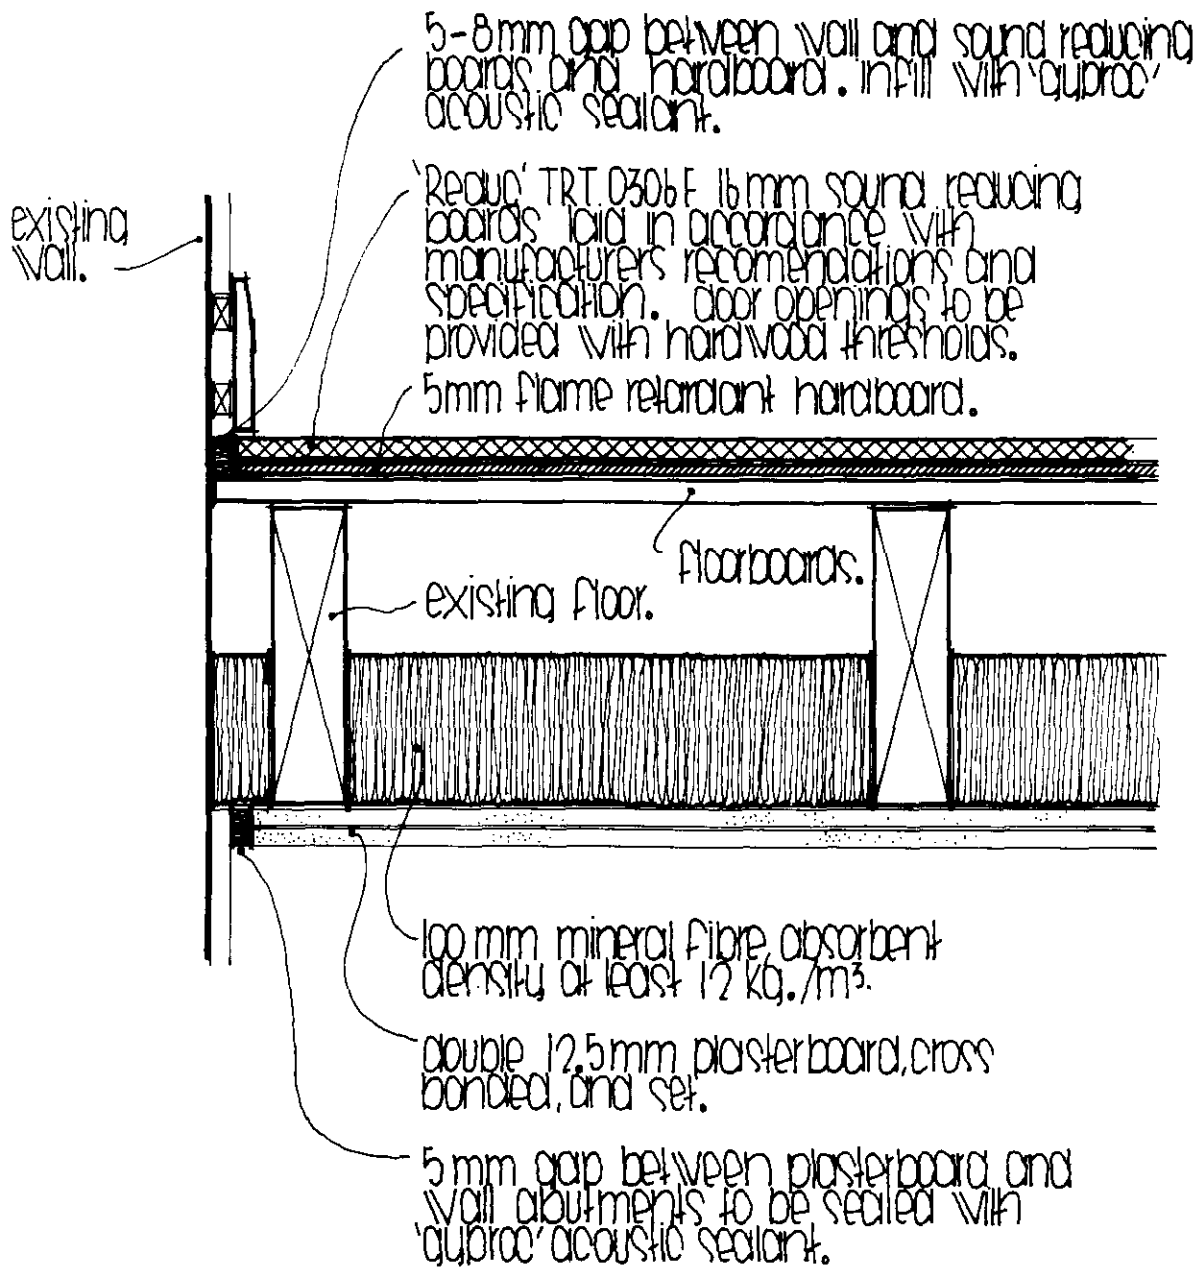


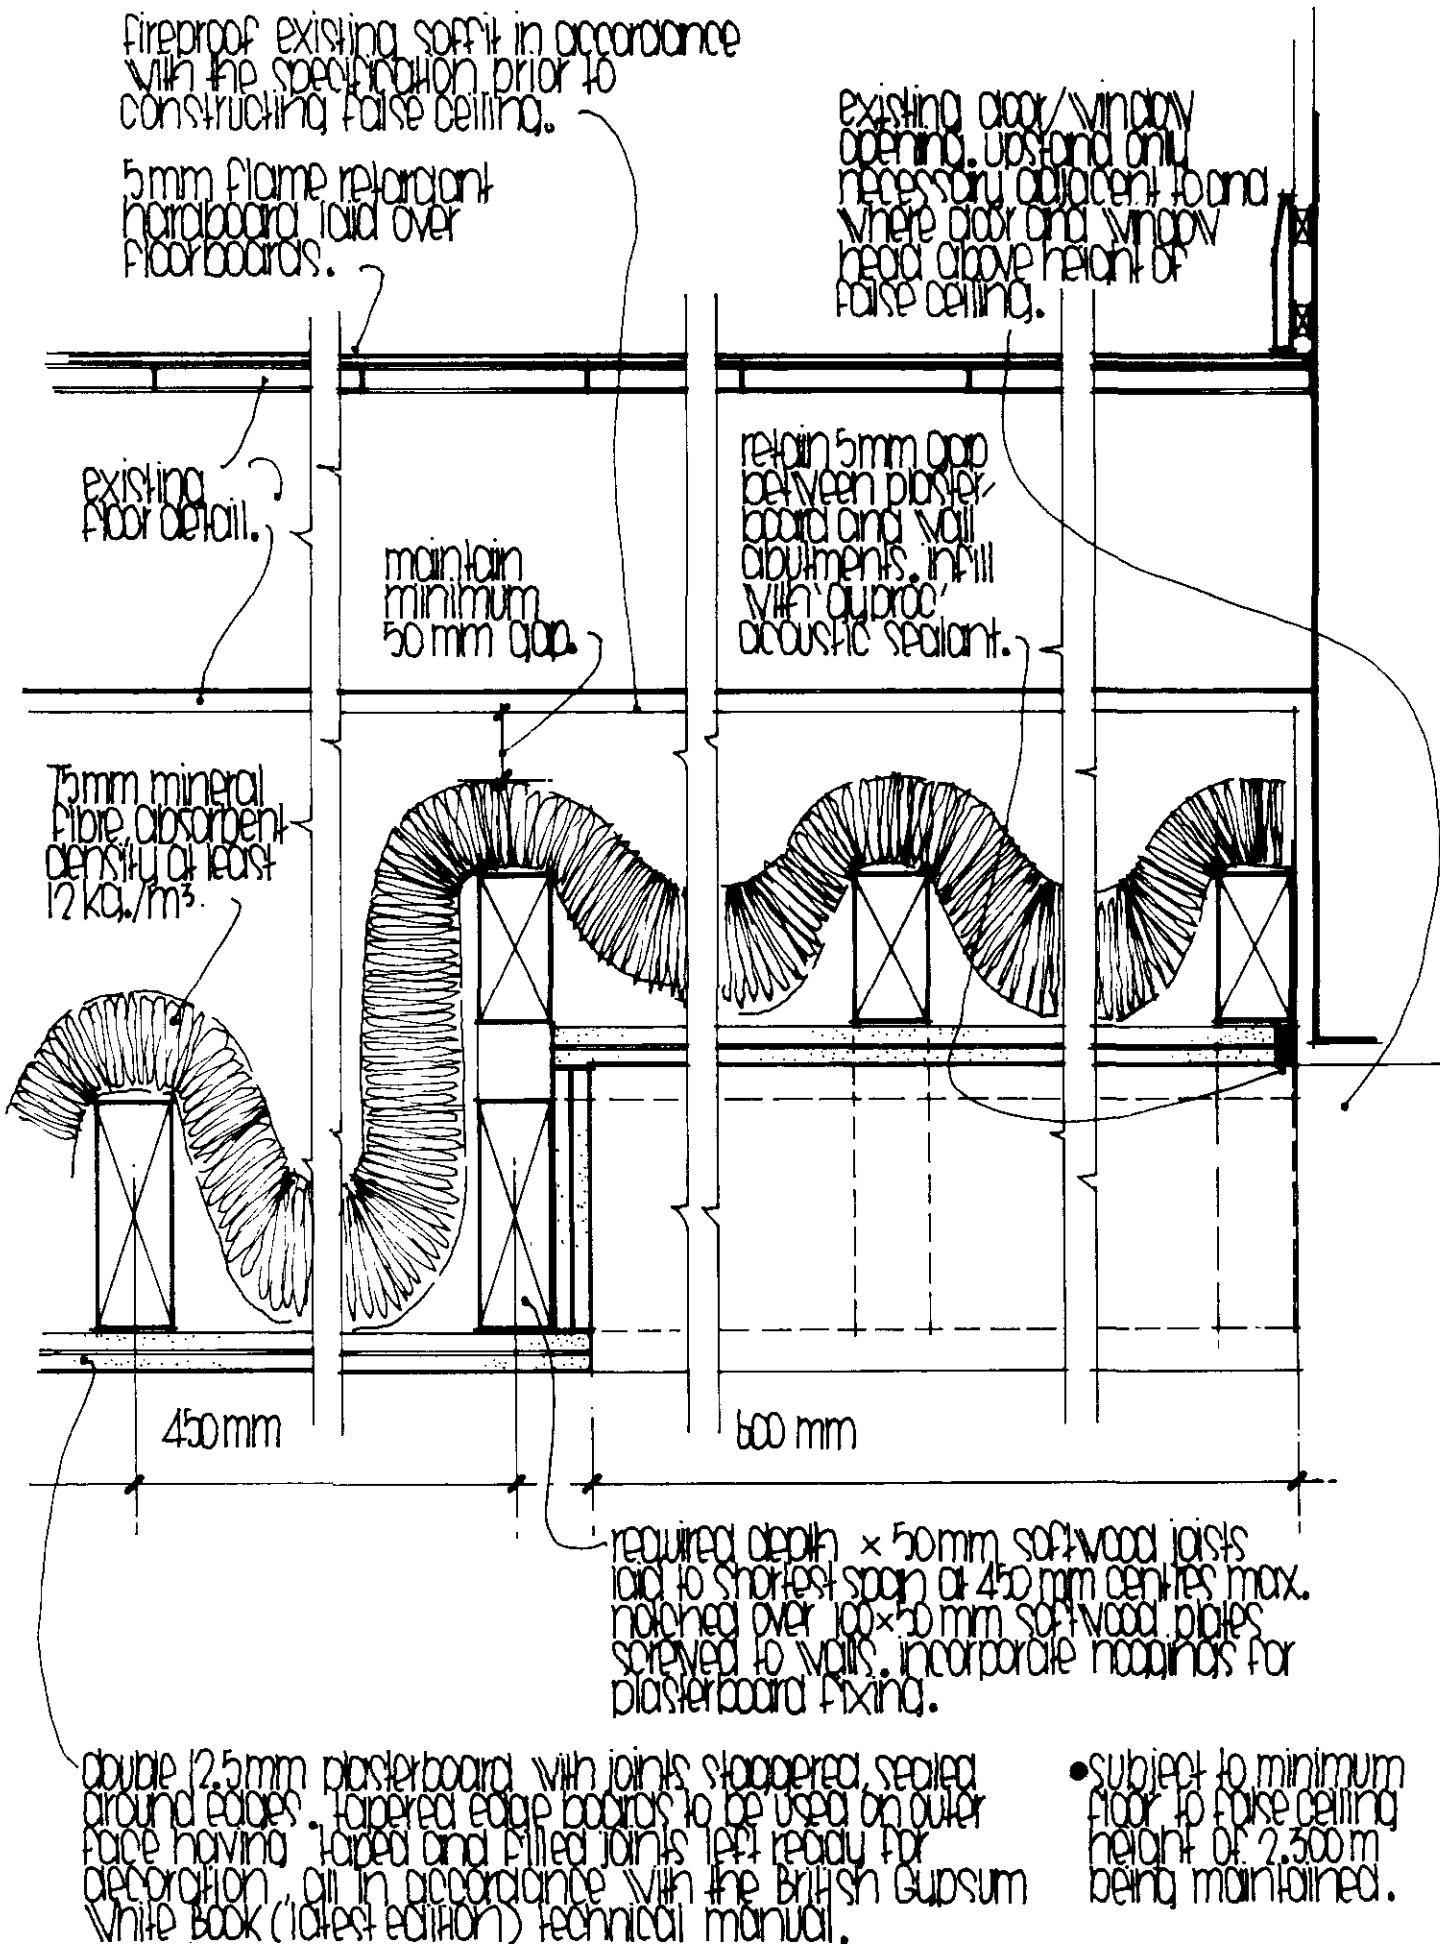


rev	date	revision	initials

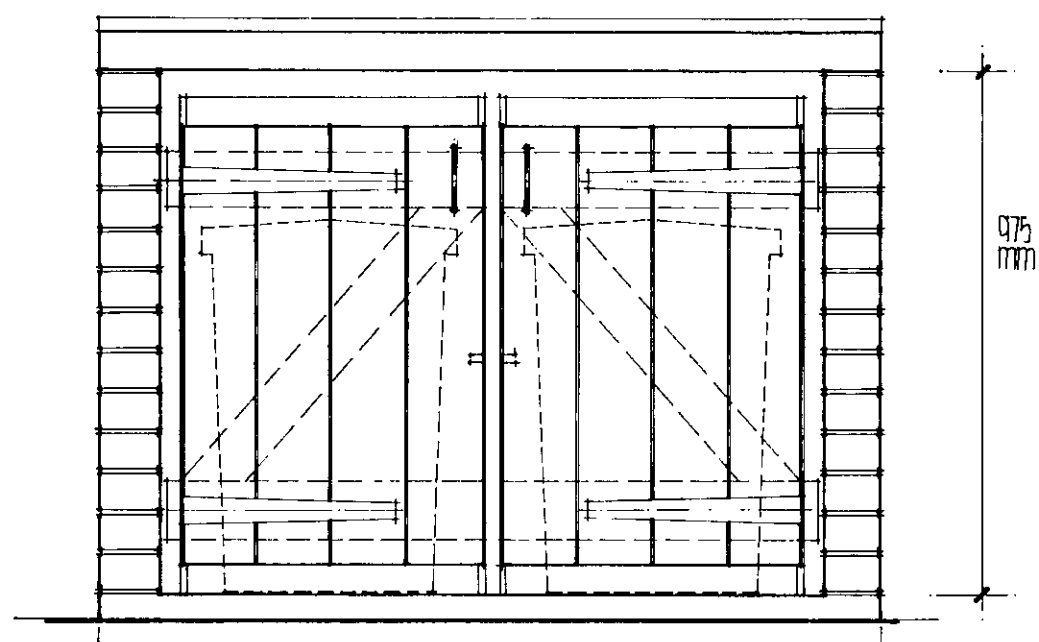

FRONT ELEVATION

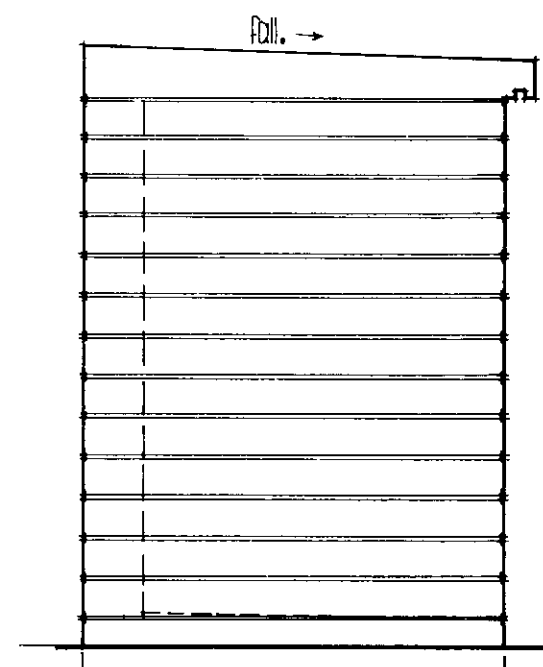

SIDE ELEVATION

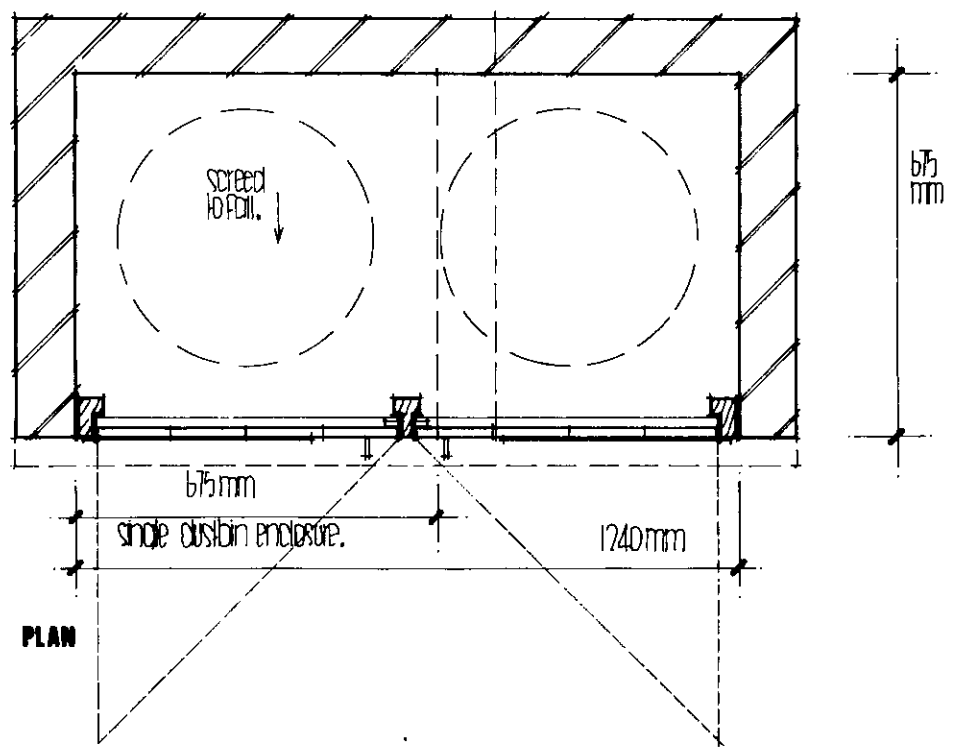

PLAN

• specification

- 100mm concrete floor slab, if required, screeded to Fall.
- 112 mm brickwork, to match adjacent brickwork.
- 100mm max. concrete roof slab reinforced as required.
- Ex. 15x50mm timber frame & head, to take leaded and braced doors, fitted with fee hinges, catches & handles etc.

TP 8905012

Client	Description

DUSTBIN ENCLOSURE.

All dimensions to be checked on site. Any discrepancy between this drawing and other information is to be referred to the Partnership. This drawing is copyright

Hunter + Partners

146/148 Cromwell Road Kensington London SW7 4EF 01-373 5193	date: drawn: checked:	scale	project	drawing	revision