


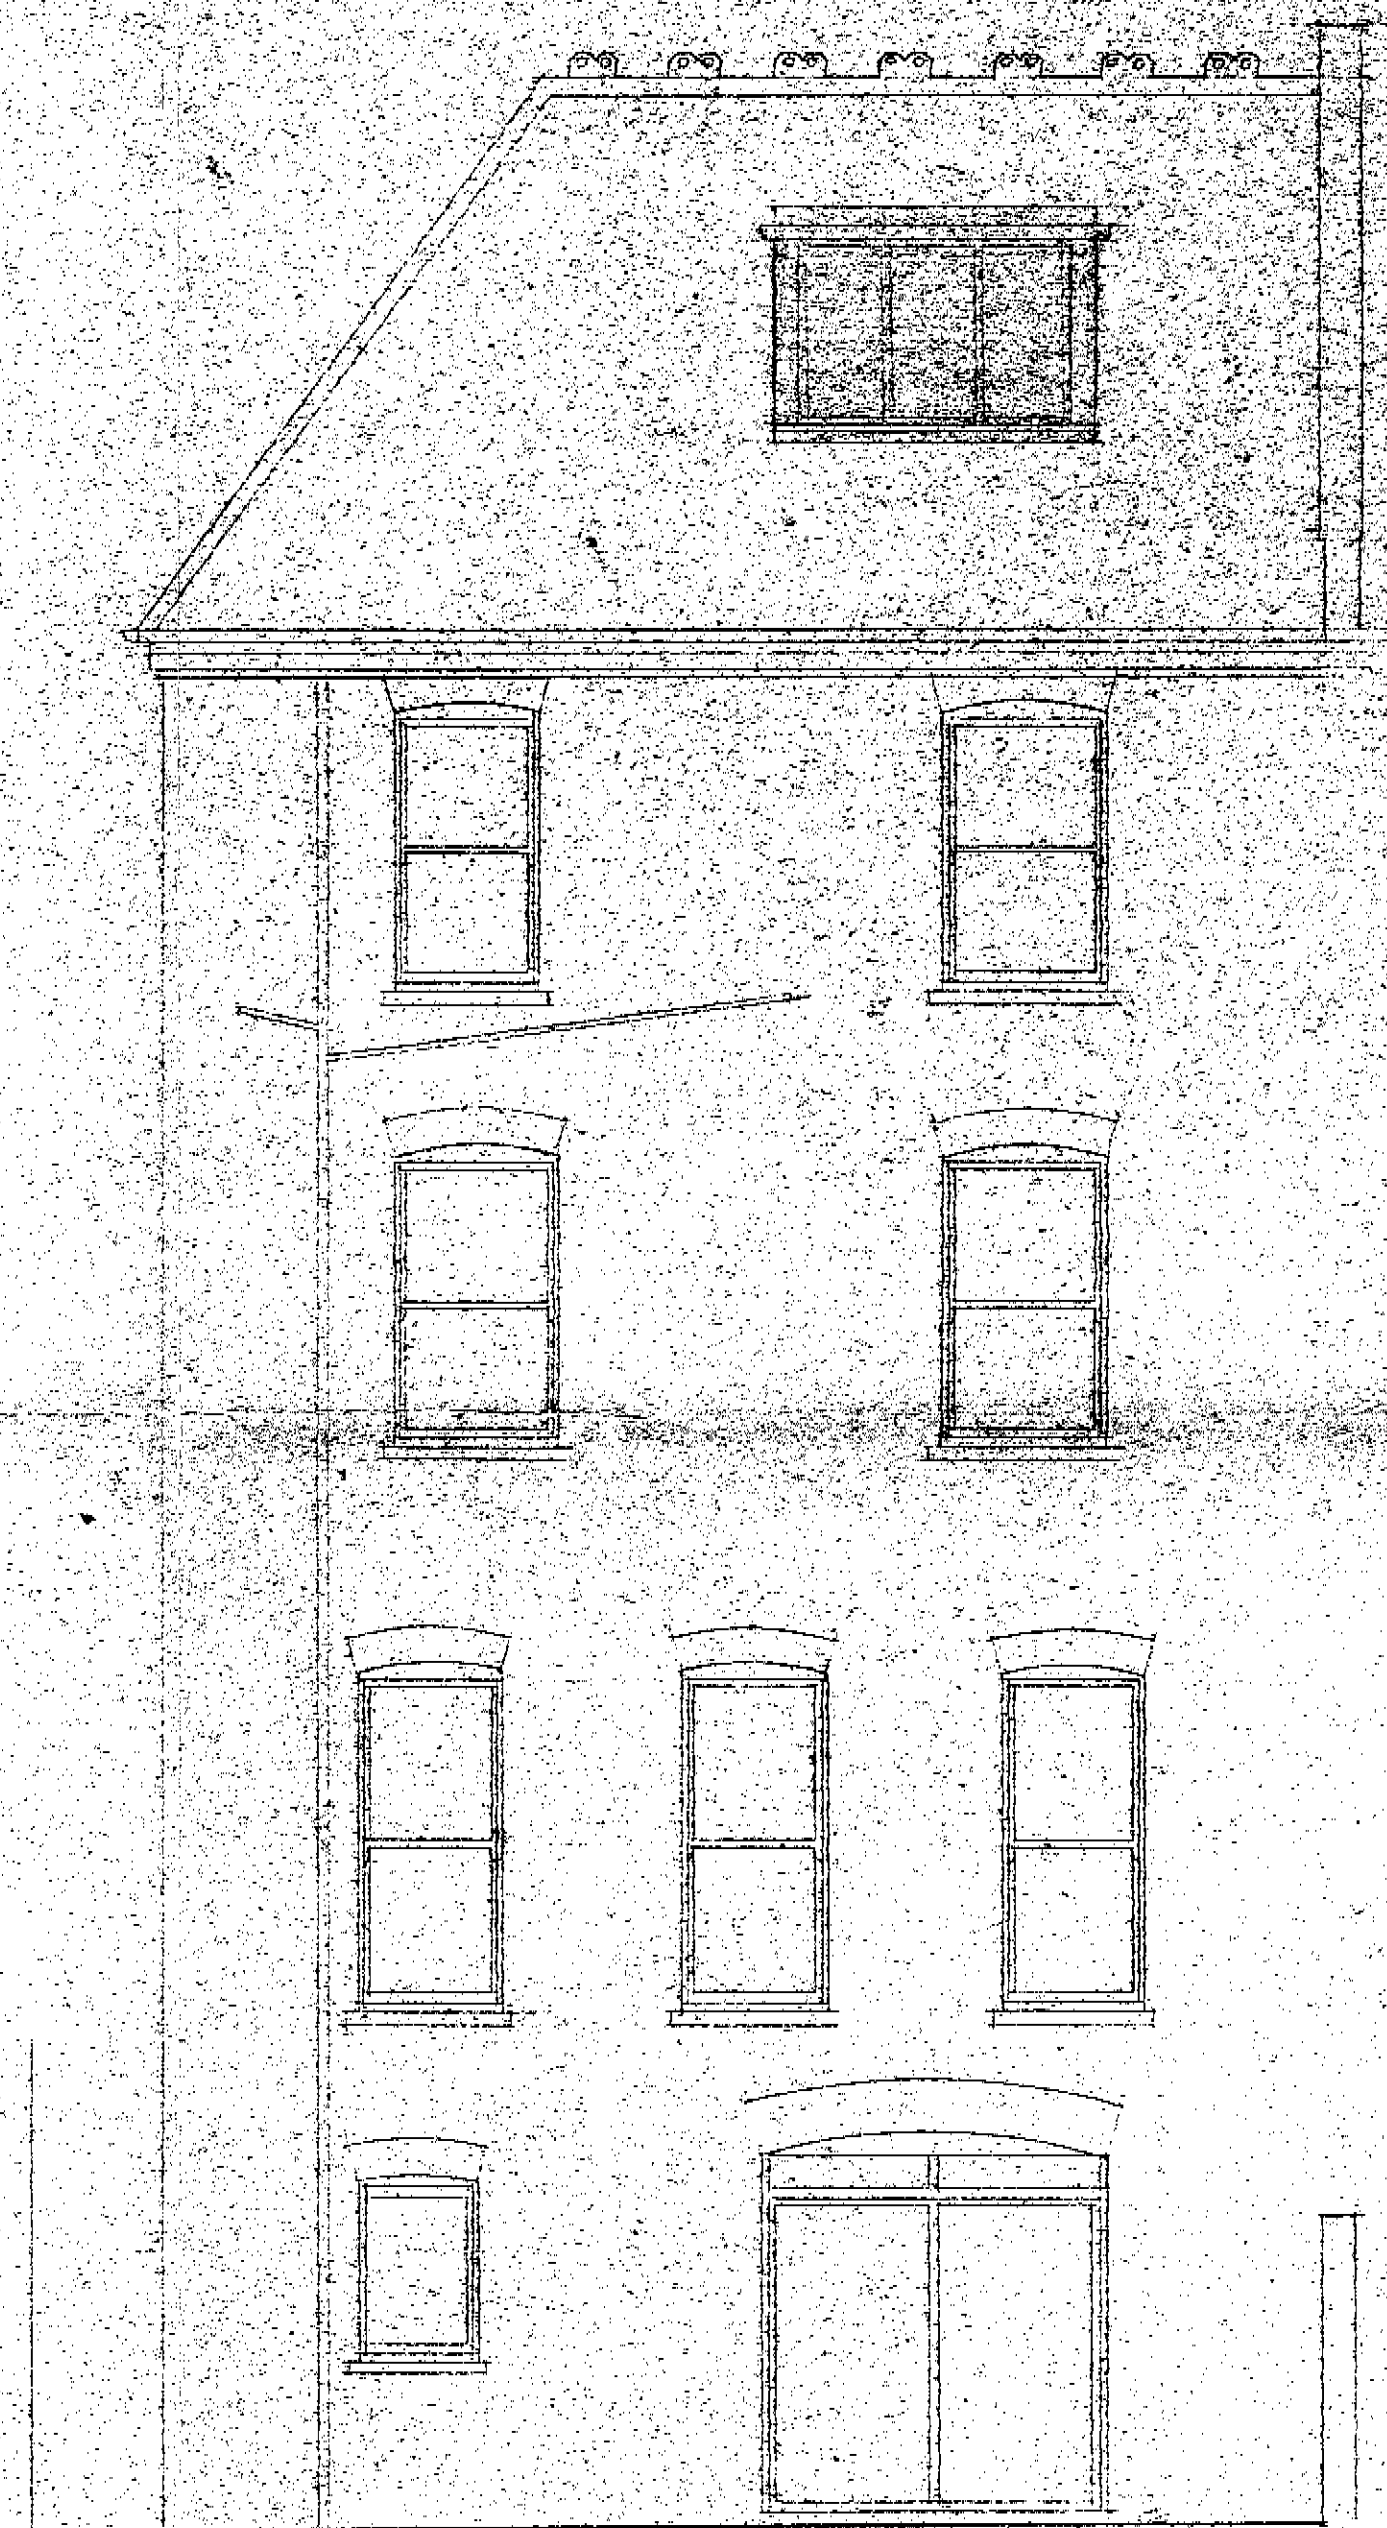

FRONT ELEVATION



SIDE ELEVATION



REAR ELEVATION


case copy
LONDON BOROUGH OF CAMDEN
TOWN AND COUNTRY PLANNING ACT 1968
16 MAR 1988
PLANS ~~NOT APPROVED~~ APPROVED
ON BEHALF OF THE COUNCIL

TP8703176


PROPOSED ELEVATIONS				richard i barrett, architect		SCALE 1:48	DRAWN BY <i>sb</i>
14 TANZA ROAD, HAMPSTEAD, LONDON NW3						DATE August 87	DRUG. NO. 12



SECOND FLOOR

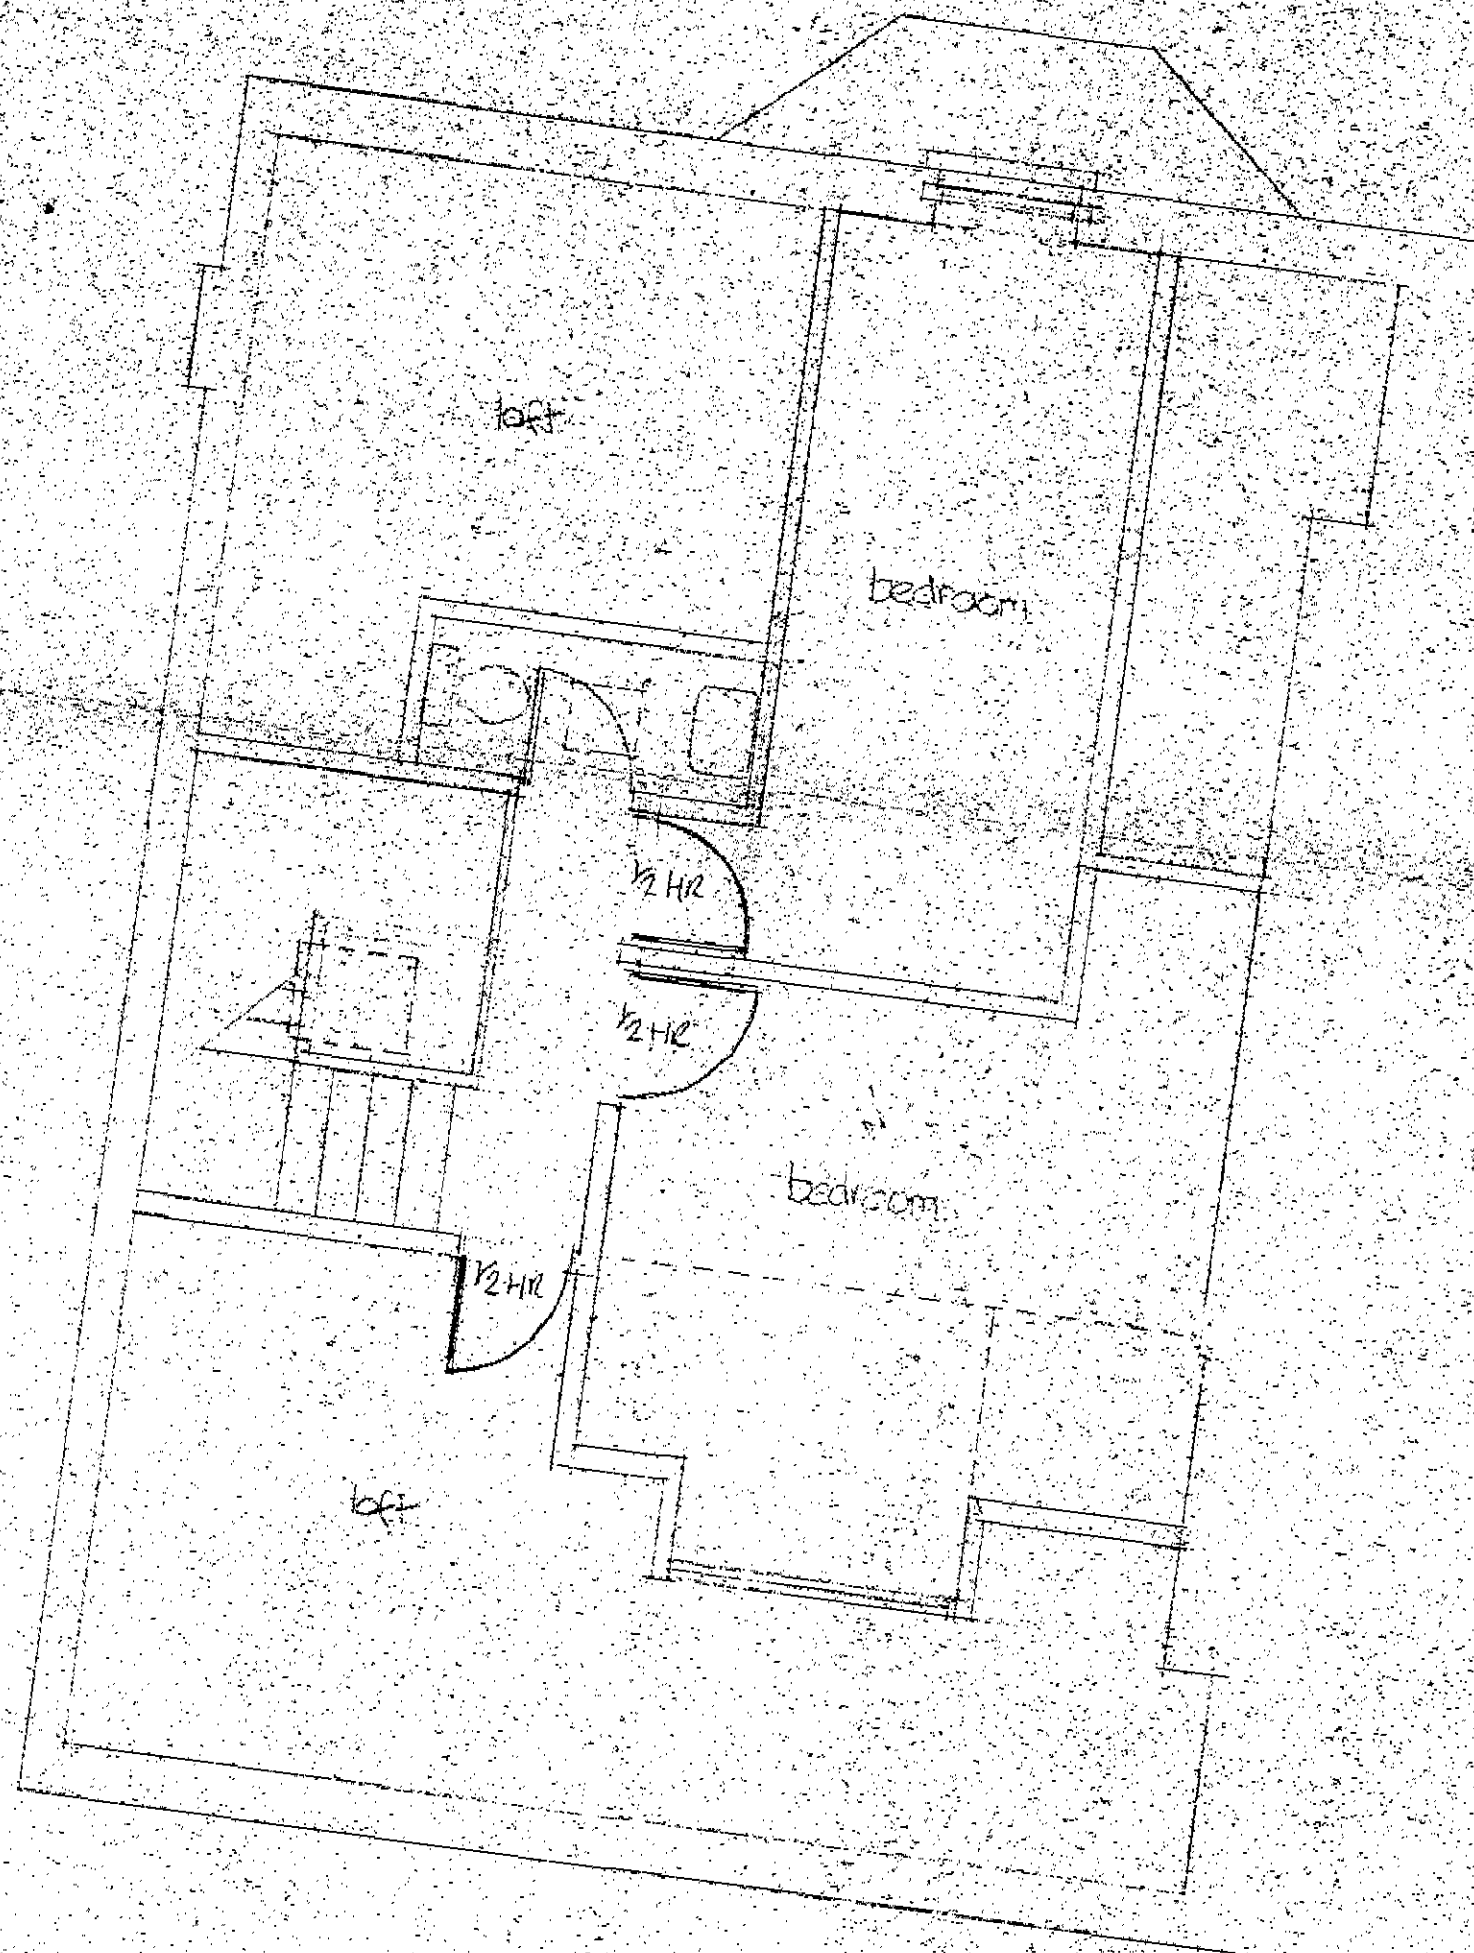

ATTIC

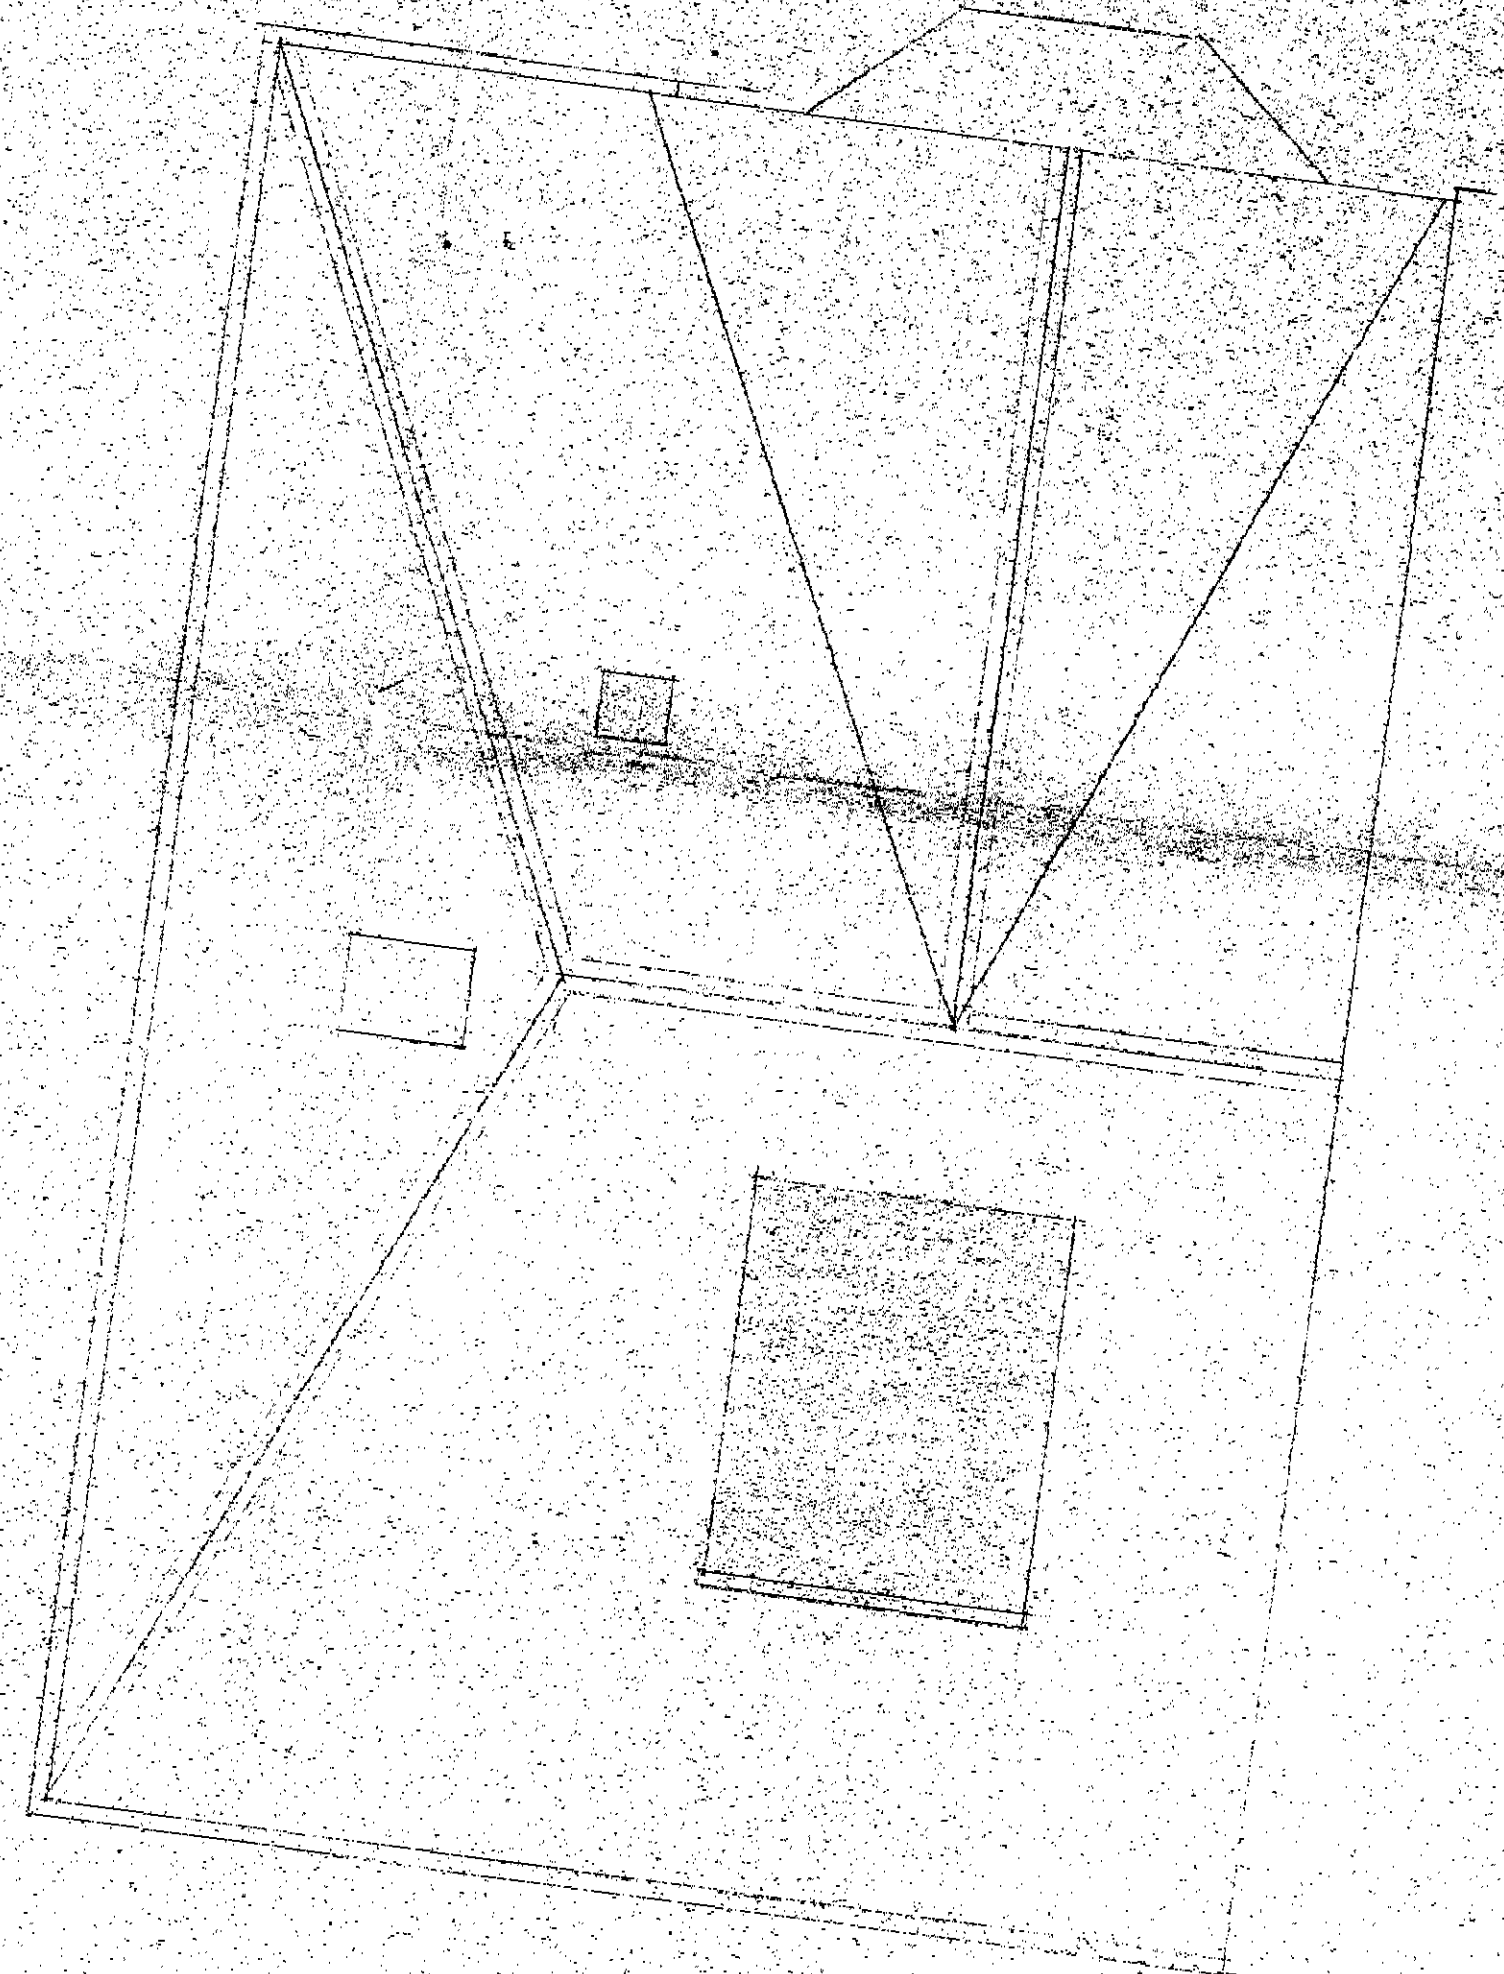

ROOF

case copy
LONDON BOROUGH OF CAMDEN
TOWN AND COUNTRY PLANNING ACTS
16 MAR 1988
PLANS ~~NOT~~ APPROVED
ON BEHALF OF THE COUNCIL


TP8703176

PROPOSED SECOND, ATTIC & ROOF PLANS
14 TANZA ROAD, HAMPSTEAD, LONDON NW3

richard i. barnett, architect


SCALE 1:48

DRAWN BY

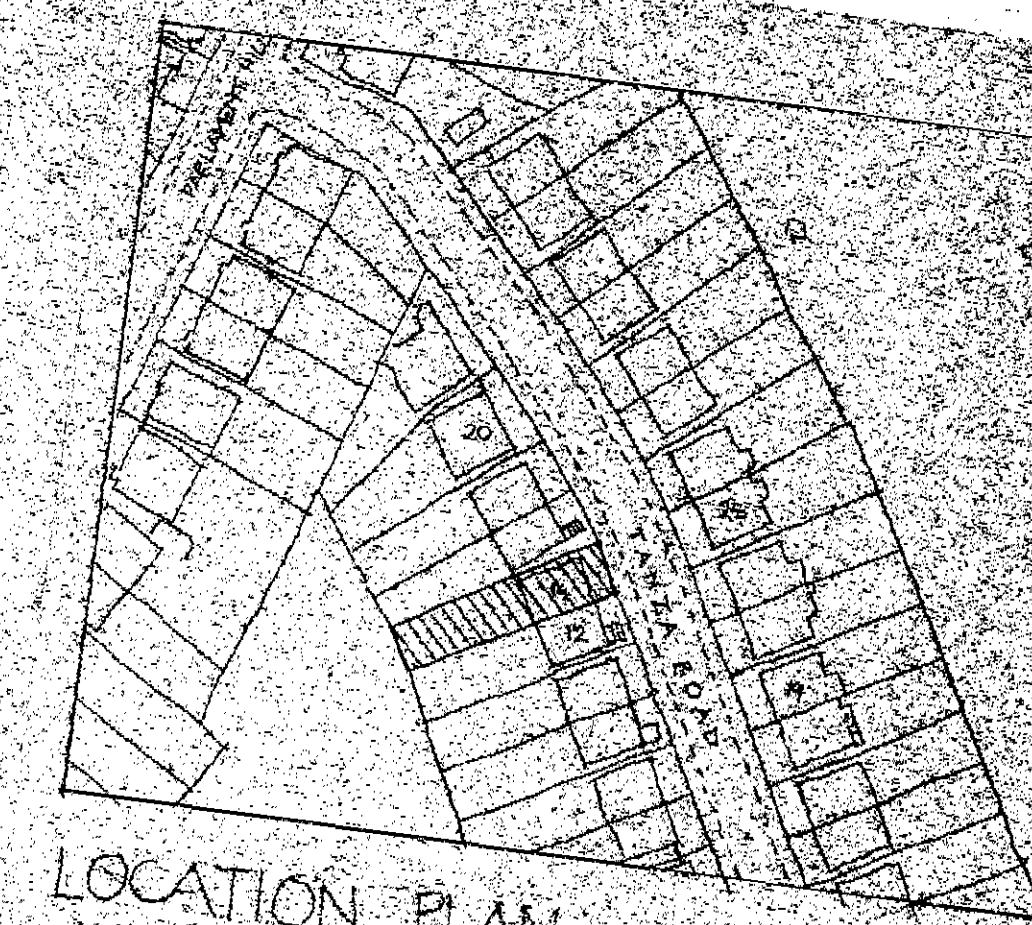


LOCATION PLAN


1:1250

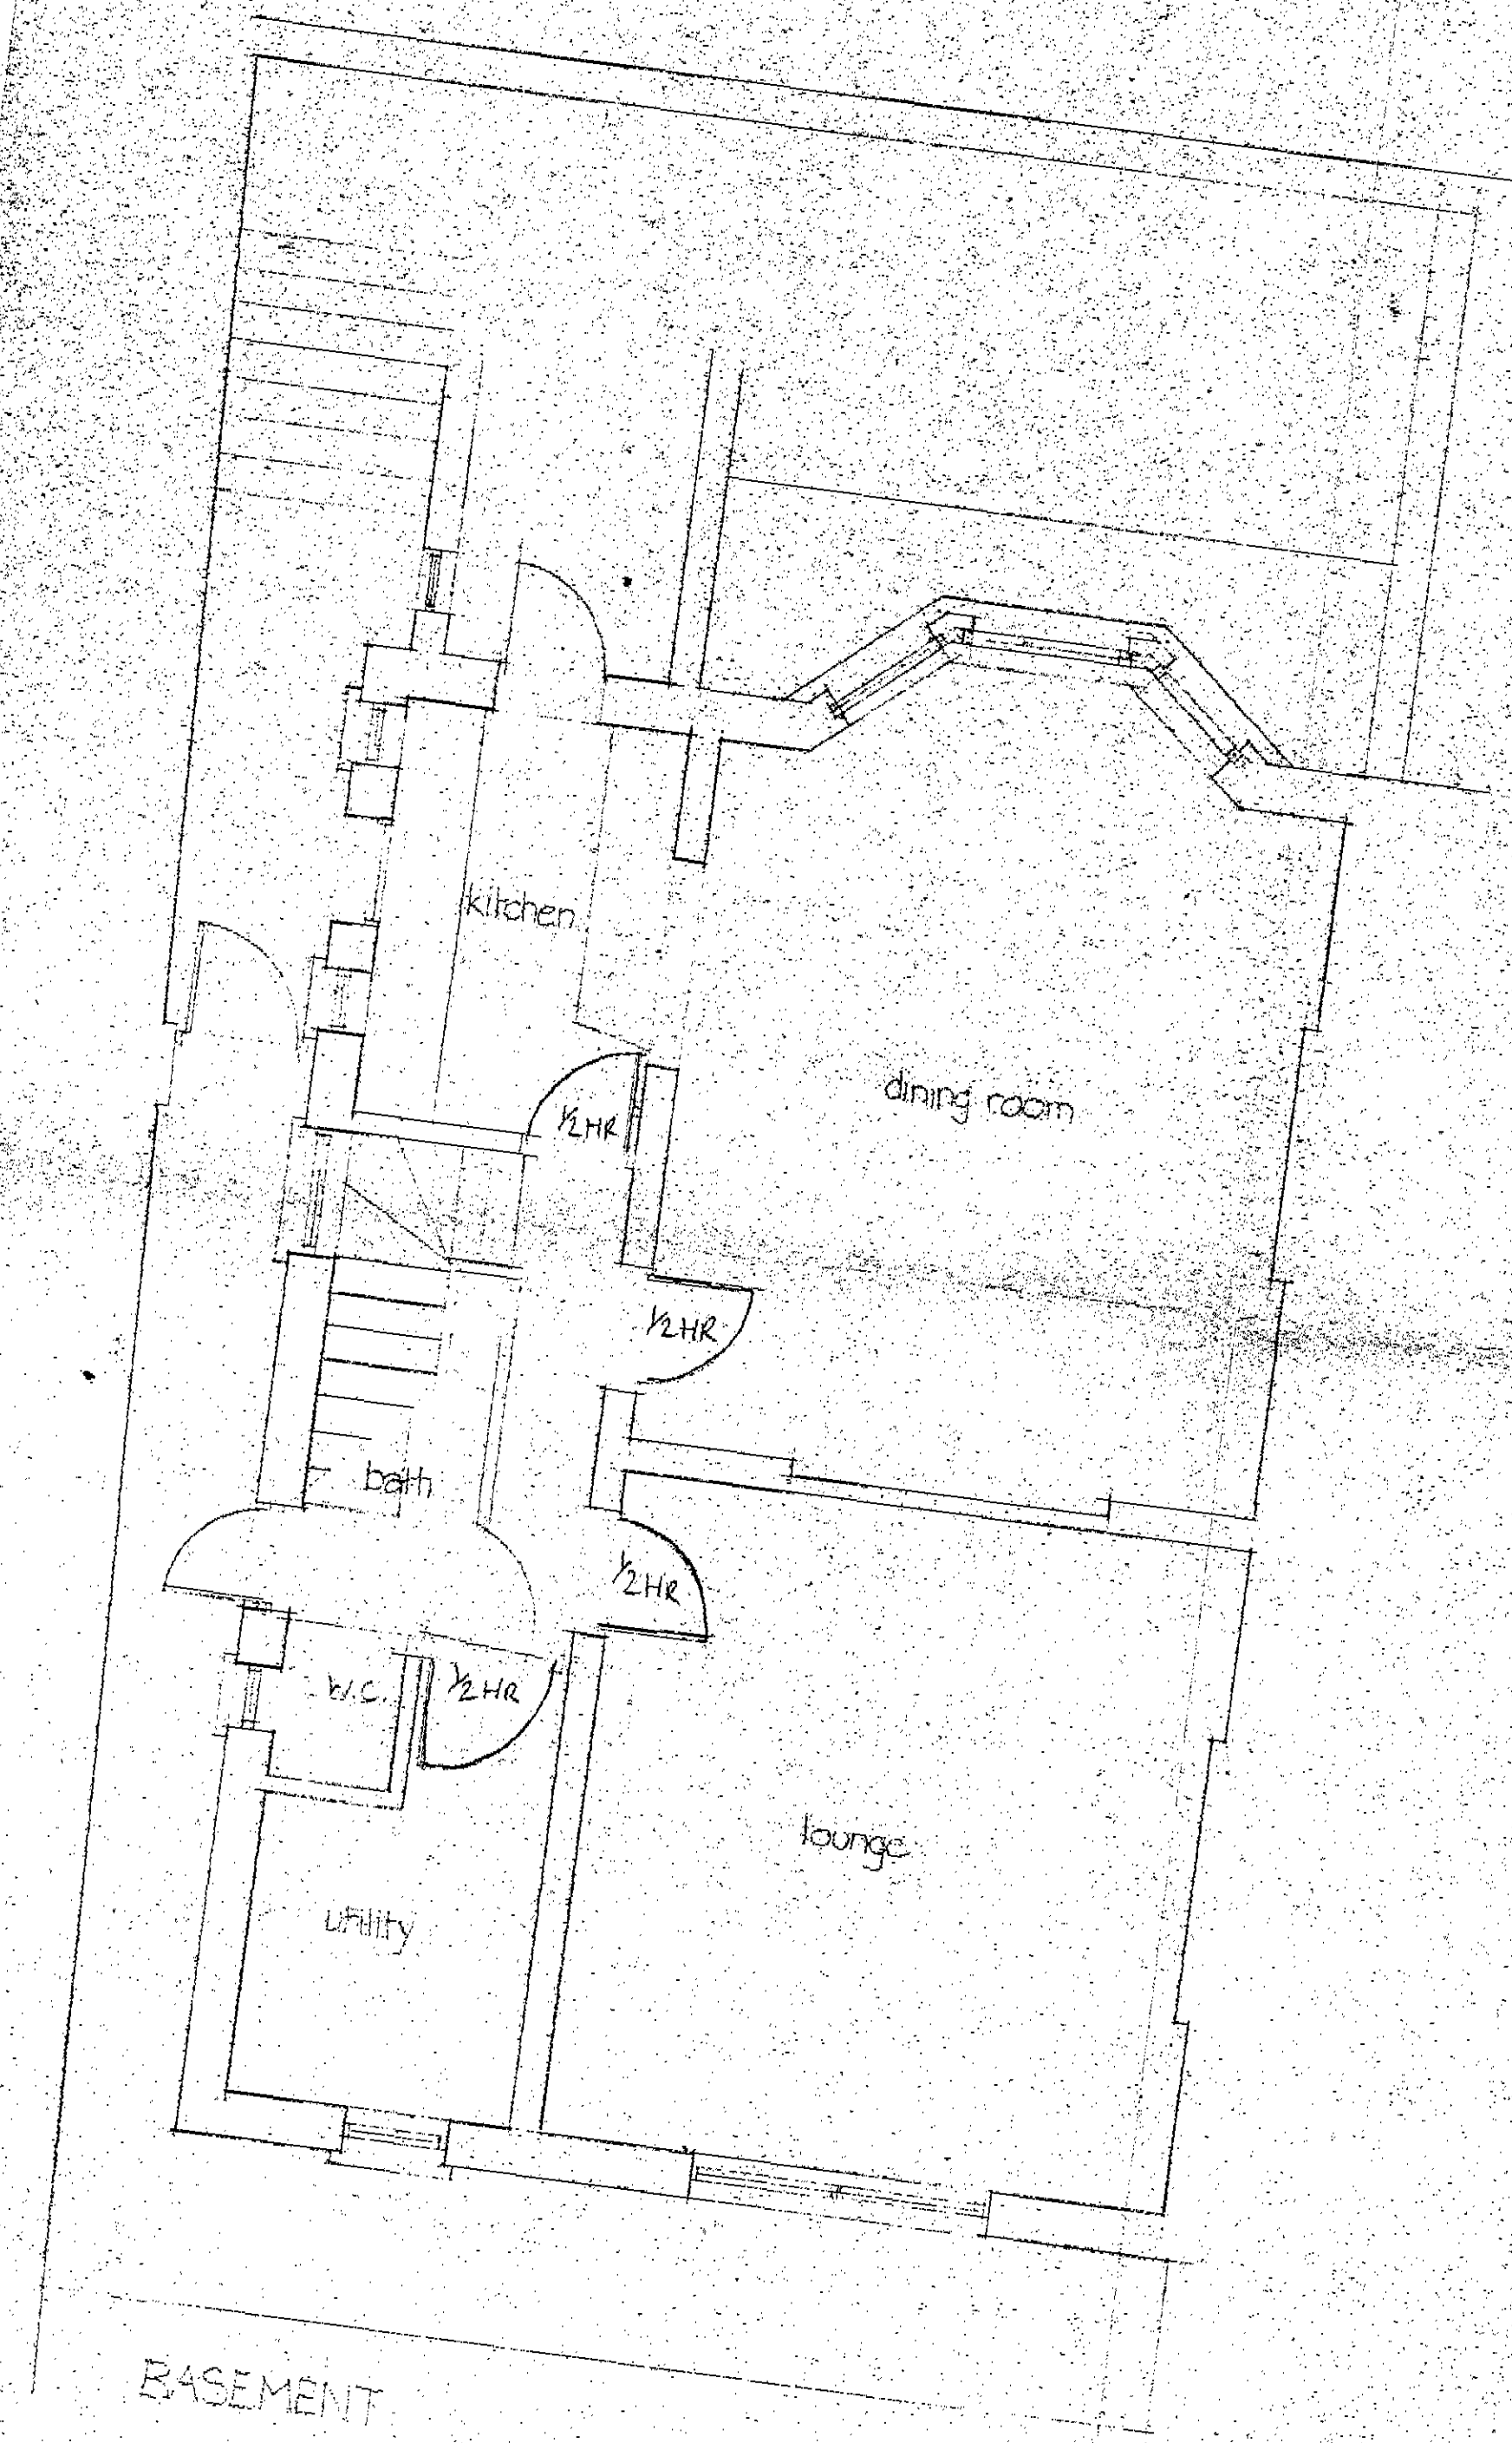

BASEMENT

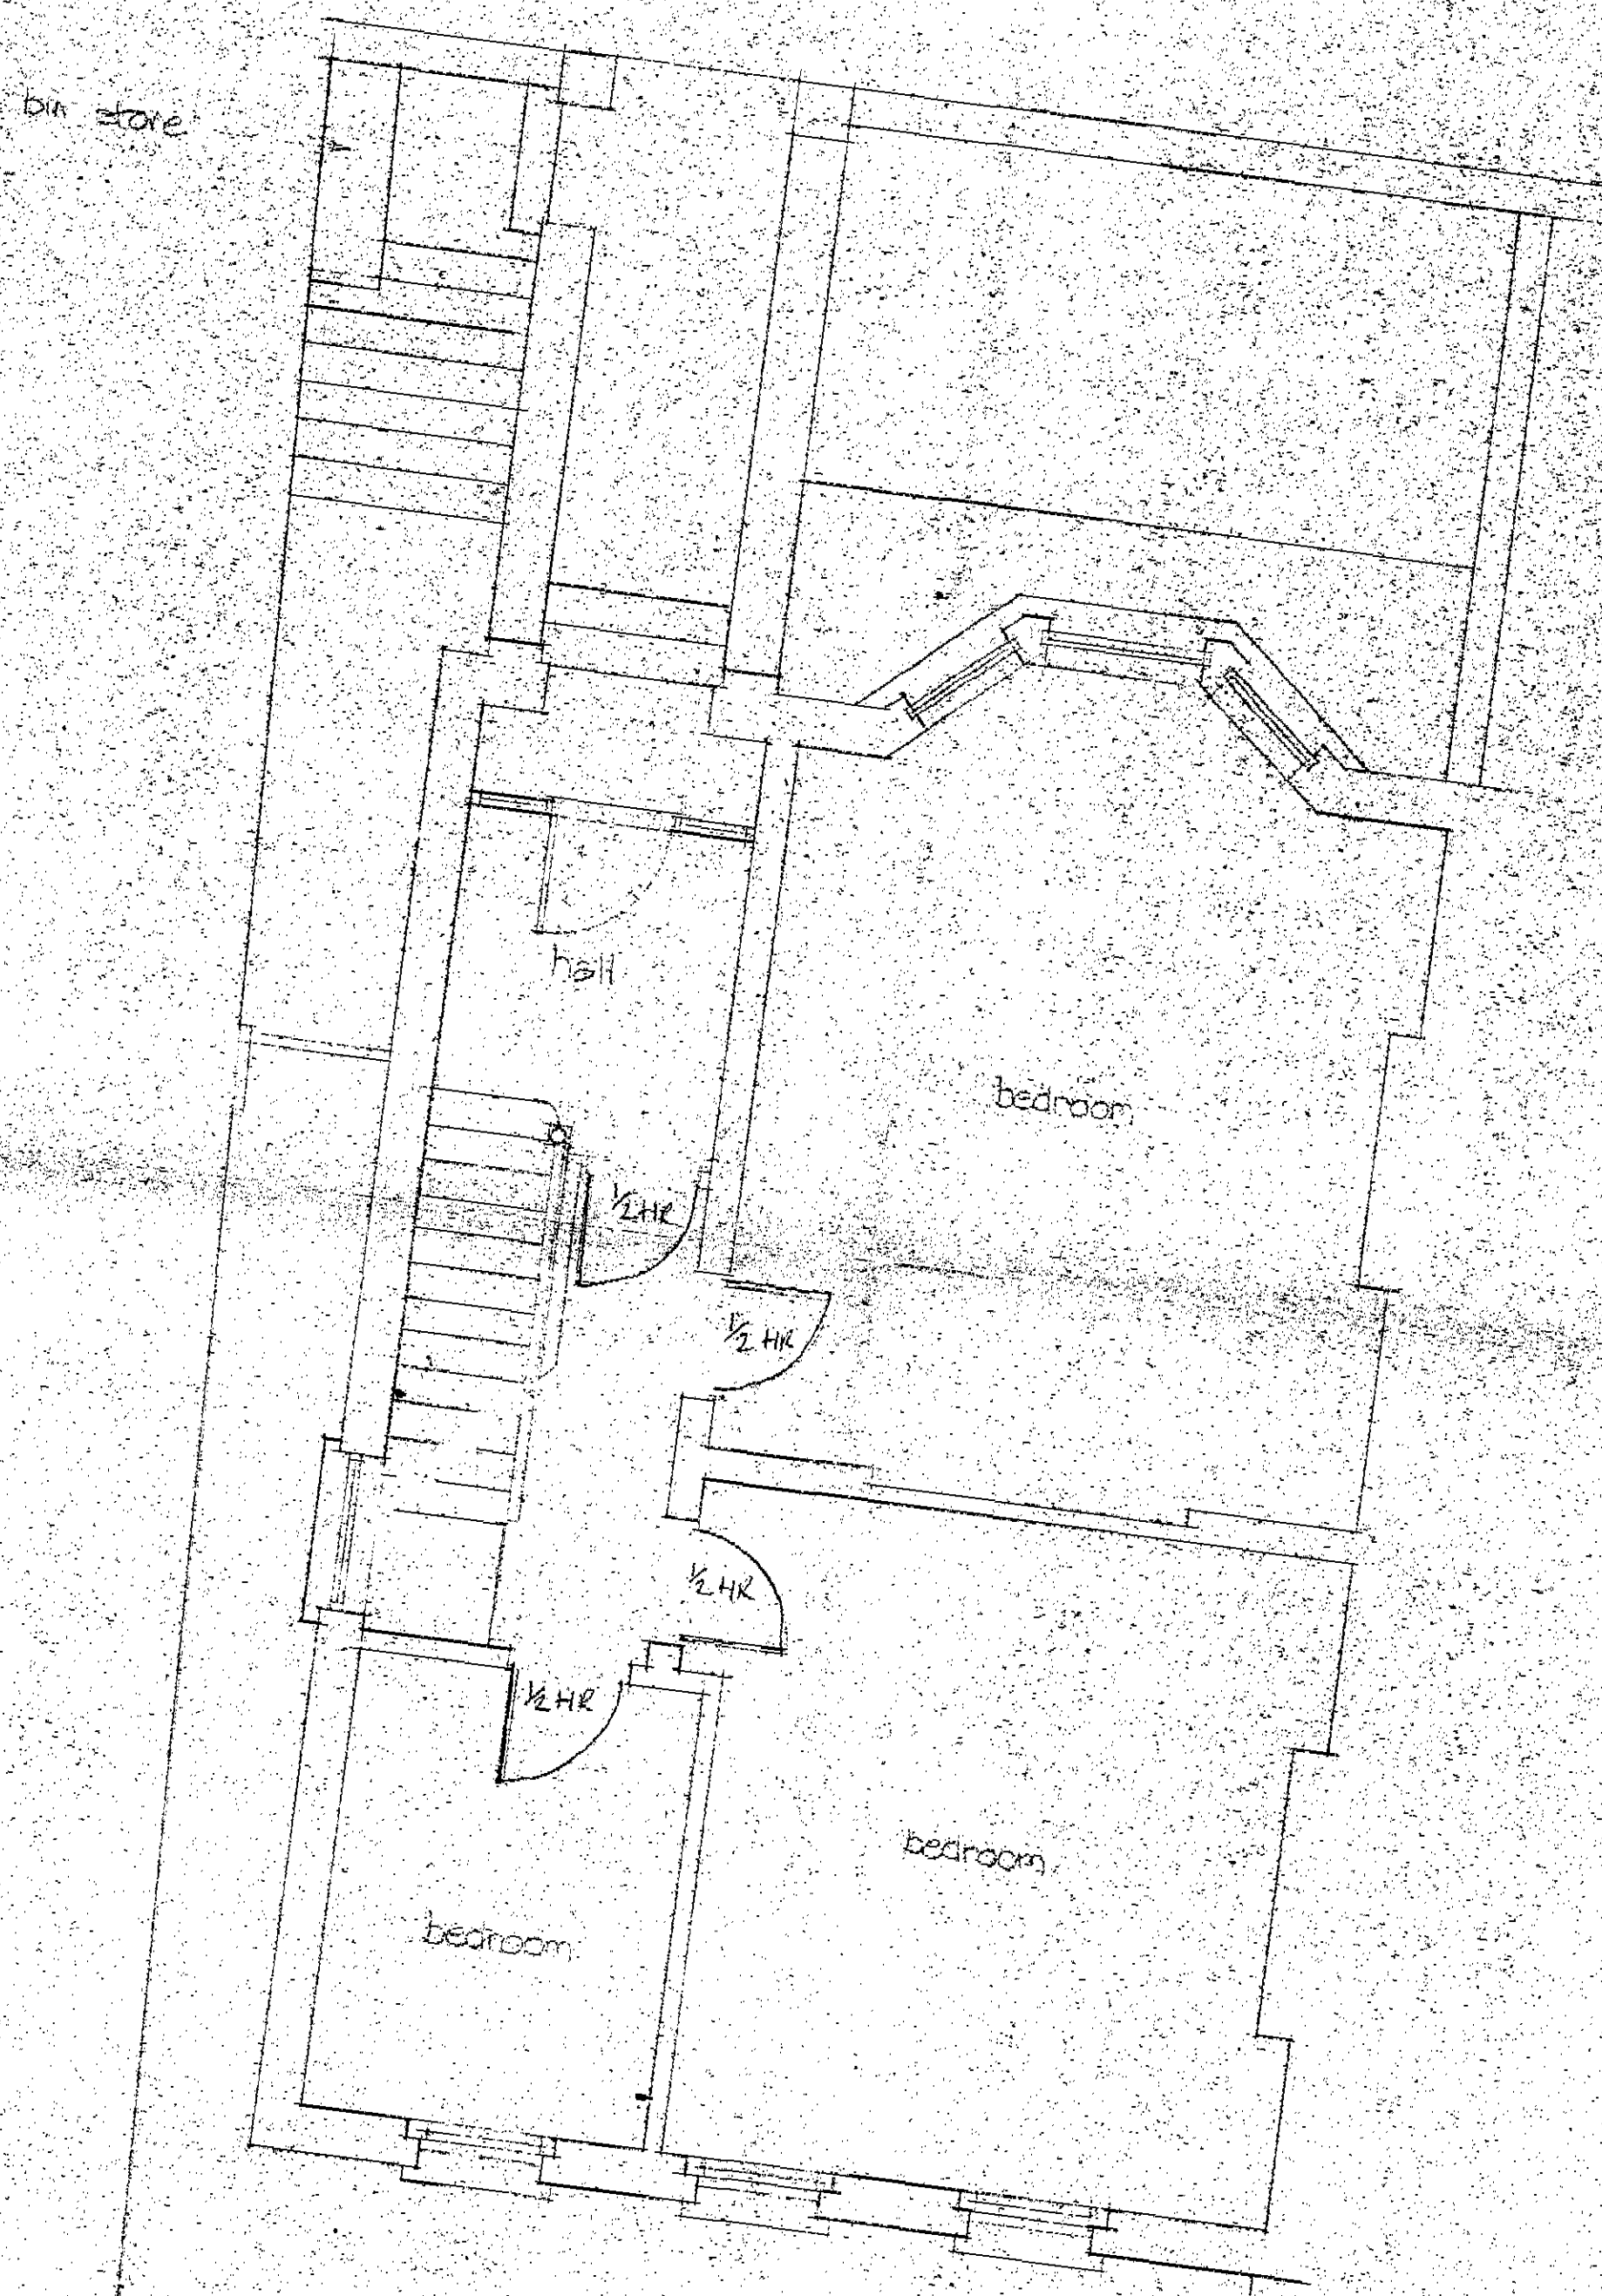

GROUND FLOOR

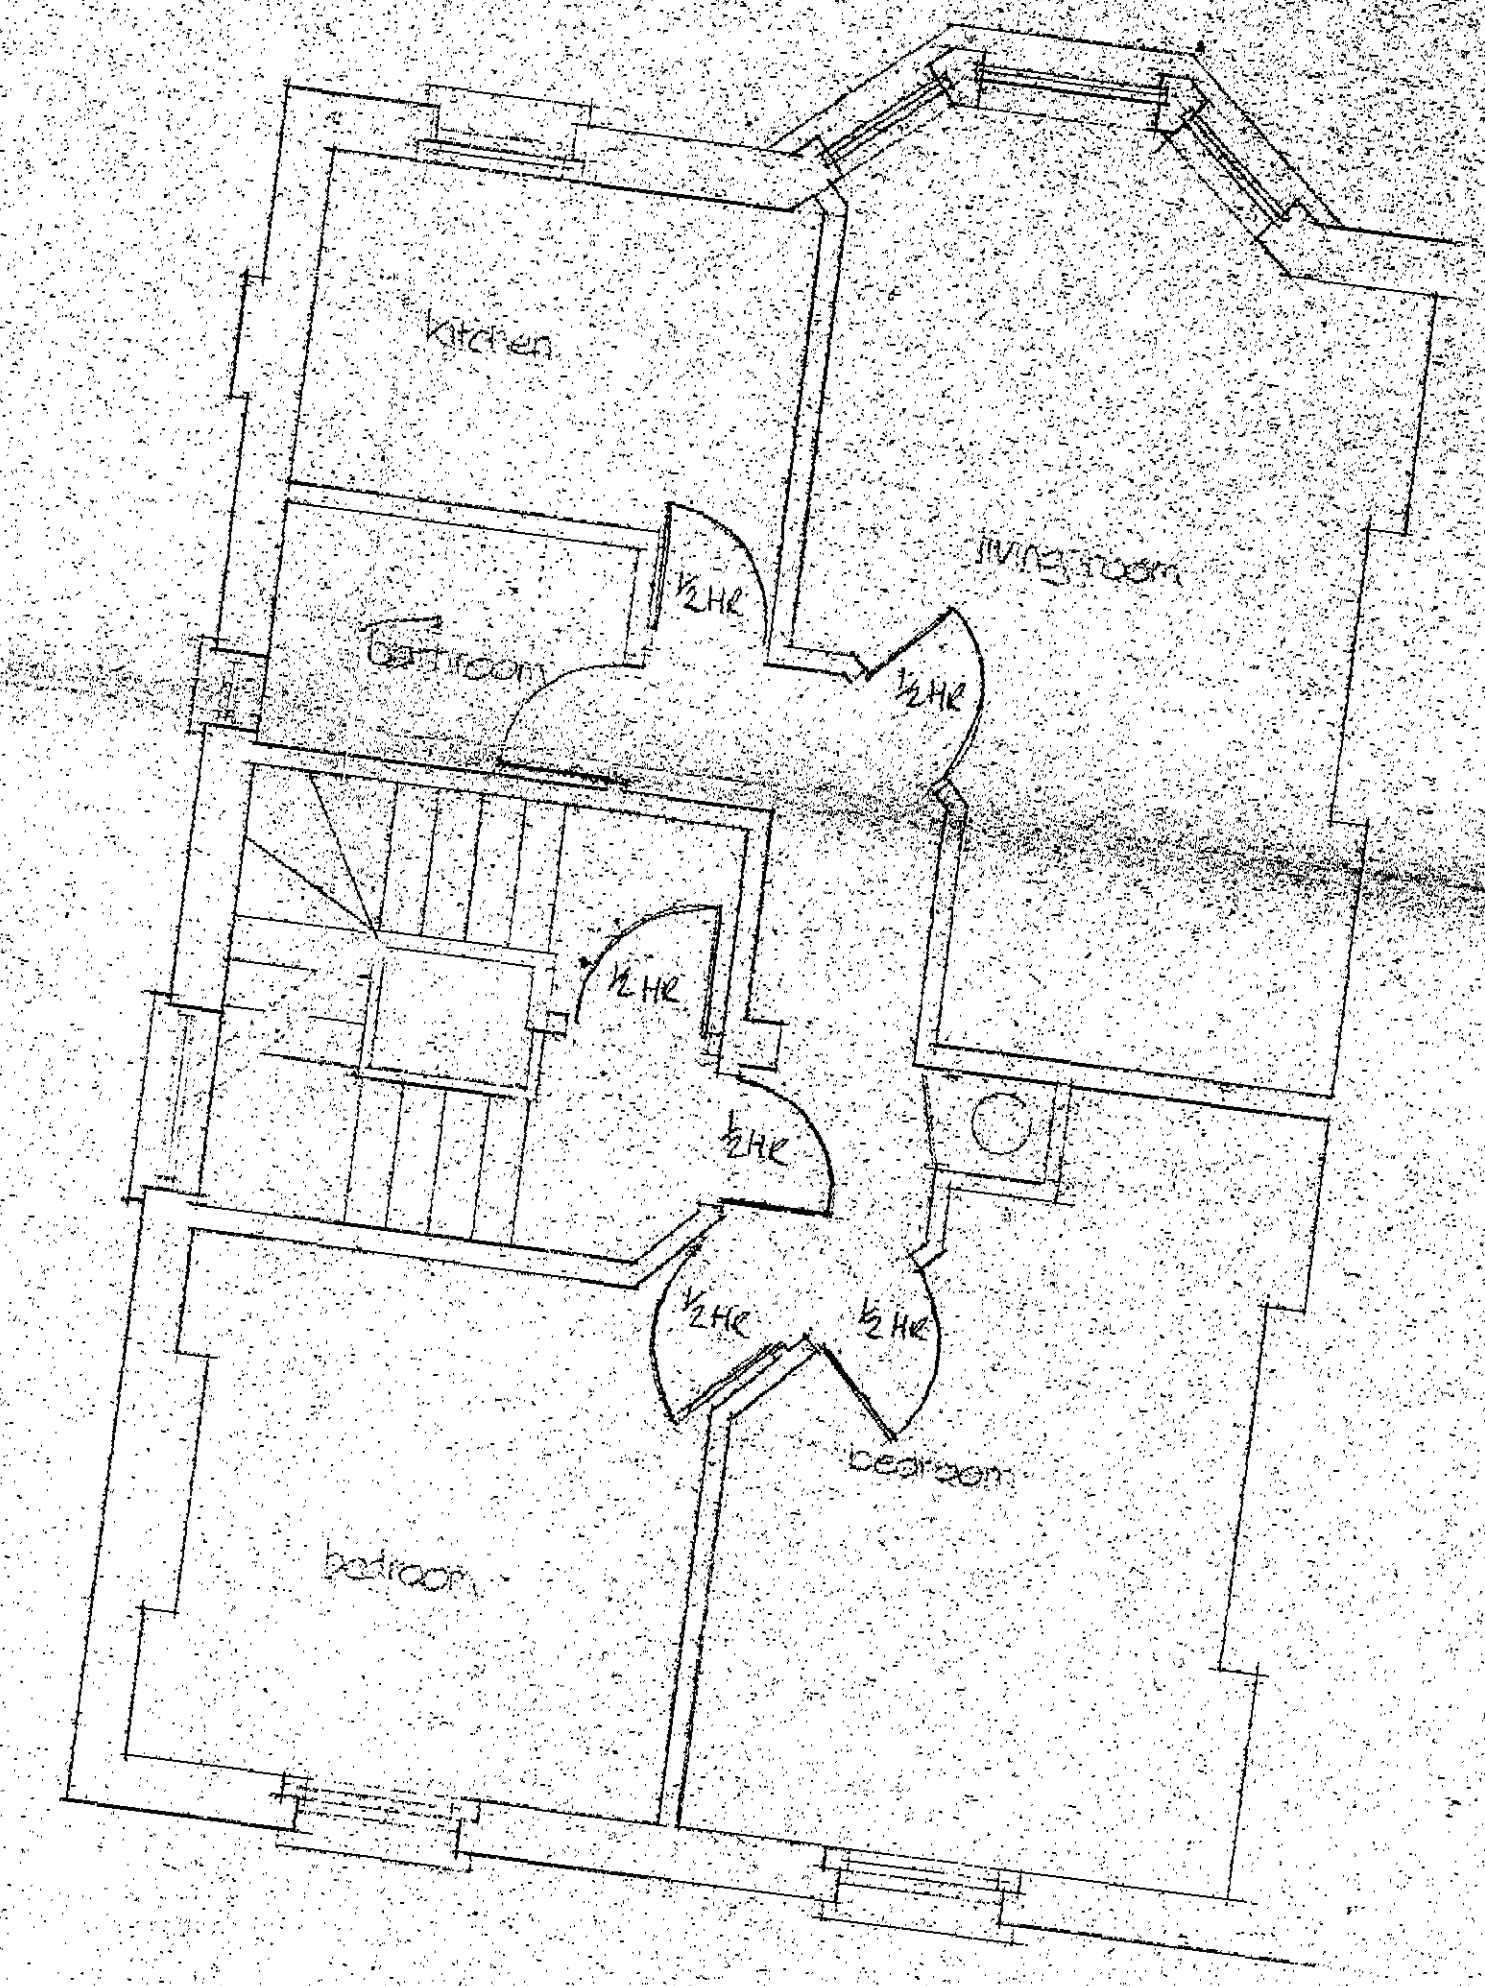


FIRST FLOOR

case copy
LONDON BOROUGH OF CAMDEN
TOWN AND COUNTRY PLANNING ACT 1990
16 MAR 1988
PLANS APPROVED
ON BEHALF OF THE COUNCIL


TP8703176

PROPOSED BASEMENT, GROUND & FIRST FLOORS
14 TANZA ROAD, HAMPSTEAD, LONDON NW3


richard barrett architect

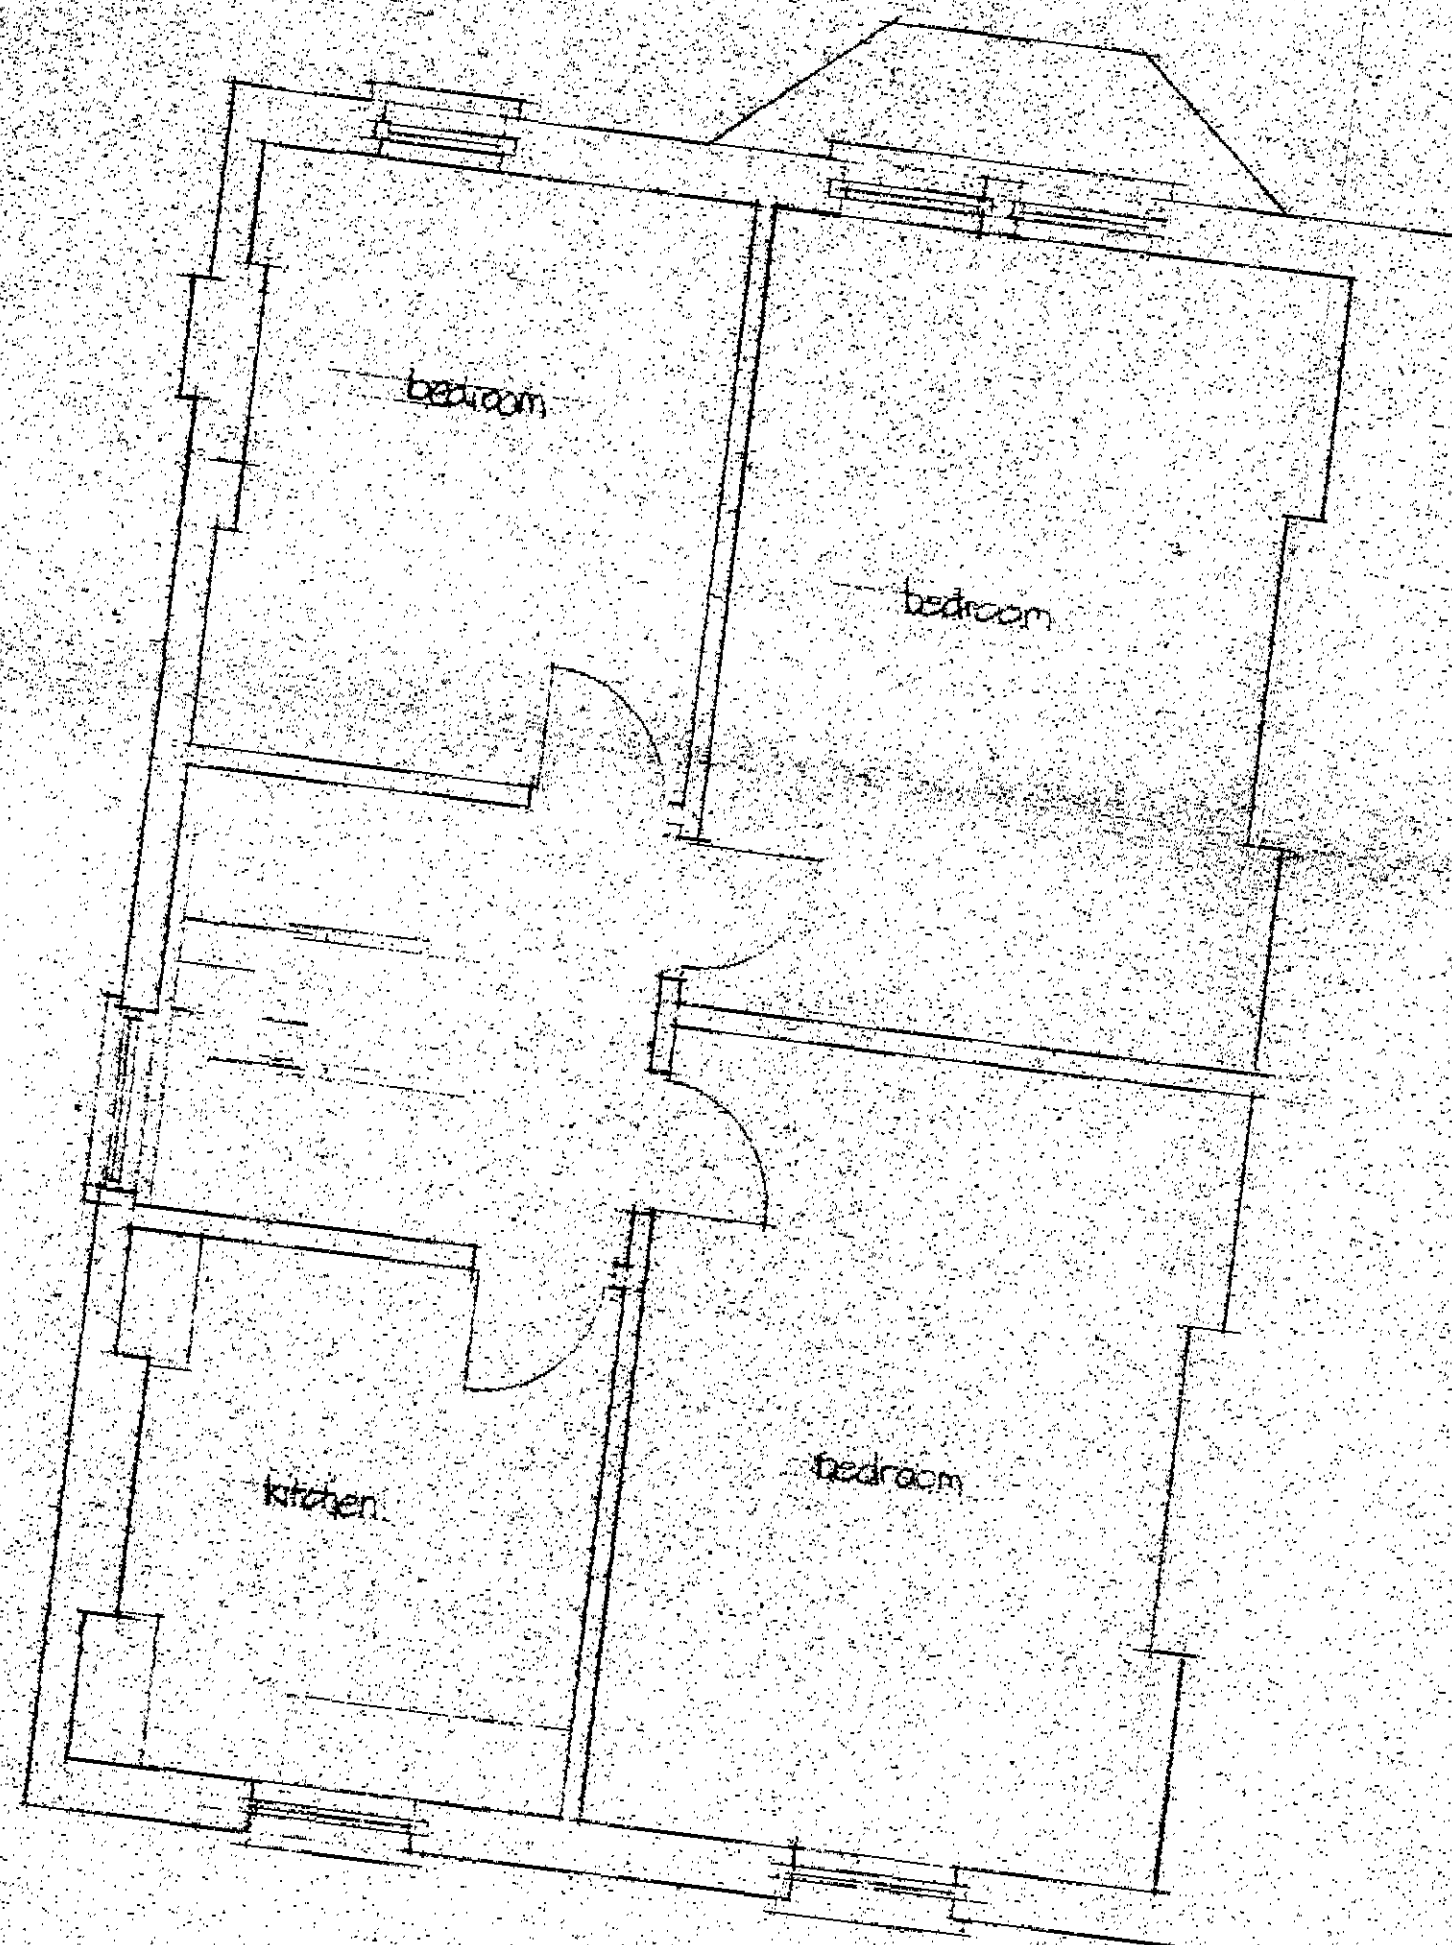

SECOND FLOOR
Miss Edmonson
Miss J. Clements } letter provided

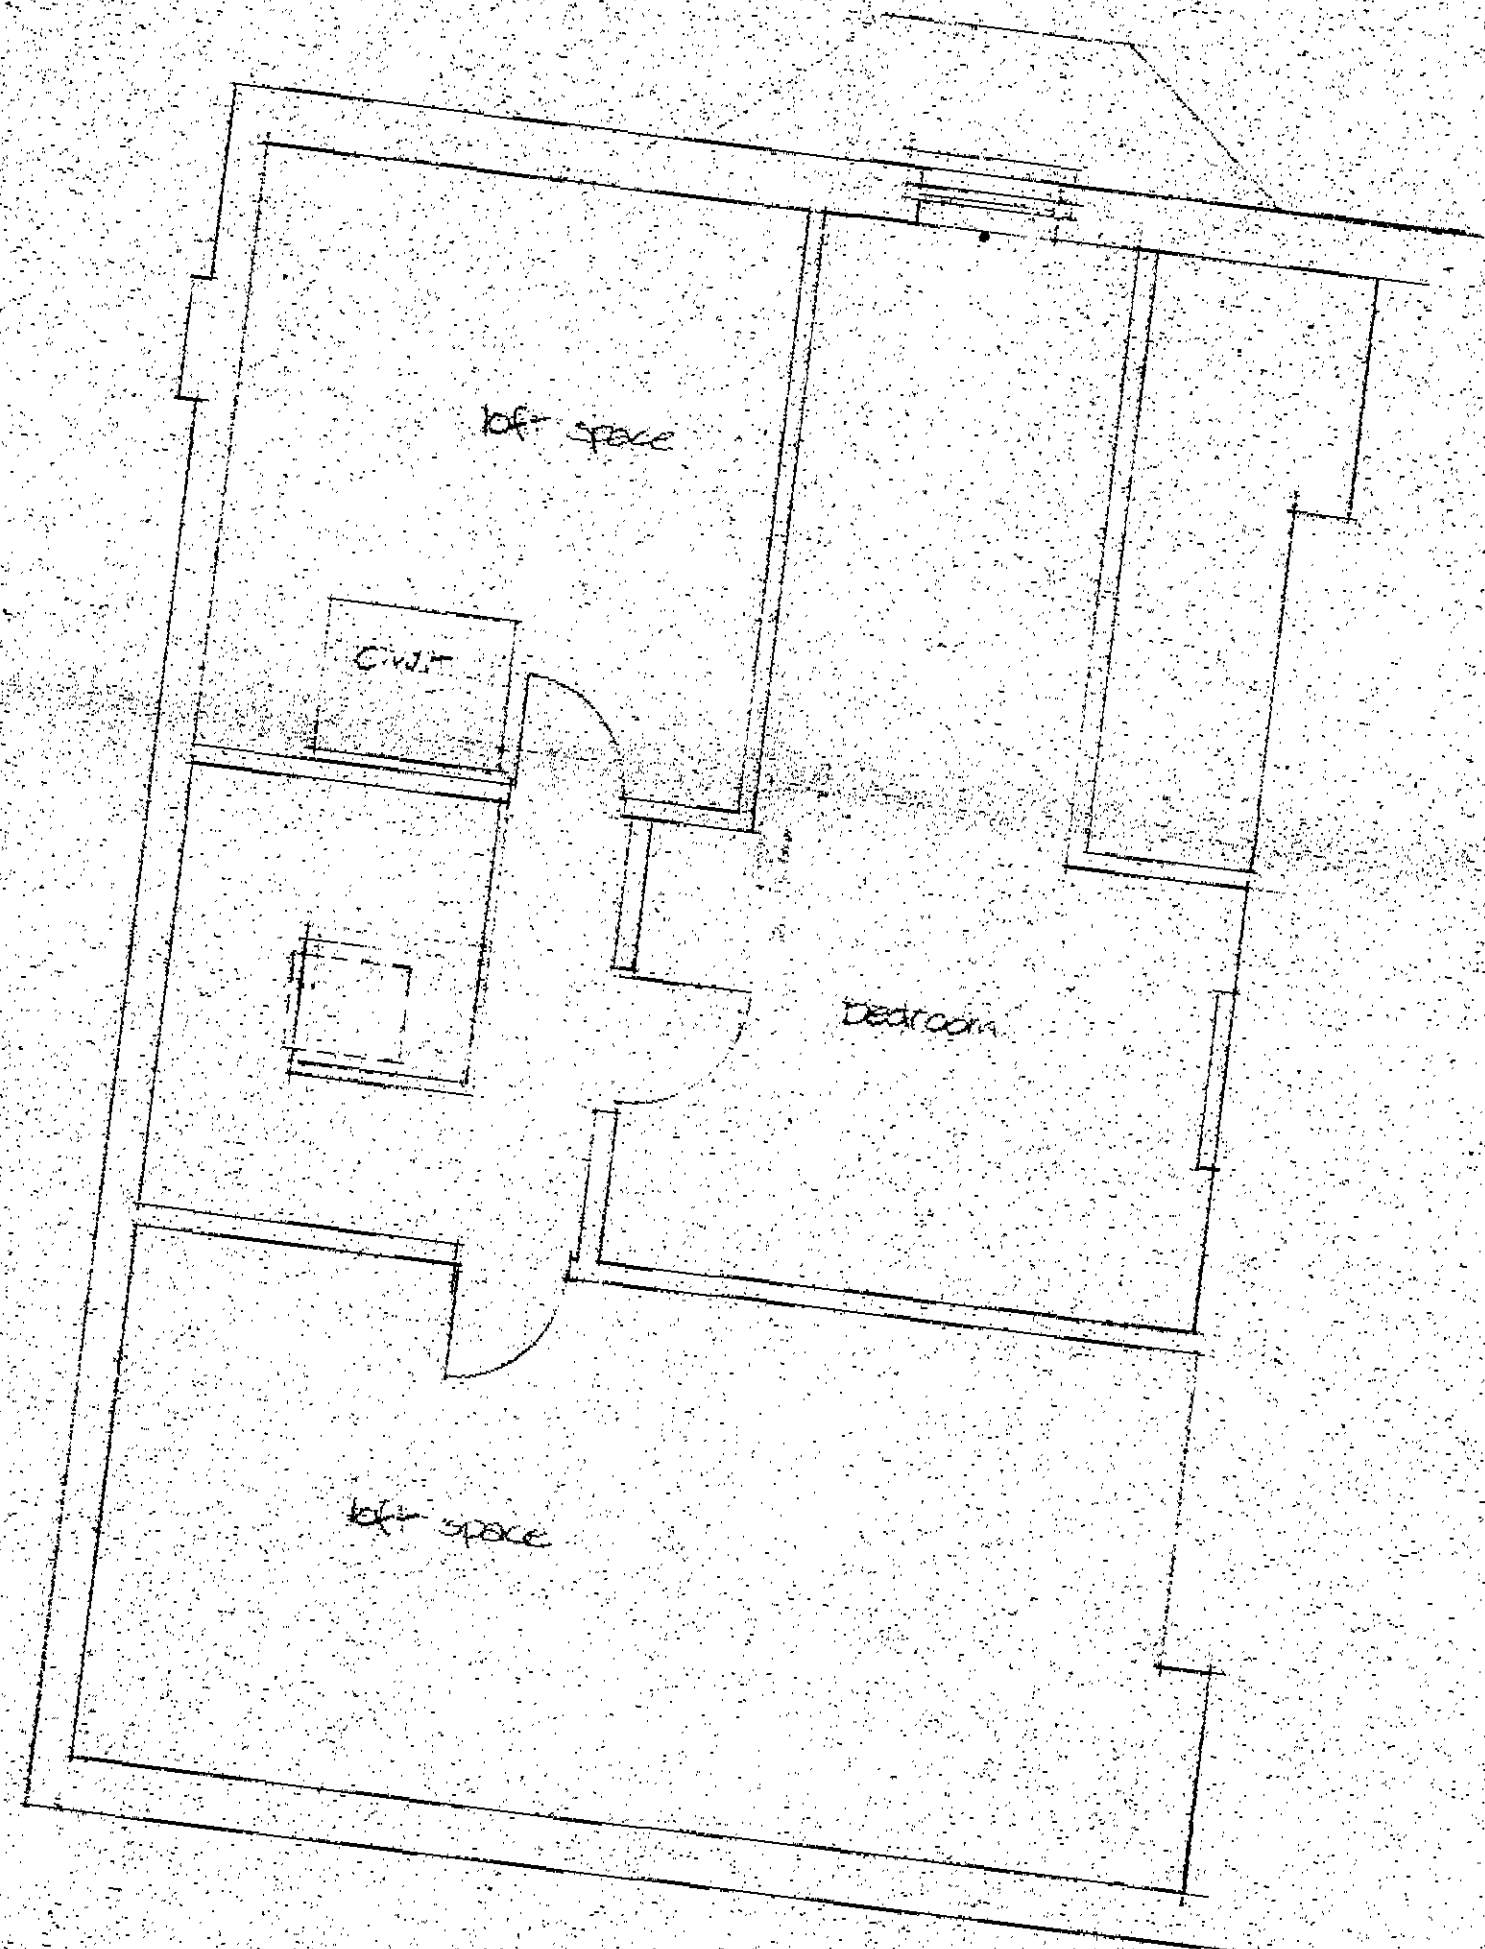

ATTIC

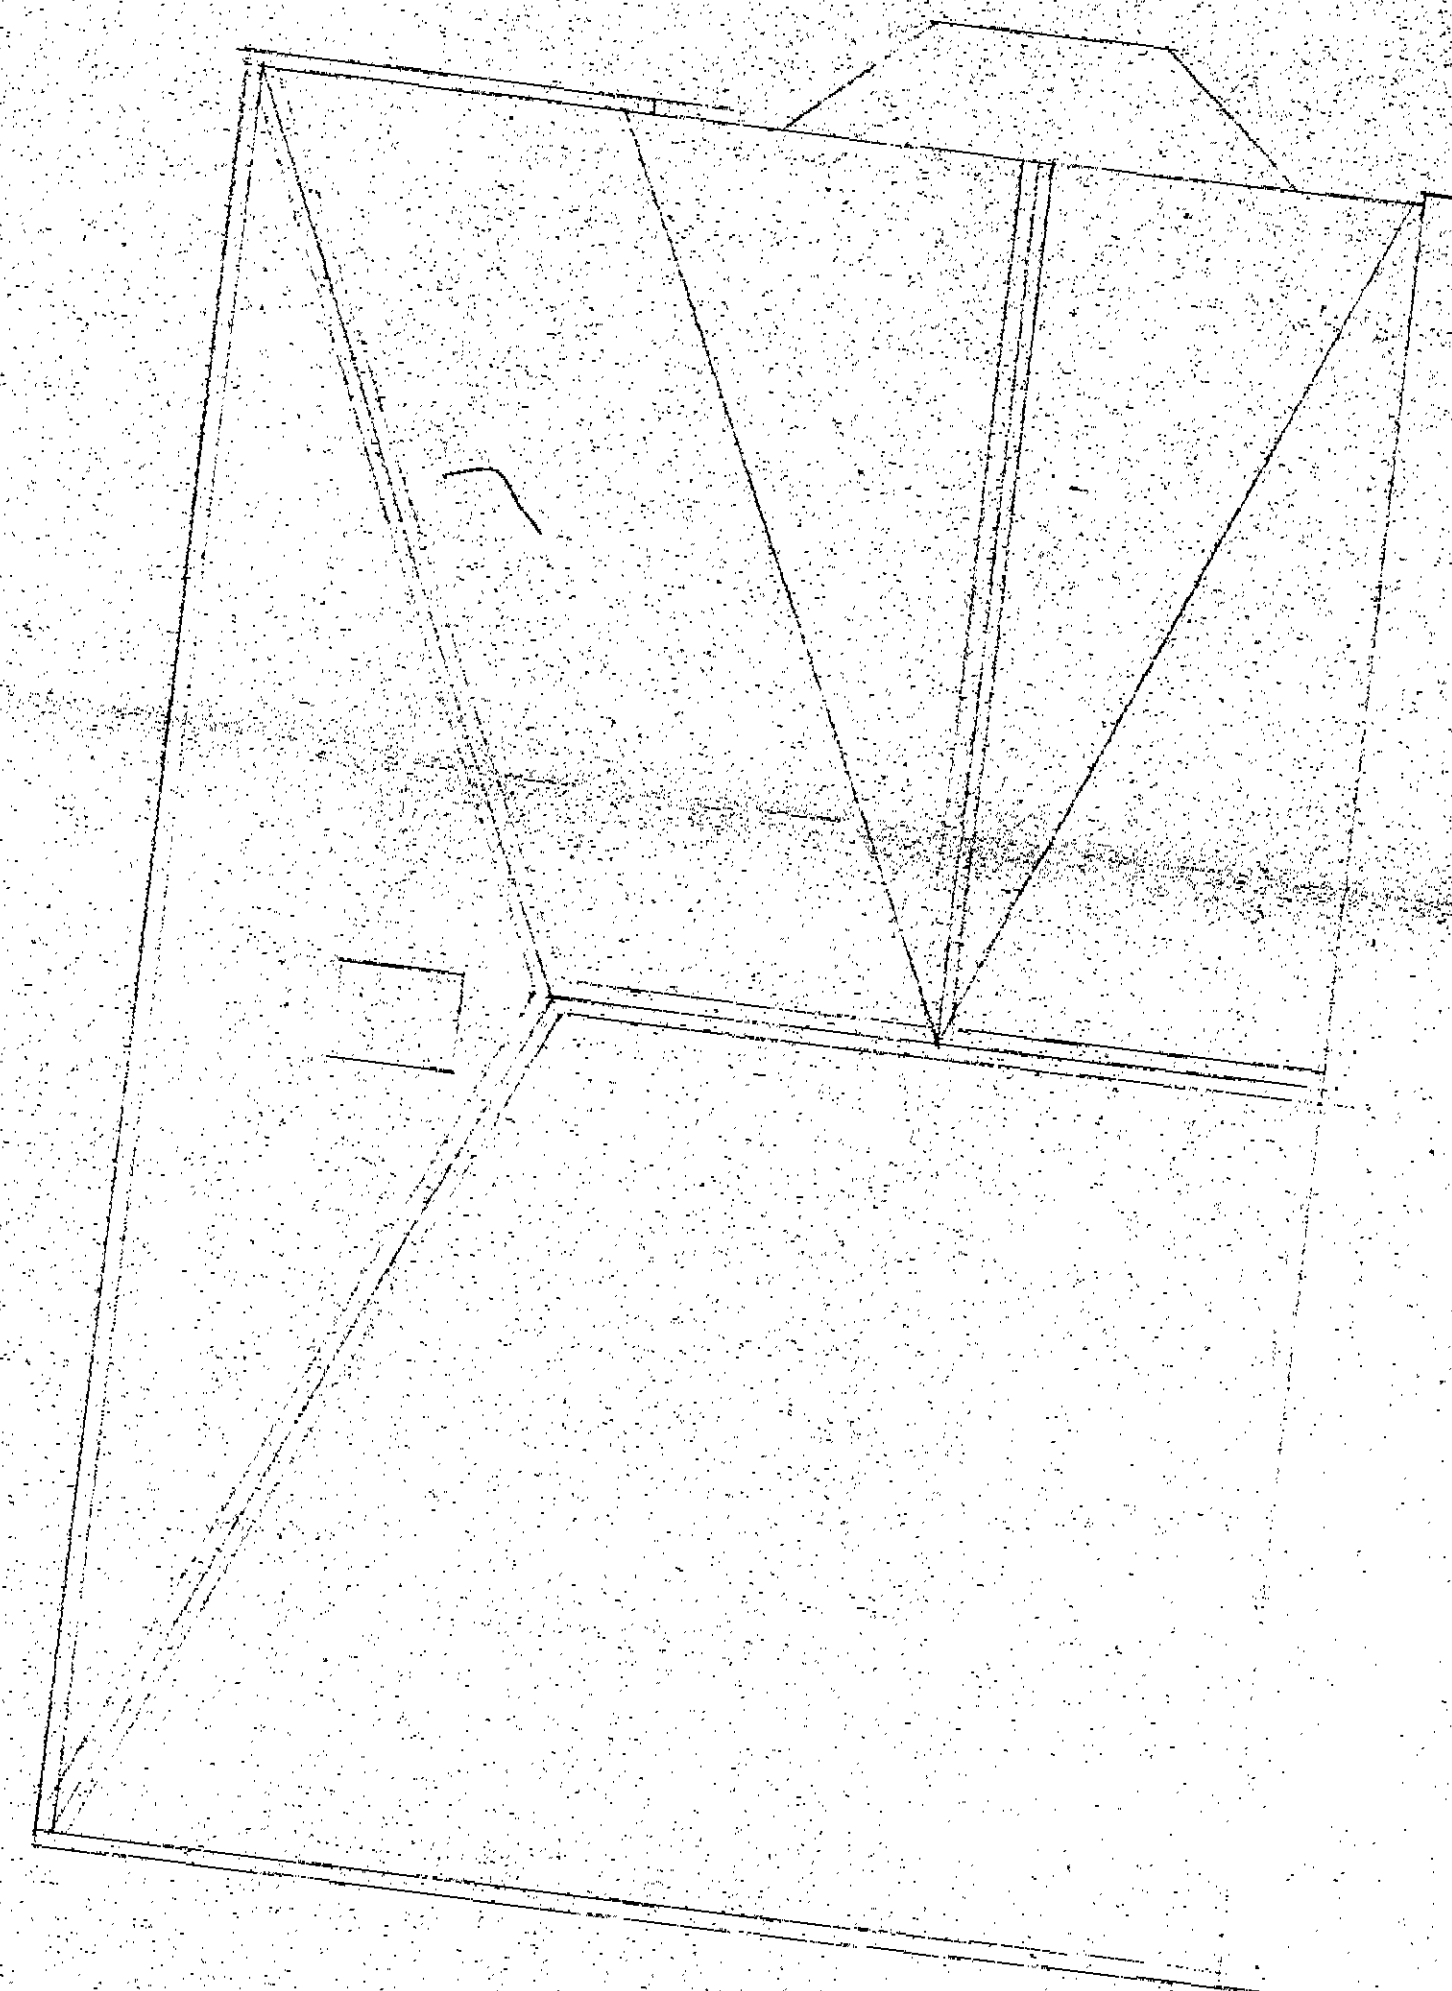

ROOF

case copy
LONDON BOROUGH OF CAMDEN
TOWN AND COUNTRY PLANNING ACTS
16 MAR 1988
PLANS APPROVED
ON BEHALF OF THE COUNCIL


TP8703176

EXISTING SECOND, ATTIC & ROOF PLANS
14. TANZA ROAD, HAMPSTEAD, LONDON NW3


richard i. barrett, architect

SCALE 1:48


DRAWN BY

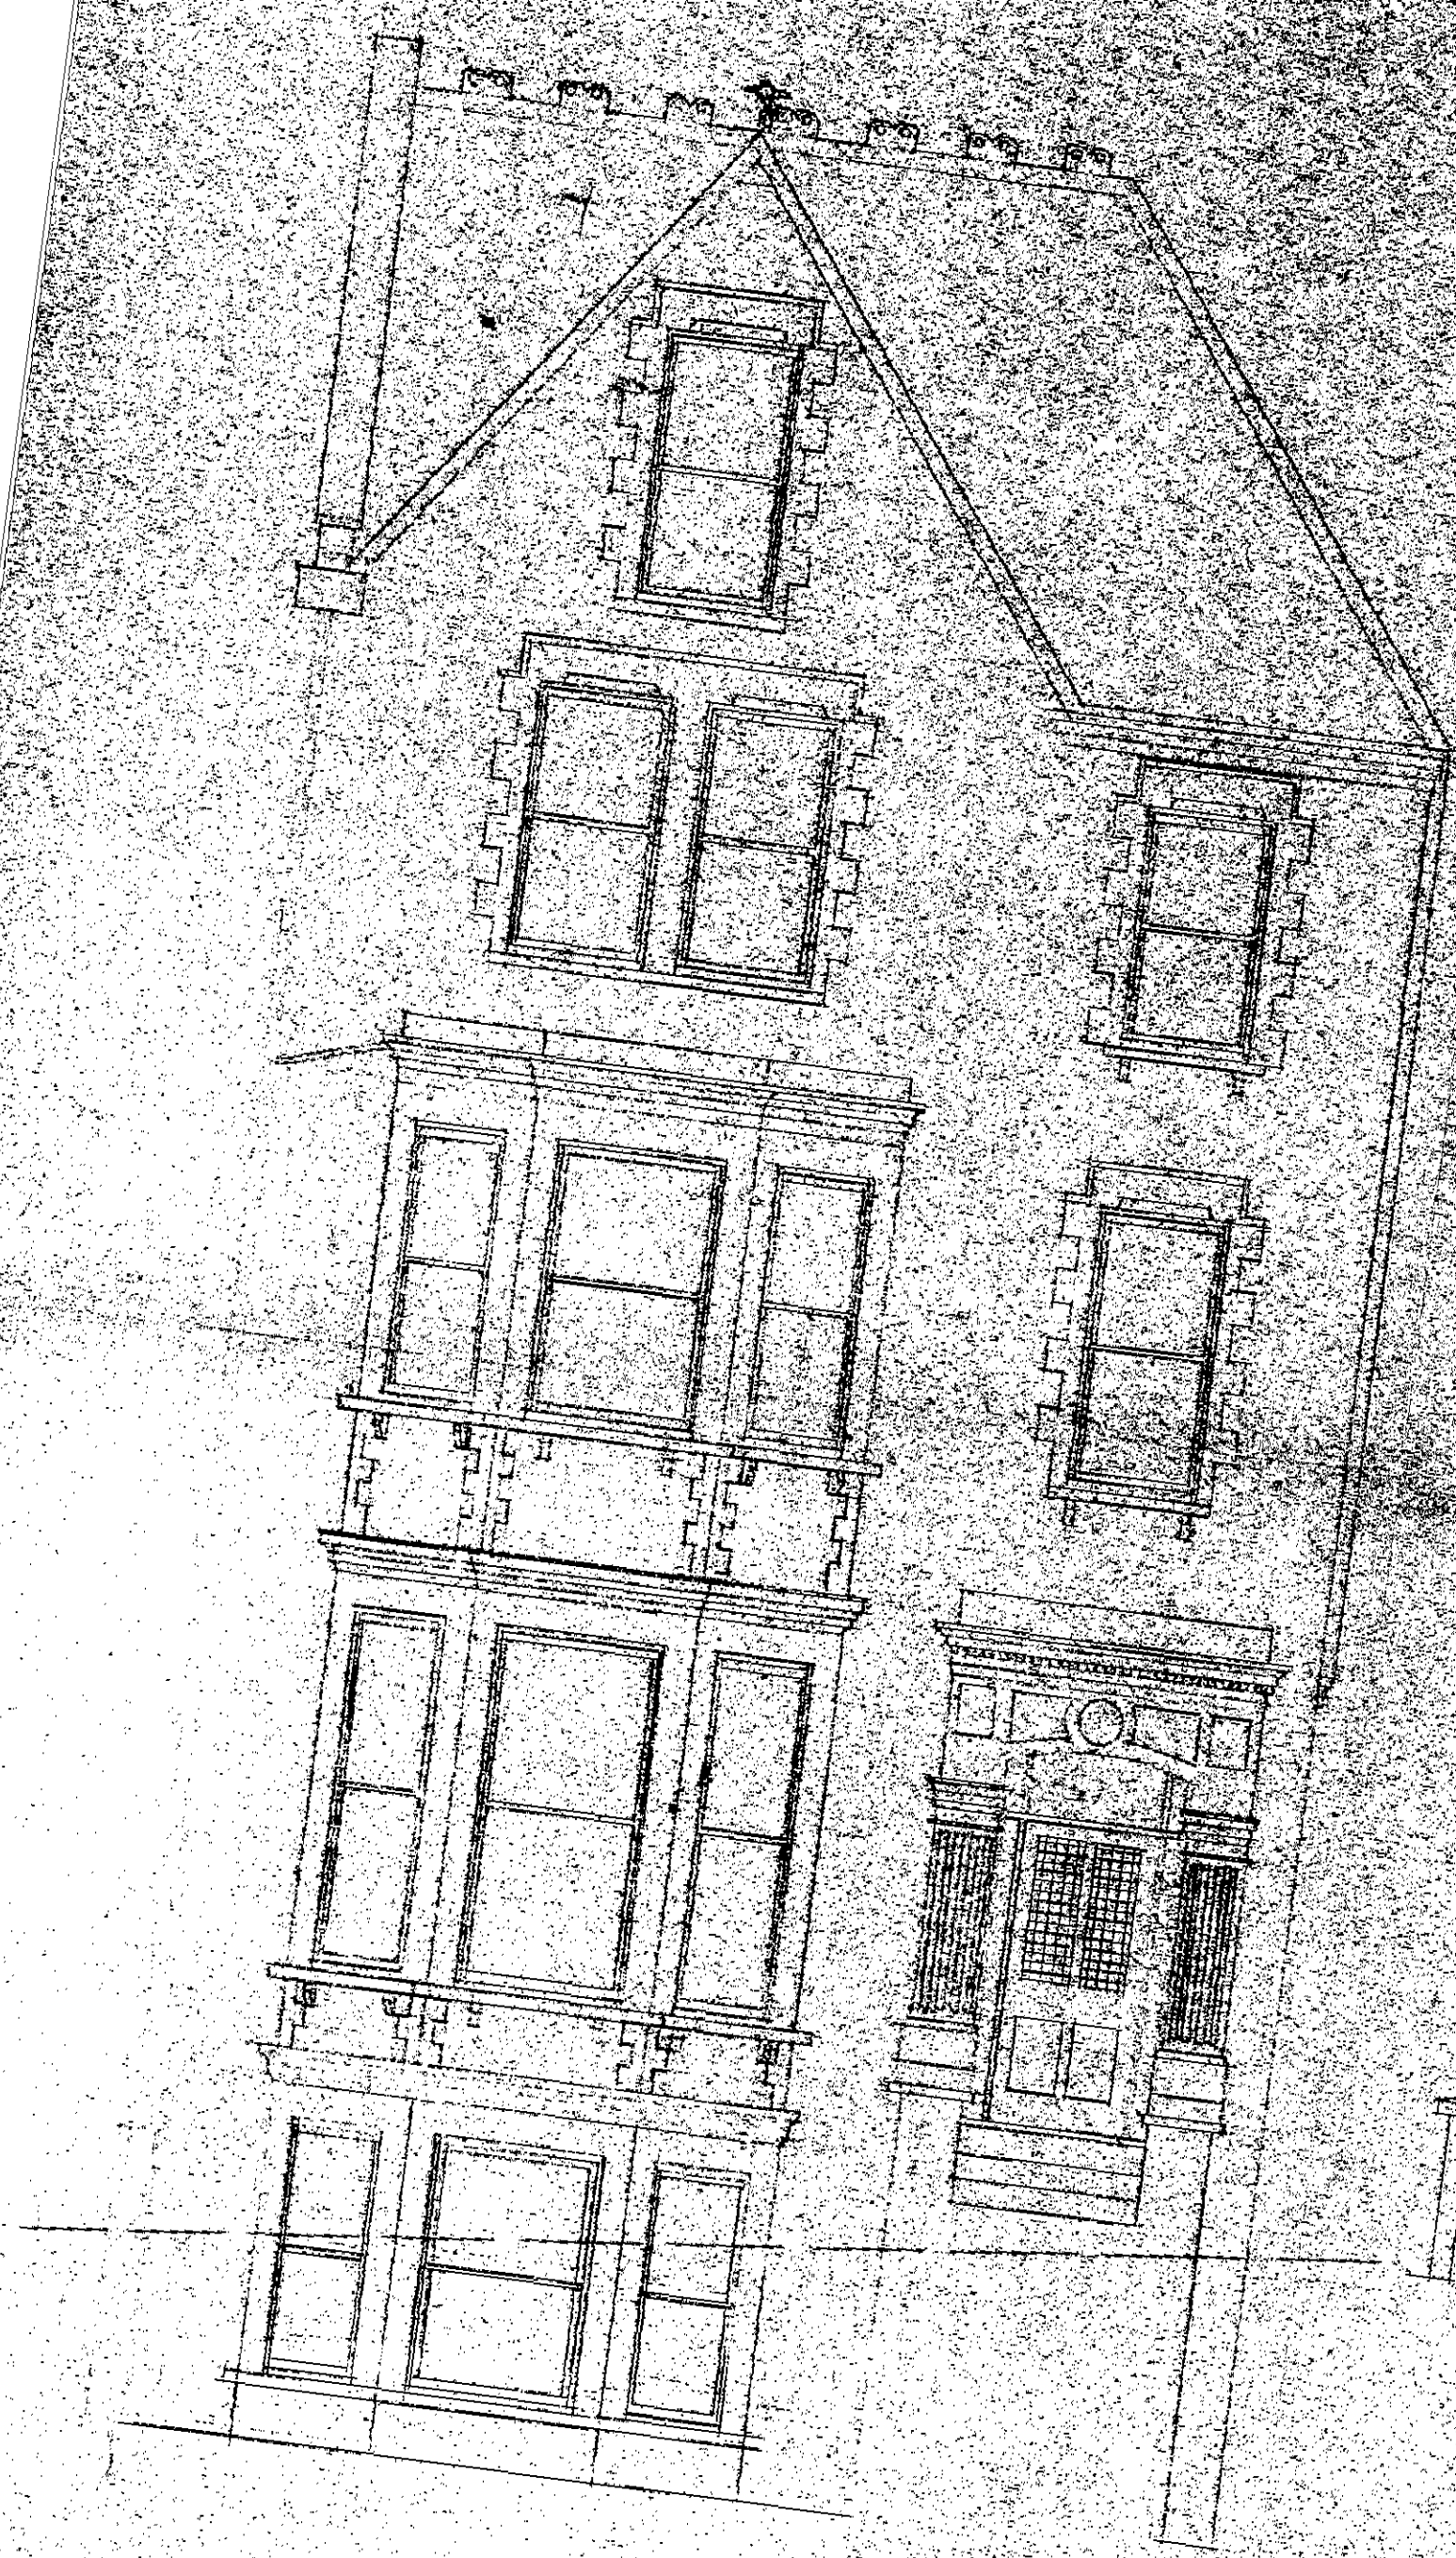

FRONT ELEVATION

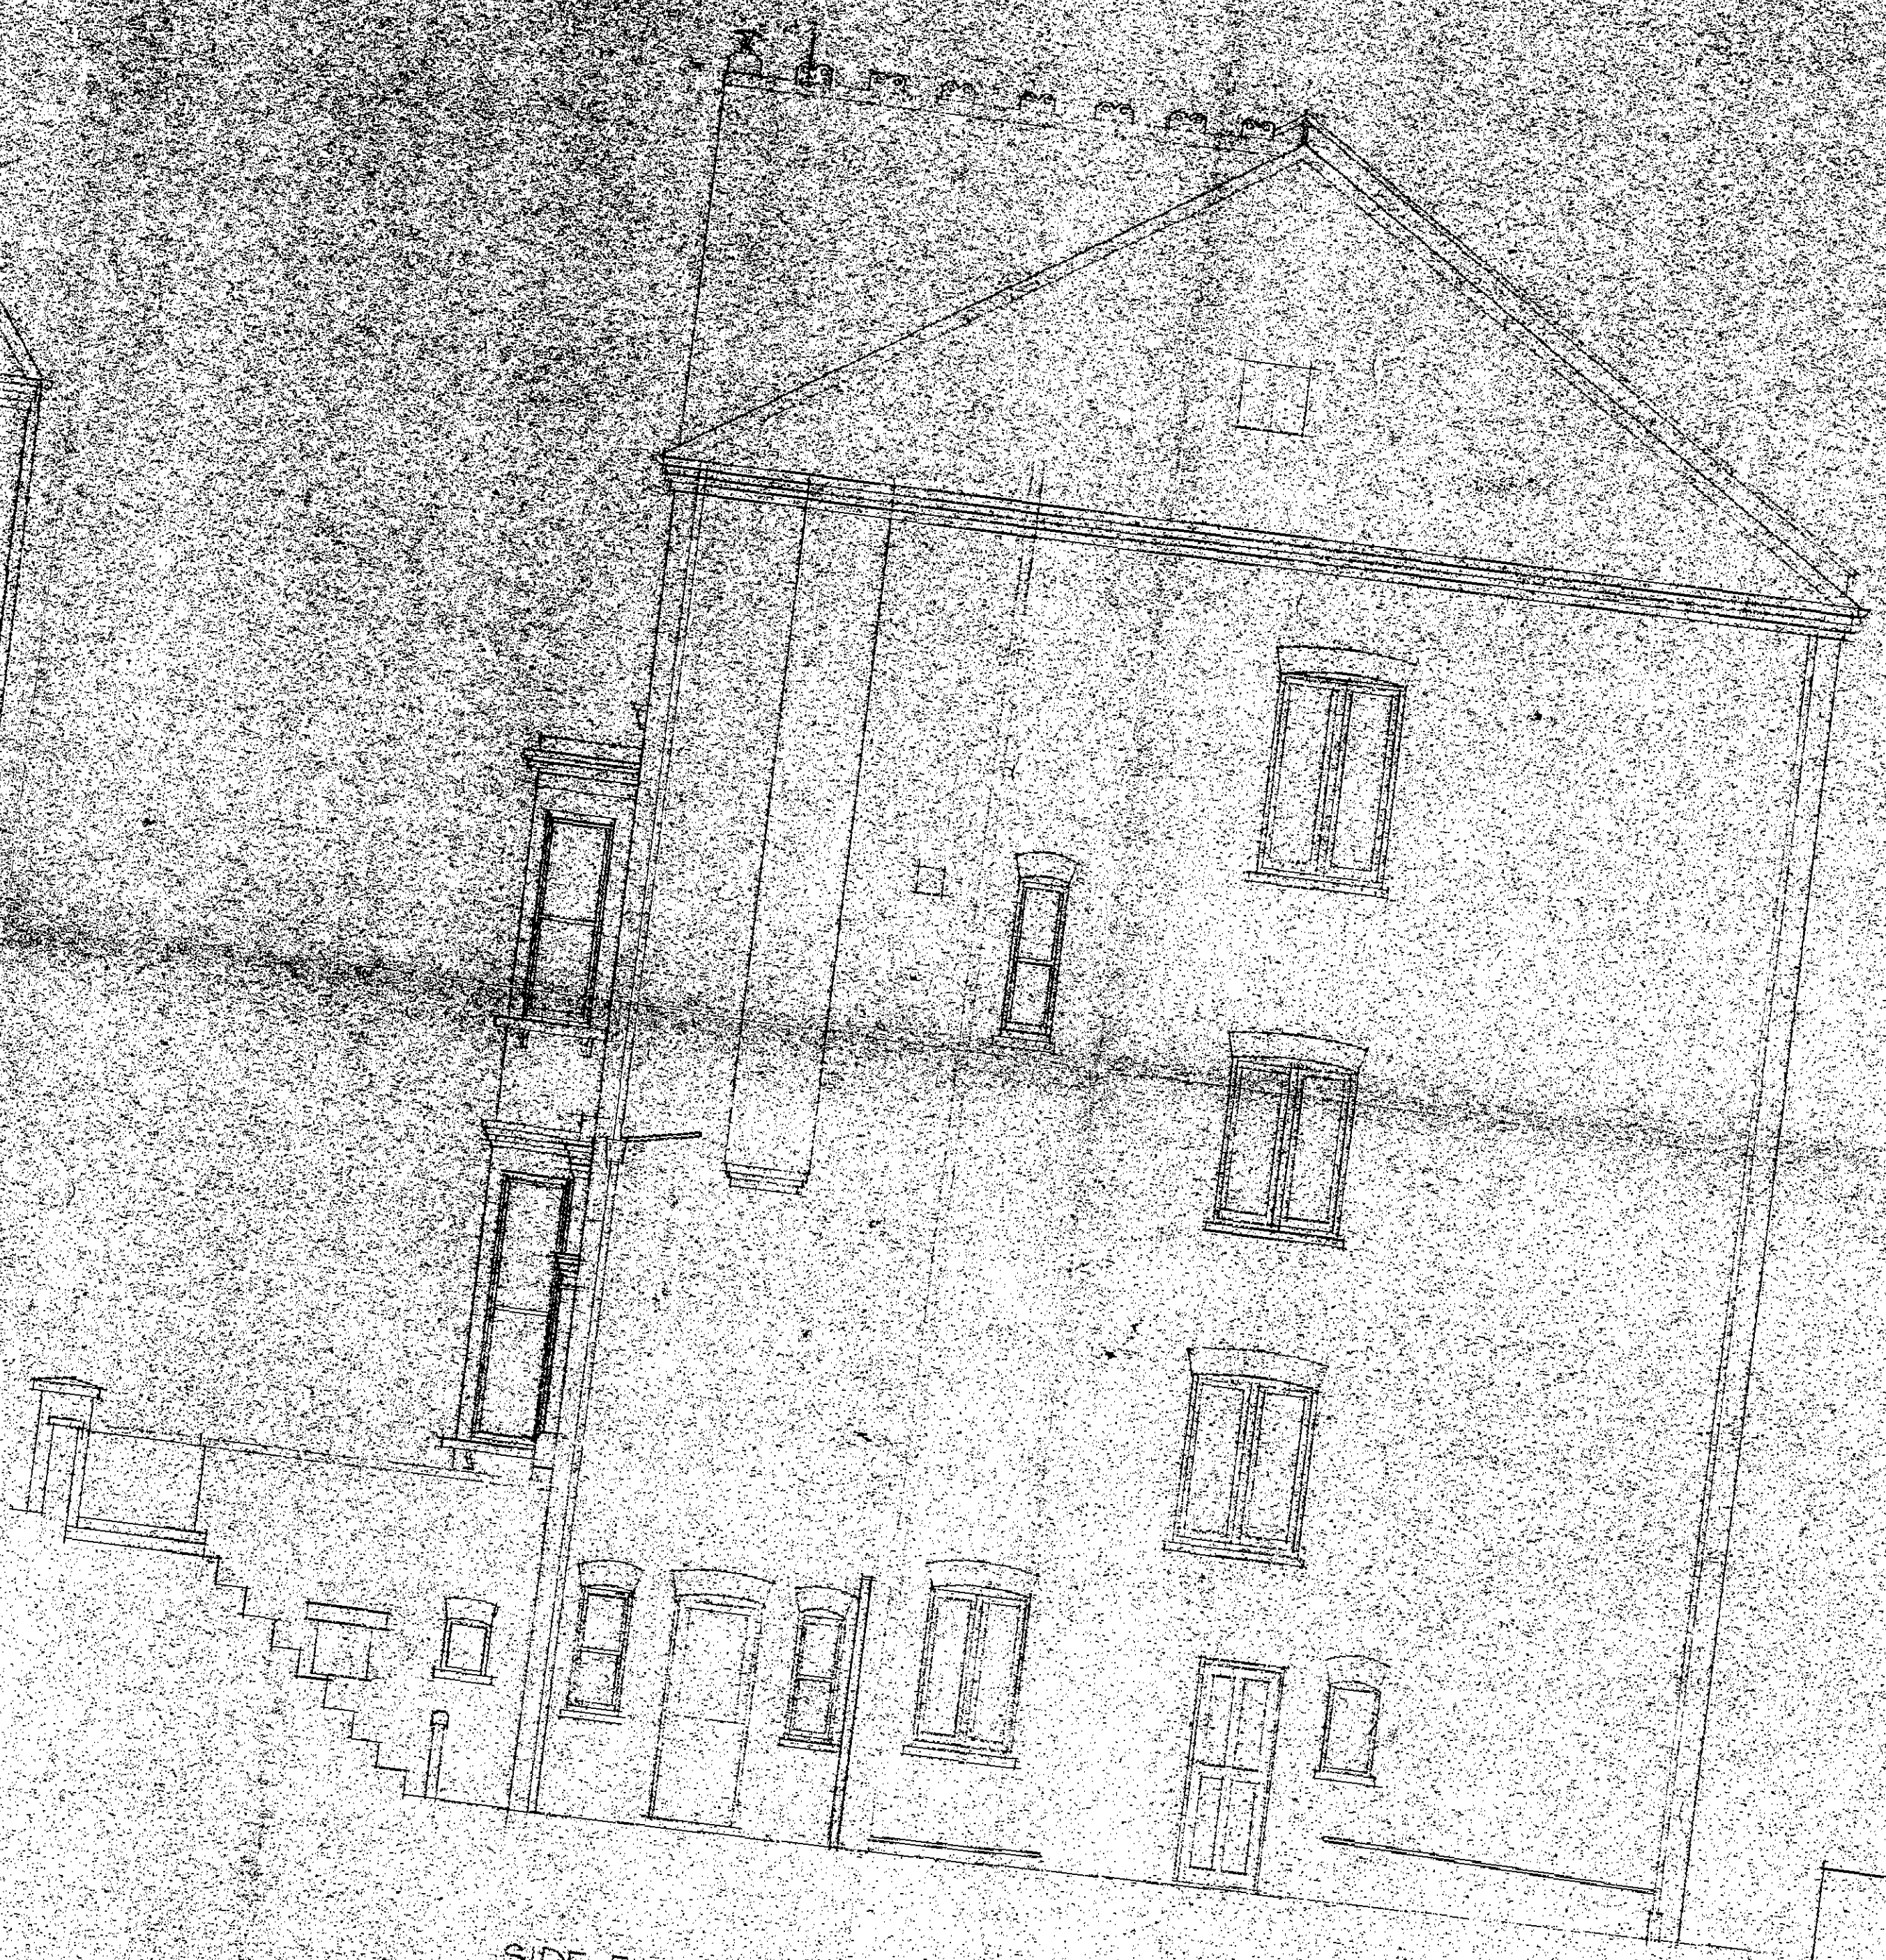

SIDE ELEVATION

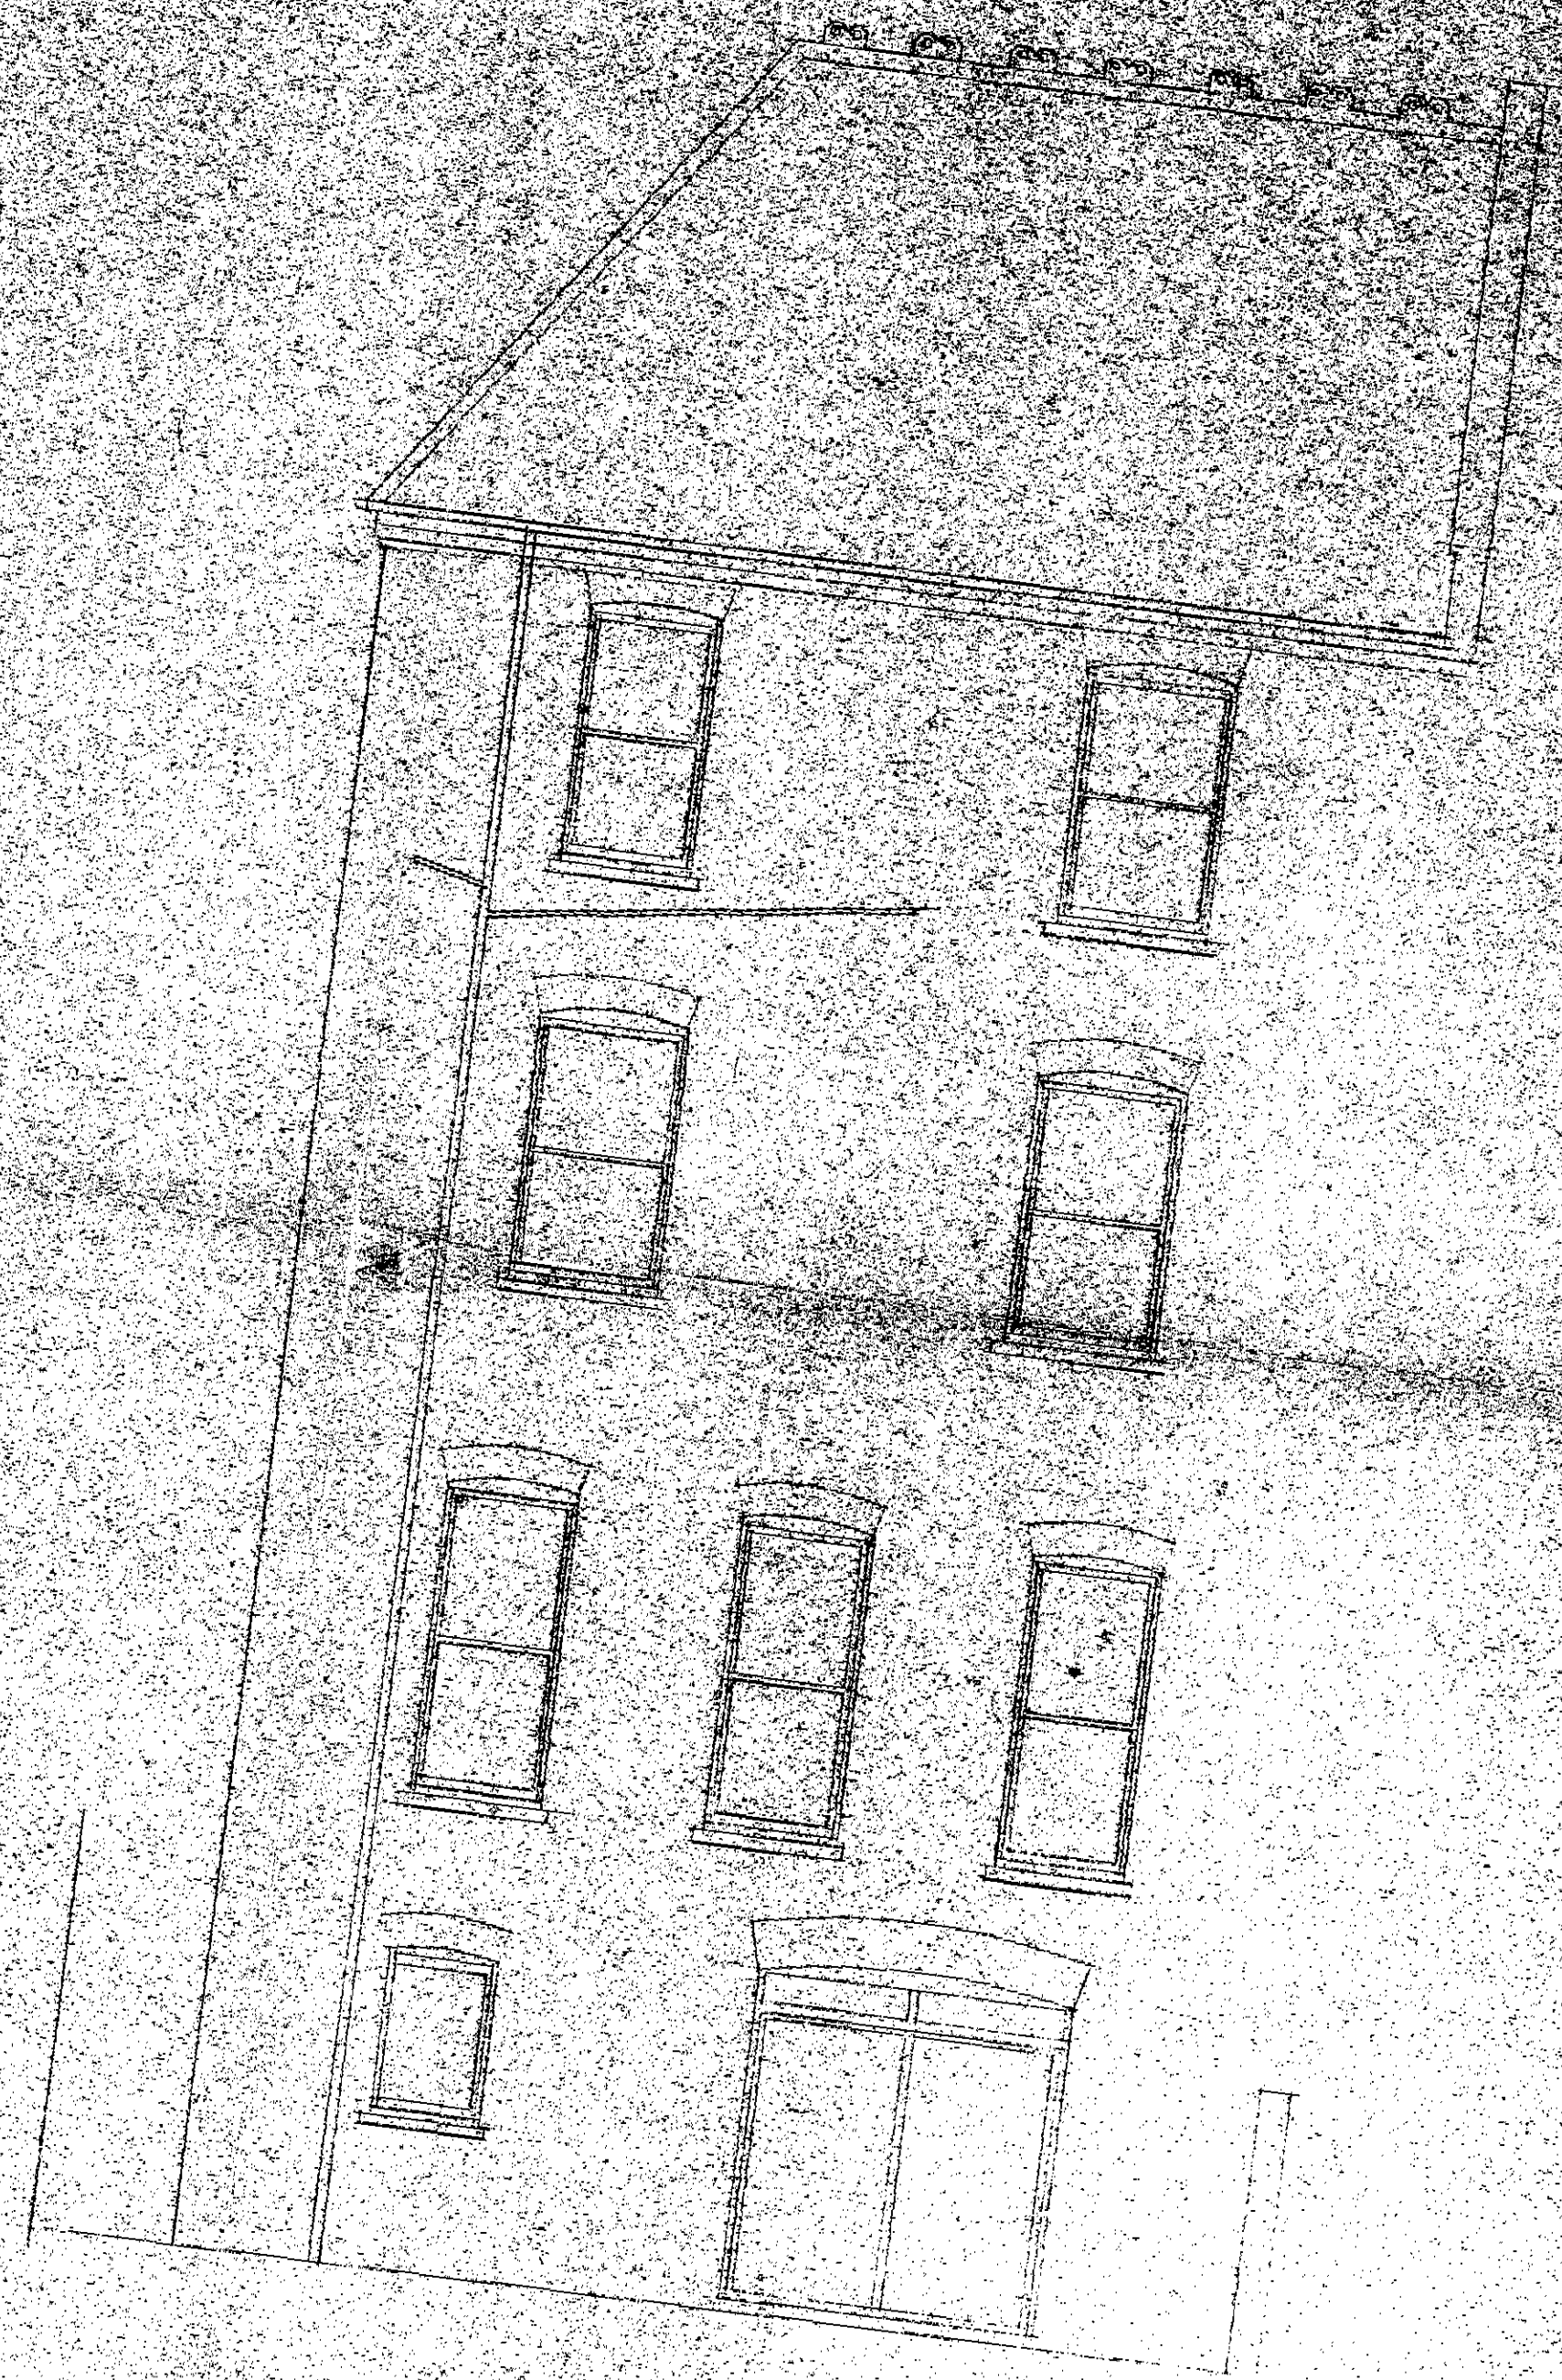

REAR ELEVATION

EXISTING ELEVATIONS

14 TANZA ROAD, HAMPSTEAD, LONDON, N.W.3

richard i barnett, architect


SCALE

TP87.03176


case copy
LONDON BOROUGH OF CAMDEN
TOWN AND COUNTRY PLANNING ACT 1968
16 MAR 1988
PLANS APPROVED
ON BEHALF OF THE COUNCIL

14 TANZA ROAD, HAMPSTEAD, LONDON NW3	DATE: August 87	DRAWN BY: [signature]
EXISTING, BASEMENT, GROUND, & FIRST FLOORS	SCALE: 1:40	PROJECT: [signature]


BASEMENT

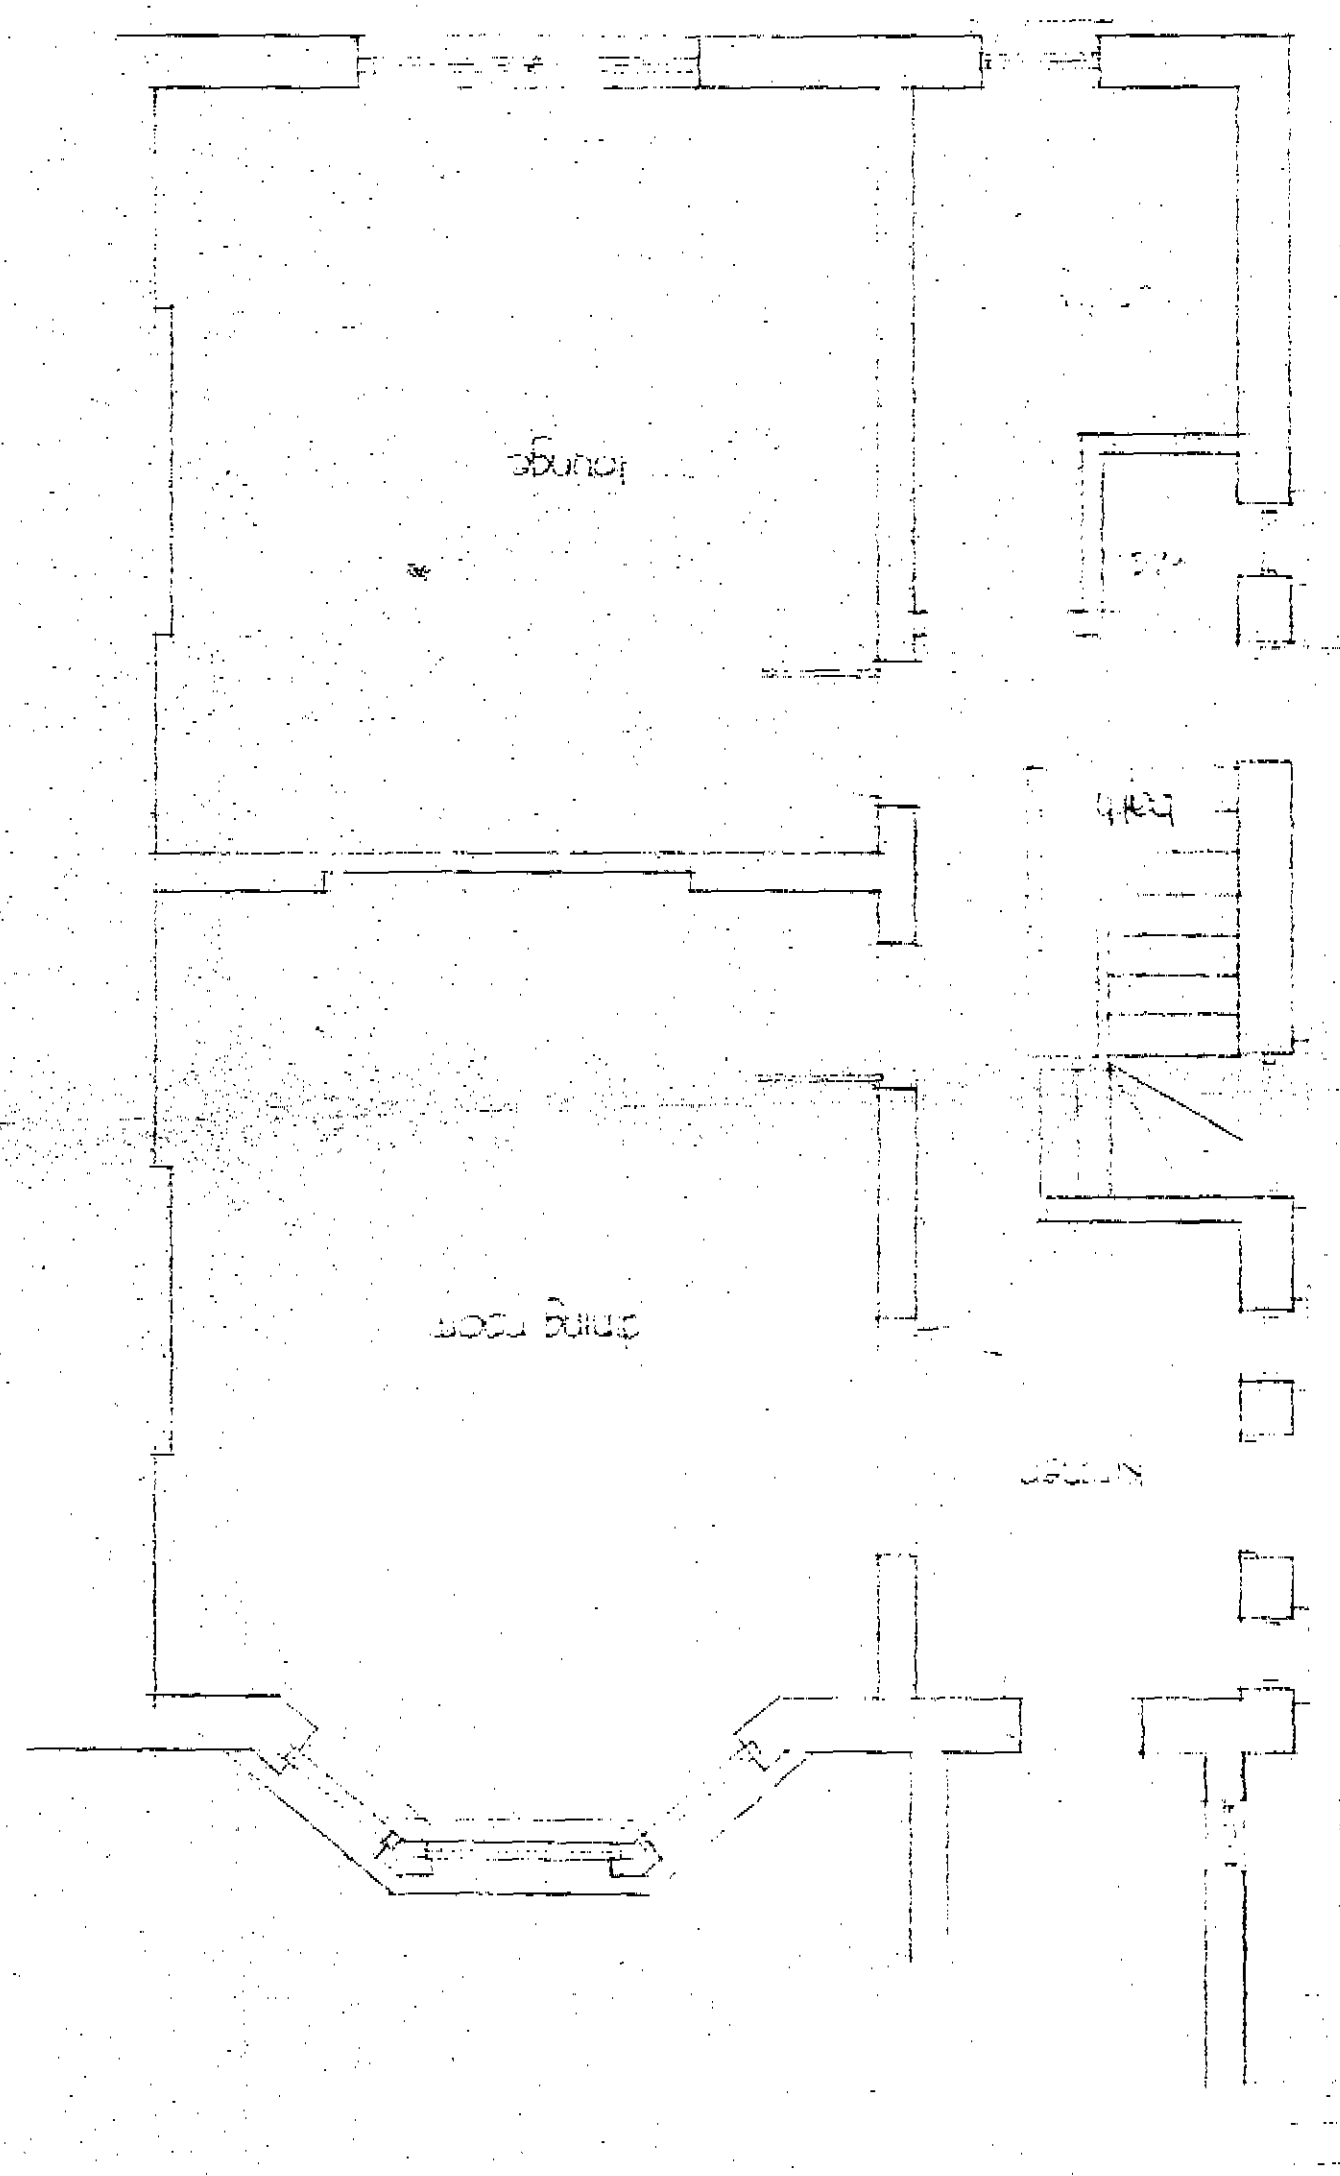

GROUND FLOOR

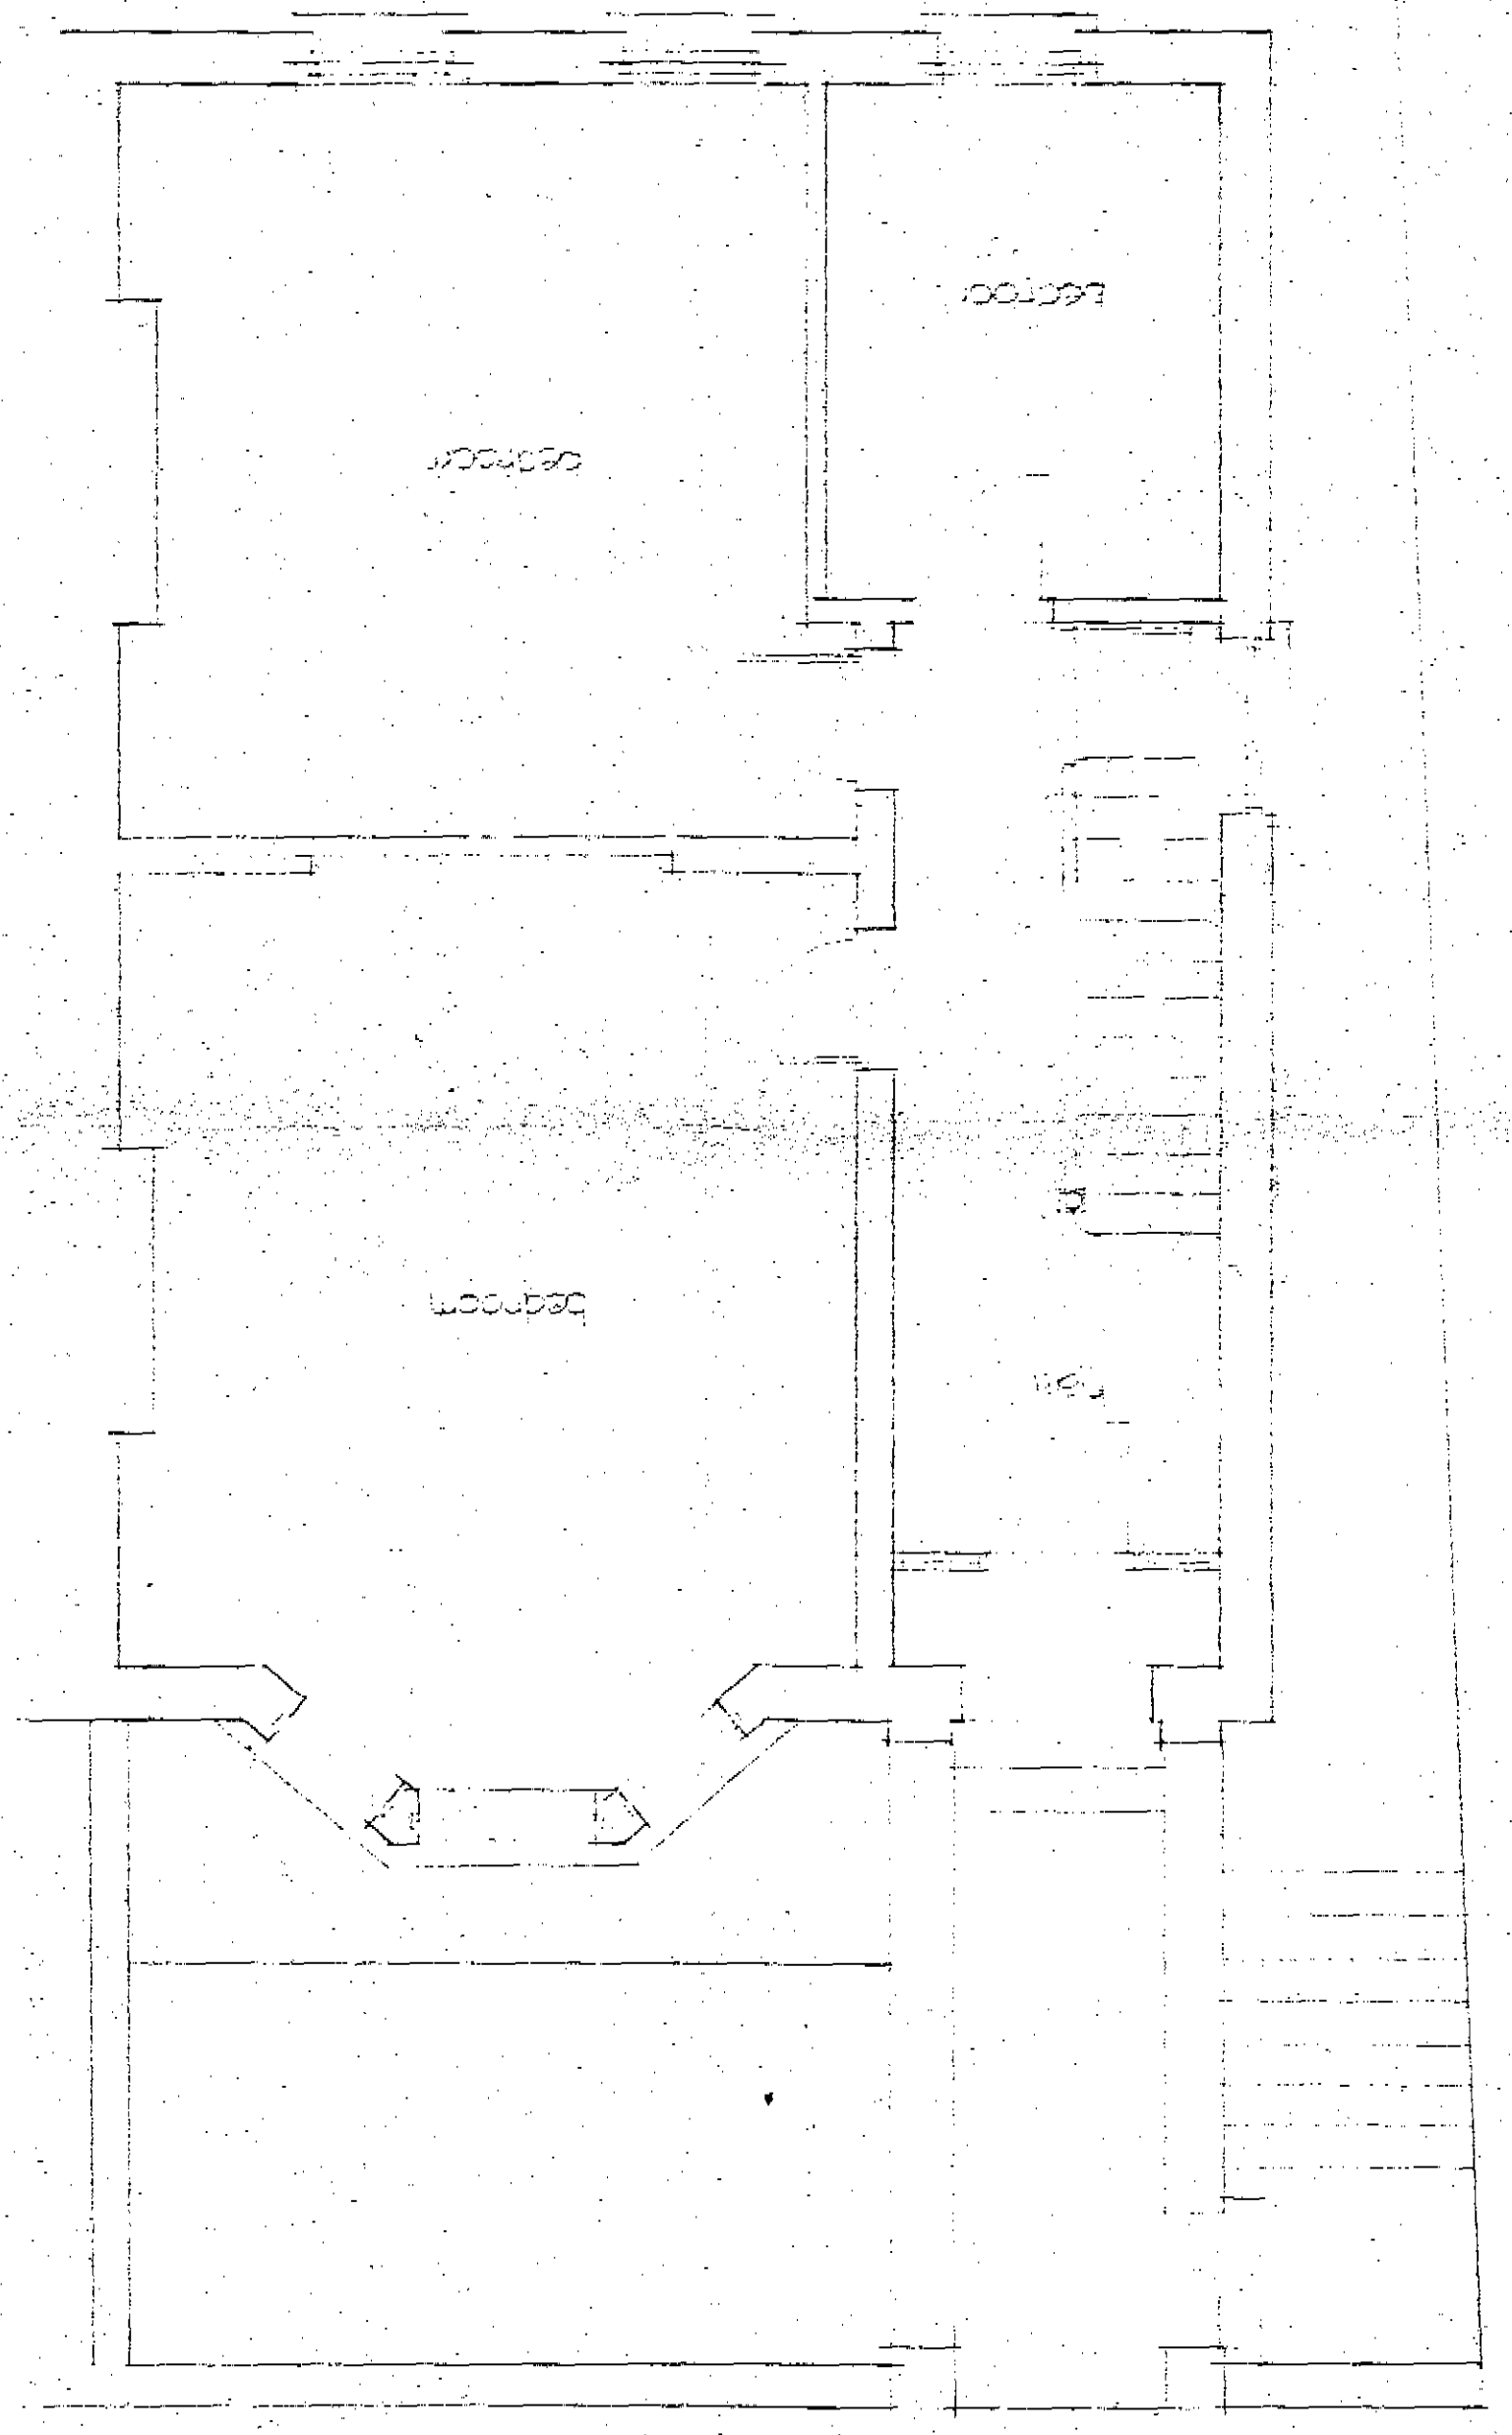

FIRST FLOOR

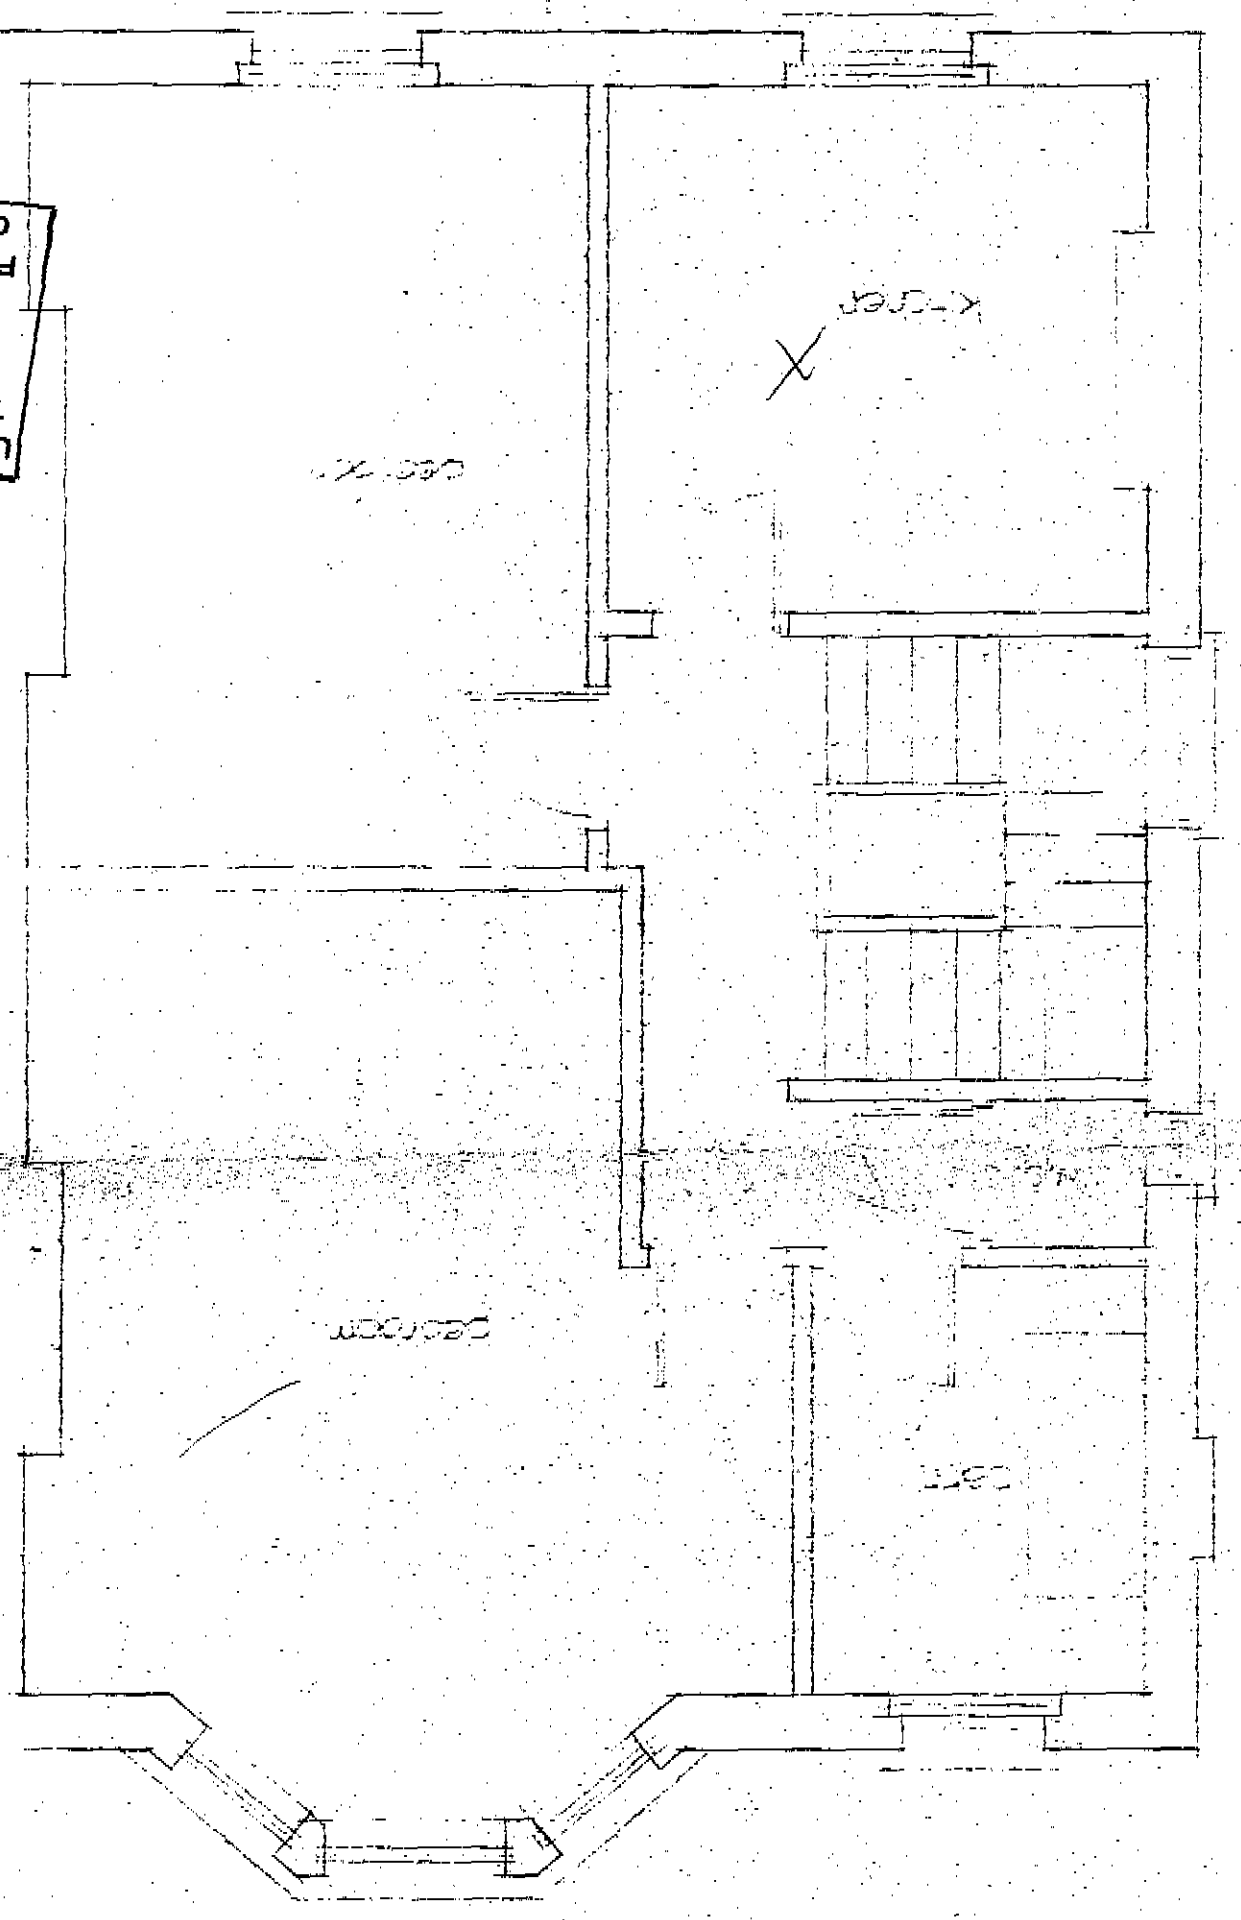

Miss Allen
Miss Ackerman
Will be going
letter provided

case copy
LONDON BOROUGH OF CAMBEN
TOWN AND COUNTRY PLANNING ACTS
16 MAR 1988
APPROVED
ON BEHALF OF THE COUNCIL

TP8703176