





REV	DATE	DESCRIPTION	BY	DATE	DESCRIPTION	BY
01	10/01/17	ISSUED FOR TENDERING	JAC			

 

NOTES

Allies and Morrison
85 Southwark Street
London SE1 0YK
020 7921 0100
020 7921 0101
info@alliesandmorrison.com
A&M JOB NO: 1095

CAMDEN GOODS YARD
BLOCK E2
NORTH ELEVATION
1095_06_07_200
SCALE 1:100 @A0

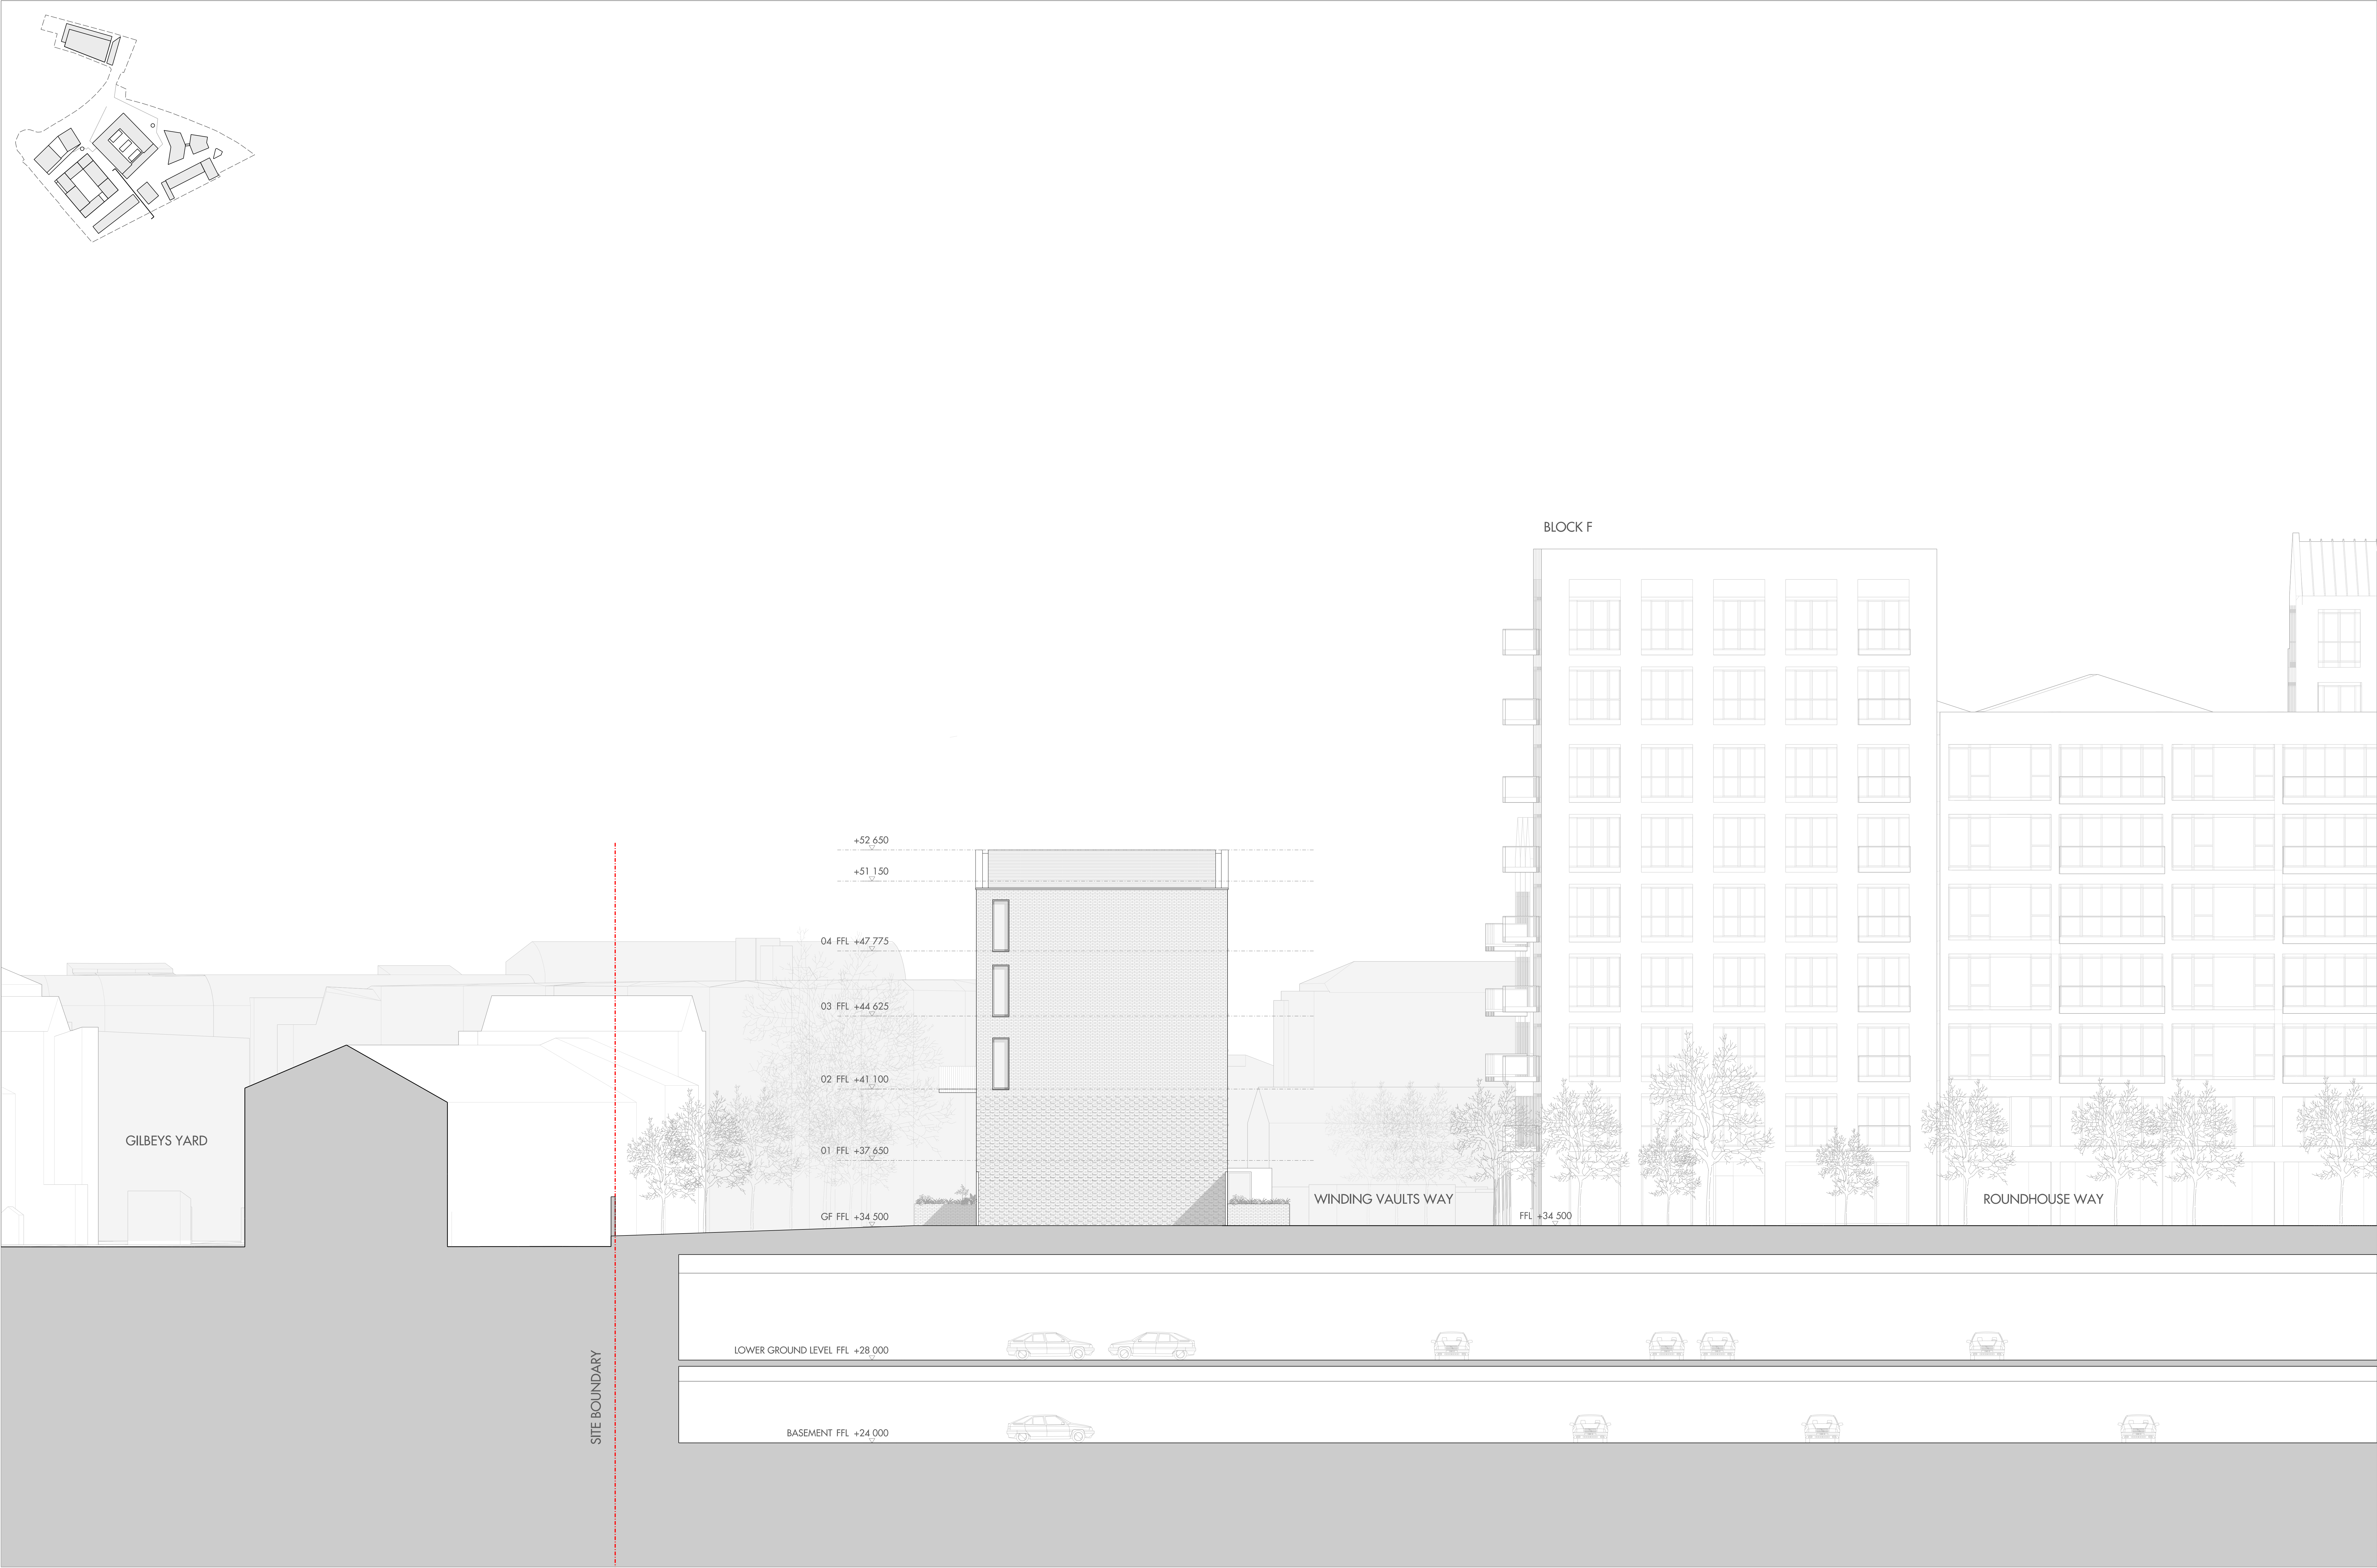

NOTES

Allies and Morrison
85 Southwark Street
London SE1 0HX
telephone 020 7921 0100
facsimile 020 7921 0101
email info@alliesandmorrison.com
A&M JOB NO.: 1005


CAMDEN GOODS YARD
BLOCK E2
EAST ELEVATION
1095_06_07_201
SCALE 1:100 @A0




REV	DATE	DESCRIPTION	REV	DATE	DESCRIPTION
01	10/01/17	ISSUED FOR TENDERING	02	10/01/17	ISSUED FOR TENDERING
03	10/01/17	ISSUED FOR TENDERING	04	10/01/17	ISSUED FOR TENDERING
05	10/01/17	ISSUED FOR TENDERING	06	10/01/17	ISSUED FOR TENDERING
99	10/01/17	ISSUED FOR TENDERING	100	10/01/17	ISSUED FOR TENDERING

Allies and Morrison
85 Southwark Street
London SE1 0YK
Telephone 020 7921 0100
Facsimile 020 7921 0101
Email info@alliesandmorrison.com
A&M JOB NO: 1095

CAMDEN GOODS YARD
BLOCK E2
SOUTH ELEVATION
1095_06_07_202
SCALE 1:100 @A0

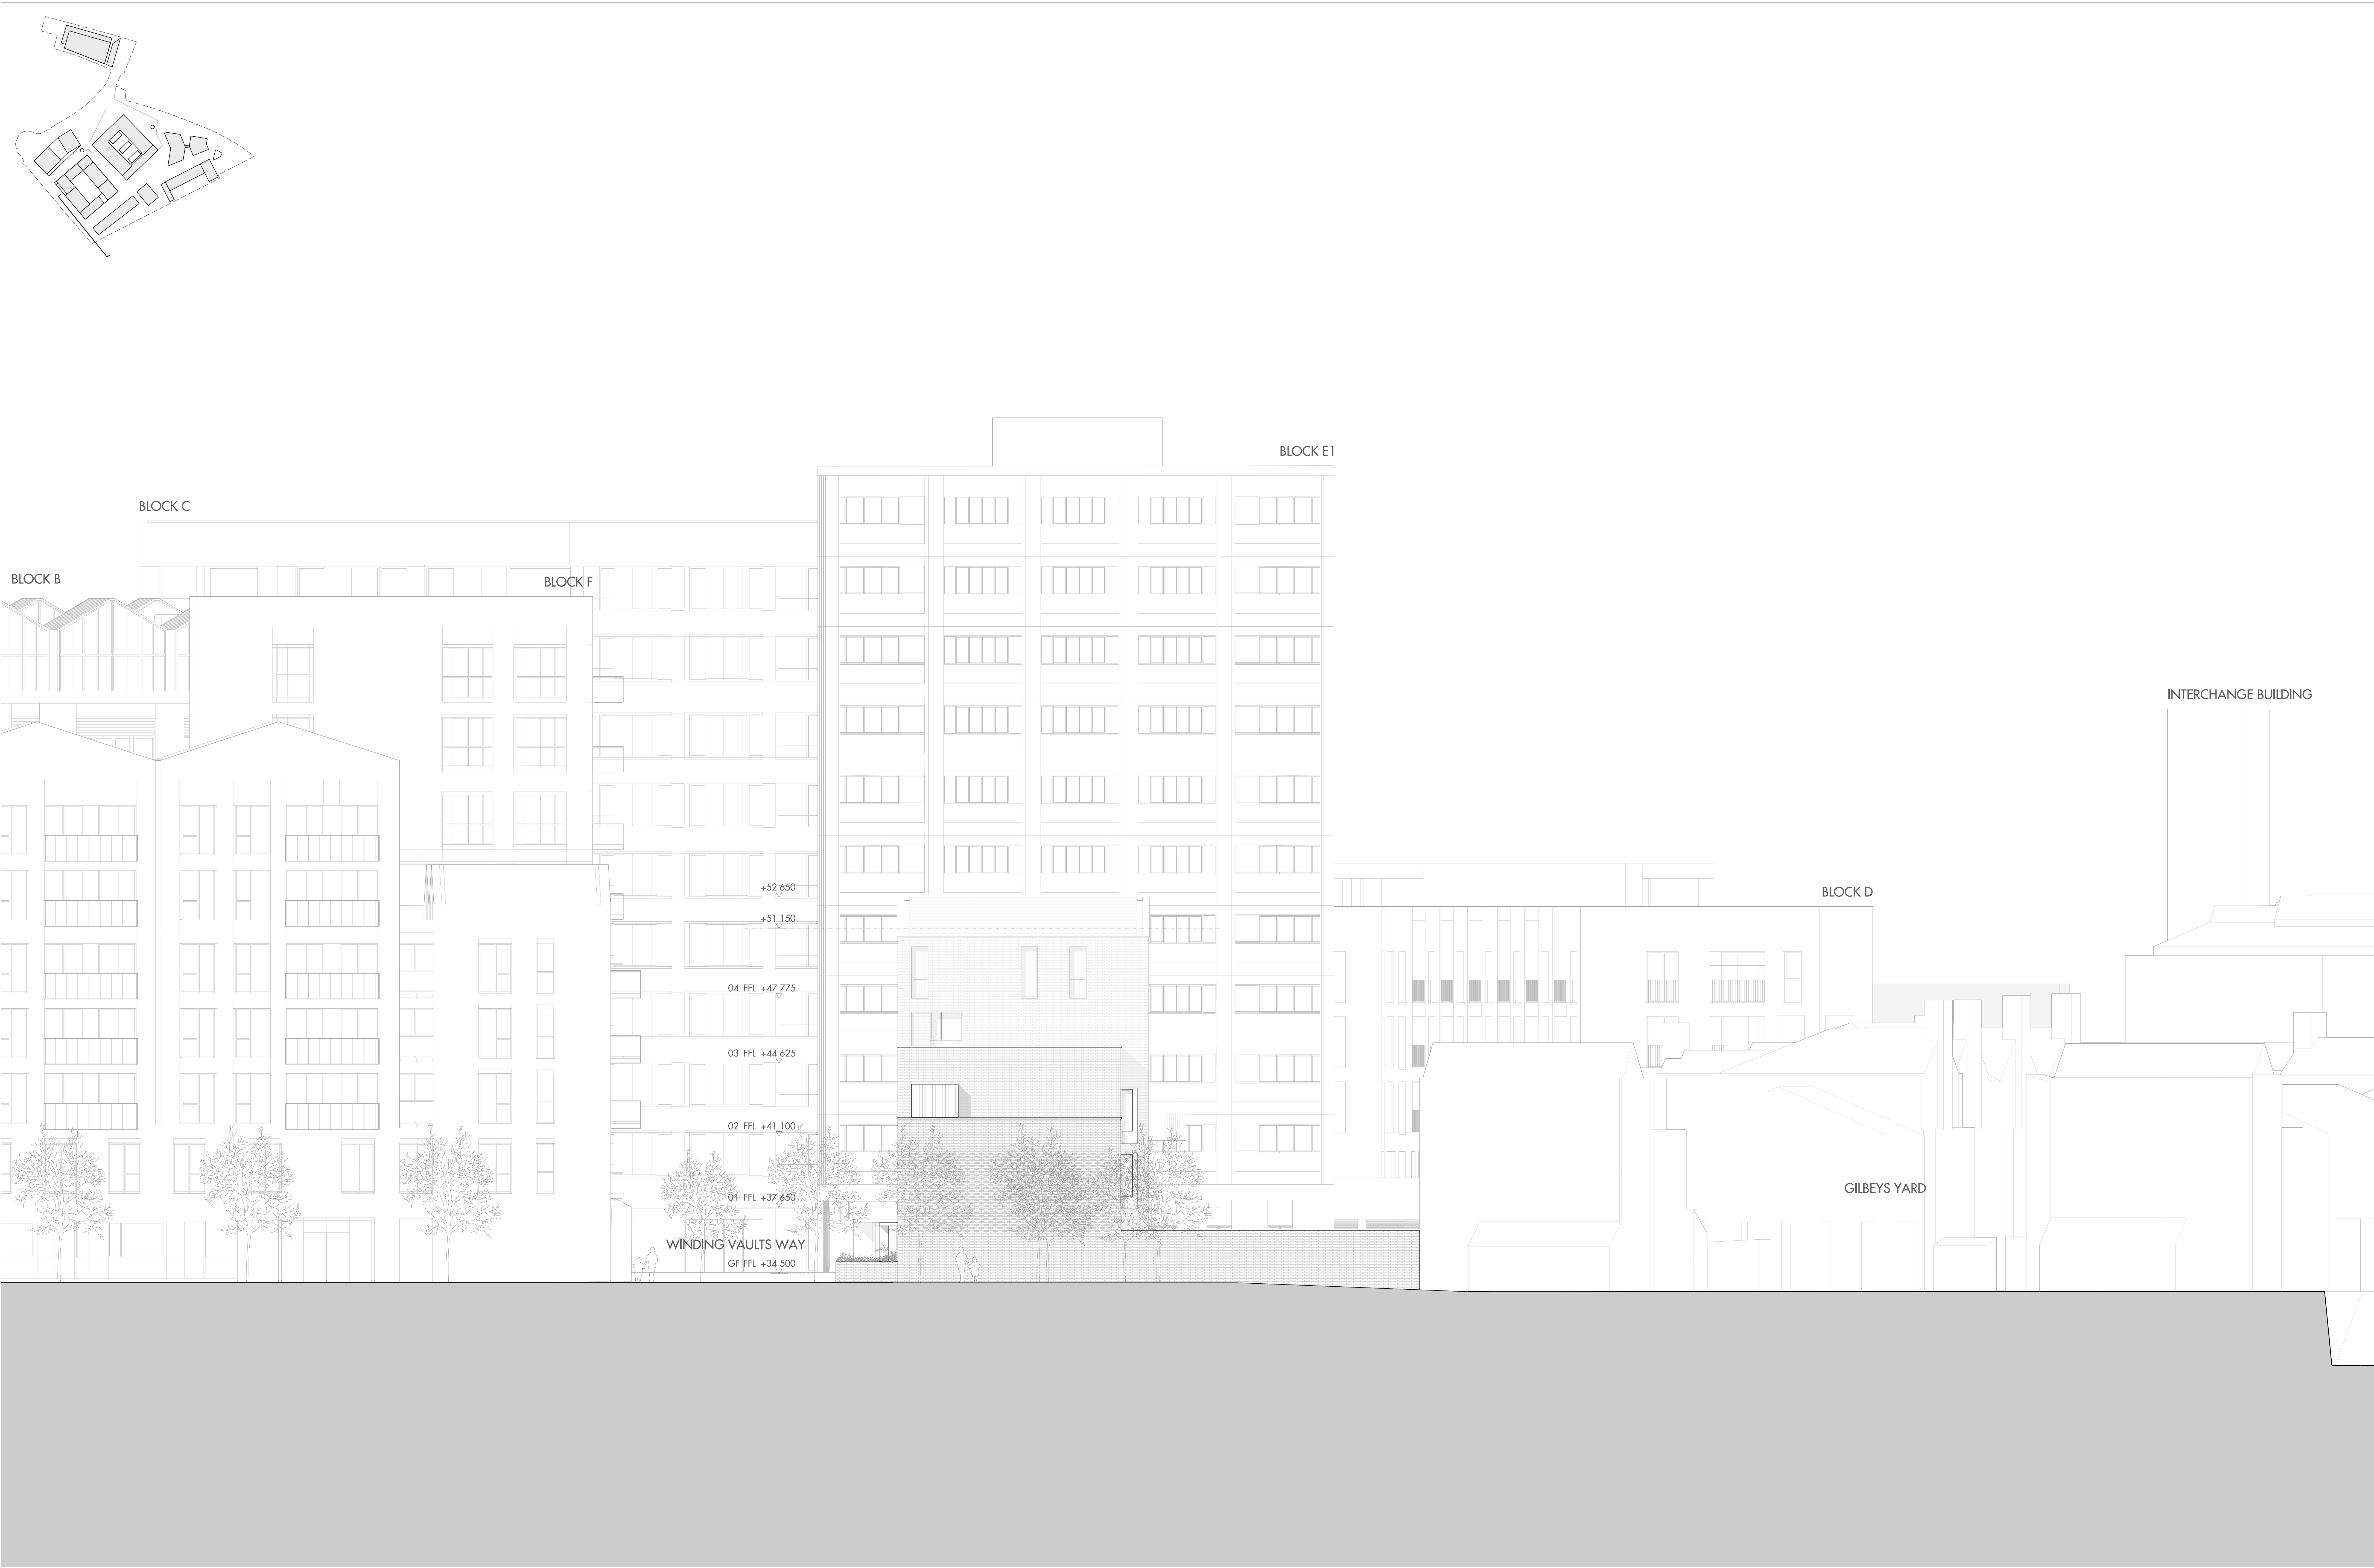


REV	DATE	DESCRIPTION	DD	REV	DATE	DESCRIPTION	DD
PT	30/06/17	6502/108 DRAWING	JAC				

 

NOTES

Allies and Morrison
85 Southwark Street
London SE1 0HX
Telephone 020 7921 0100
Facsimile 020 7921 0101
Email info@alliesandmorrison.com
A&M JOB NO: 1095

CAMDEN GOODS YARD
BLOCK E2
WEST ELEVATION
1095_06_07_203
SCALE 1:100 @A0

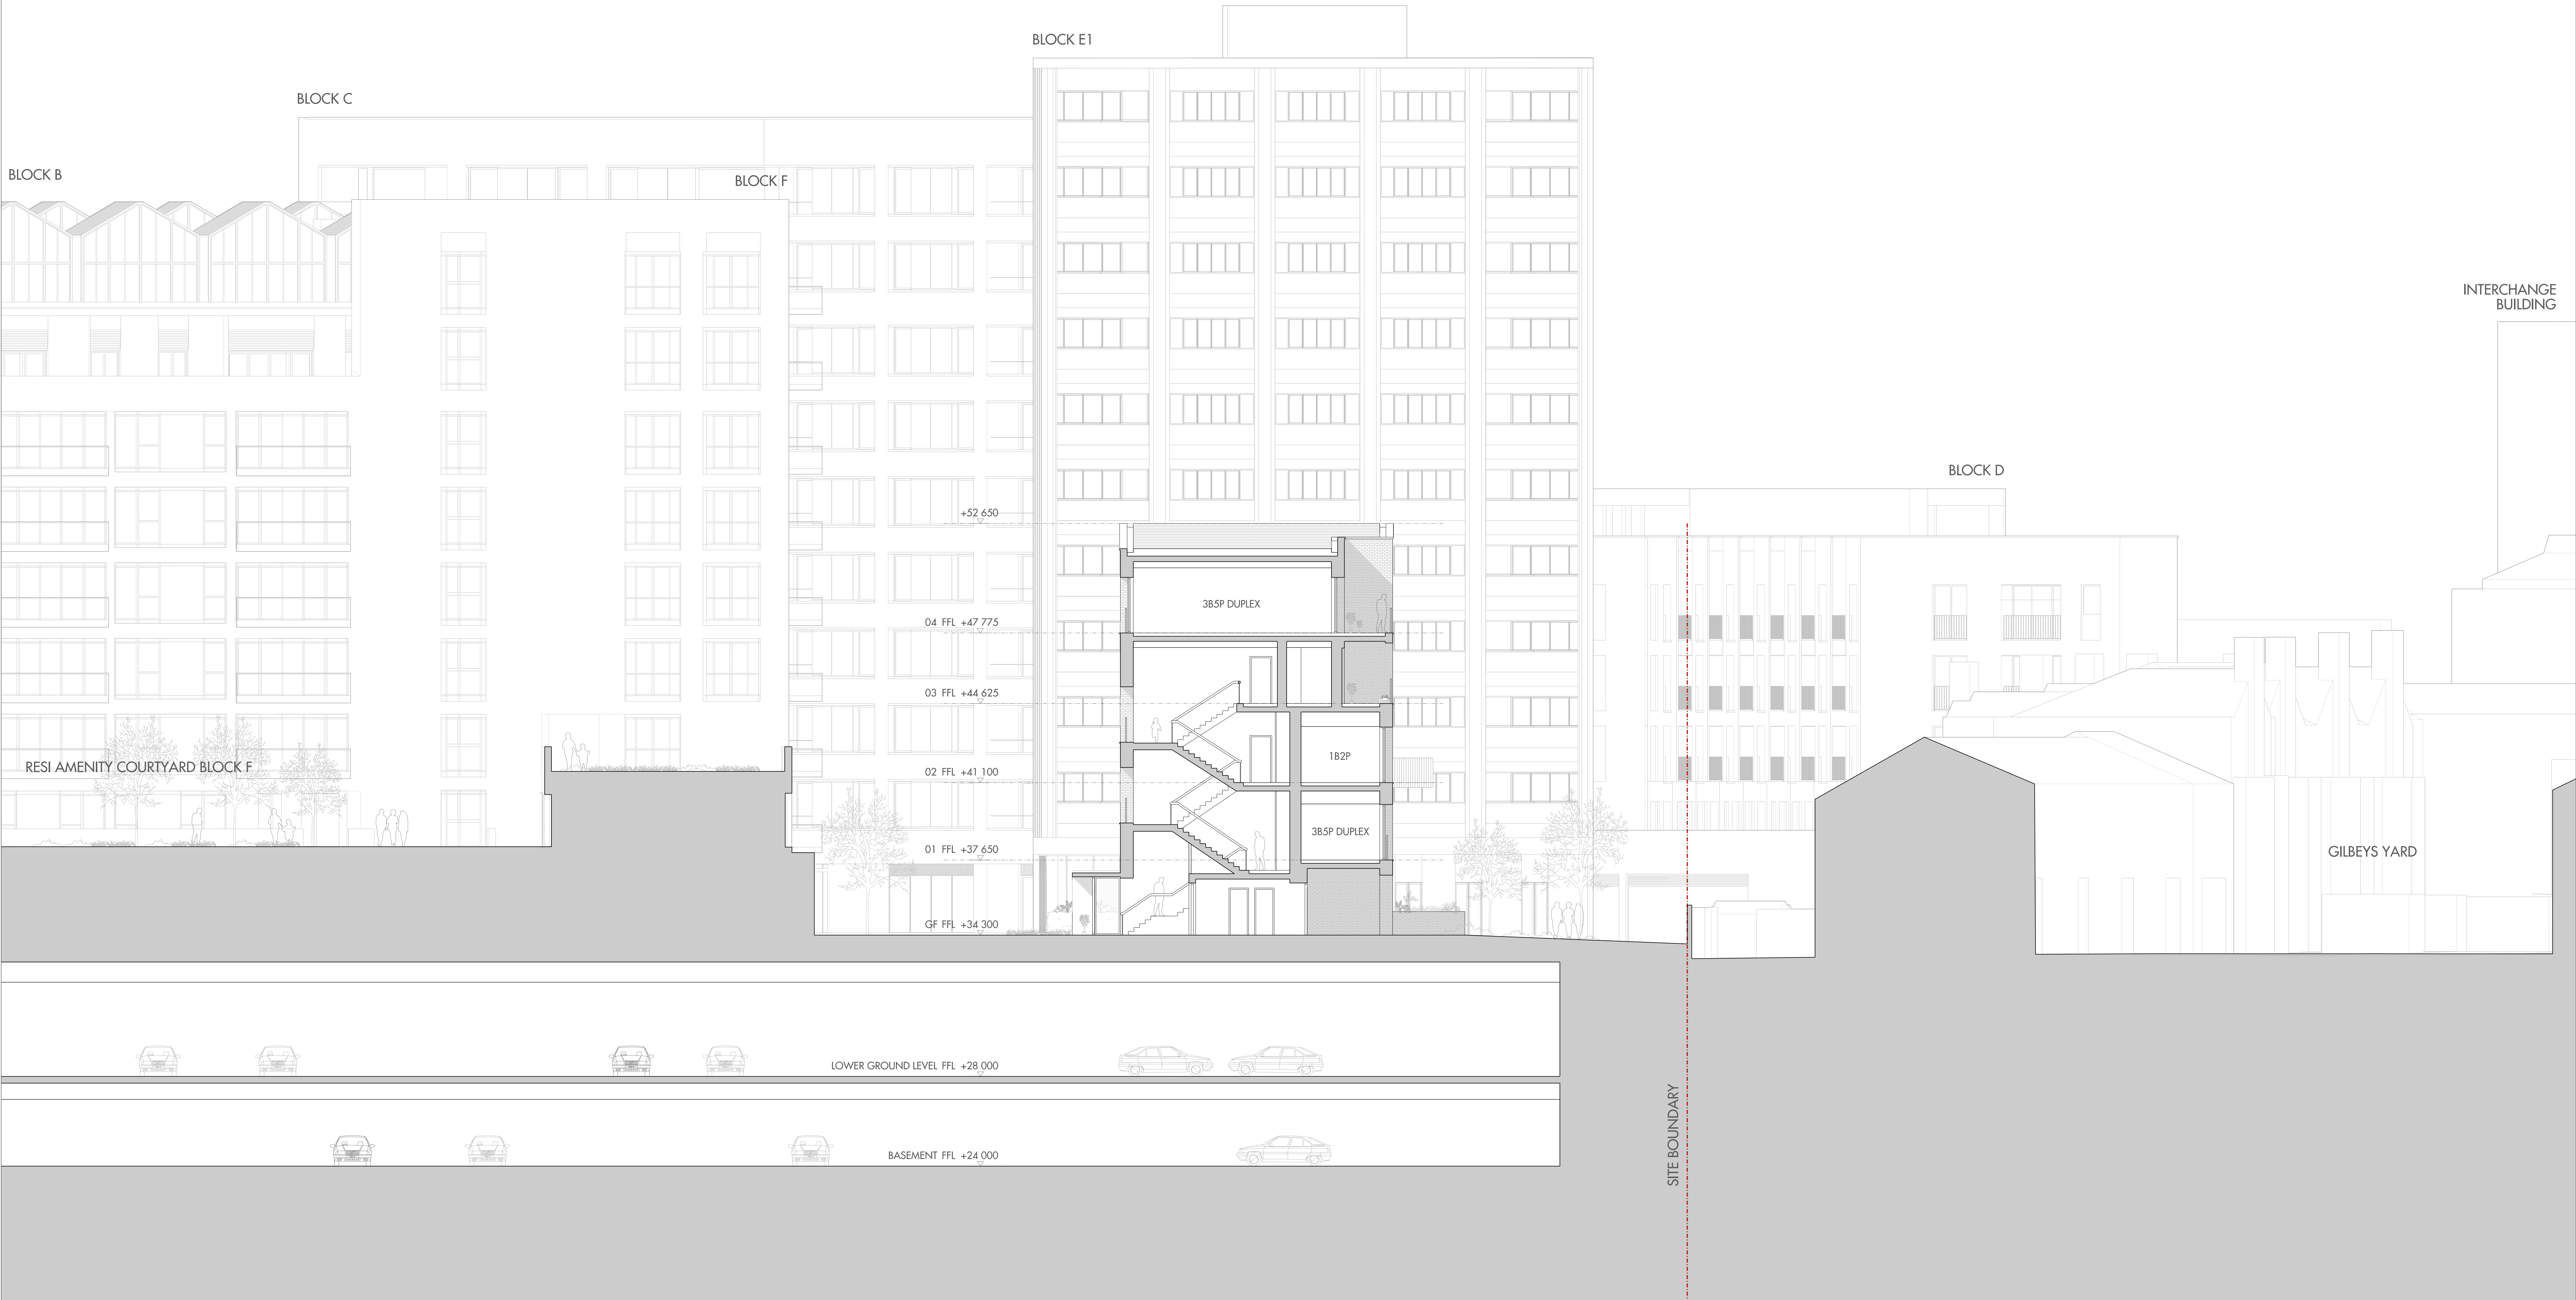


NOTES

Allies and Morrison
85 Southwark Street
London SE1 0HX
telephone 020 7921 0100
facsimile 020 7921 0101
email info@alliesandmorrison.com
A&M JOB NO: 1095

CAMDEN GOODS YARD
BLOCK E2
SECTION AA
1095_06_07_300
SCALE 1:100 @A0

P1

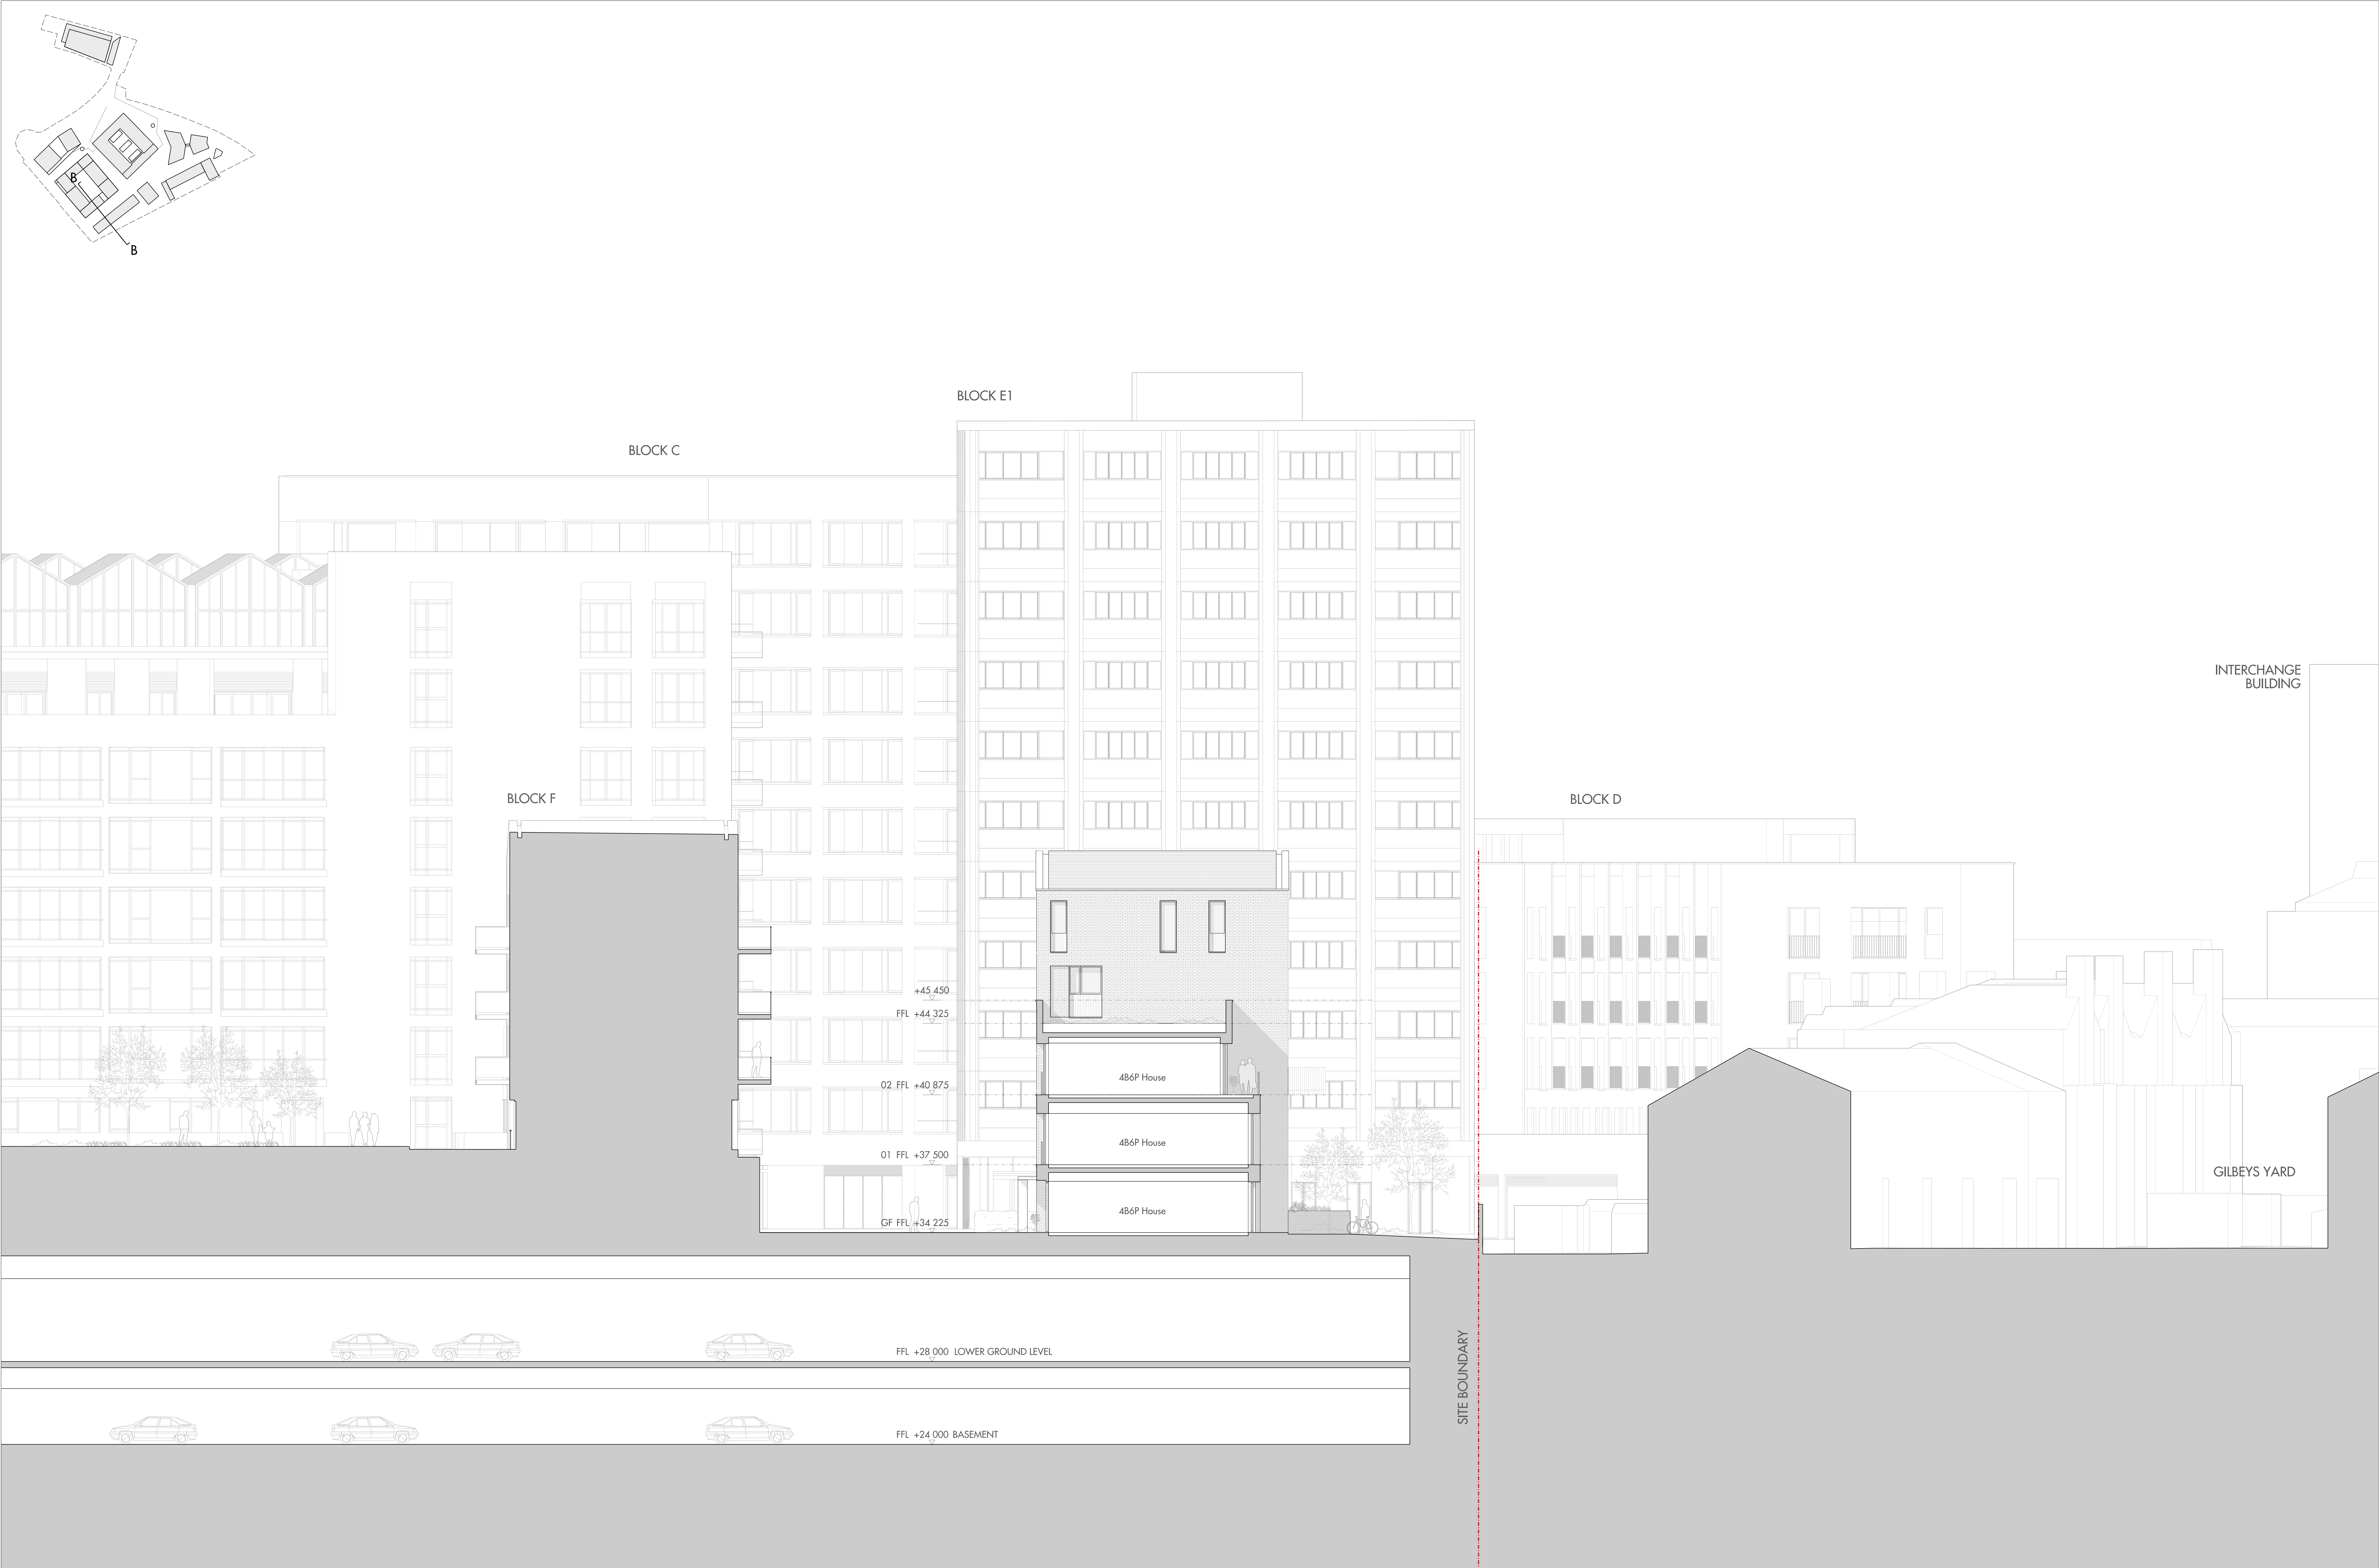

NOTES

Allies and Morrison
85 Southwark Street
London SE1 0HX
telephone 020 7921 0100
facsimile 020 7921 0101
email info@alliesandmorrison.com
A&M JOB NO: 1095

CAMDEN GOODS YARD
BLOCK E2
SECTION BB
1095_06_07_301
SCALE 1:100 @A0