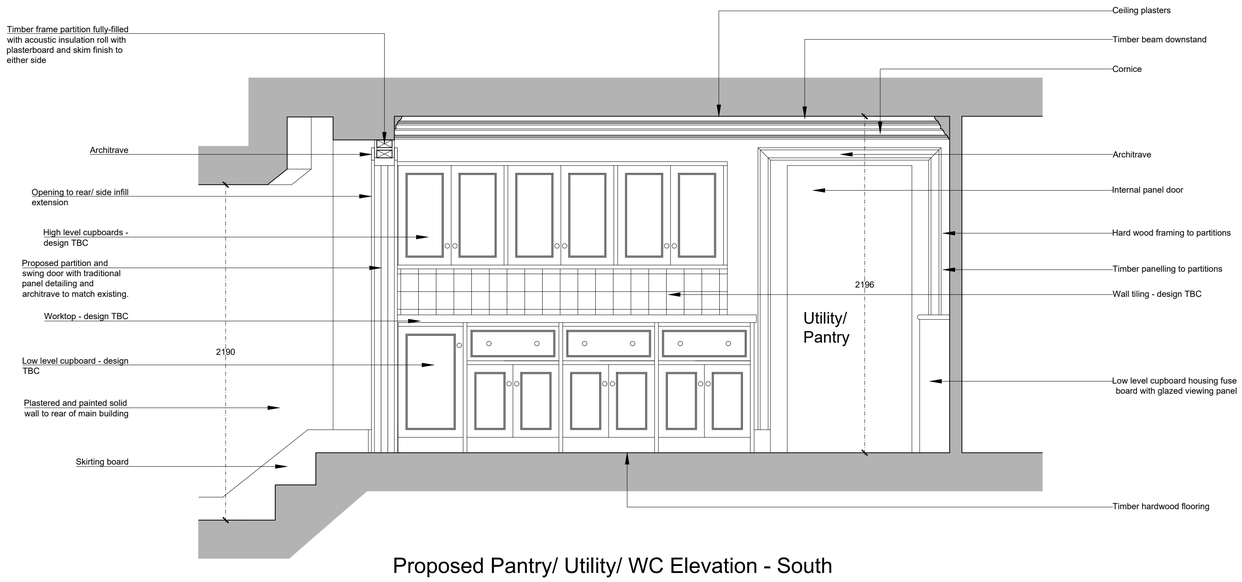

Proposed Pantry/ Utility/ WC Elevation - South

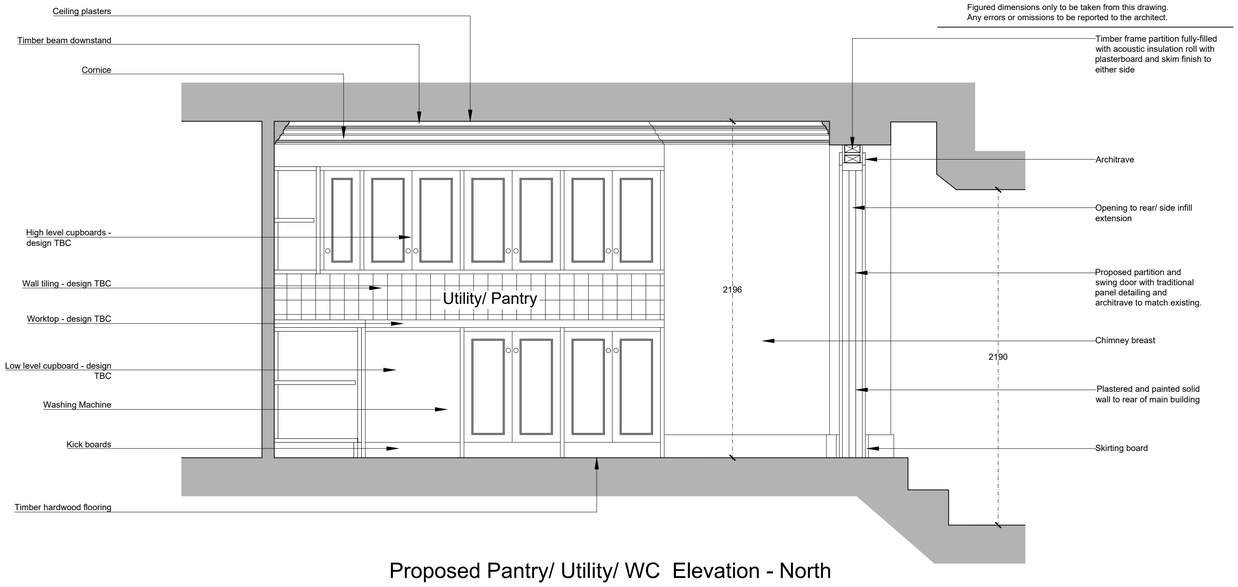

Proposed Pantry/ Utility/ WC Elevation - North

Figured dimensions only to be taken from this drawing.
Any errors or omissions to be reported to the architect.

Proposed Ground Floor Plan

0.0 1.0 2.0 3.0 4.0m

SCALE BAR

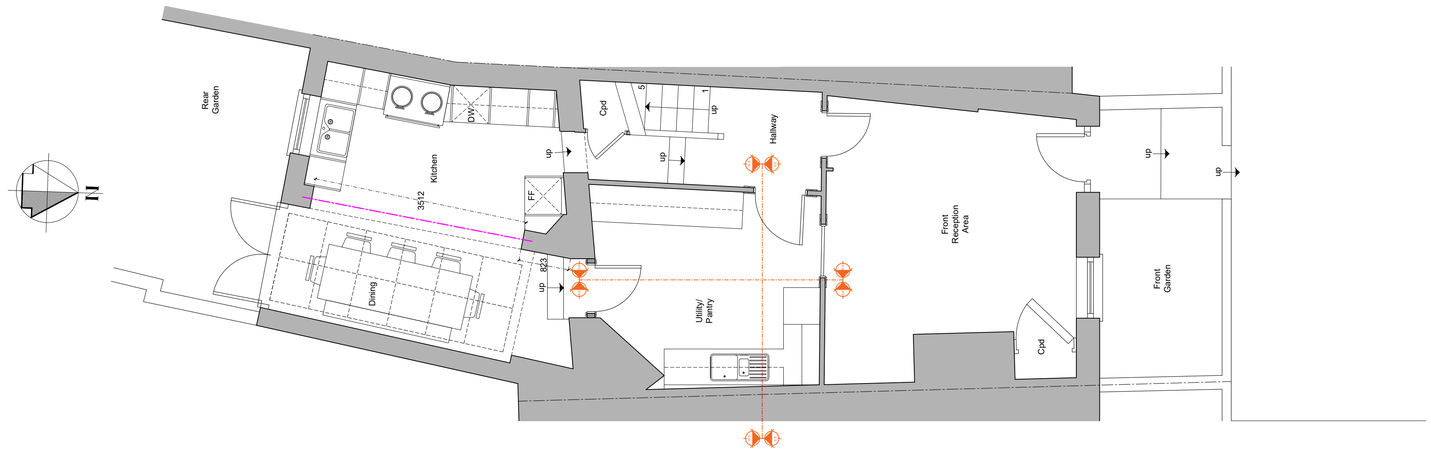

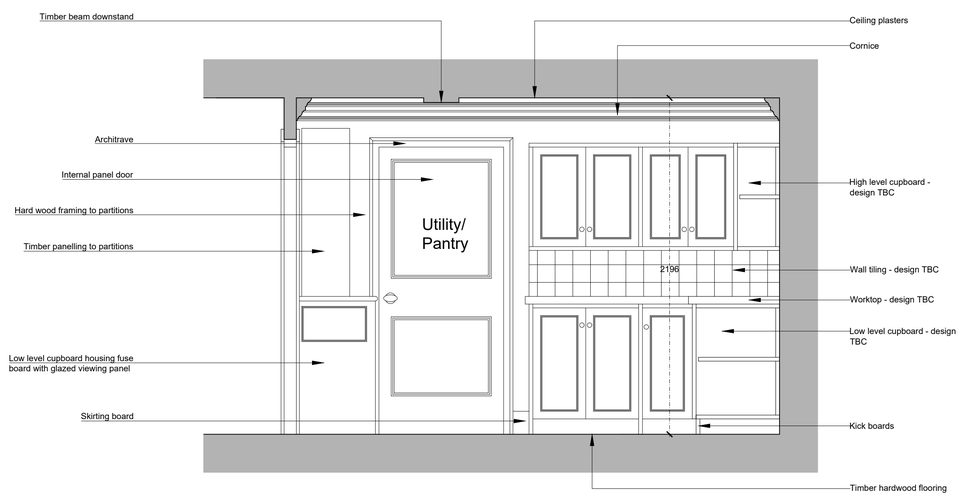

Proposed Pantry/ Utility/ WC Elevation - West

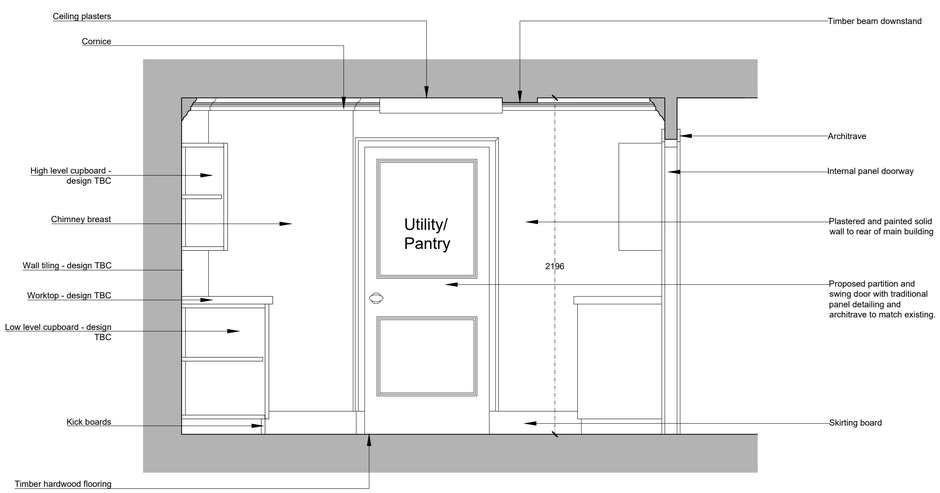

Proposed Pantry/ Utility/ WC Elevation - East

0.0 1.0 2.0

Scale Bar

A	Revs to agreed scheme w/ CO	14/03/23	OH

client :

MR & MRS WELMAN

drawing title :

PROPOSED INTERNAL ELEVATIONS
PANTRY/ UTILITY/ WC

property :

30 NEW END
LONDON
NW3 1JA

AVIS APPLETON & ASSOCIATES
11 Barmouth Road
Wandsworth
London SW18 2DT
t: 0208 877 9170
e: post@avisappleton.com

scale : A1 @ 1:20, 50
date : 01/11/2022
drawing number : 22:9010:09A
drawn by : OH

Copyright retained by AVIS APPLETON & ASSOCIATES LTD