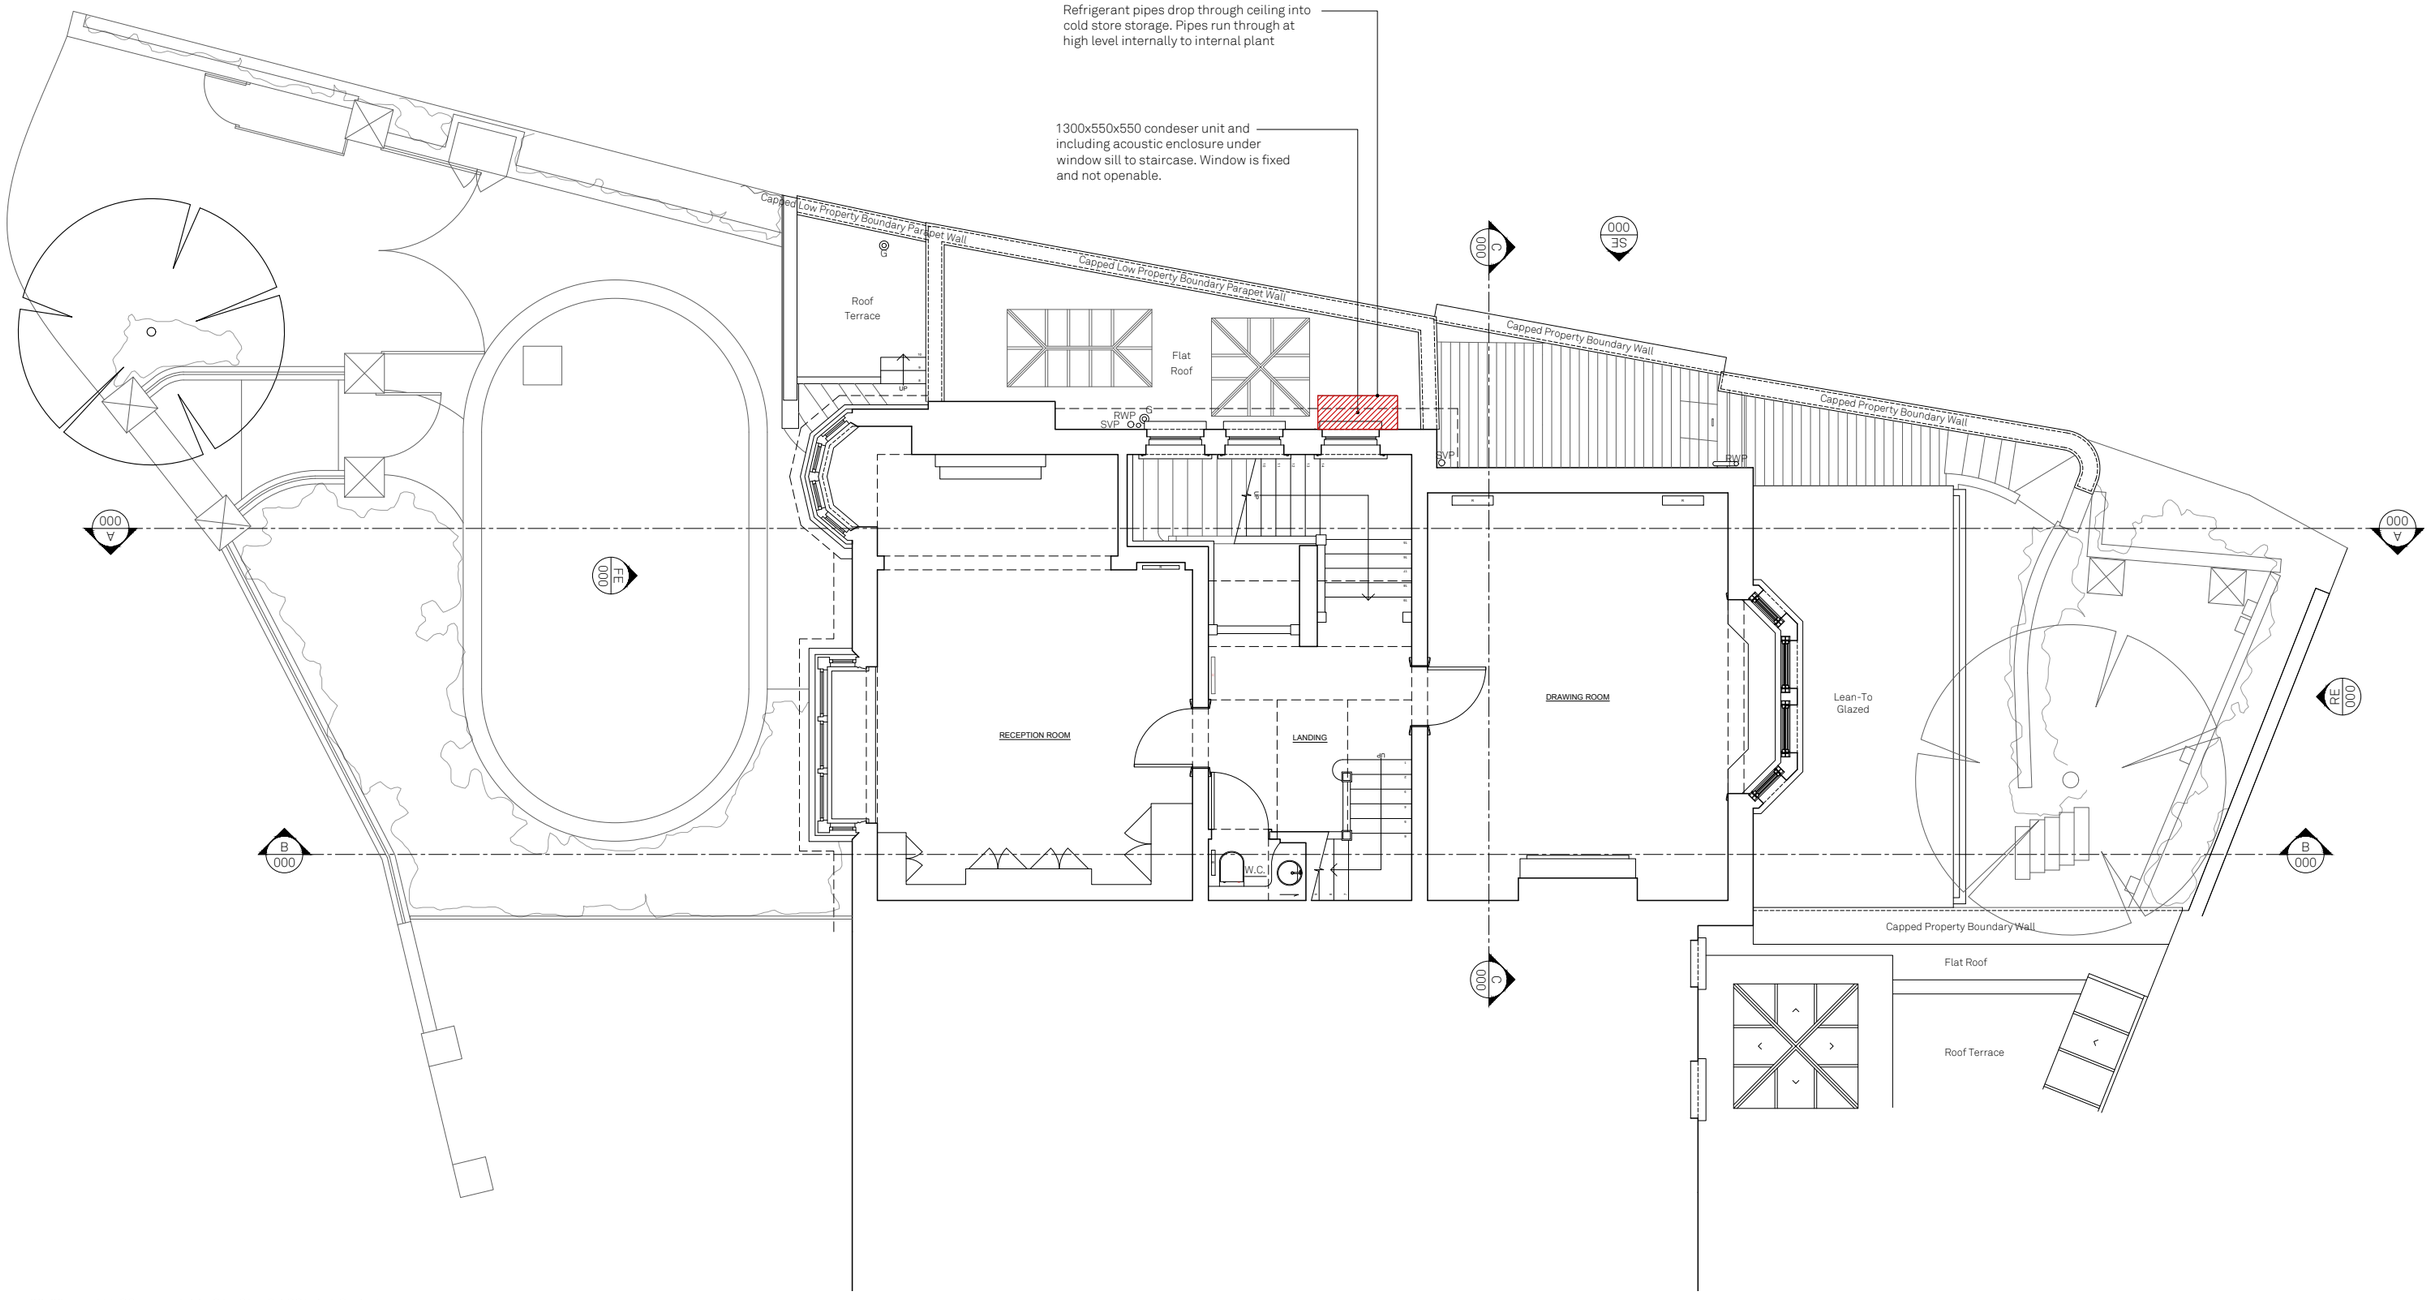

REV	DATE	DRAWN/CHK	DESCRIPTION
-	08/23	AM/SC	APPLICATION FOR CONDENSER UNIT

GAINSBOROUGH GARDENS

GA011 rev - EXISTING 1ST FLOOR PLAN

22080 _ PLANNING _ Published 20/05/23

0 m 5

Scale 1:100 @ A3

North

Do not scale for construction. Use figured dimensions only. All discrepancies to be verified with architect prior to ordering or construction/execution. Confirm all setting out with architect prior to construction. Drawing to be read in conjunction with all other documents. Copyright Architecture for London.

Architecture for London
3-5 Bleeding Heart Yard
London EC1N 8SJ
020 3637 4236
architectureforlondon.com

Architecture for London.