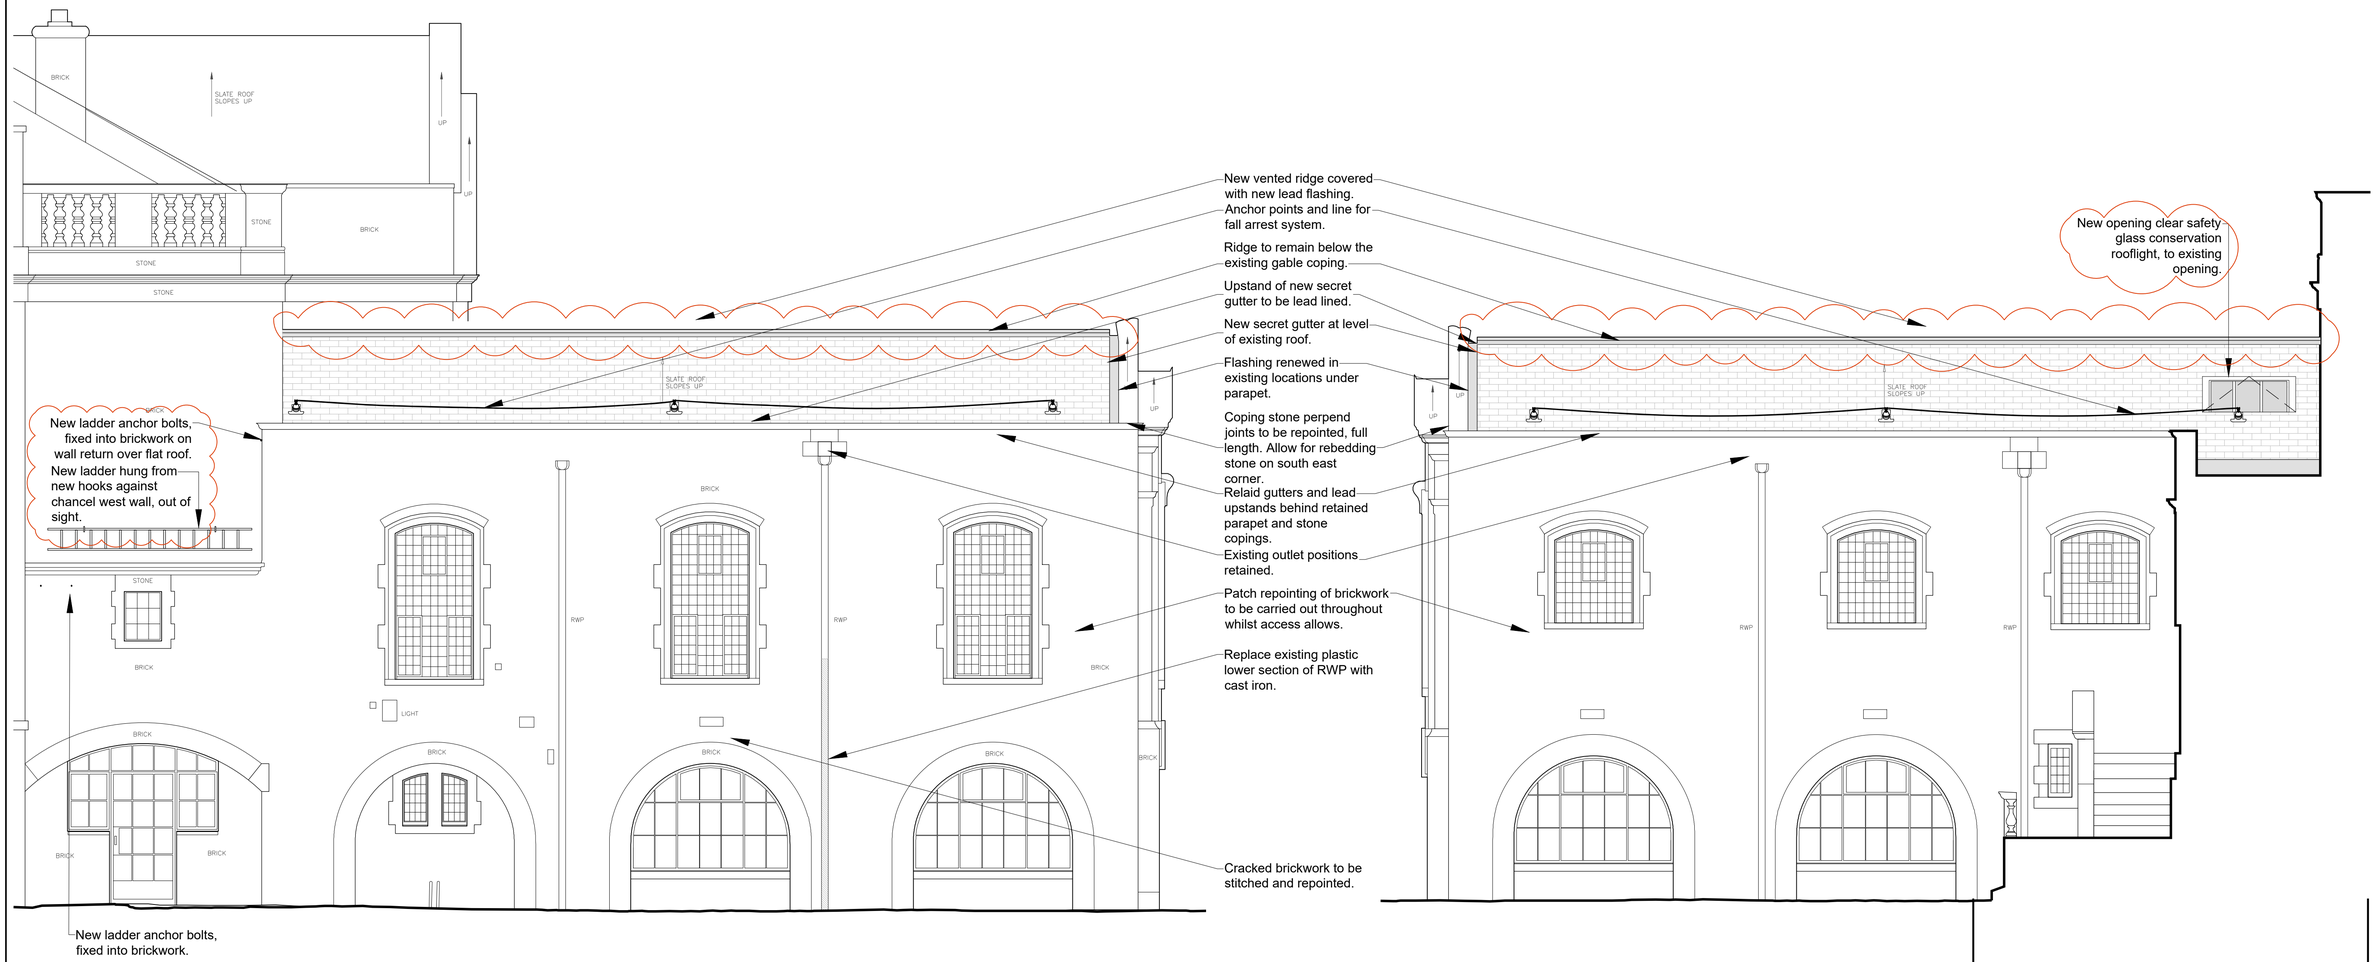

WEST ELEVATION
SCALE 1:50

0 1 2 3 4 5 METRES
SCALE 1:50 (A1)
SCALE 1:100 (A3)

EAST ELEVATION
SCALE 1:50

0 1 2 3 4 5 METRES
SCALE 1:50 (A1)
SCALE 1:100 (A3)

Revision	Date	Comments
A	19/7/23	Ridge line lowered; conservation rooflight noted; fixed ladder omitted

DO NOT SCALE FROM THIS DRAWING

PLANNING

THE PARISH CHURCH of
ST JOHN-AT-HAMPSTEAD

CHOIR VESTRY RE-ROOFING
Choir Vestry - East & West Elevations
As Proposed

CARDEN & GODFREY
Architects
Carden & Godfrey Limited
33 Clerkenwell Close
London EC1R 0AU
Telephone: 020 7490 0300
Facsimile: 020 7490 0004
mail@cardenandgodfrey.co.uk

Scale	Size	Date	Drawn	No.	Rev.
1:100@	A1	Sept.'22	JHC	7112.213	A

© Carden & Godfrey Ltd own the copyright of this drawing and design which must not be reproduced in whole or part without the written permission of Carden & Godfrey Ltd