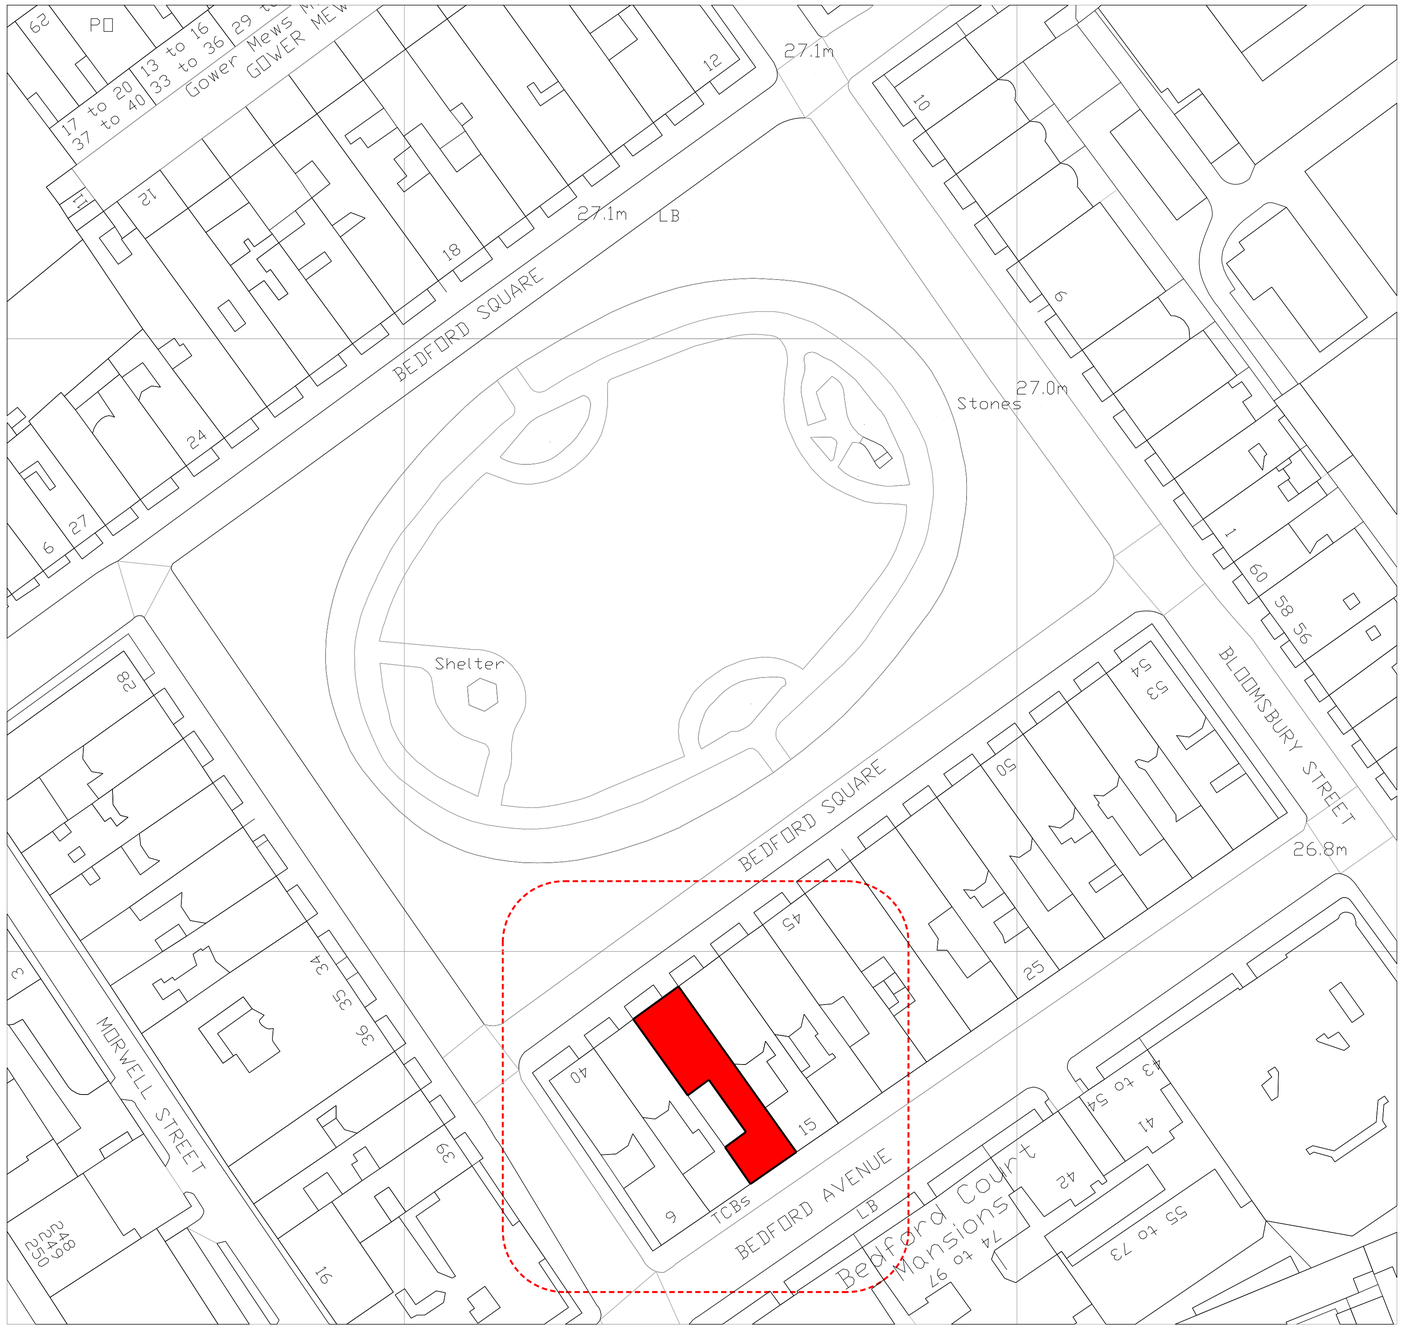

SITE LOCATION PLAN Scale 1:500

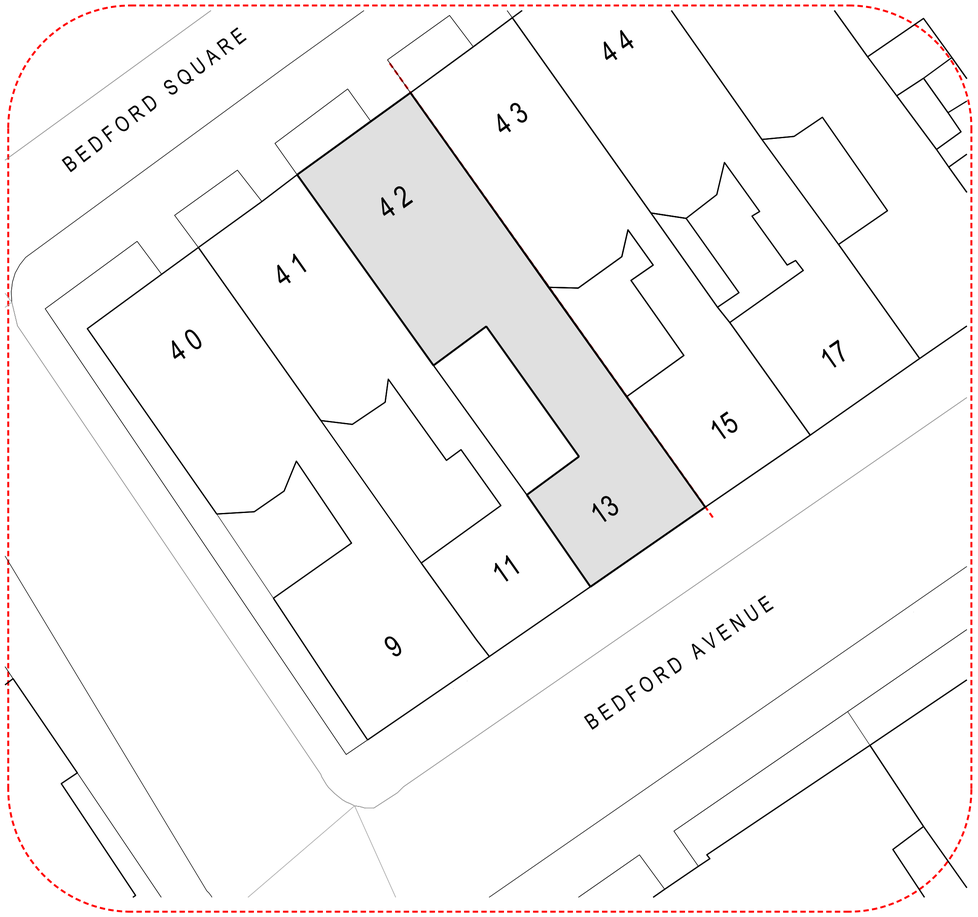

SITE PLAN Scale 1:200

0 1 2 3 4 5m 10m 20m

Scale 1:200

BUILDING DESIGN PARTNERSHIP LTD SHALL HAVE NO RESPONSIBILITY FOR ANY USE MADE OF THIS DOCUMENT OTHER THAN FOR THAT WHICH IT WAS PREPARED AND ISSUED

ALL DIMENSIONS SHOULD BE CHECKED ON SITE.

DO NOT SCALE FROM THIS DRAWING.

ANY DRAWING ERRORS OR DIVERGENCES SHOULD BE BROUGHT TO THE ATTENTION OF BUILDING DESIGN PARTNERSHIP LTD AT THE ADDRESS SHOWN.

REVISION / DESCRIPTION | DRAWN | CHECKED | DATE

REVISION / DESCRIPTION	DRAWN	CHECKED	DATE
F - PLANNING & LBC APPLICATION	SB	FD	16.10.2023
E - PLANNING & LBC APPLICATION	SB	FD	31.03.2023
D - PLANNING & LBC APPLICATION	LBE	FD	20.07.2022
C - LBC APPLICATION	LBE	FD	04.04.2022
B - PLANNING APPLICATION & LBC	LC	KS	25.03.2021
A - LBC APPLICATION	LC	AC	18.11.2020
- LBC APPLICATION	LC	AC	21.05.2020

KEY PLAN

CLIENT LOGO

BDP.
16 Brewhouse Yard
Clerkenwell
London, EC1V 4LJ
United Kingdom

T +44 (0)20 7812 8000
F +44 (0)20 7812 8399
www.bdp.com

PROJECT TITLE: 42 BEDFORD SQUARE

PROJECT NUMBER: P2005698

DRAWING TITLE: SITE PLAN

SCALE @ A1: 1:500 1:200

DATE: 05.2020

DRAWING No.: (15)AP002

REVISION: F