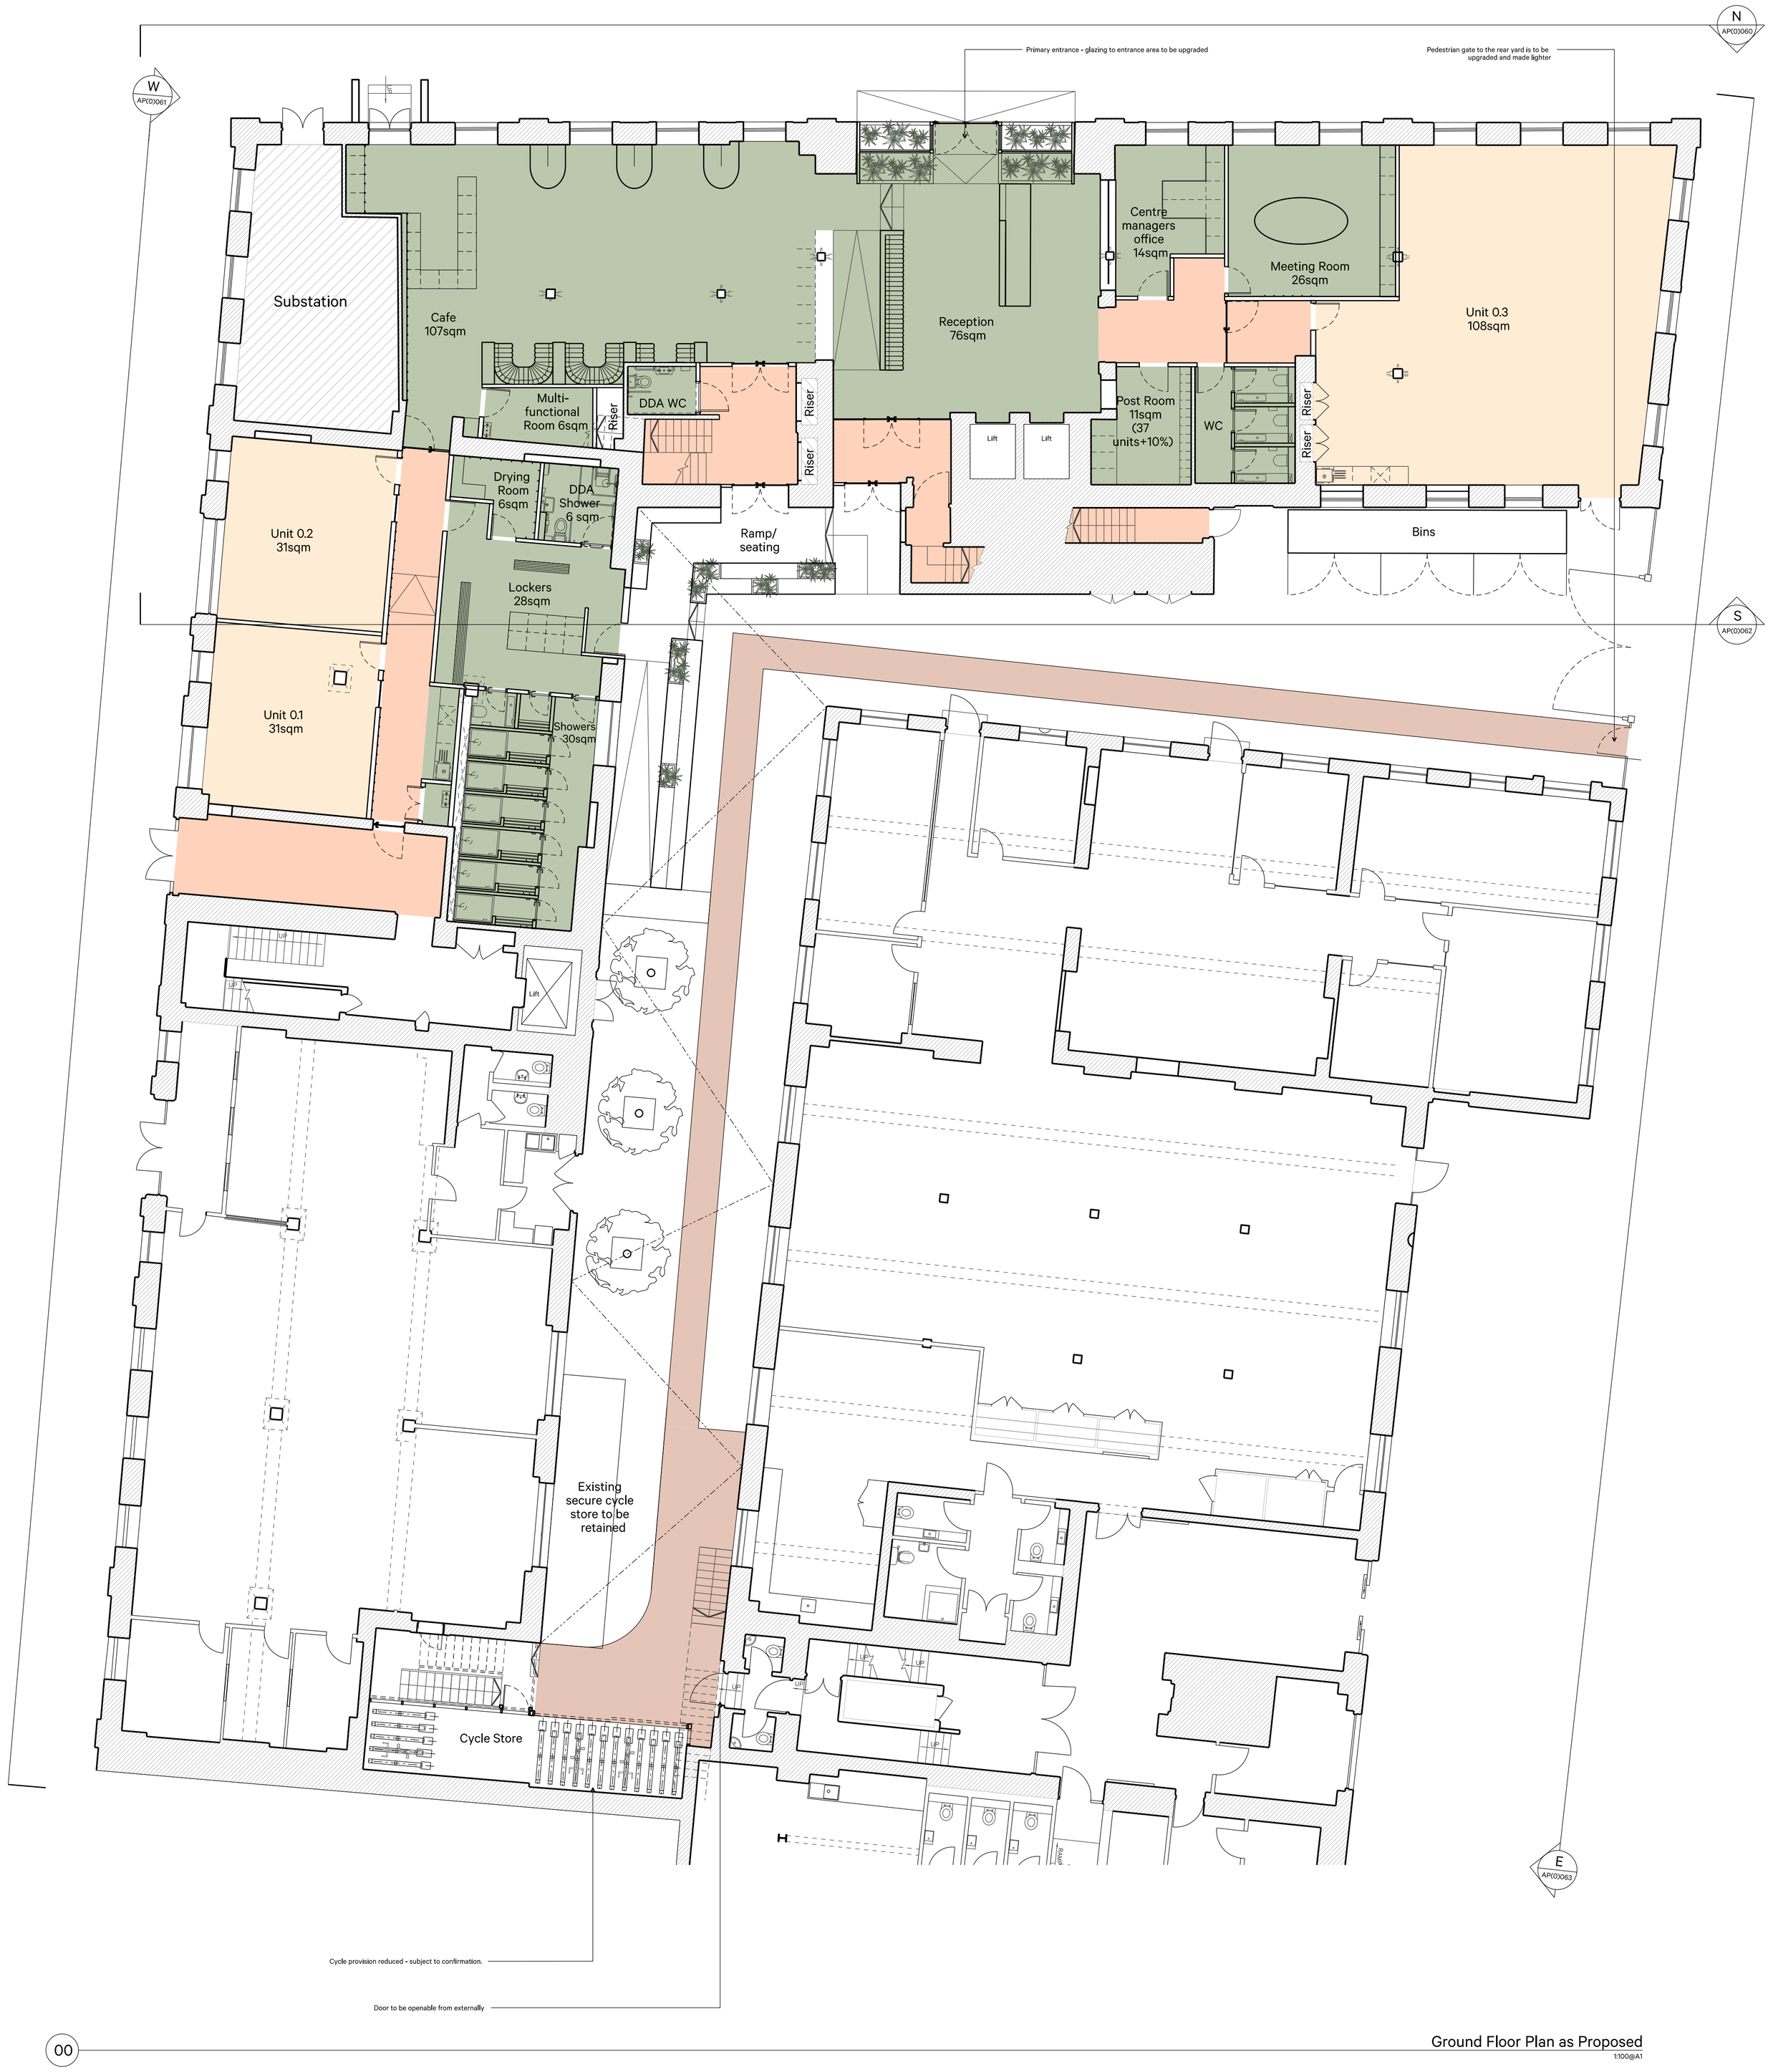

00

Ground Floor Plan as Proposed

1:100@A1

0 1 2 3 4 5 10

ArkleBoyce.

STUDIO 9
MATTHEW MURRAY HOUSE
97 WATER LANE,
LEEDS LS11 5QN

Telephone
+44(0)113 322 9491
Email
info@arkleboyce.co.uk

www.arkleboyce.co.uk

Notes:

Copyright ArkleBoyce architects Ltd.

Unless indicated, this drawing is for information only.
Do not scale, use figured dimensions only.
All dimensions to be checked on site.
Drawing subject to statutory approvals.
Drawings to be read in conjunction with all relevant Architects', Services and Structural Engineers' drawings.

Dwg original size: A1

Revisions

Rev.	Date	Notes	Drawn	Checked

Revisions

Rev.	Date	Notes	Drawn	Checked
B	27.03.24	Planning Issue	JA	GB
A	11.03.24	Updated layout	JA	GB
-	16.02.24	Stage 3 Preliminary Issue	JA	GB

Project:	Atelier House 64 Pratt Street NW1 0LF	**Project No.**	**23007**
Client	Workspace		
Date	February 2024	**Revision**	**B**
Drawing Title	Ground Floor Plan as Proposed		
Status	PLANNING APPLICATION ISSUE		
Scale	1:100@A1	**Drawing No.**	AP(0)050