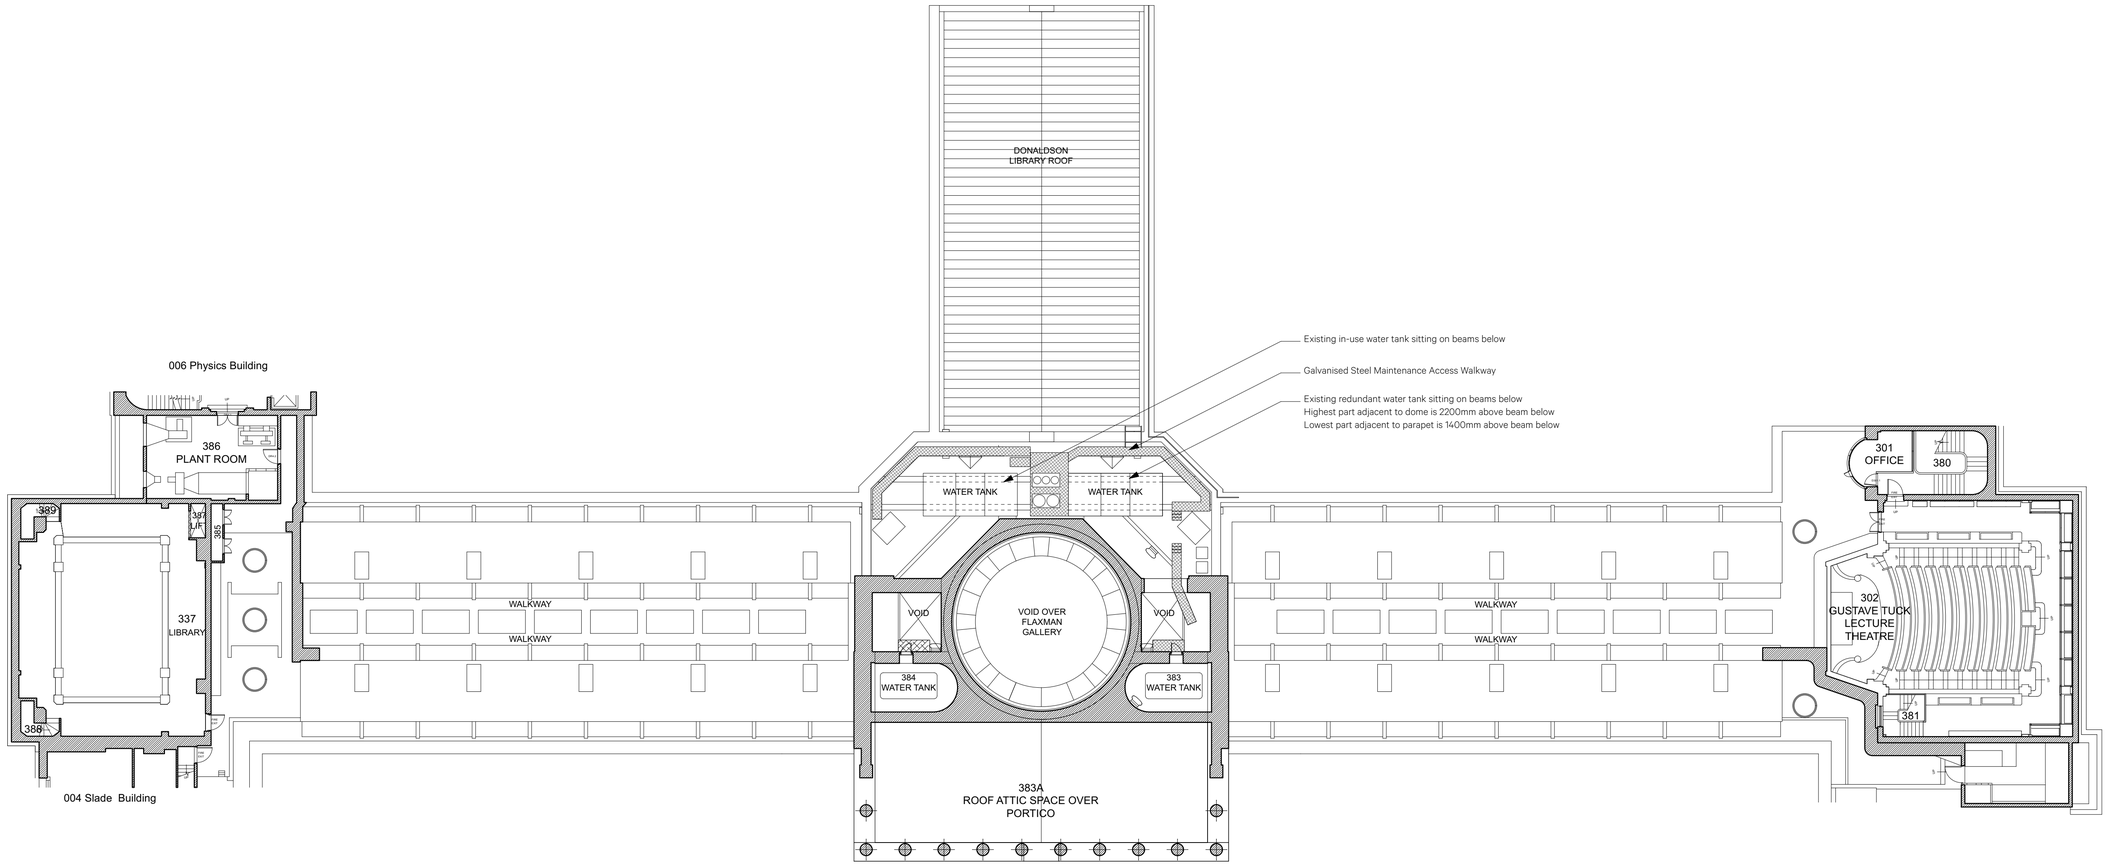

Date	Rev	By	Issue Notes
23.04.24	P1	BC	First Issue
21.06.24	P2	YF	Stage 3 Issue
19.07.24	P3	CP	Planning Issue

1:200

0 1 2 4 6 8 10m

NO DIMENSIONS ARE TO BE SCALED FROM THIS DRAWING. THE CONTRACTOR/MANUFACTURER IS RESPONSIBLE FOR CHECKING ALL DIMENSIONS AND QUERYING ANY DISCREPANCIES. THIS DRAWING IS THE PROPERTY OF BURWELL ARCHITECTS LTD. COPYRIGHT IS RESERVED BY THEM AND THE DRAWING IS ISSUED ON CONDITION THAT IT IS NOT COPIED, REPRODUCED, RETAINED OR DISCLOSED TO ANY UNAUTHORISED PERSON, EITHER WHOLLY OR IN PART, WITHOUT WRITTEN CONSENT.

Burwell Architects

Address
Unit 0.01 California Building
Deals Gateway
London SE13 7SB
020 8305 6010

info@burwellarchitects.com
www.burwellarchitects.com

Client
UCL

Project Title
Wilkins Building

Sheet Title
Roof Plan - Existing

CAD File Name
980_GA Plans.vwx

Checked By	Project No.
SP	980
Drawn By	Scale
BC	1:200
Date	Sheet No.
March 2024	980_G_1013
Revision	
P3	