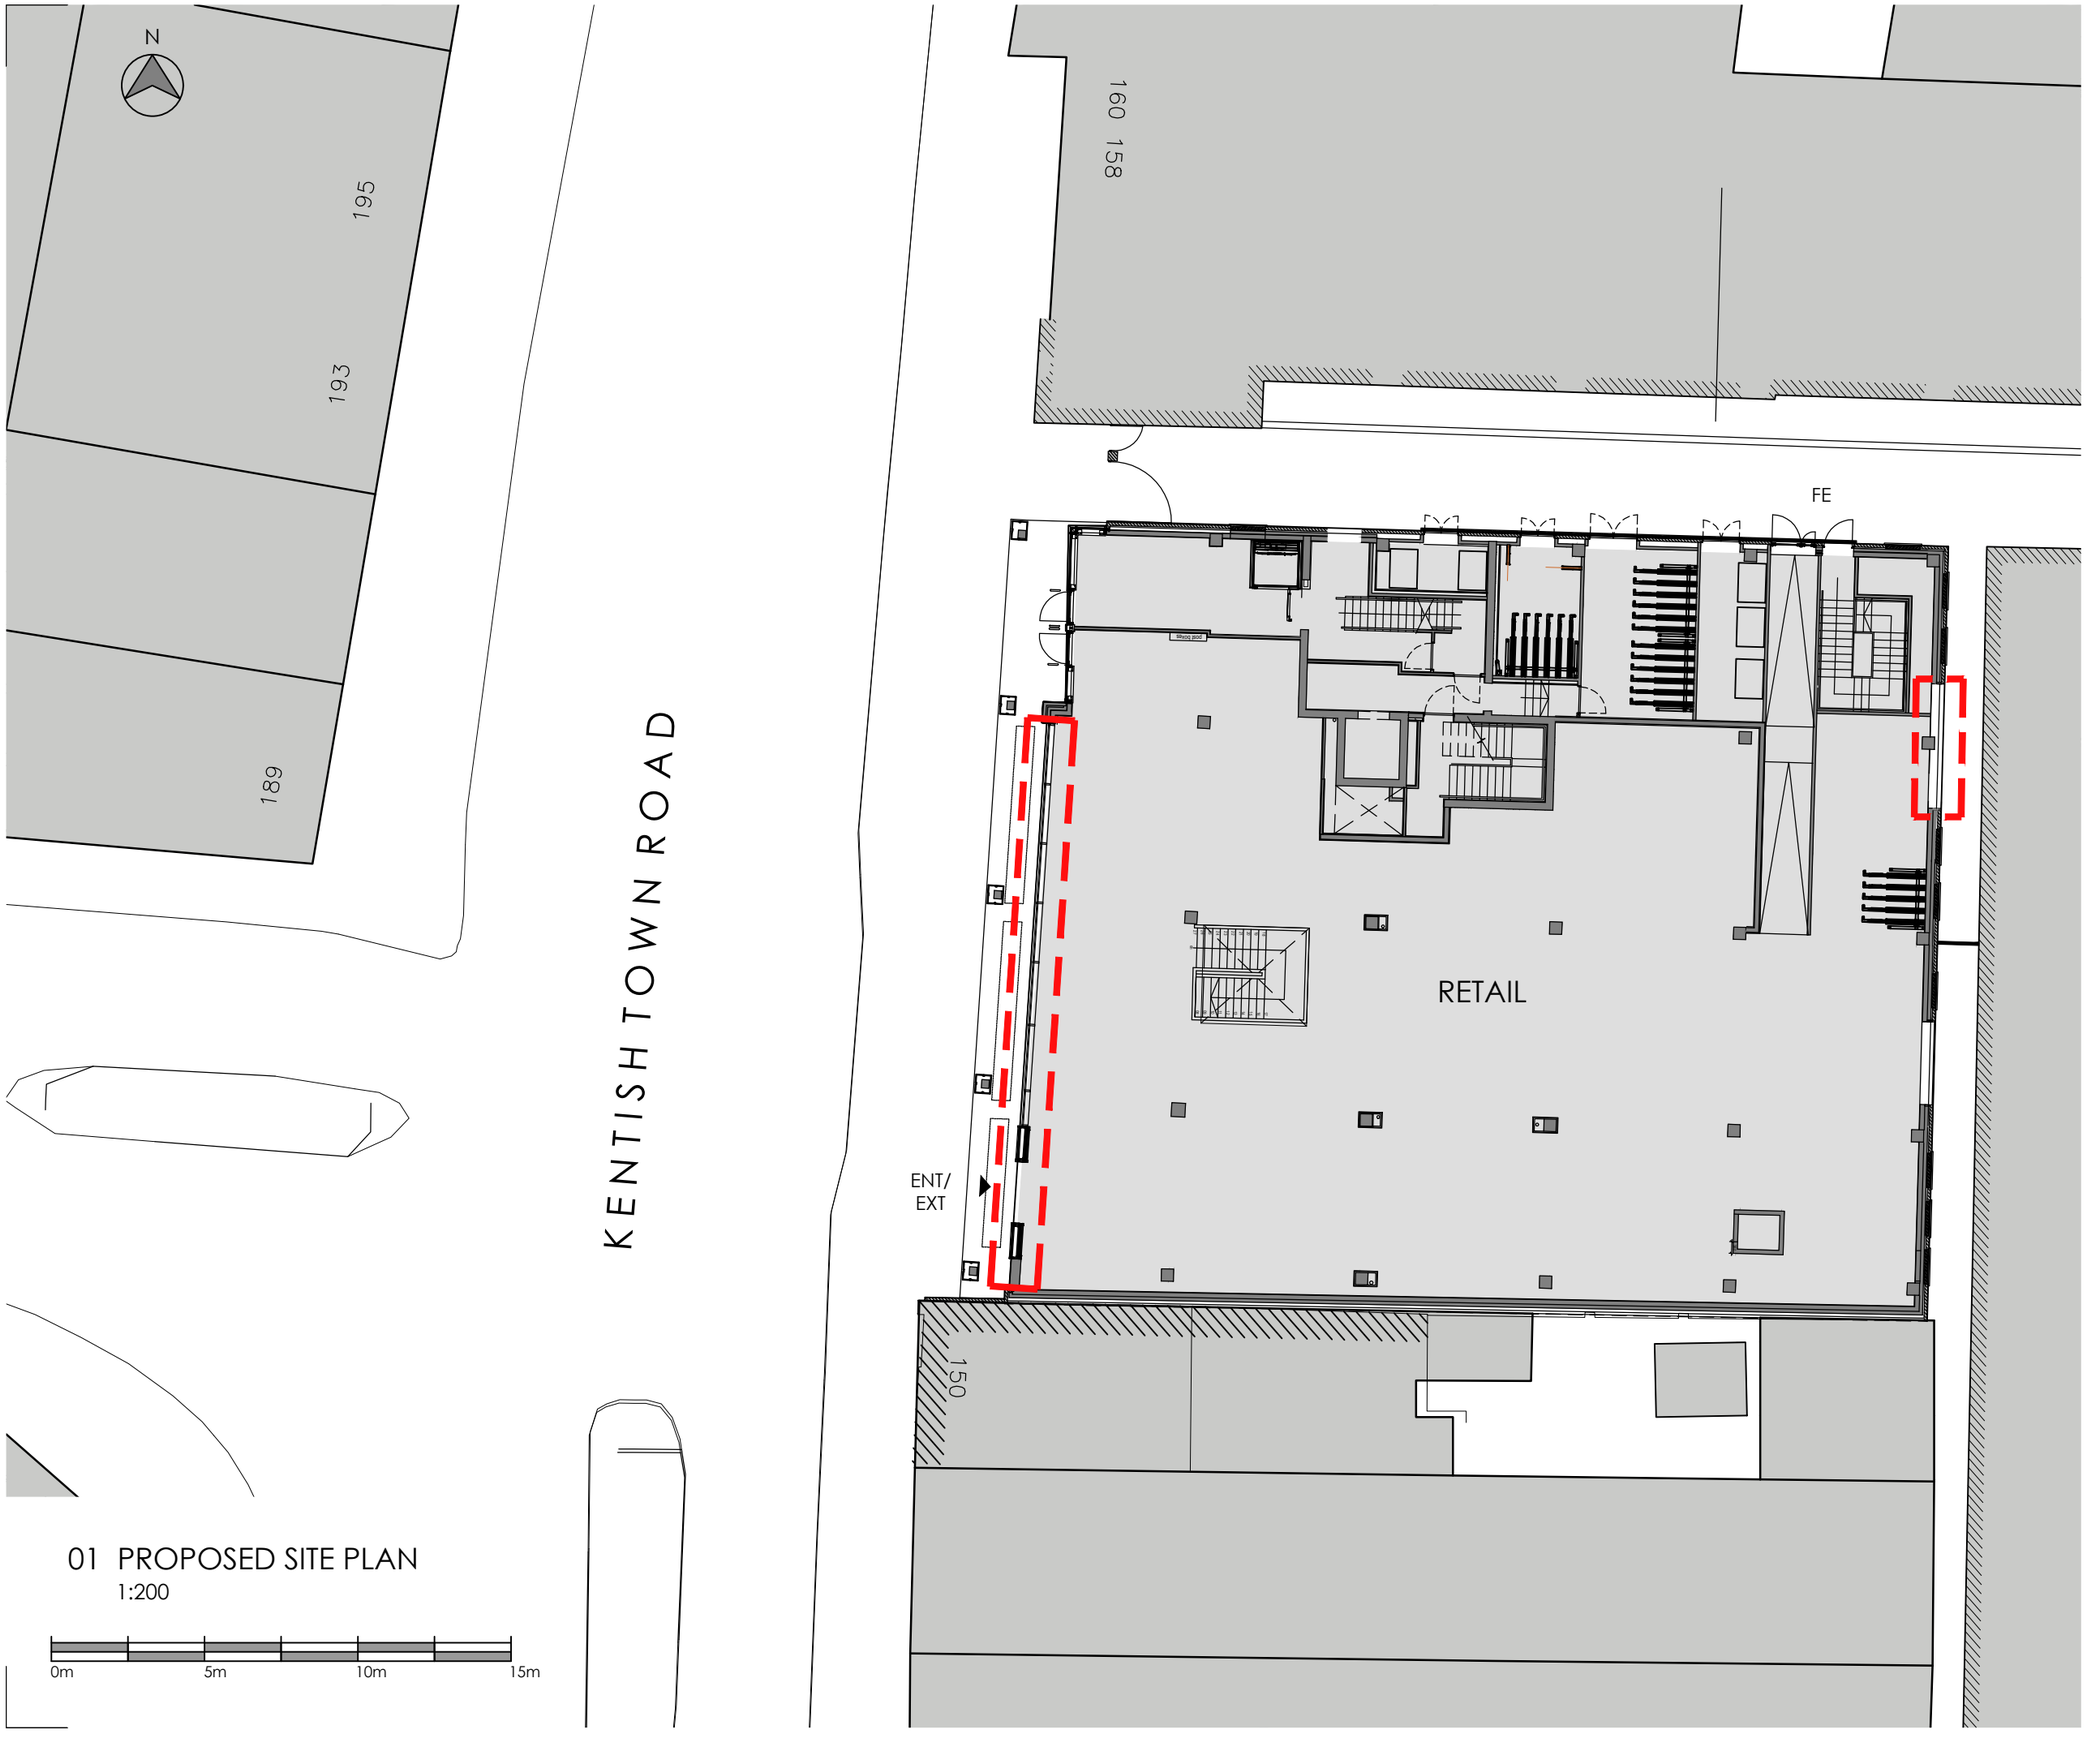

01 PROPOSED SITE PLAN
1:200

0m 5m 10m 15m

The Harris Group Ltd does not accept liability for any deviation to our drawings or specification. This Drawing is copyright and may not be reproduced in whole or part without written authority.

Rev	Date	Description	Drawn	Chk'd
P01	23/08/24	General Amendment	JT	DRW

KEY:

APPLICATION BOUNDARY LINE

This drawing has been prepared for submission to the relevant Local Authority as part of a Planning Application. It is not intended to assist with the pricing of any elements.

For Structural details refer to the Structural & Civil Engineers detailed design drawings & specifications.

For M&E information, refer to the M&E Engineers and sub contractor's design drawings & specifications.

For Health & Safety information, refer to the Designers Risk Assessments. This drawing is copyright and may not be reproduced in whole or part without written authority.

THE HARRIS PARTNERSHIP

Architecture
Masterplanning
Interior Design

www.harrispartnership.com
Wakefield Manchester Milton Keynes Reading London Harrogate

Client
AVISION YOUNG

Project Title
PROPOSED RETAIL UNIT

152-156 KENTISH TOWN ROAD
LONDON
NW1 9QB

Drawing Title
PROPOSED SITE PLAN

Drawn	Checked	Scale @A3	BIM Status	Date
JT	DRW	1:200	NA	07/24

Drawing Status	Rev.	THP Project No
PLANNING	P01	20048

Project No.	Originator	Volume	Level	Type	Role	Number
20048	THPR	XX	00	DR	A	1012