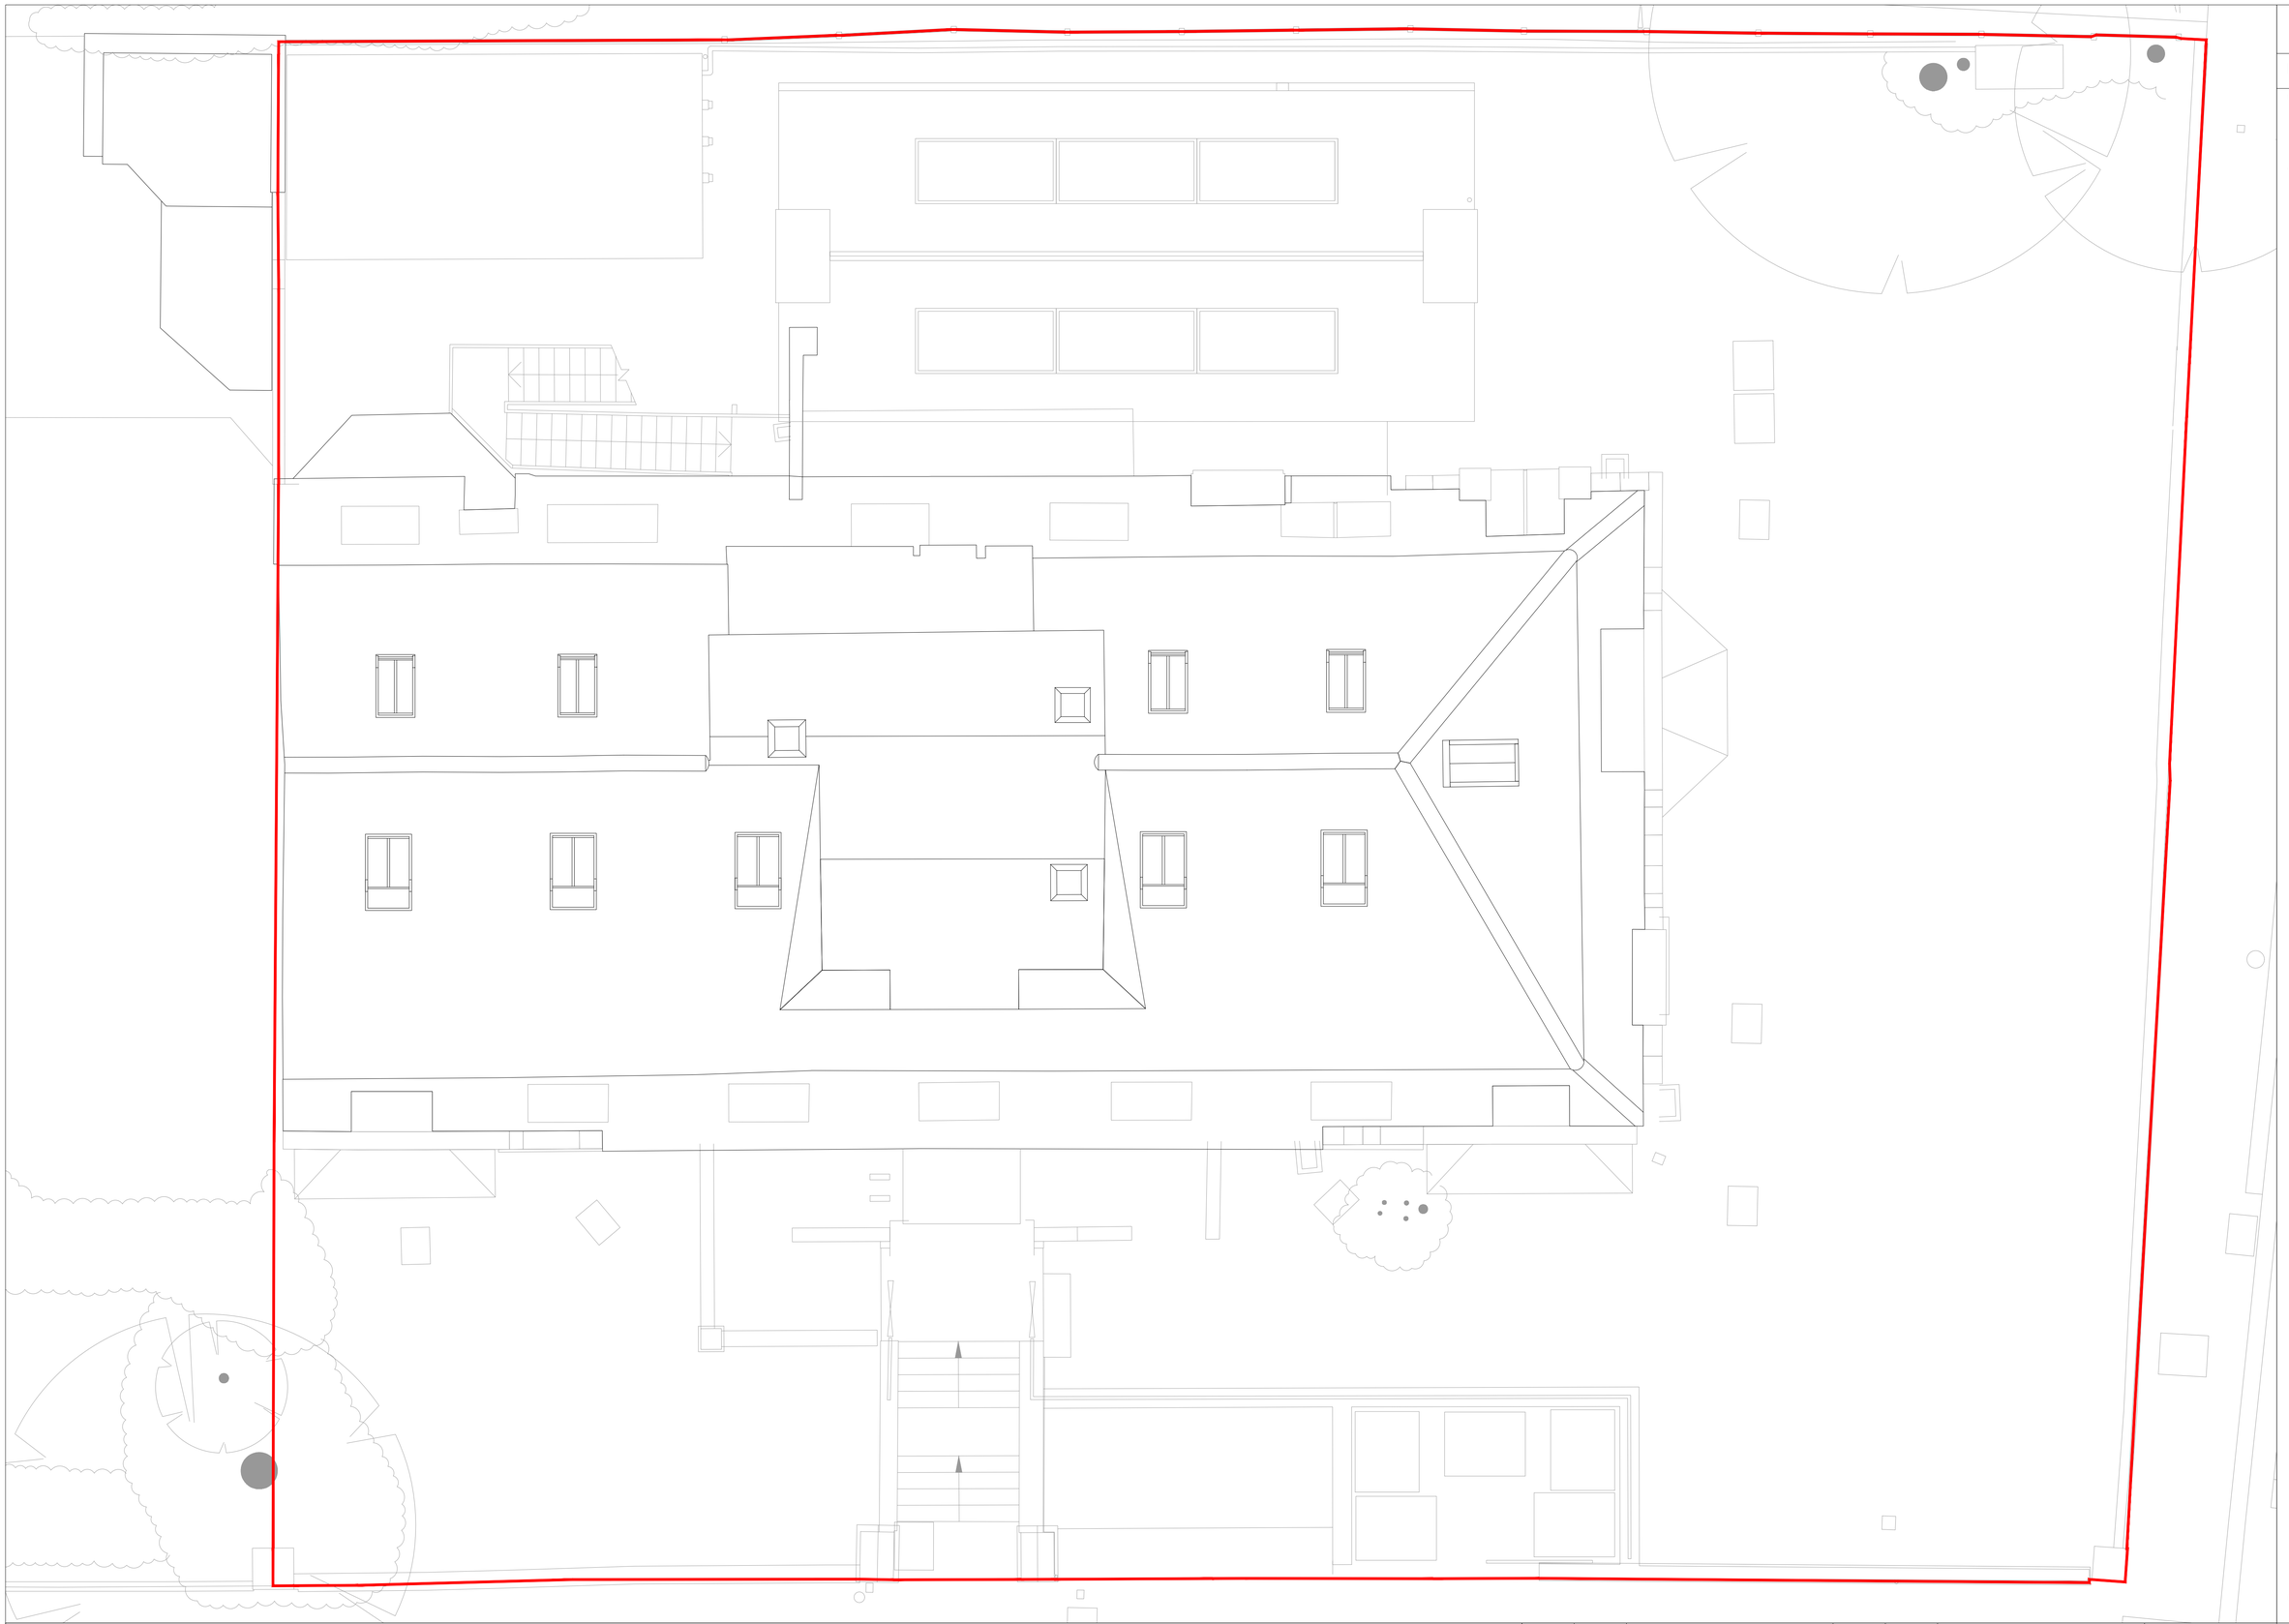

PLANNING

Notes

Site Boundary

R

0 0.5 1
1:50 [m]

1. Do not scale this drawing.
2. For structural dimensions and details see Structural Engineers drawings.
3. All dimensions to be checked on site prior to commencement of any works or preperation of any shop drawings.
4. All errors in co-ordinates, levels and dimensions, are to be reported to the Architect.
5. All temporary works to be responsibility of the contractor.
6. This drawing to be read in conjunction with all relevant Architect's drawings and specifications and with other Consultant's Information.

Revision	Date	Description	Revision	Date	Description
P1	27.11.24	Issued for Planning			

new-works
Cocoa 406, The Biscuit Factory, SE16 4DG
020 7928 8787 studio@new-works.net
new-works.net
© New works (Architecture) Ltd

PROJECT	Oman Court
TITLE	Consented Roof Plan
DWG No	1915 (PL)541
DATE	27.11.24
REVISION	P1
SCALE	1:50@A1