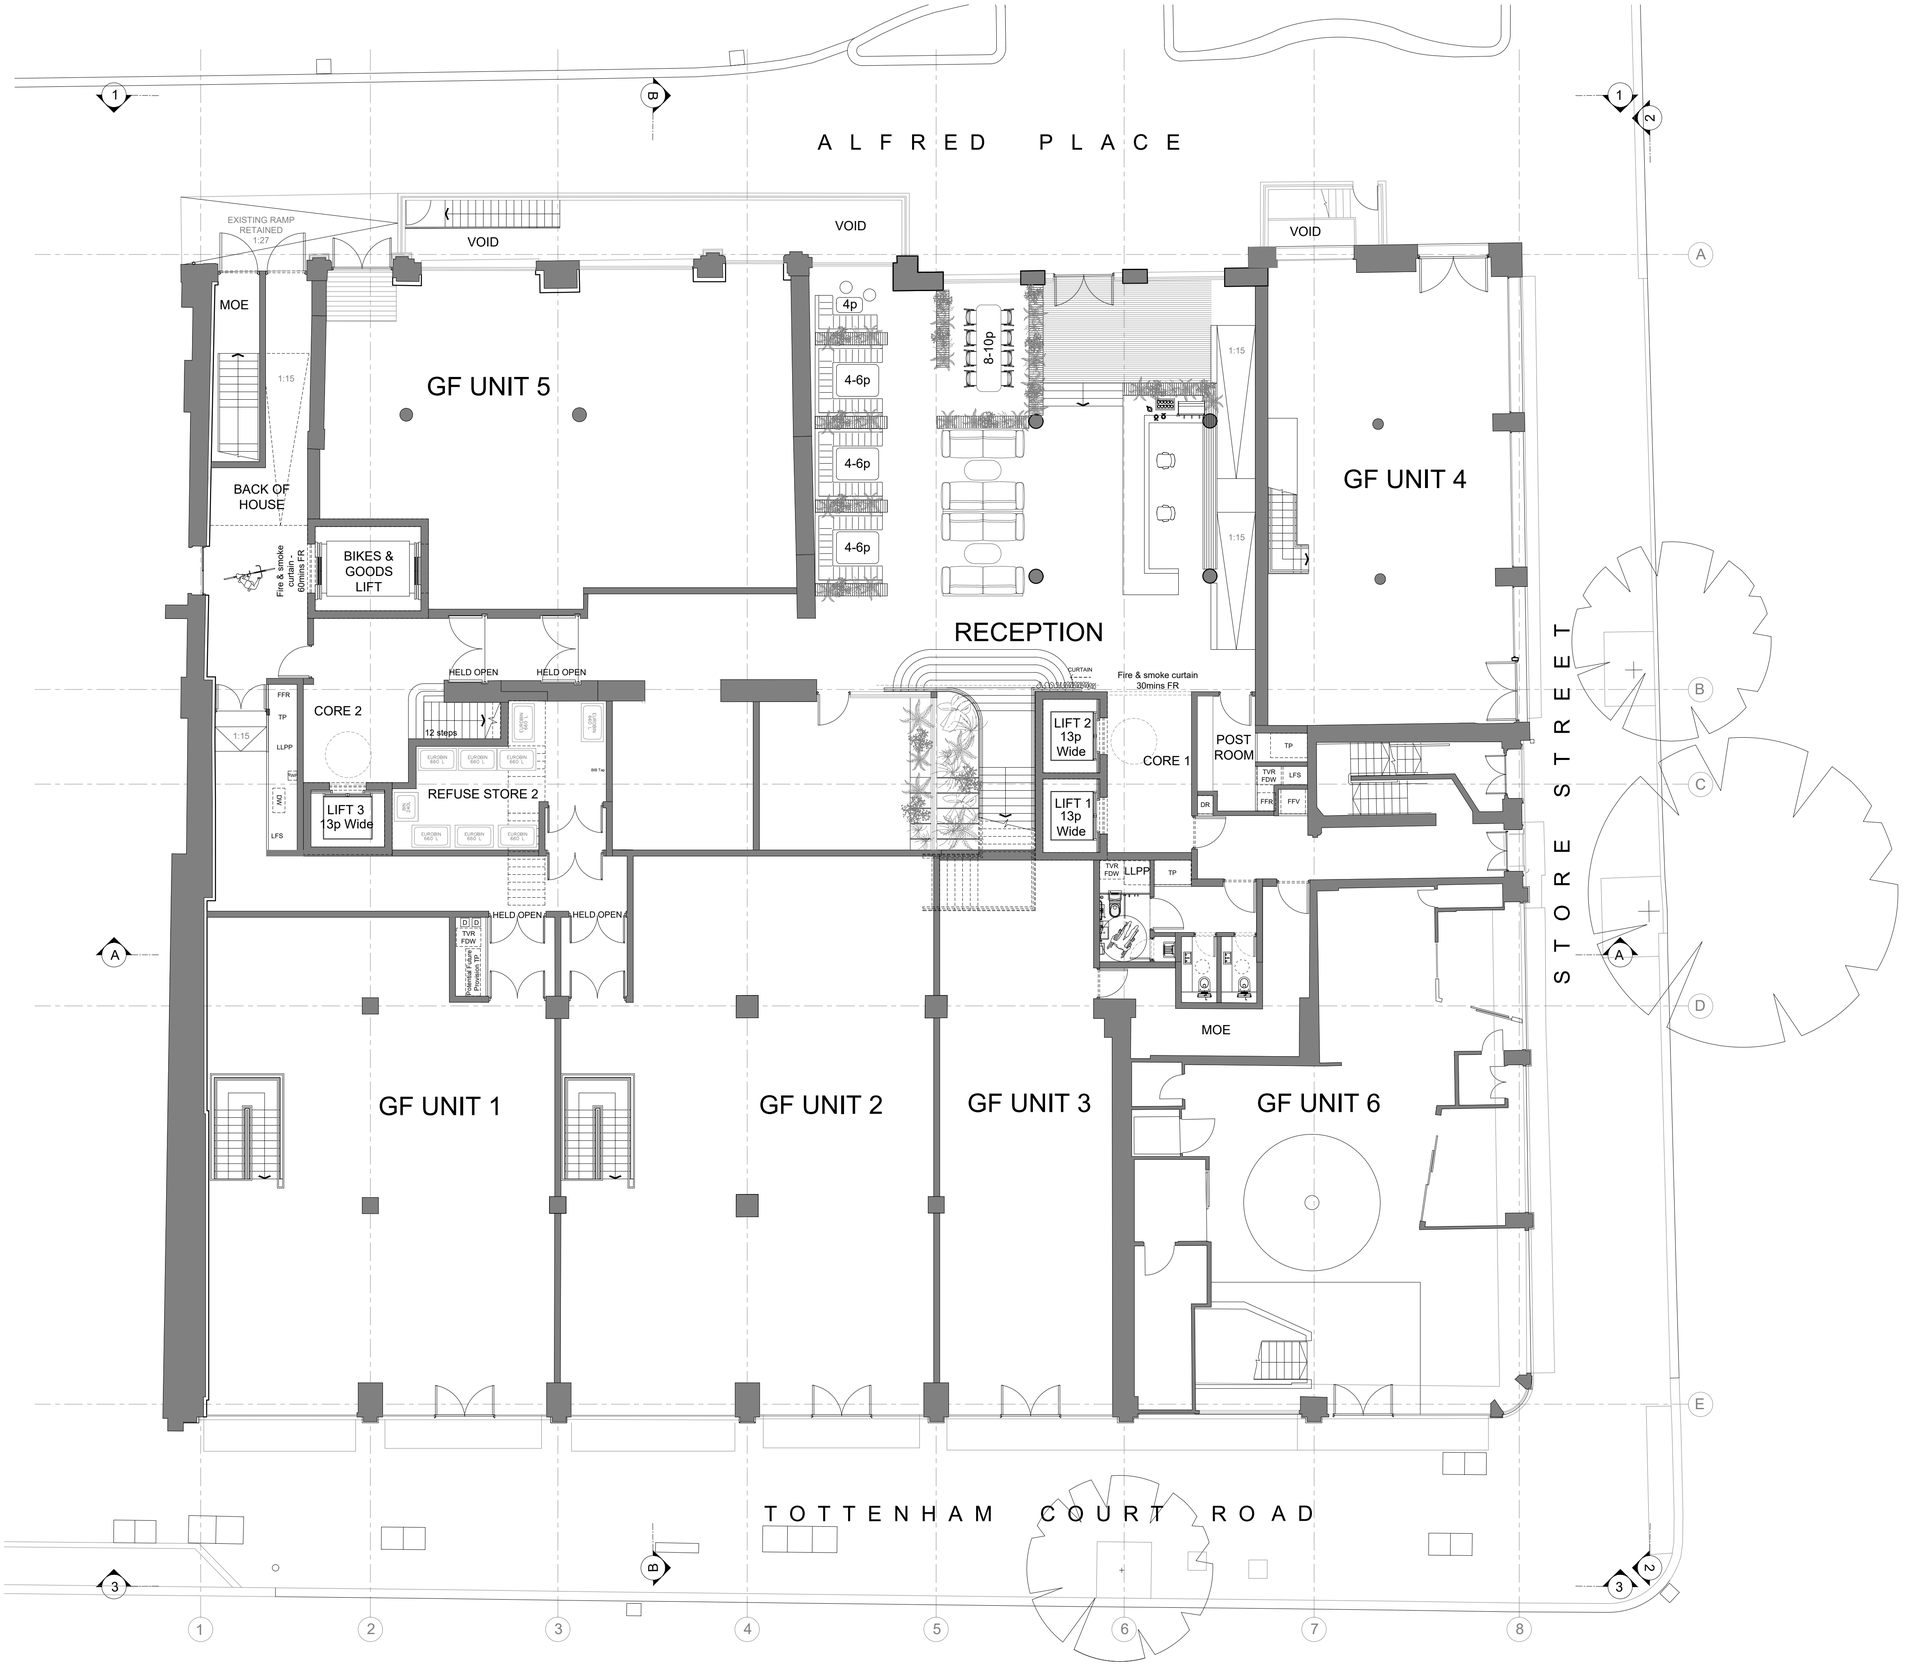

NOTES:

- Drawing based upon the formal survey information issue by Digital Inc Surveys dated May 2024.
- All levels indicated as height above Ordinance Survey
- Datum taken from survey. To be confirmed.
- All dimensions subject to a tolerance of +/-5mm.
- All details are indicative and should be reviewed against contractors selected supplier / manufacturer / system. Any variations are to be advised to and approved by the Contract Administrator prior to commencement on site.

DATE	STATUS	REVISION	DESCRIPTION
09/01/2025	S2	PL02	PLANNING SUBMISSION
21/10/2024	S2	PL01	PLANNING SUBMISSION

0 0.5m 1m 2.5m 5m

Do not scale from this drawing
All dimensions to be confirmed on site
Information contained within this drawing is the sole copyright of EMRYS Architects Ltd and is not to be reproduced without permission
EMRYS Architects are to be notified immediately of any discrepancies

EMRYS
CAP House | 9-12 Long Lane | London | EC1A 9HA
mail@emrysarchitects.com
www.emrysarchitects.com T : 020 7726 5060

JOB NO 2311 | CLIENT Knighton Estates Limited

TITLE The Courtyard Building, London, WC1E 7EB

DWG 02 GA Plans Ground Floor Plan Proposed

DRAWN SP | CHECKED SB | DATE 21/10/2024 | SCALE @ A1 1/100

STATUS DESCRIPTION PLANNING SUBMISSION | STATUS CODE S2 | REVISION PL02

DRAWING NUMBER TCB-EMR-Z00-000-DR-A-02102