PLANNING DRAWINGS - NOT FOR CONSTRUCTION

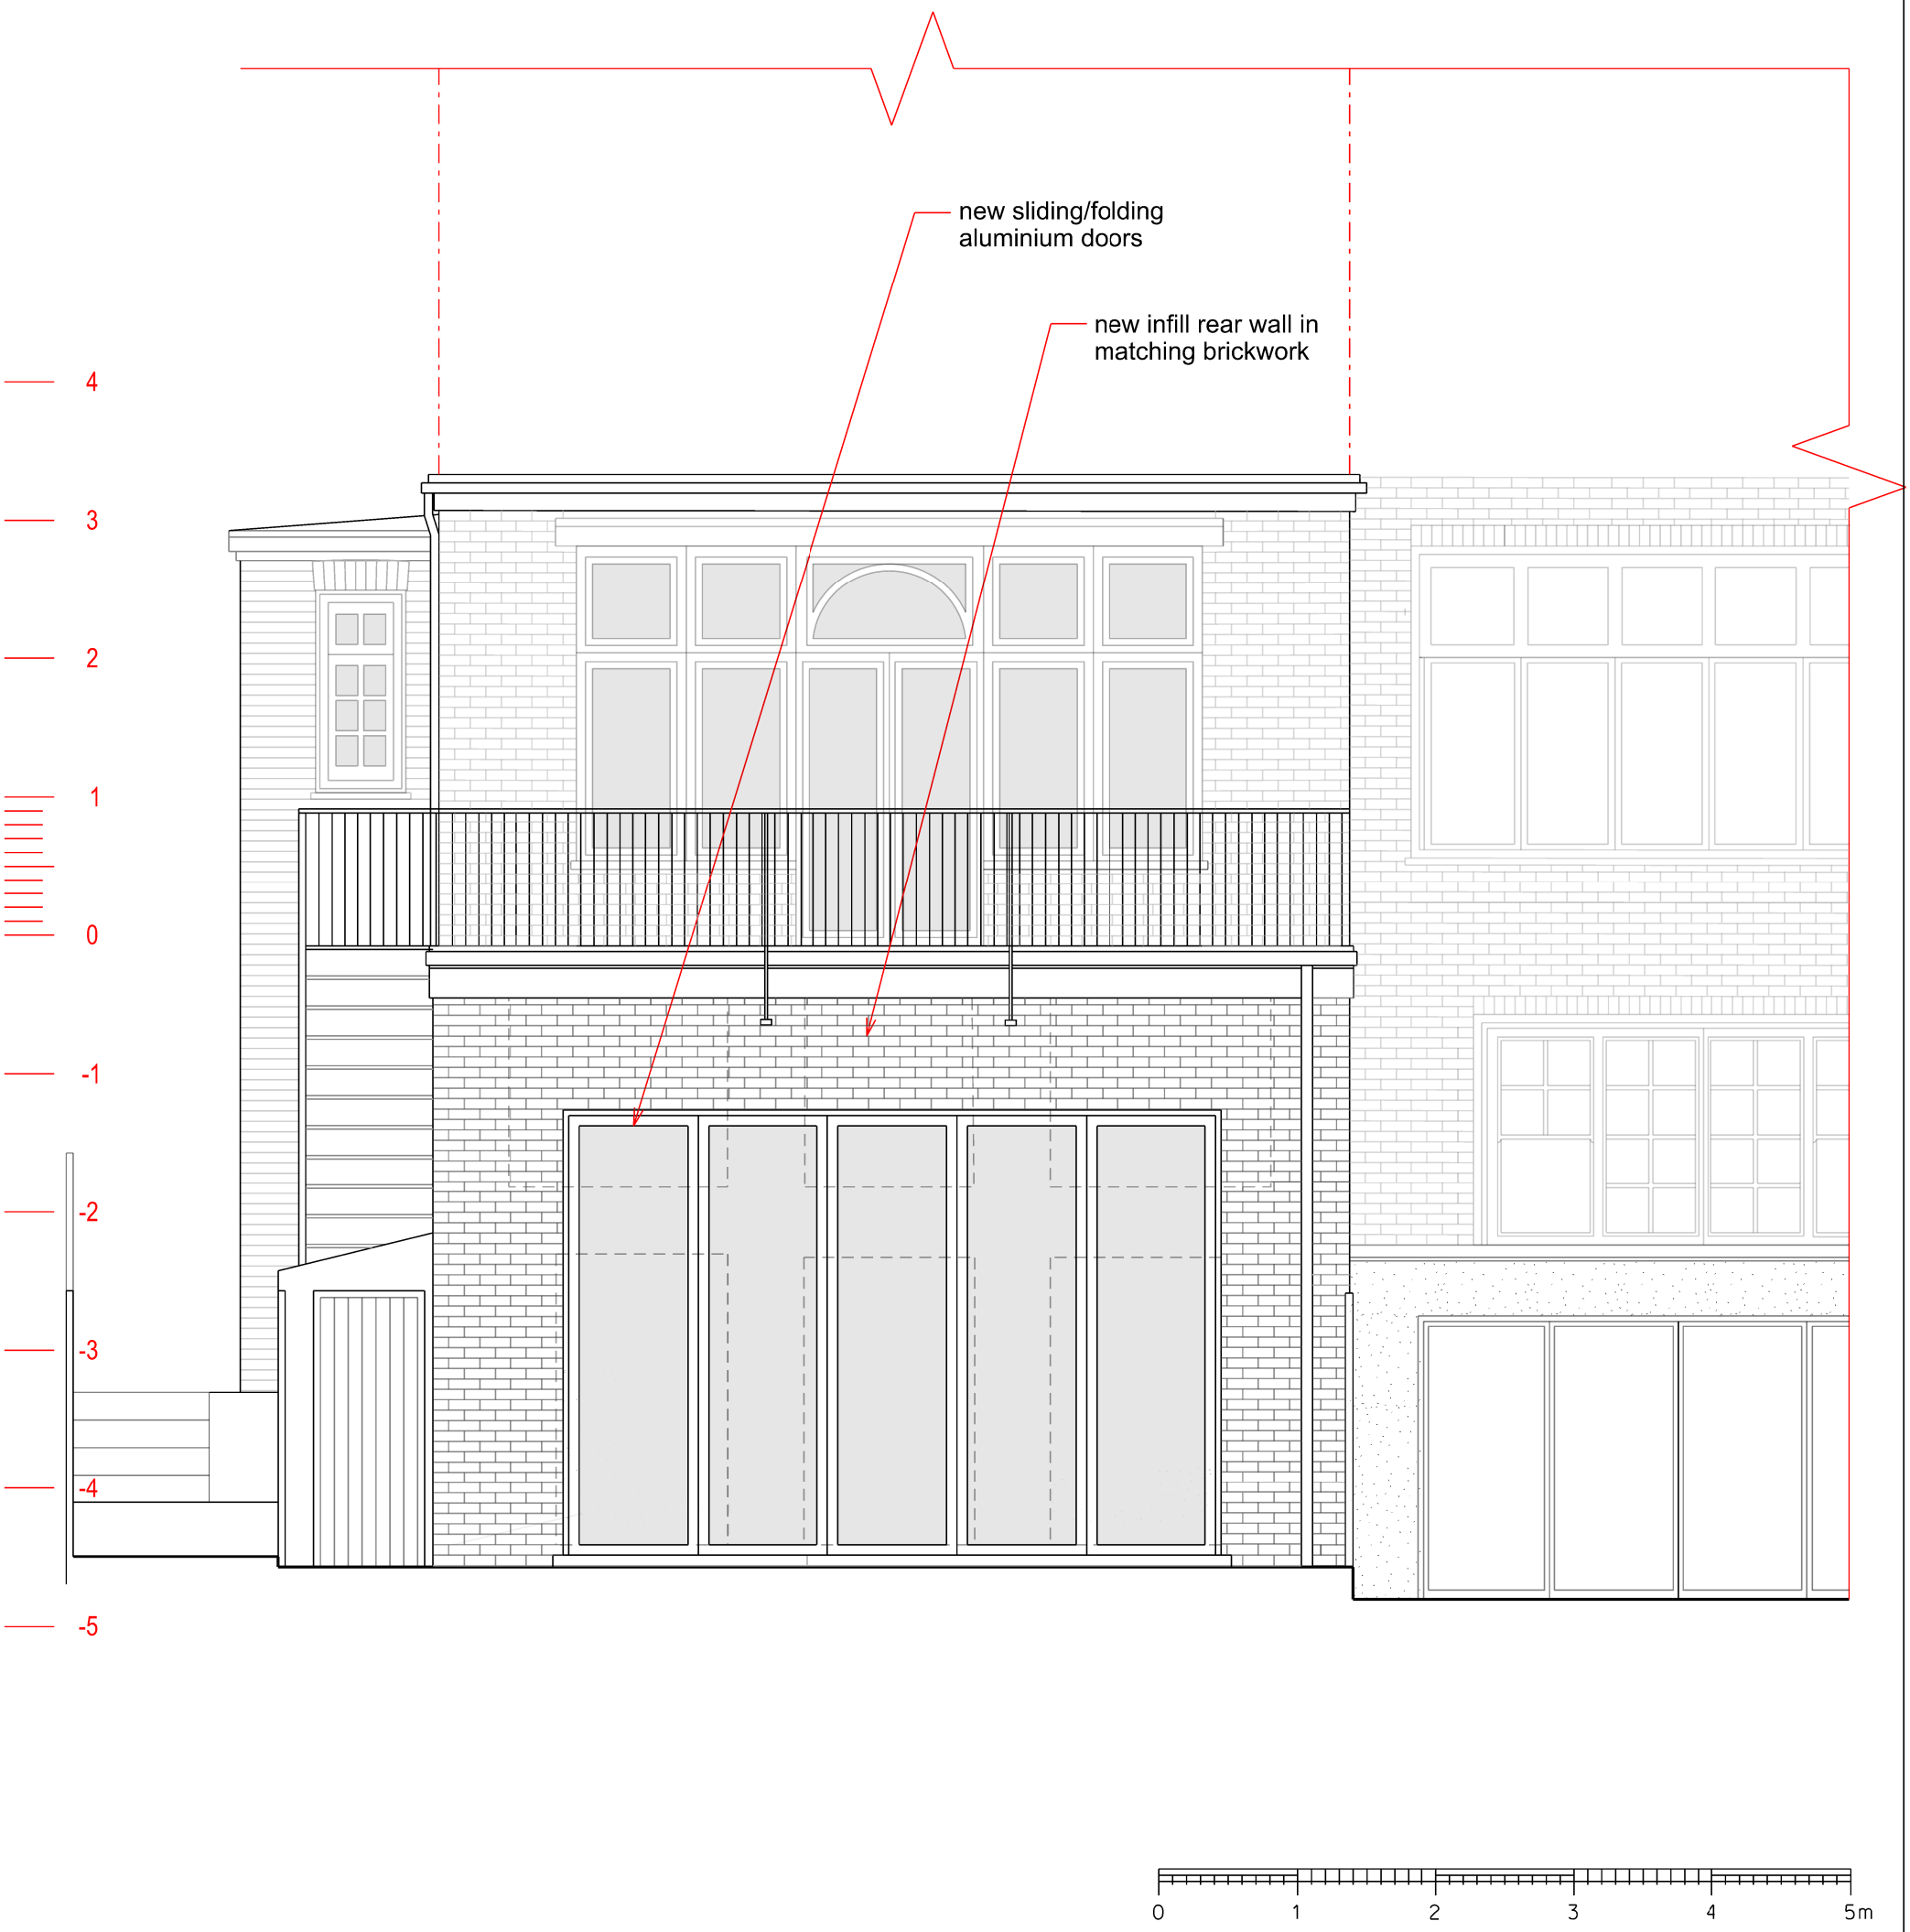

KP ARCHITECTS LIMITED
25 Crossfield Rd, Belsize Park, London NW3 4NT
tel. 07931 700 438 kasia@kparchitects.co.uk

Do not scale from this drawing.
Resolve discrepancies prior to construction. If in doubt ASK
This drawing is COPYRIGHT

Revisions:

A	01/02/03	xxxxxxxxx
B		
C		
D		
E		
F		

Drawing Status:

Preliminary for Approval	01/02/03	✓
Design Approved by Client		
Planning Drawing		
Tender Drawing		
Construction Drawing		

Project: FLAT 2, 27 LYNDHURST ROAD, NW3 5PB

Title: Proposed rear elevation

Scale: xxxx 1:50 @ A3

Date: xx/01/25

Drawing Number: 315/L/04

N