NOTE:
Do not scale from drawings. All discrepancies to be reported to Gensler architect immediately. All dimensions to be verified by contractor on site prior to any works.

GENERAL NOTES

- DRAWINGS TO BE READ IN CONJUNCTION WITH THE DESIGN AND ACCESS REPORT
- ALL DIMENSIONS IN MILLIMETERS UNLESS NOTED OTHERWISE
- DRAWINGS ARE BASED ON ARCHIVE INFORMATION AND THEREFORE SOME DISCREPANCIES MAY EXIST DUE TO THE NATURE OF RECORDS AND INTERPRETATIONS.
- ALL THE EXISTING MEP EQUIPMENT SHOWN ON PLAN IS AS INDICATIVE DUE TO LIMITED ARCHIVE INFORMATION. A SURVEY OF THE EXISTING CONDITION MAY BE REQUIRED TO CHECK THE CURRENT MEP LAYOUT AT LEVEL 10.
- PIPES AND DUCTWORKS SHOWN ON PLAN AS LIGHT GREY LINES MAY RUN AT LOW/MID OR HIGH LEVEL. SUBJECT TO SURVEY.

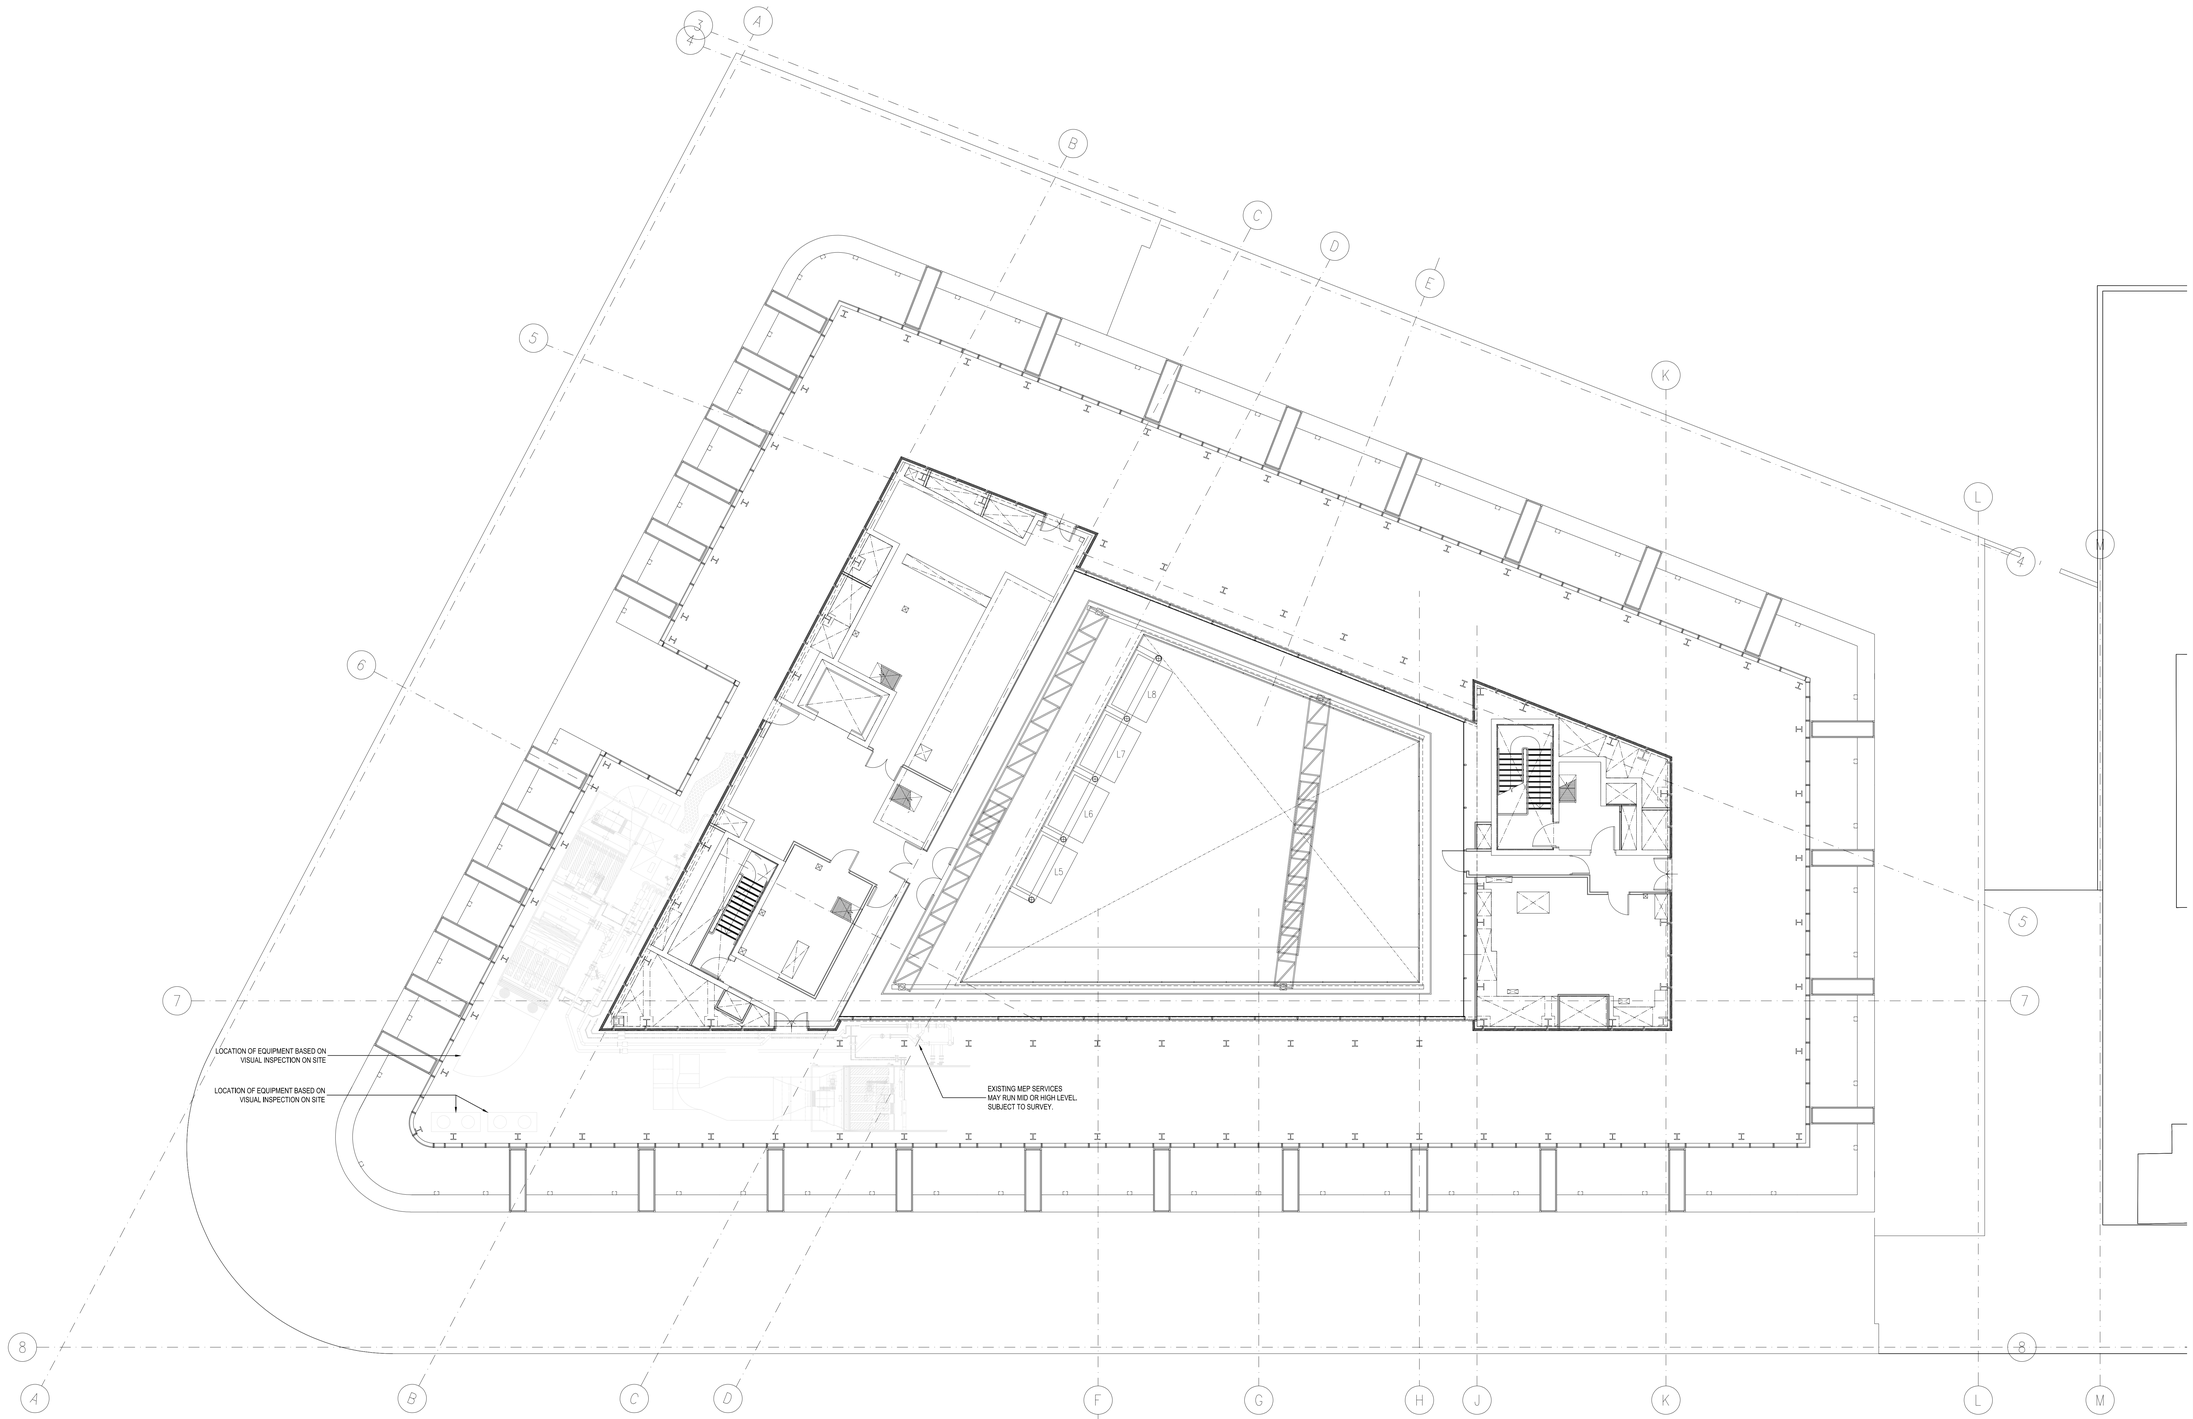

1:100 SCALE BAR
0 1m 2m 5m 10m

rev	date	revision note	drawn	checked
P01	29.01.2025	ISSUE FOR PLANNING	AD	MB

Thomas More Square
London
E1W 1YW
UK
Tel (0)20 7073 9600
Fax (0)20 7539 1917

Gensler

client: British Land

key plan

category: 1 GENERAL ARRANGEMENT

family: GA PLANS FLOOR AND ROOF

title: EXISTING LEVEL 10 FLOOR PLAN

PLANNING

project: 20 TRITON STREET

LONDON

project no: 006.8107.011 | drawn: AD | checked: MB

scale: 1:100 @ A0 | date: 29.01.2025

number: 20TS-GEN-XX-10-DR-PL-125200 | rev: P01

© GENSLER 2025
All rights reserved, including but not limited to The Copyright, Designs and Patents Act 1988