A0 DO NOT SCALE

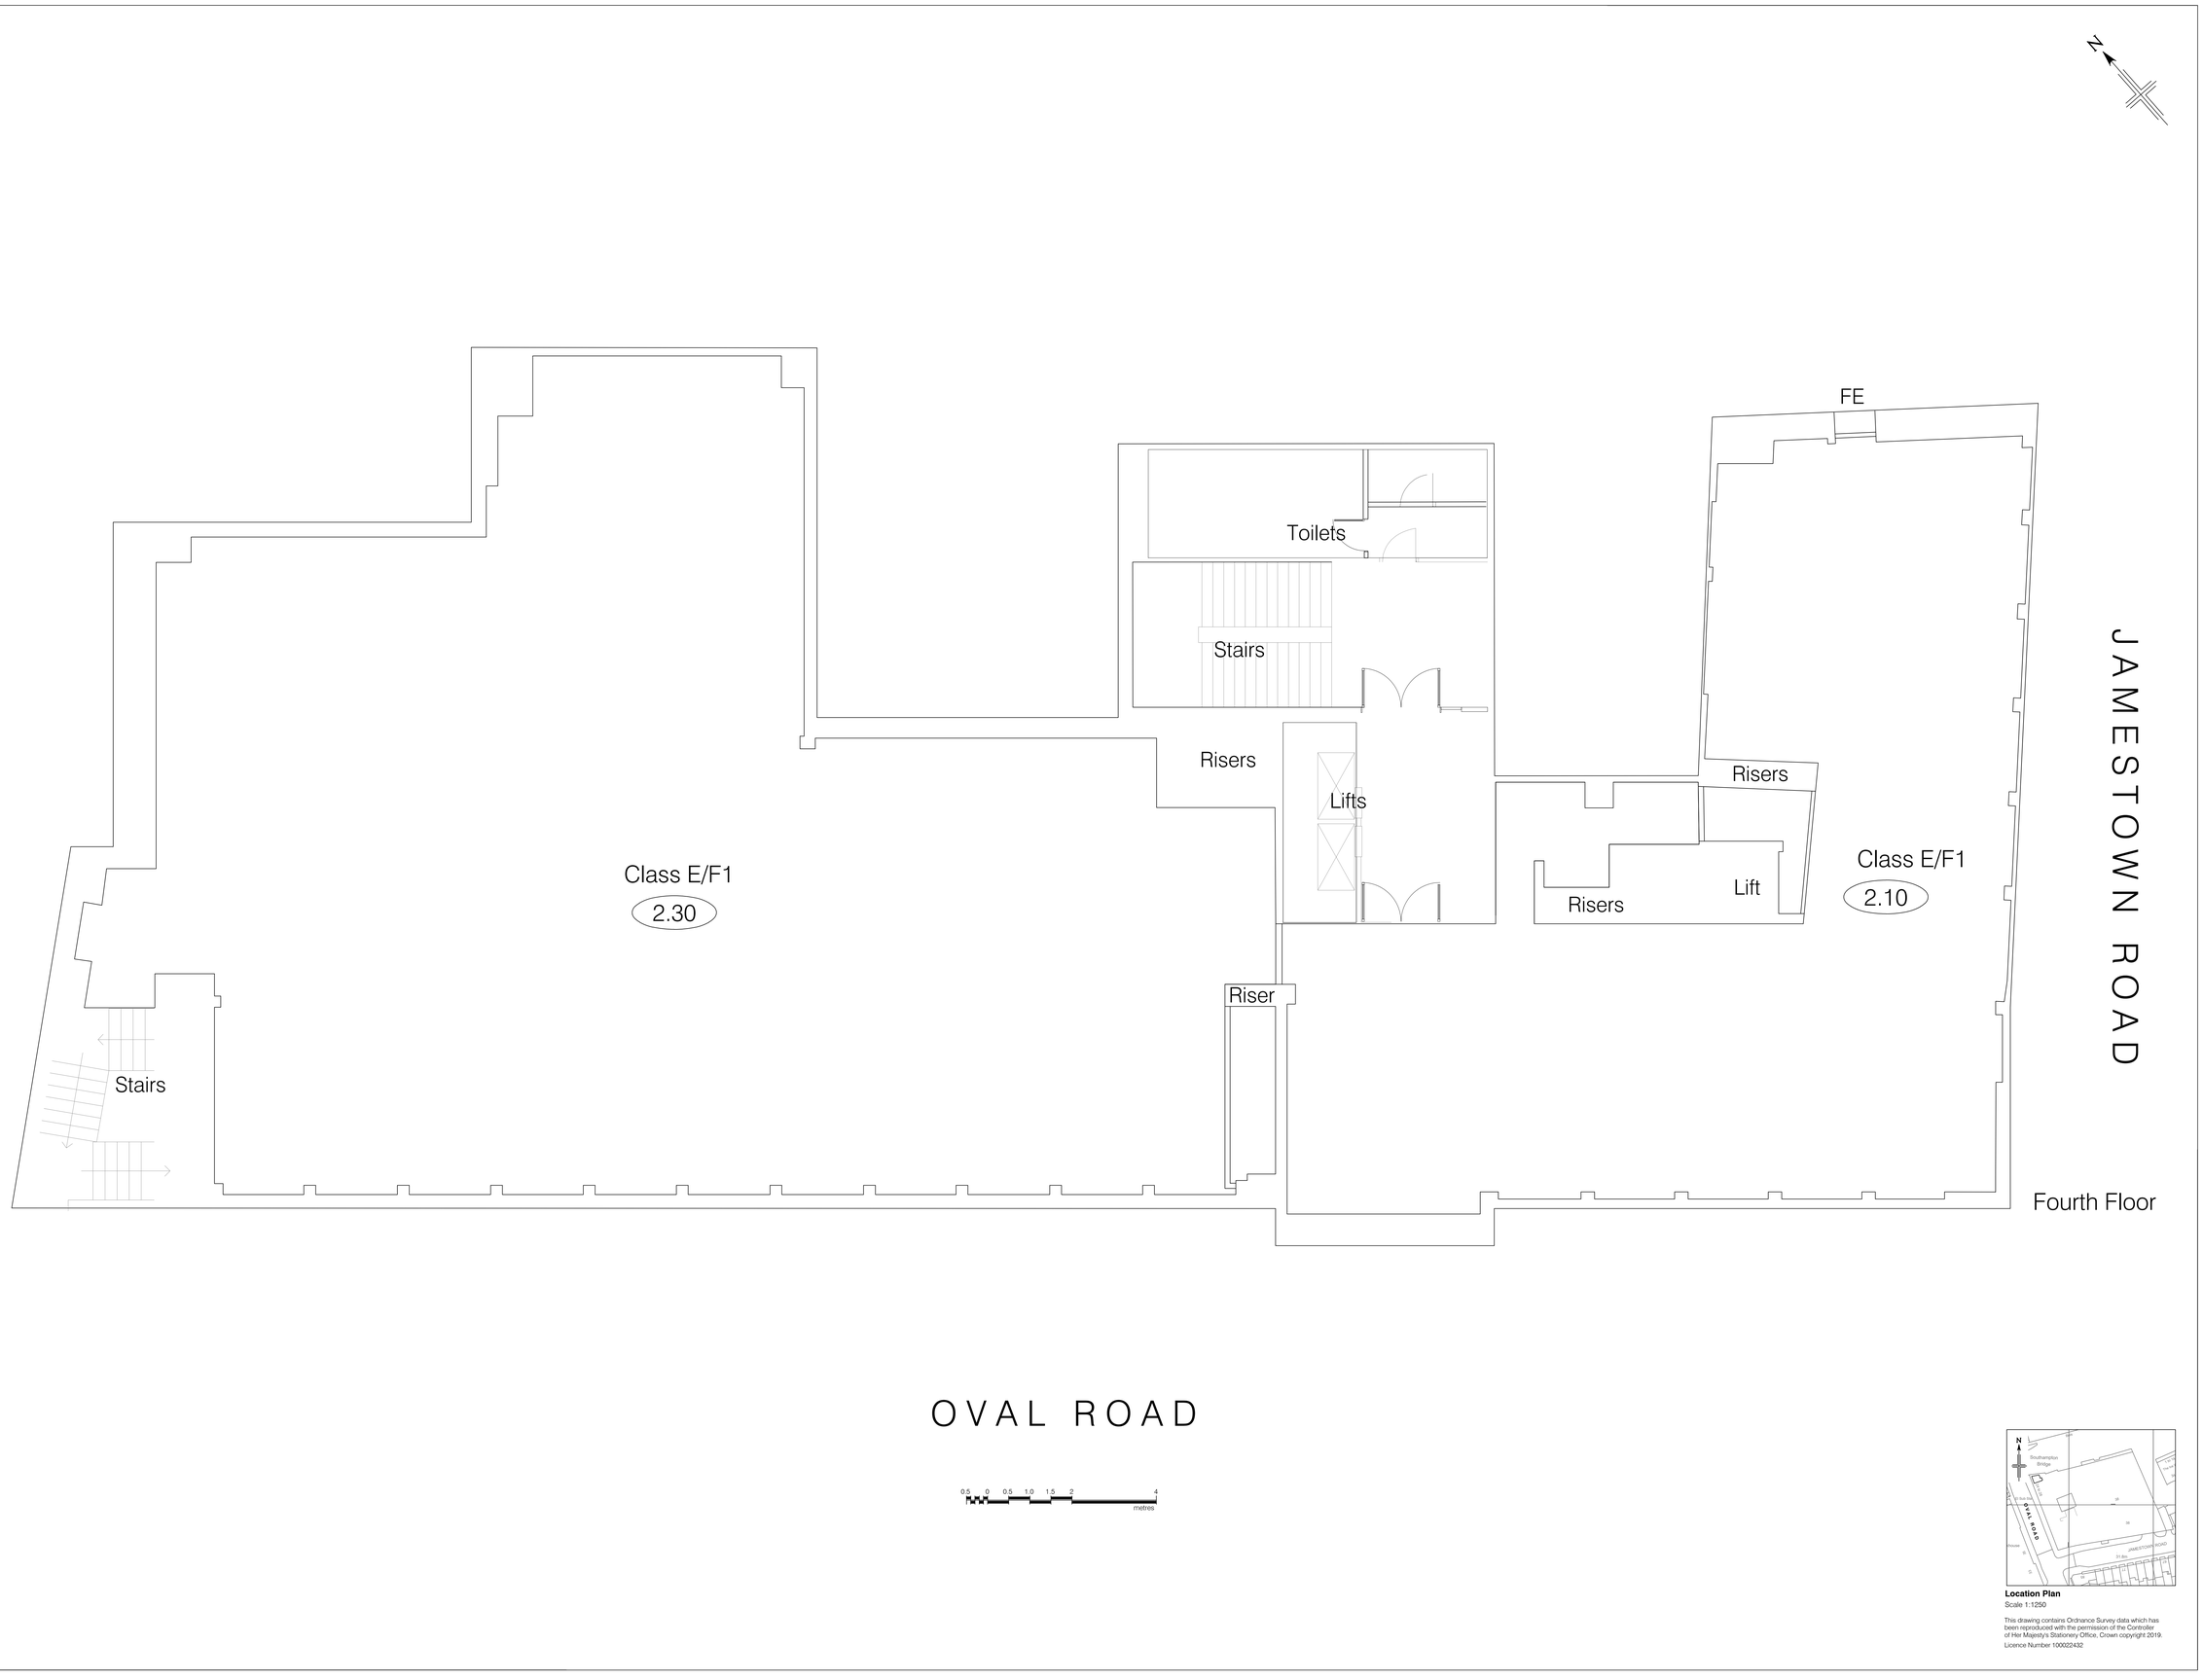

Location Plan
Scale 1:1250

This drawing contains Ordnance Survey data which has been reproduced with the permission of the Controller of Her Majesty's Stationery Office, Crown copyright 2019.
Licence Number 100022432

ALL DIMENSIONS, LEVELS AND CLEARANCES TO BE CHECKED ON SITE PRIOR TO WORKS COMMENCING

THIS DRAWING SHOULD BE READ IN CONJUNCTION WITH ALL OTHER PROJECT RELATED DRAWINGS, SPECIFICATIONS AND DOCUMENTS AS PART OF A SINGLE PROJECT PACKAGE.

ANY DISCREPANCY BETWEEN THIS DRAWING, OTHER DRAWINGS FORMING PART OF THIS CONTRACT, OR THE SPECIFICATION / BILLS OF QUANTITIES MUST BE CLARIFIED BEFORE COMMENCEMENT OF ANY WORK OR ORDERING OF ANY MATERIALS.

PLEASE CONSULT THE AUTHOR OR PROJECT MANAGER SHOULD THE READER REQUIRE CLARIFICATION ON ANY PART OF THIS DRAWING.

THE COPYRIGHT OF THE DRAWING AND DESIGN IS THE PROPERTY OF THE COMPANY. THIS INFORMATION HAS BEEN ISSUED IN CONFIDENCE FOR THE PURPOSES OF THIS PROJECT AND MAY ONLY BE USED AND REPRODUCED ACCORDINGLY.

NOTES

Rev	Date	By	Chk	Apr	Comment
B	05.02.25	MT	GO	NC	Class E/F1
A	05.02.25	MT	GO	NC	Original Issue

Lane & Frankham
info@laneandfrankham.com
www.laneandfrankham.com

The Independent Measurement Choice

SIDCUP OFFICE
Irene House
Five Arches Business Park
Maidstone Road
Sidcup, Kent DA14 5AE
T: 020 8309 7777

OXFORD OFFICE
Wootton Business Park
Besselsleigh Road
Wootton, Abingdon
Oxfordshire OX13 6FD
T: 01865 322500

LONDON OFFICE
Third Floor
Bond House
15-17 St Cross Street
London EC1N 8UW
T: 020 7651 0790

STEVENAGE OFFICE
Suite 2 Second Floor
Angle Point 1 St. Georges Way
London Road, Stevenage
Hertfordshire SG1 2NX
T: 0208 3714 7063

Client:
ICENI

Project Title:
ACADEMIC HOUSE
24-28 Oval Road,
London NW1

Drawing Title:
Proposed Fourth Floor Plan

Status:
RECORD

Drawn By:	Designed By	Checked By:	Approved By
MET	MET	GO	NC

Original Issue Date:	Scale @ A0:
05/02/2025	1:50

Job No/ File Ref	Originator	Zone	Level
LAF4605	LAF	XX	04

Type	Discipline	Number	Suitability	Revision
DR	G	4605	S2	B