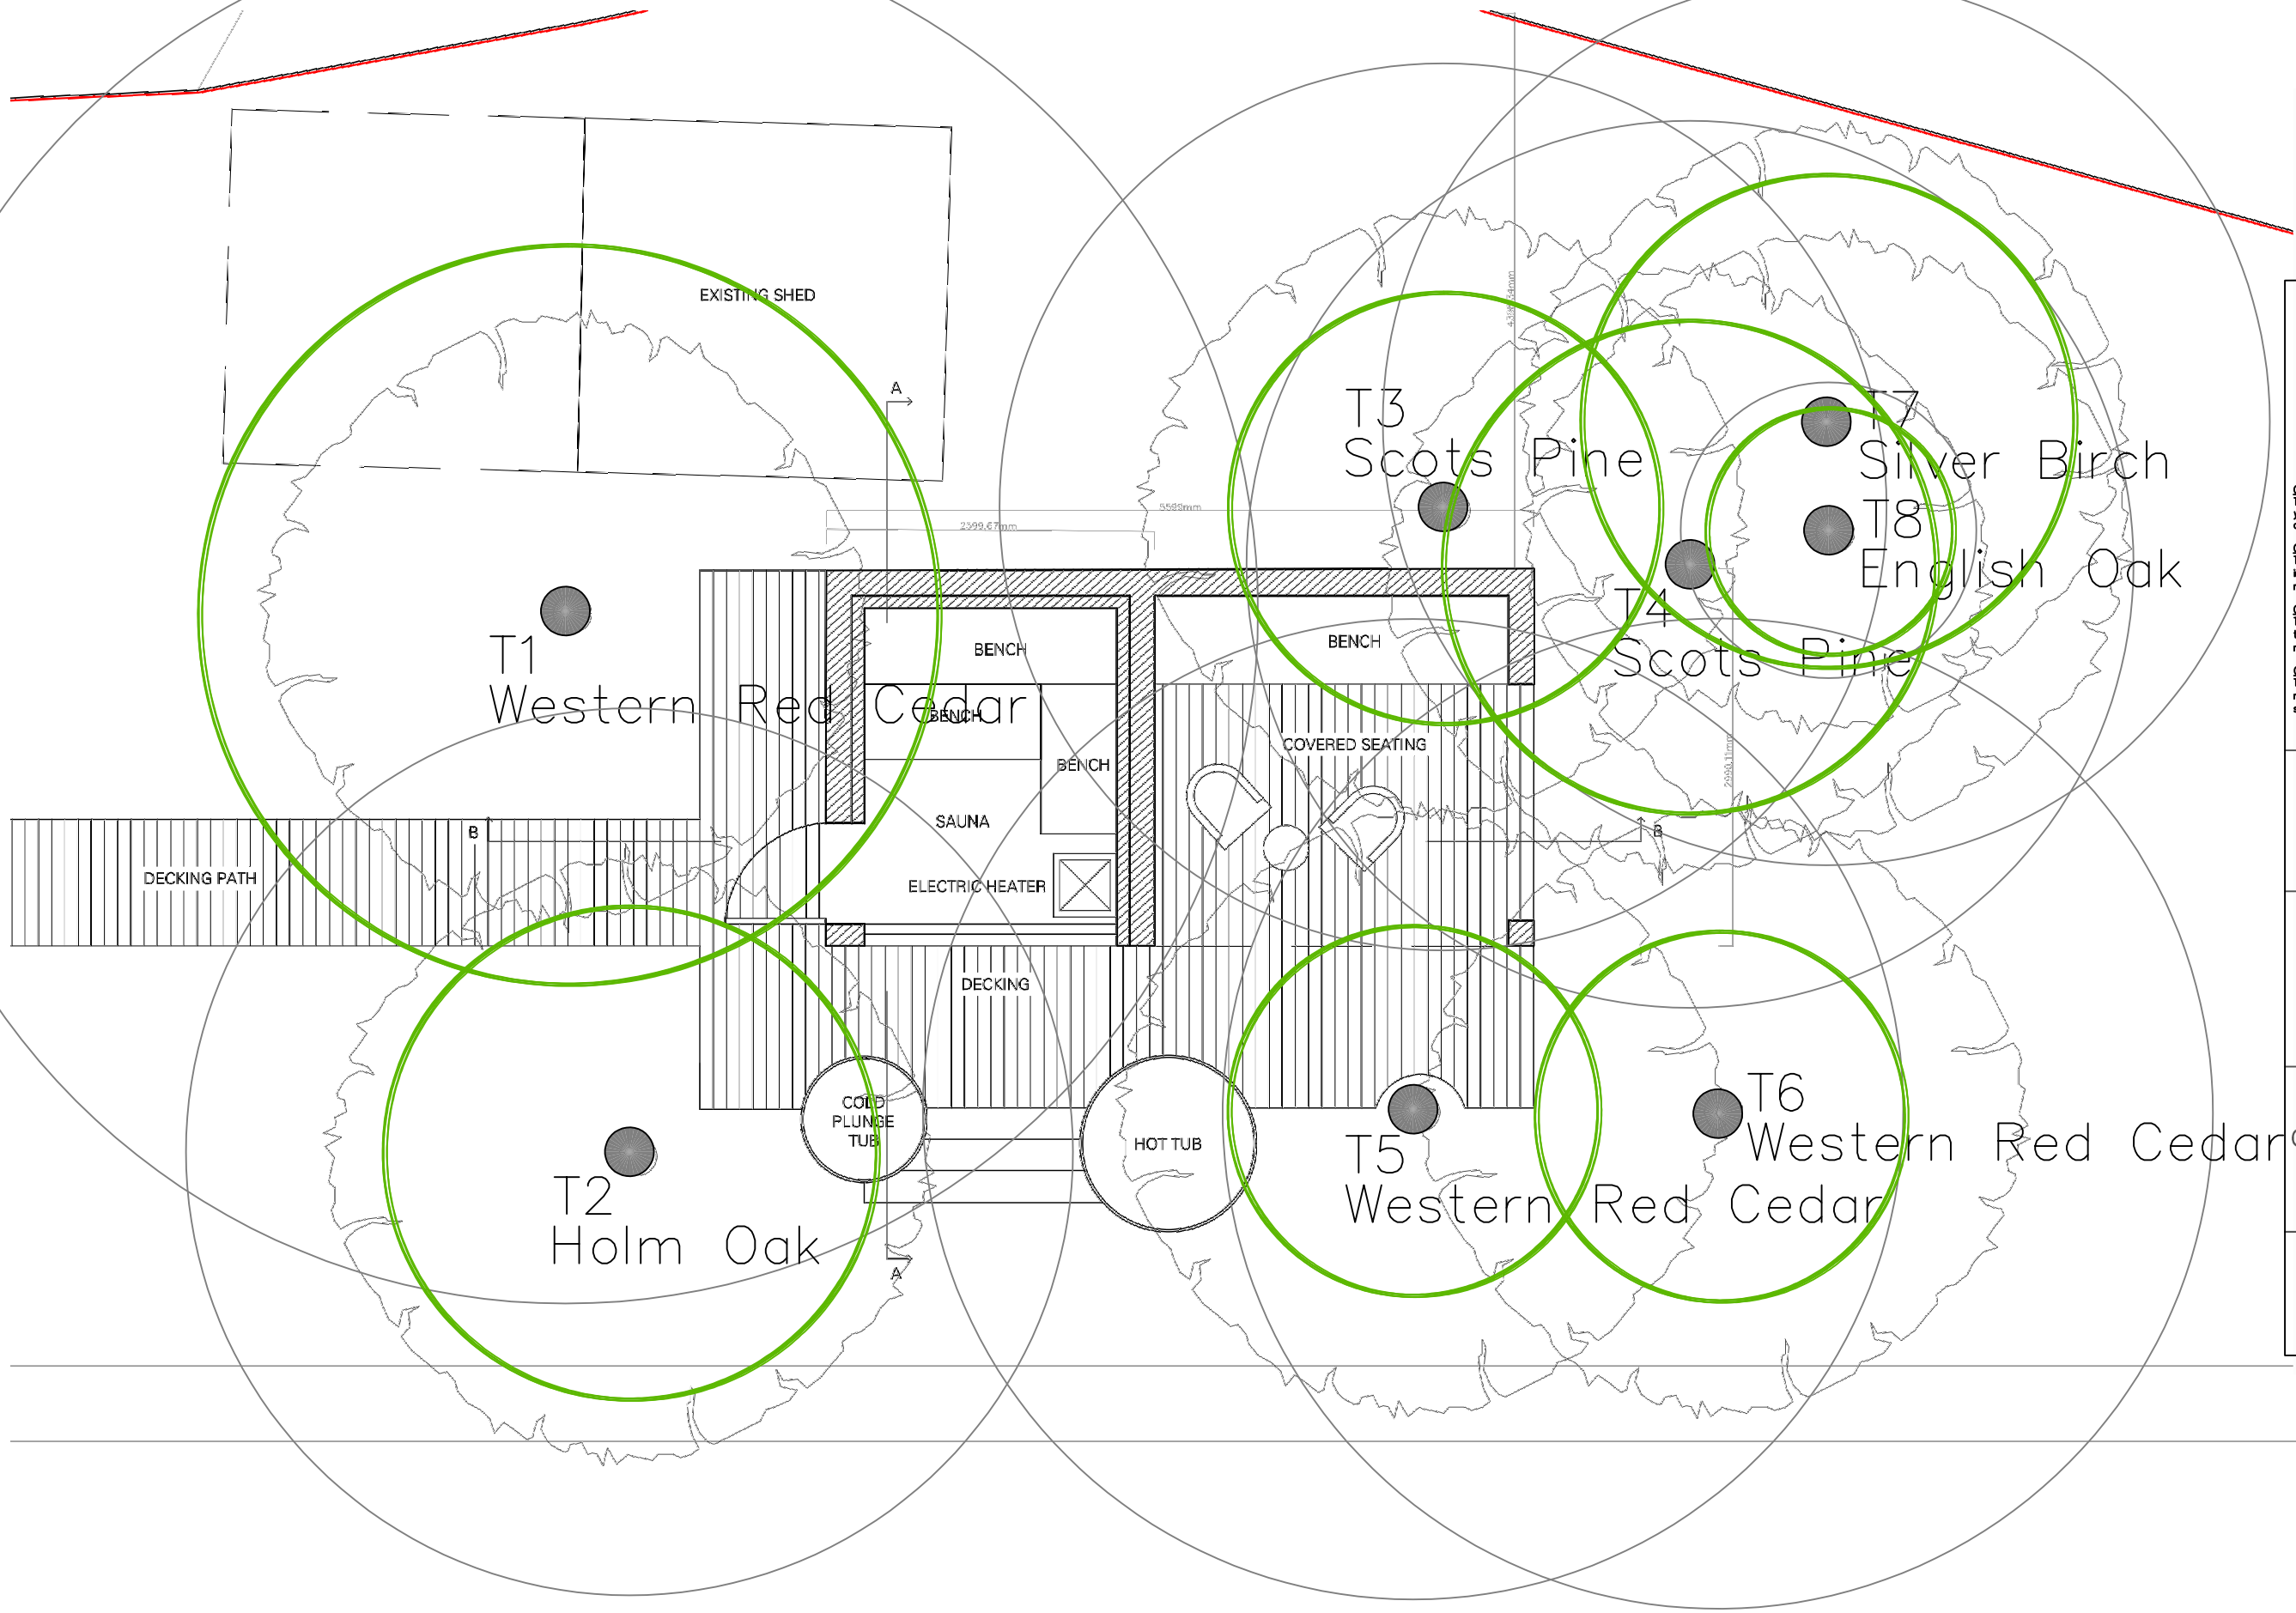

Tree Survey Key

Extent of Tree Canopy
Theoretical Root Protection Area (BS5837)
BS5837 Category (See Below)
Tree Survey Number- BS 5837 Category

BS 5837 Category

(See Tree Survey for further details)

Category U Red Stem Disc
Those in such a condition that any existing value would be lost within 10 years and which should in the current context, be removed for reasons of sound arboricultural management.

Category A Green Stem Disc
Those of high quality and value: -
in such a condition as to be able to make a substantial contribution (a minimum of 40 years is suggested).

Category B Blue Stem Disc
Those of moderate quality and value: -
those in such a condition as to make a significant contribution (a minimum of 20 years is suggested)

Category C Grey Stem Disc
Those of low quality and value: - currently in adequate condition to remain until new planting could be established (a minimum of 10 years is suggested), or young trees with a stem diameter below 150 mm.

10 Fitzroy Park,
Highgate, N6 6HU

Tree Survey Plan
for
Olja Pepovic

Oakhouse Arboricultural Services

Scale	1 : 50 @ A3	Drawn by	PW
Date	14/04/2025	Checked by	TP
Project No.	AIA-0007042025		
Dwg. No.	TSP-01		

10 FITZROY PARK

PROPOSED GROUND FLOOR PLAN
DATE APRIL 2025
SCALE 1:50 @ A3

All measurements in millimetres unless otherwise stated / Do not scale from drawing / Verify all dimensions on site / This drawing is to be read in conjunction with all other relevant drawings and specifications / Refer to Architect in case of any ambiguity or discrepancy / This drawing and its design are copyright / All rights remain the property of STUDIOAida©

106 Gayford Road
W12 9BW

+44 (0) 20 3750 0077
ab@studioaida.co.uk
www.studioaida.co.uk

STUDIOAida