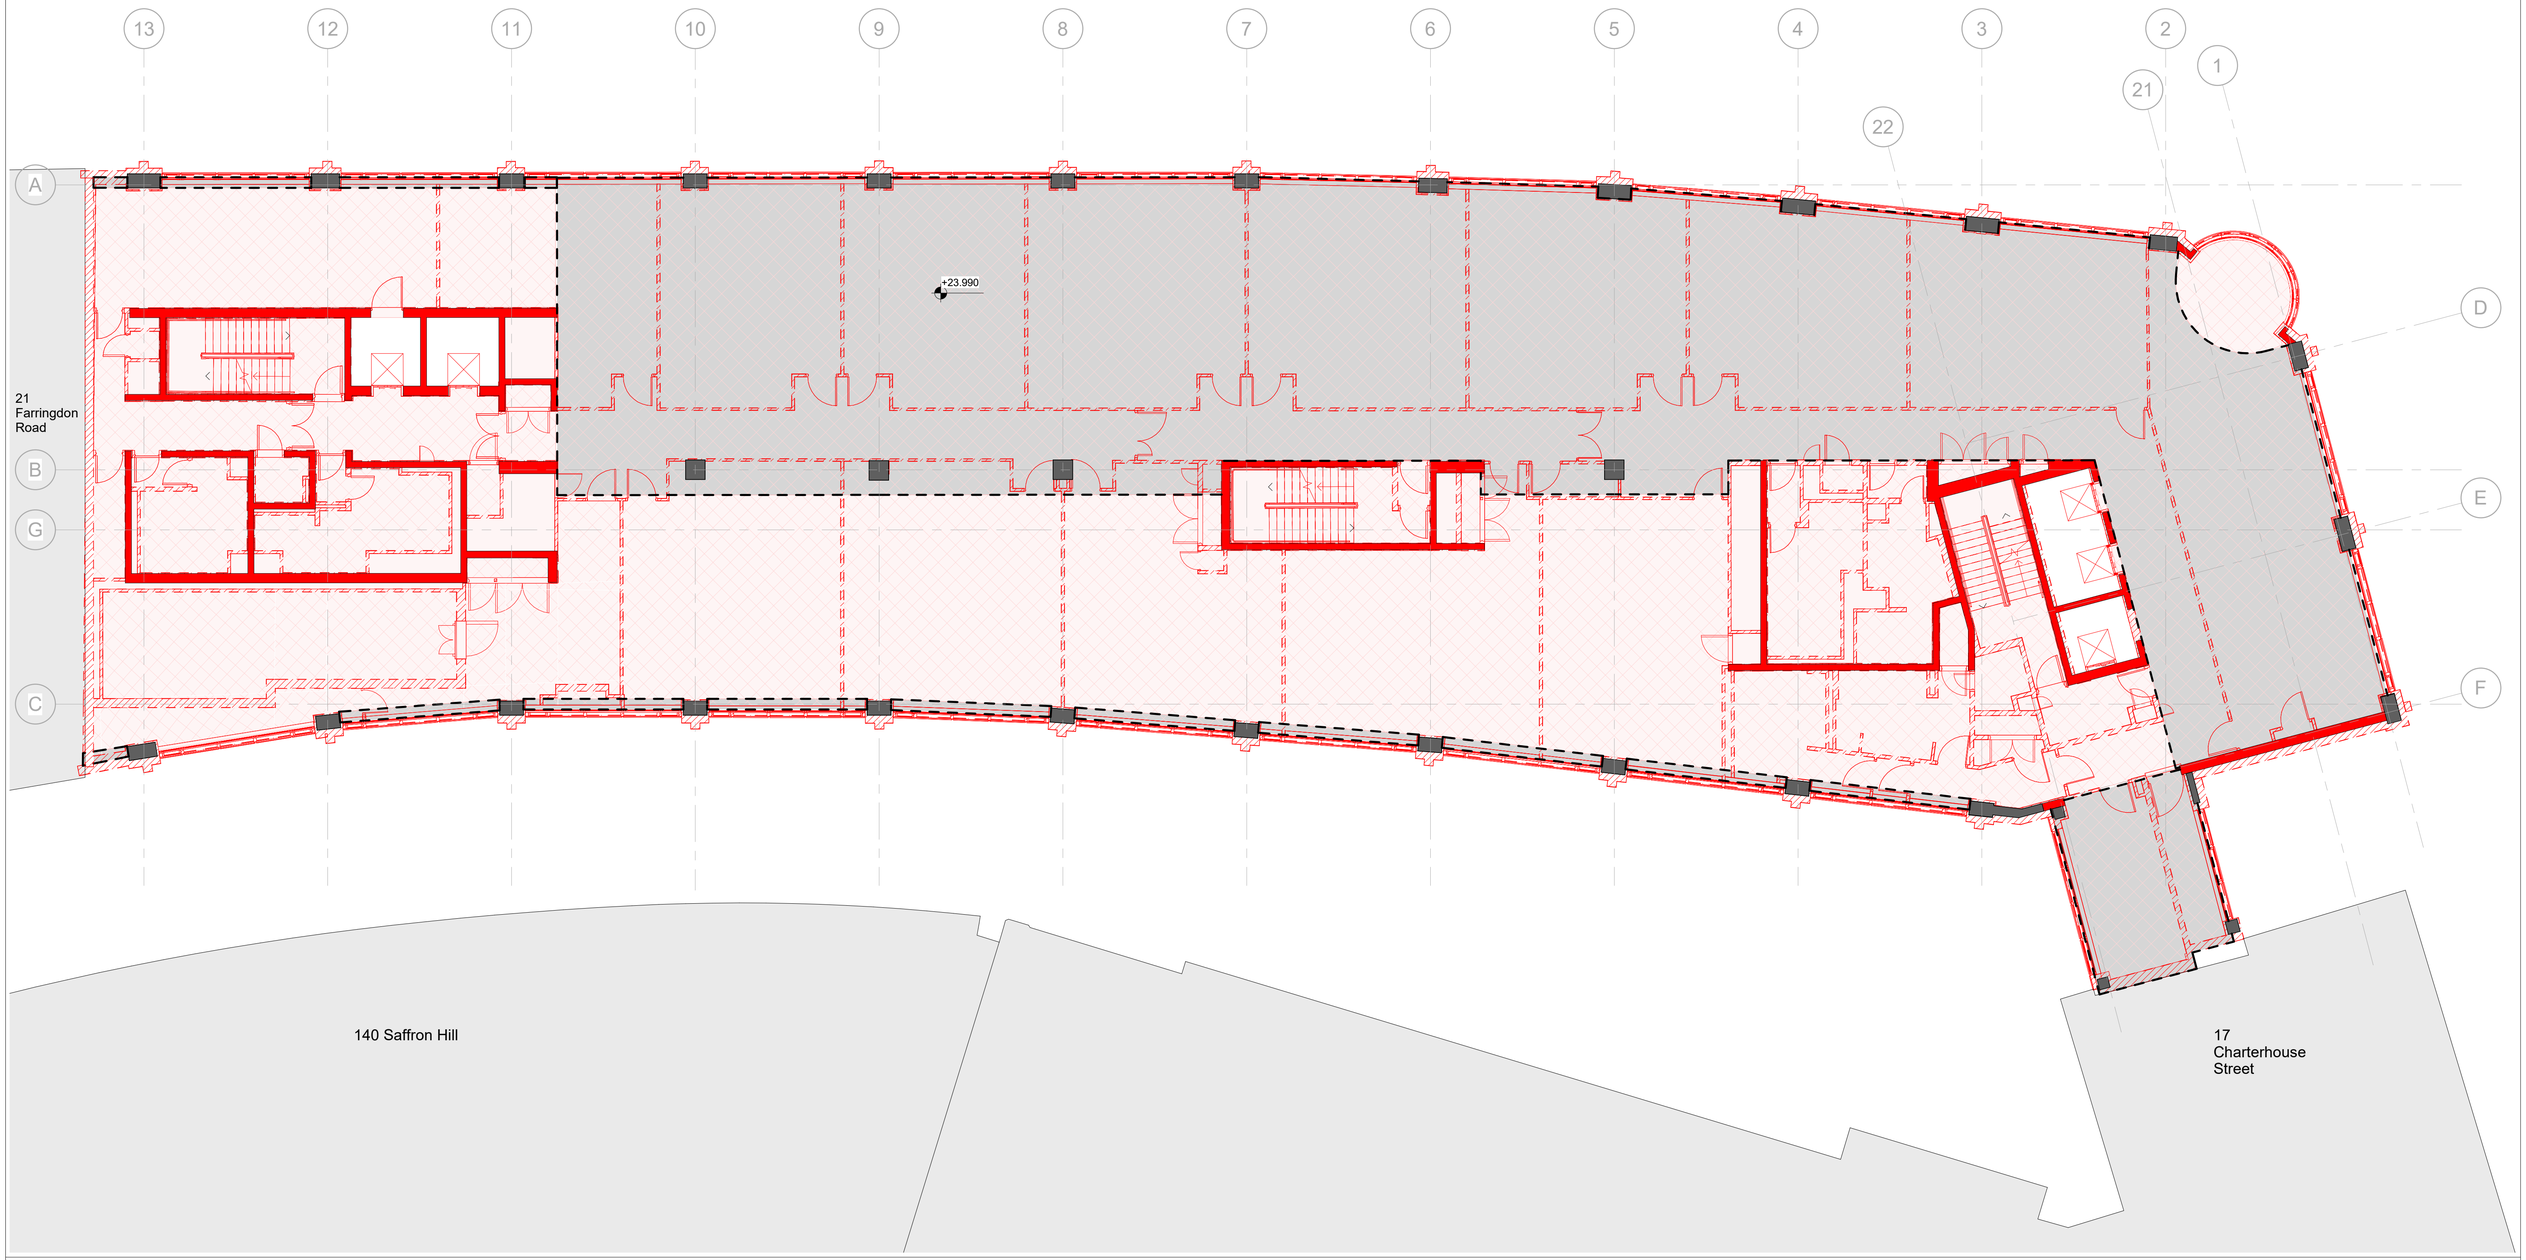

NOTES

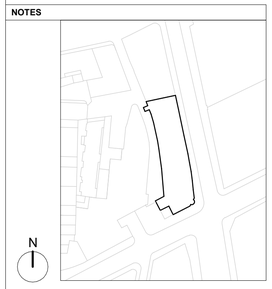

Scale at 1:100

0 1 2 5m

GENERAL NOTES:

The internal layouts and ancillary areas of buildings will be subject to design development.

The precise location of walls, internal doors, columns, risers and the detailed layout of bathroom and kitchen areas will be the subject of non-material changes and may vary from the internal layouts set out in these plans.

These minor alterations will not affect the position and arrangements of external doors and windows nor will they affect the relative relationship between habitable rooms and windows.

All materials shown or highlighted are indicative only and may be subject to changes made during detailed design development.

CCTV and external lighting on the external facade

All structure is subject to ongoing design co-ordination and development.

- Existing Retained Structural Walls/Columns
- Existing Retained Slab
- Demolished Retained Structural Walls/ Columns
- Demolished Slab
- Demolished Non-Loadbearing Elements
- Demolished Floor finishes /Roof finishes /Elevations

P01	09/04/25	MMP/MN	Planning Submission
-	31/03/25	MMP/MN	Planning Issue

PLANNING

rev	date	author / check	comments

DSDHA
357 Kennington Lane London SE11 5QY
T 020 7703 3555
W www.dsdha.co.uk

project

19 Charterhouse Street
19 Charterhouse, London, EC1N 6RA

Farrview Limited

drawing title

Demolition Third Floor Plan

drawn	date	size	scale
MMP	31/03/25	A1	1 : 100

DSDHA Project Ref	revision
369	Suitability Code: Revision: P01

drawing number

19CS -DSD -MB -03 -DR -A -11103

REPORT DISCREPANCIES
DO NOT SCALE FROM THIS DRAWING
COPYRIGHT DSDHA
USE LATEST REVISION
CHECK DIMENSIONS ON SITE
DSDHA Limited Registered in England & Wales 4282335