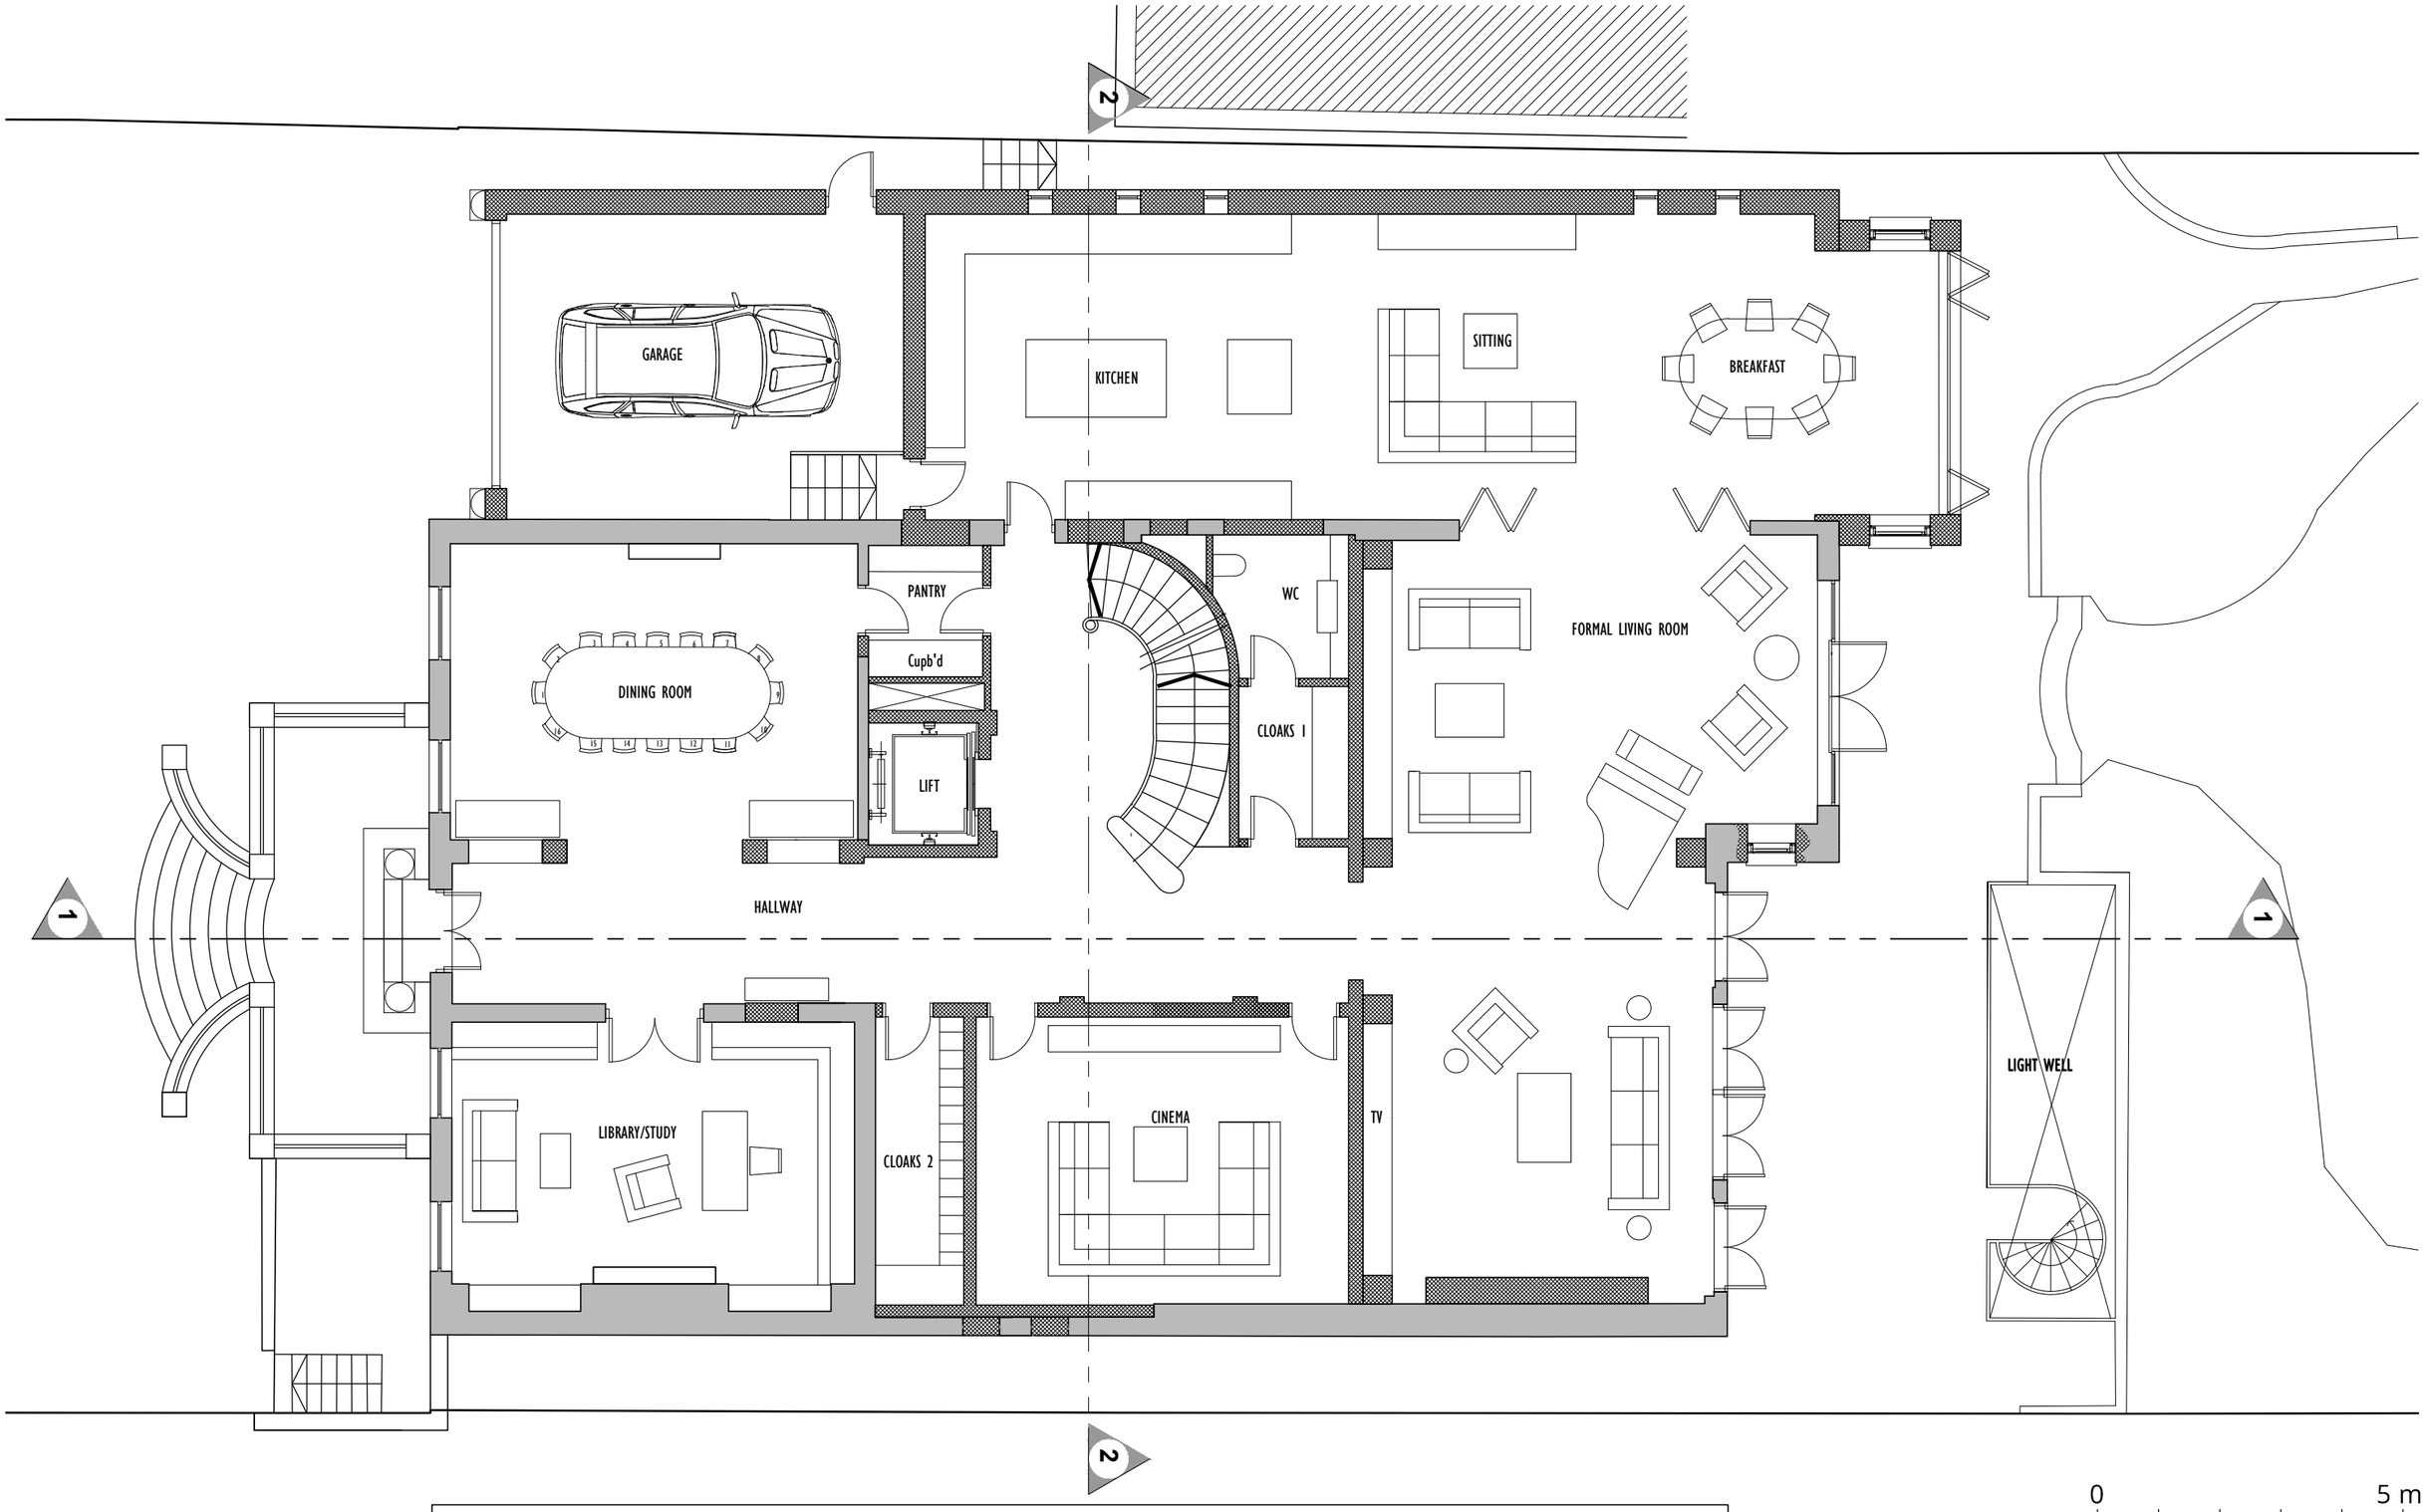

wolff architects

london office
16 lambton place, notting hill,
london, w11 2sh
t +44(0)207 229 3125
oxford office
chandos yard, 83 bicester road,
long crendon, hp18 9ee
t +44(0)1844 420 3310
e info@wolffarchitects.co.uk
www.wolffarchitects.co.uk

This drawing is protected under Copyright and at no time should any portion of this drawing be reproduced or copied without the permission of the Architect (Design Copyright Act 1968). This drawing must not be used for purposes other than that for which it is provided. It is supplied without liability for any errors or omissions. Drawings only to be scaled for planning application purposes, all dimensions to be checked on site. All drawings subject to Statutory Authority Approval.

no:	revision:	by:	ckd:	date:
0	PLANNING ISSUE	RB	DW	25.03.14

no:	revision:	by:	ckd:	date:

drawing status: PLANNING

project: 60 AVENUE ROAD LONDON NW8

dwg title: PROPOSED GROUND FLOOR PLAN

date: MAR. 2014 | scale: 1:100@A3 | dwg no: 1405-PL-203 | revision: 0