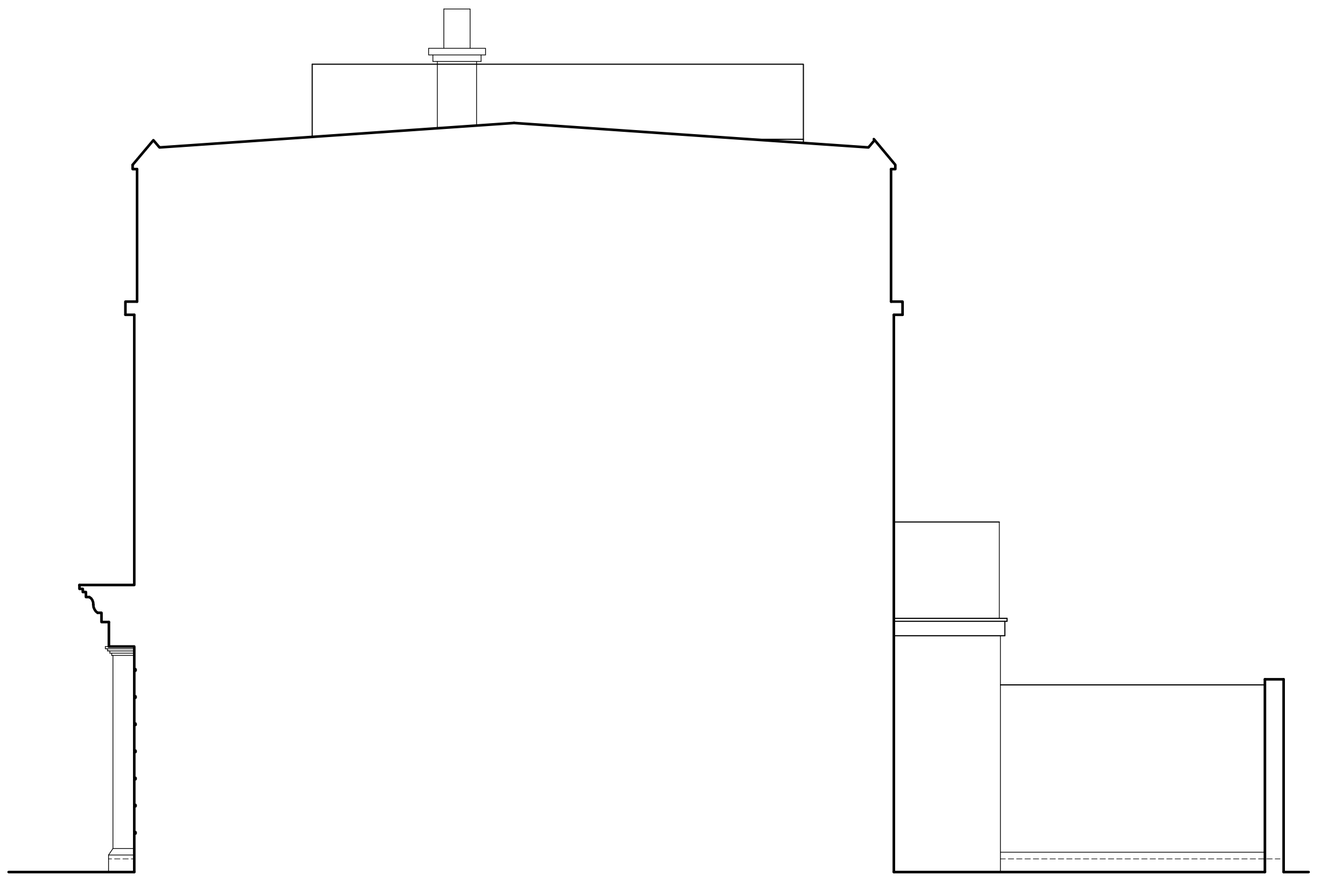

PROPOSED END NORTH ELEVATION

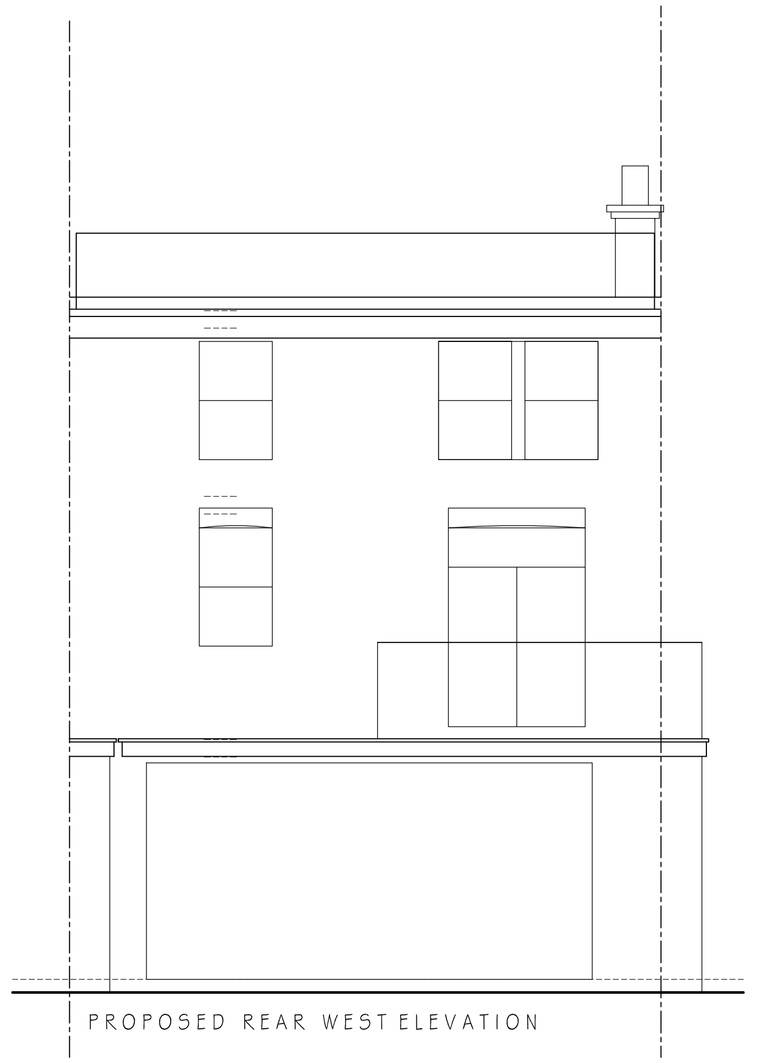

PROPOSED REAR WEST ELEVATION

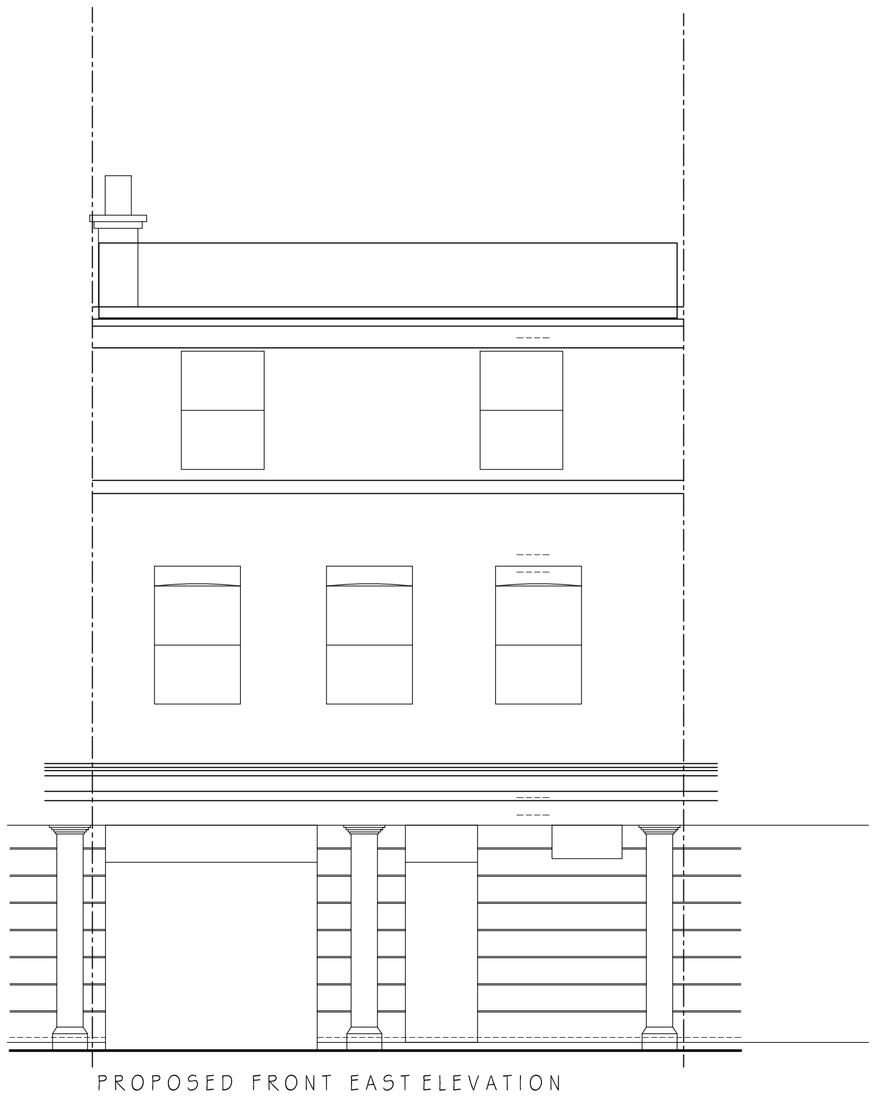

PROPOSED FRONT EAST ELEVATION

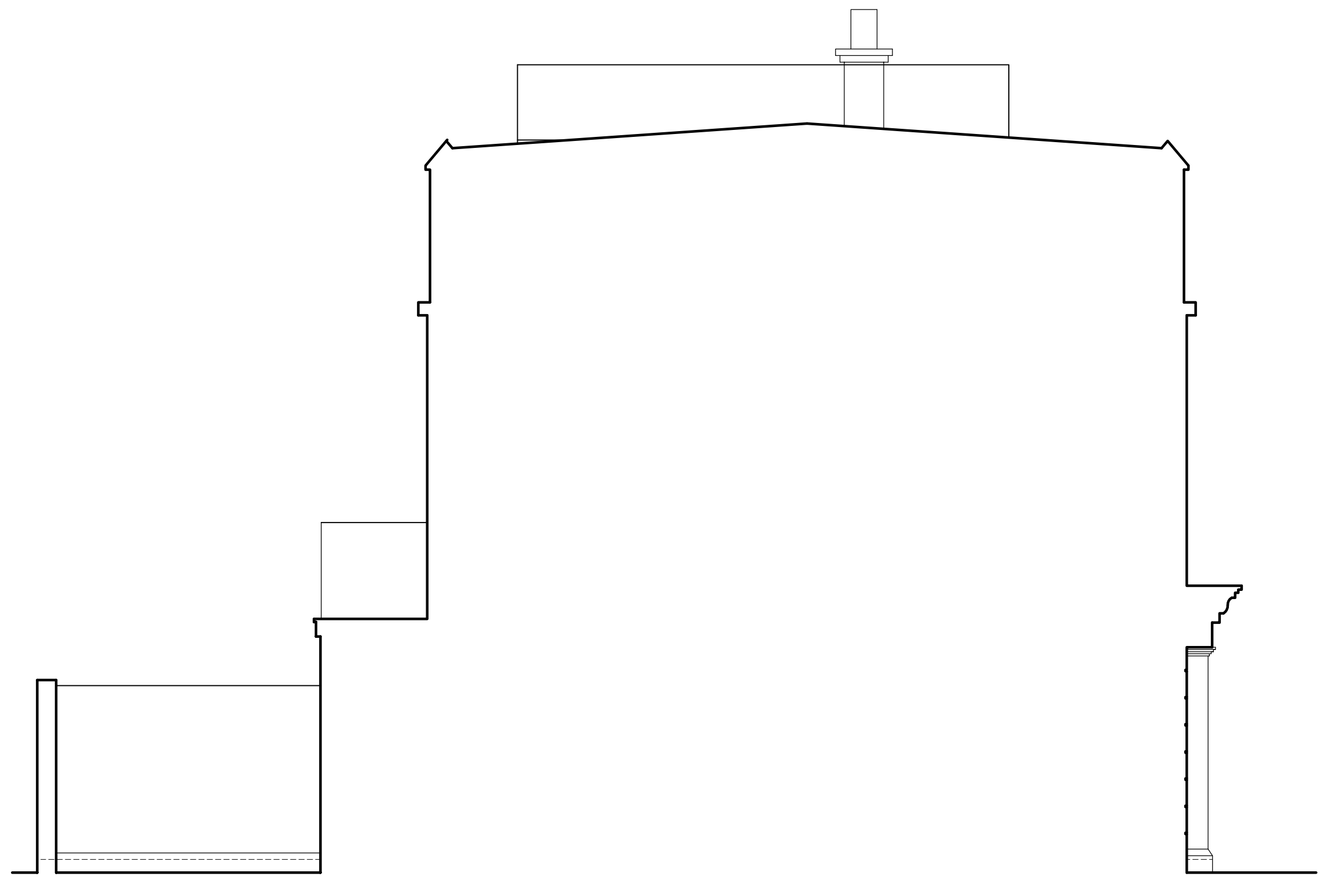

PROPOSED SIDE SOUTH ELEVATION

CADMONKIES™
Architectural Design and Planning Consultants

ALL DIMENSIONS AND TOLERANCES SHOWN SHOULD BE CHECKED AND CONFIRMED BY THE CLIENT PRIOR TO MANUFACTURE OR CONSTRUCTION.
THIS DOCUMENT SHOULD NOT BE SCALED
Dimensioned drawings can be produced free of charge by The Cadmonkies Partnership

THIS DRAWING IS SUBJECT TO COPYRIGHT ©
DO NOT COPY

1 2 3 4 5 6 7 8 9 10

This rule should be used for document checking

Notes :

REV	DESCRIPTION	DATE

PLANNING

Planning and Building Regulations Design Consultants
Architectural Technologists
Architectural Network Group (South - East)
3D Modelling and Pro Graph Design Studio
Local Authorities Planning Agent Group Member
Local Authorities Building Control Partner Member
Planning Portal Professional Status
European Architectural Technologists
Landmark and Promap Member
Planning Appeal Consultants

CADMONKIES™
Architectural Design and Planning Consultants
architectural design studio TM ©

Head Office : Studio ONE, 19 Westminster Croft, BRACKLEY, Northants. NN13 7ED
London Offices : 72 Headcorn Road, Thornton Heath, London, CR7 6JQ
1 Castle Yard, Richmond, LONDON, TW10 6TF

www.cadmonkies.co.uk
cadmonkies@btconnect.com
01280 - 70 44 44

CLIENT: Mr and Mrs M Upson

ADDRESS: Flat 2
232 Finchley Road,
LONDON. NW3 6DJ.

CONTACT : Mr M Upson

SITE : 7 Merton Rise
Belsize Park
LONDON, NW3 3EN.

SCHEME: Proposed Roof Terrace

DRAWING TITLE: Proposed Plans

DATE: October 2013 | DRAWN: david berlouis

SCALE: 1:50 | @ A1

DRAWING No: P/13/125/101

REV :

© The Cadmonkies Partnership has the exclusive copyright ownership of this drawing and its contents and it should not be reproduced without permission

A1 BS1192 : Part 1 1984