©2010 Arqiva
All rights reserved. No part of this publication may be reproduced, stored in a retrieval system or transmitted in any form or by any means (Electronic, Mechanical, Photocopying, Recording or otherwise), without the prior written consent of the Company.

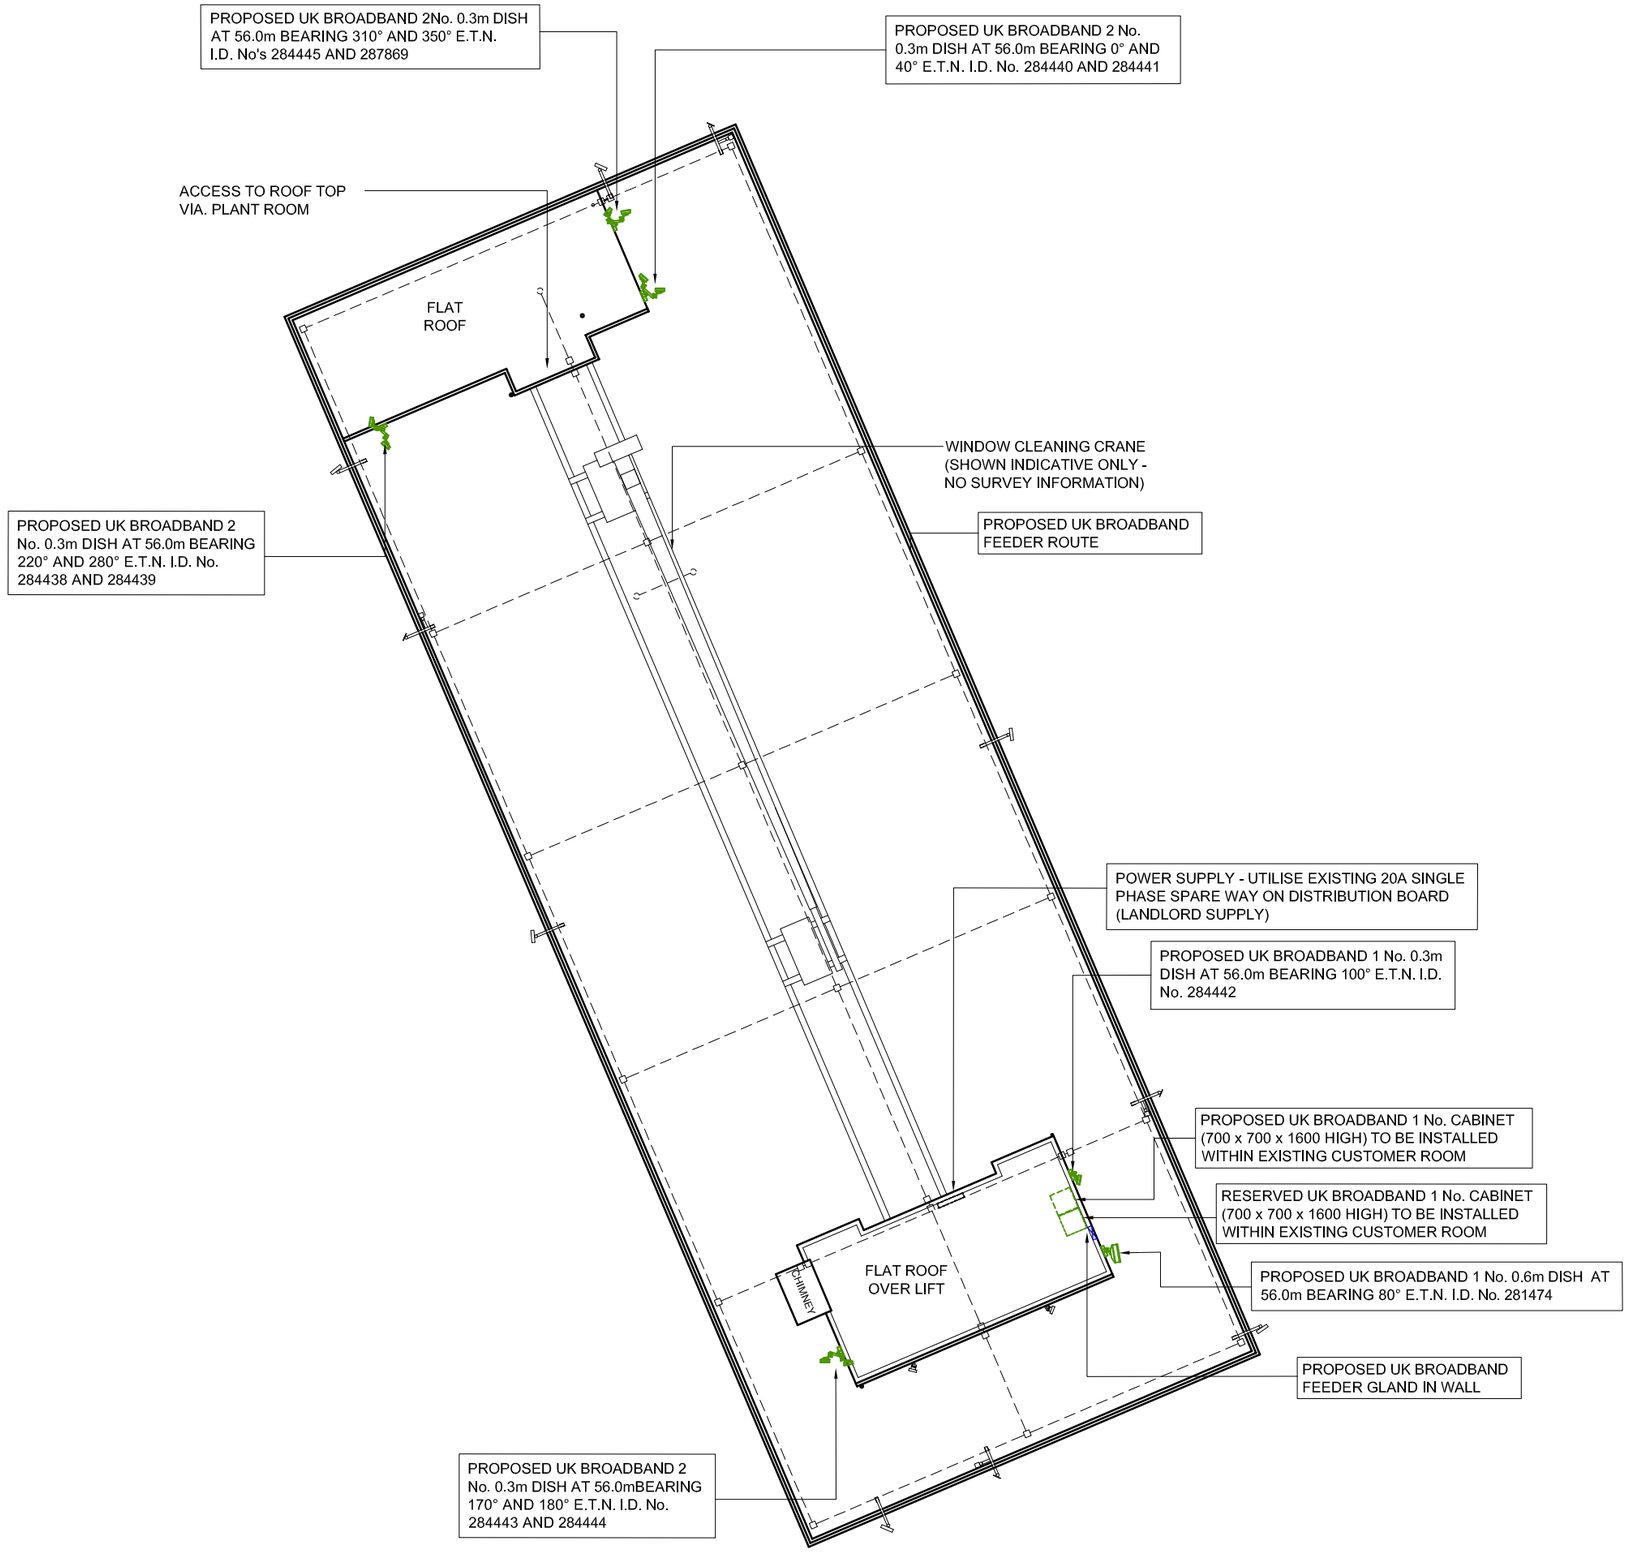

N

NOTES

FEINT DETAILS INDICATE LOCATIONS RESERVED FOR OTHER PROPOSALS WHICH MAY BE THE SUBJECT OF SEPARATE APPLICATIONS

CELL No.	CAM1001

CONTRACTOR:- CAD SERVICES

CONSULTANT:- HF COMMS
100 ALBERT DRIVE
POLLOKSHIELDS
GLASGOW
G41 2SJ

ENGINEER:- ANDY McKAY
0141 429 9375
mckaya@hfcomms.com

DRAWING MANAGER:- MONIKA KOPIEC
0141 429 9309
monika.kopiec@hfcomms.com

ISS	REVISION	DATE	DRN	APP
	PROJ No			
4	PROJ No 137955 PLANNING ISSUE	19/06/13	HFC	JW
3	PROJ No 117441 REVISED PLANNING	08/04/11	HF	MB
2	PROJ No 117441 PLANNING ISSUE	31/03/11	HF	MB
1	PROJ No N/A FIRST ISSUE	21/03/11	HF	HF

arqiva

Crawley Court, Winchester, Hampshire, SO21 2QA
Tel. 01962 823434, Fax. 01962 822378

SITE No 78126
TRAVELODGE LONDON HOLBORN
166 HIGH HOLBORN
MARYLEBONE
CAMDEN
GREATER LONDON 3
WC1V 6TT

NGR TQ301813

OS GRID 530186 181384

TITLE
SITE PLAN
PROPOSED
UK BROADBAND

SCALE 1:200

DRAWN	JH	18/03/11
APPROVED	JW	19/06/13

DRG No. 78126-40-100-MD004 Sheet 1 of 1 Rev 4

A3