## BASEMENT

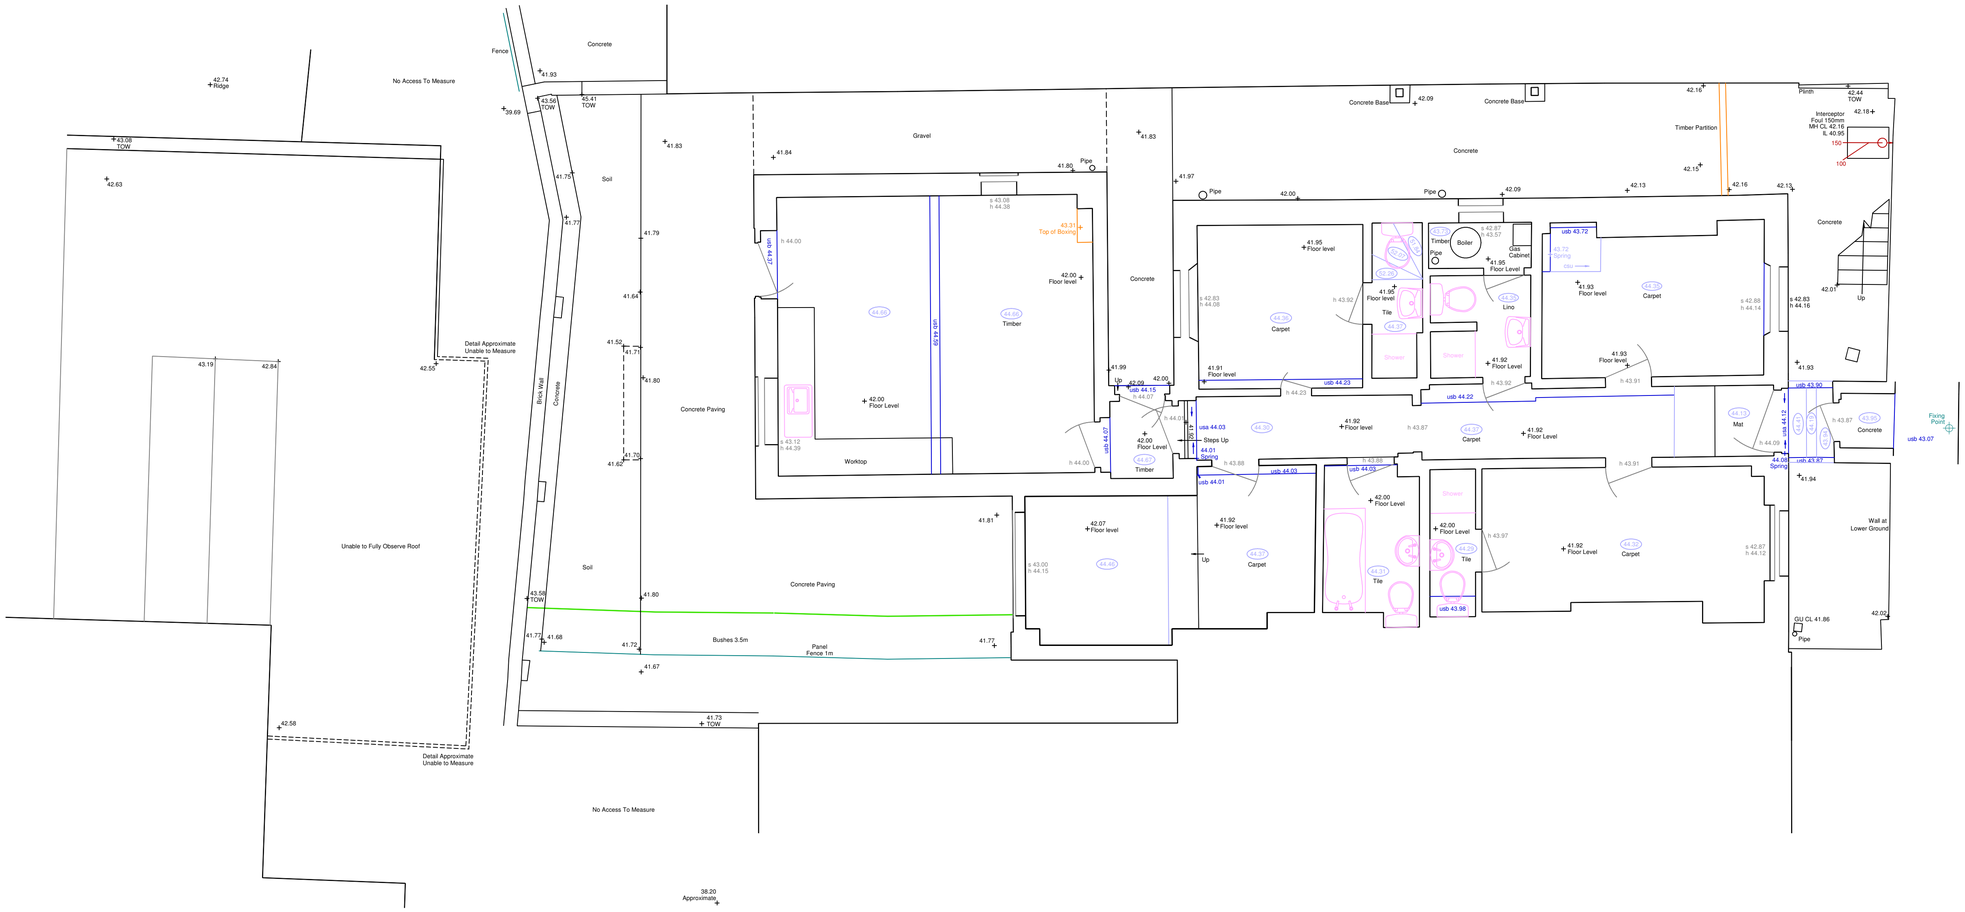


## FIRST FLOOR

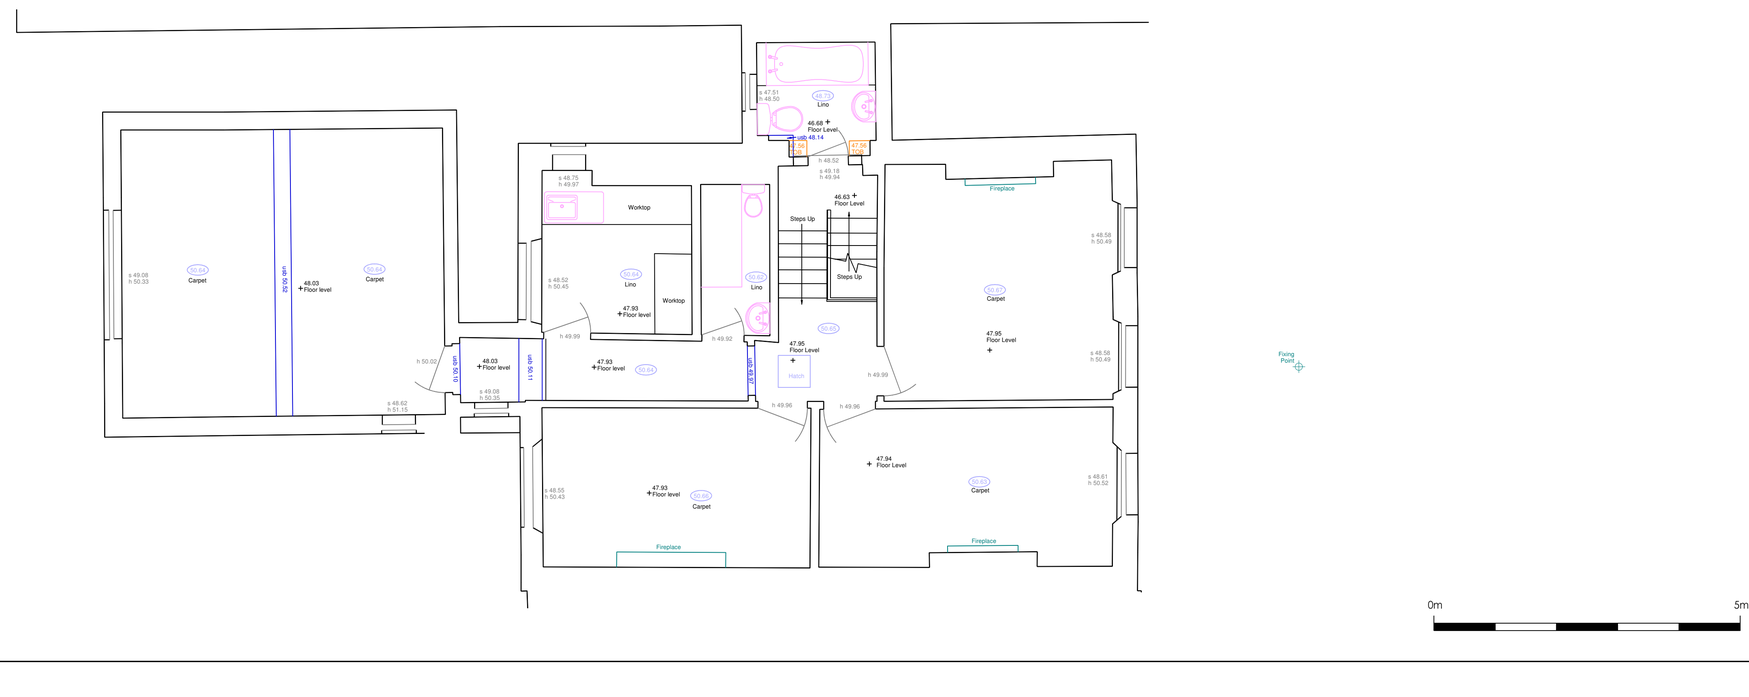


## NOTES

1 LEVELS ARE RELATED TO THE OSBM LOCATED ON NO. 30 LADY SOMERSET ROAD. LEVEL GIVEN AS 42.831 METRES

2 SURVEY HAS BEEN CARRIED OUT TO AN ACCURACY COMMENSURATE WITH A 1:50 SCALE DRAWING.

## ABBREVIATION LIST

### ELECTRICS

| | |
|---|---|
| AC | AIR CONDITIONING VENTS OR EQUIPMENT |
| DP | DOUBLE PLUG |
| ELS | EMERGENCY LIGHT SWITCH |
| EP | ELECTRIC POINT |
| ESM | ELECTRIC SWITCH MACHINE |
| FA | FIRE ALARM |
| FS | FUSED ELECTRIC SWITCH |
| JB | JUNCTION BOX |
| L | LIGHT |
| LCB | LIFT CALL BUTTON |
| LS | LIGHT SWITCH |
| SP | SINGLE PLUG |
| WL | WALL LIGHT |

WHERE THESE ARE FOLLOWED BY A MEASUREMENT THIS IS THE HEIGHT MEASURED FROM THE FLOOR.

### GENERAL

| | |
|---|---|
| AC | AIR CONDITIONING VENTS OR EQUIPMENT |
| ER | EARTHING ROD |
| GU | GULLY |
| IC | INSPECTION COVER |
| MH | MANHOLE |
| ST | STAUNCHION |
| SVP | SOIL AND VENT PIPE |
| s 1.00 | SILL LEVEL |
| h 1.00 | HEAD LEVEL |
| usb 1.00 | LEVEL OF UNDERSIDE OF BEAM |
| usd 1.00 | LEVEL OF UNDERSIDE OF DUCTING |
| usp 1.00 | LEVEL OF UNDERSIDE OF PIPE |
| us 1.00 | UNDERSIDE LEVEL |
| 2.48 | CEILING LEVEL |
| 2.48 | FALSE CEILING LEVEL |

| NO. | DATE | DETAILS |
|---|---|---|
| 2 | 08-nov | Level for No39 Added |
| 1 | 07-nov | Levels Added |

REVISIONS


KND SURVEYS LTD
74 WATCHET LANE
HOLMER GREEN
HIGH WYCOMBE
BUCKINGHAMSHIRE
HP15 6UG
Tel: 01494 718453
Fax: 01494 717576
e-mail: enquiry@kndsurveys.com


**CLIENT**

MR MASSOUD TABARROK
C/O KO & PARTNERS
UNIT 6
1 - 3 UPPER RICHMOND RD
LONDON
SW15 2RF

**JOB TITLE**

41 FORTESS ROAD
LONDON
NW5 1AD

**DRAWING TITLE**

BASEMENT &
FIRST FLOOR PLAN

| DRAWING No. | DRAWN BY | DATE |
|---|---|---|
| J22 12 B/1 r1 | MJF / MTP | 30 OCT 2012 |
| **SURVEYED BY** | | **SCALE** |
| DJH / MJF / MTP | | 1:50 |