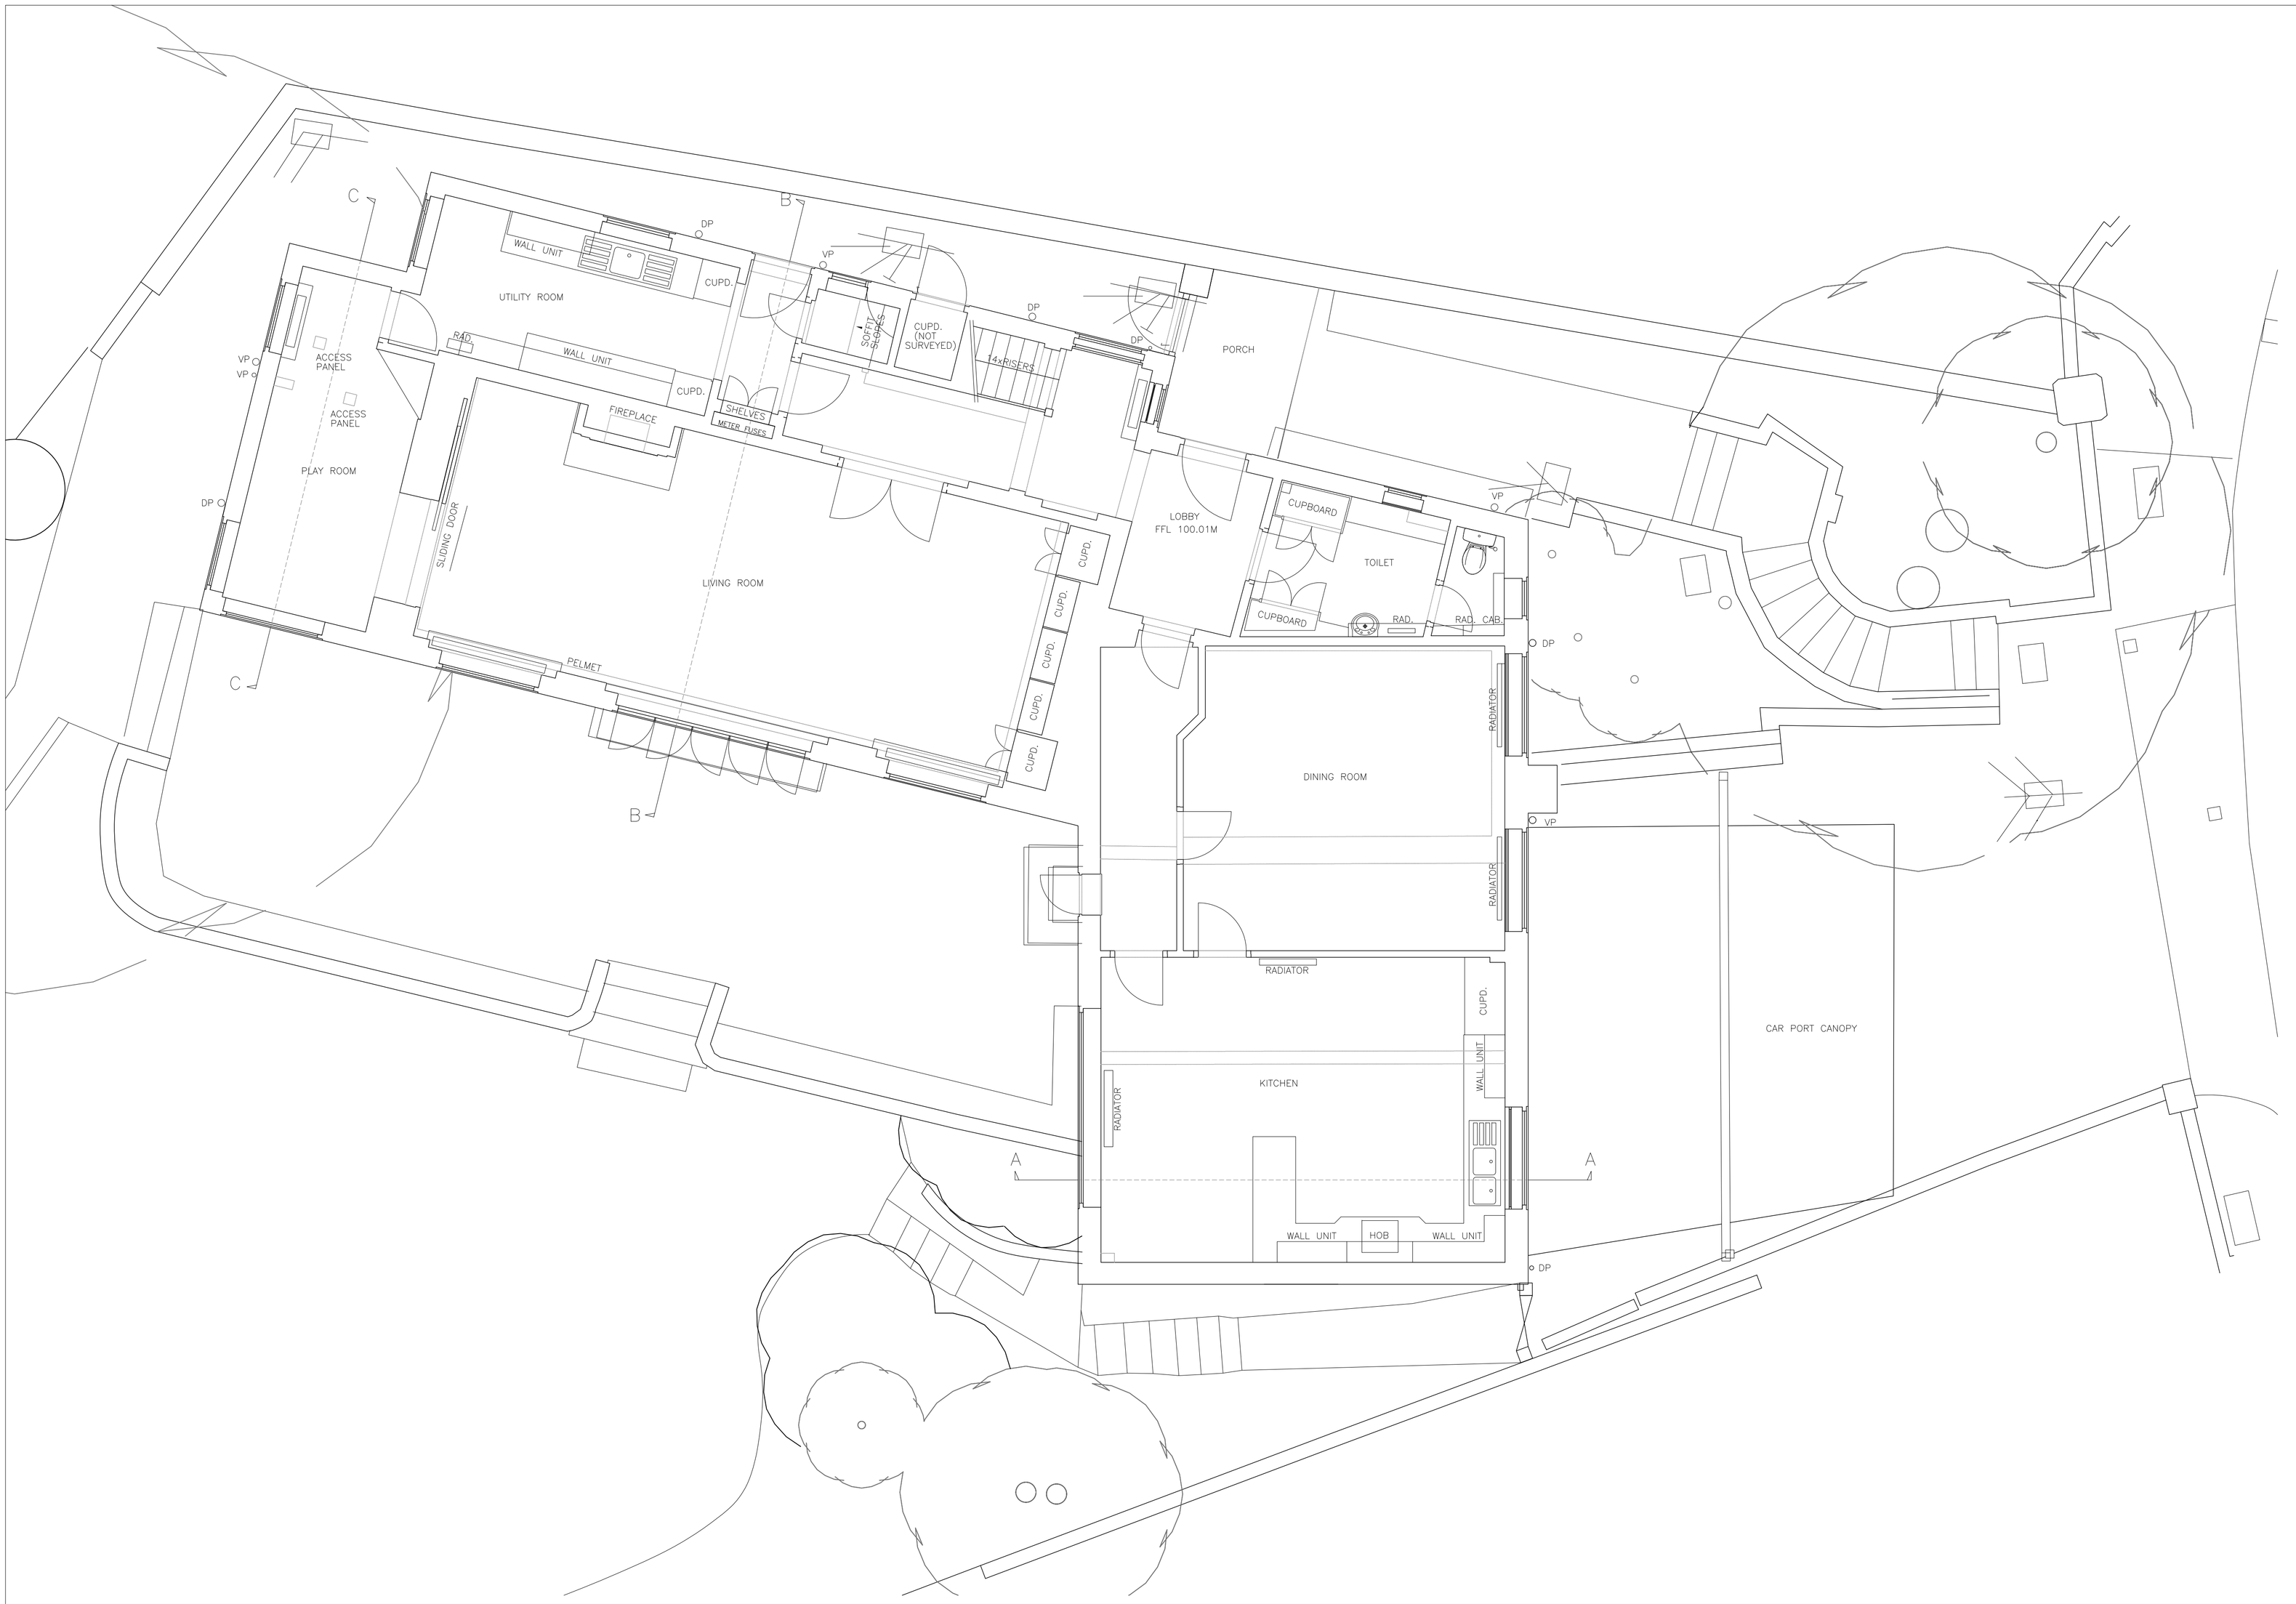

01 **EXISTING GROUND FLOOR PLAN**
- SCALE 1:100(A3) 1:50(A1)

0 1 2 3 4 5

NOTES:

Do NOT scale from this drawing. Use figured dimensions only. The contractor is responsible for checking all site dimensions. Any errors or omissions are to be reported and verified with the architect immediately before proceeding with any works.

All dimensions are in millimetres unless noted otherwise.

This drawing is to be read in conjunction with all relevant design drawings, specifications and schedule of works.

All measurements are to be confirmed on site.

REVISION NOTES:

DATE	REV	REVISIONS	SIGN
29/03/10	-	PLANNING SUBMISSION	ZH

DATE	REV	REVISIONS	SIGN

STUDIO 21 DESIGN

STUDIO 21 DESIGN Ltd.
21 OXLEY CLOSE
LONDON
SE1 5HF

T +44 (0) 20 7237 4109
M +44 (0) 77 9969 2063
E studio21@live.co.uk

PROJECT
36 HIghgate West HIll
HIghgate
London
N6

TITLE
EXISTING
GROUND FLOOR
PLAN

STATUS
PLANNING

SCALE
1:100(A3) 1:50(A1)

DATE
30-10-09

DRAWN
ZH

DRAWING NO
A30002

REV.
-