DO NOT SCALE FROM THIS DRAWING - STATED DIMENSIONS REFER. CONTRACTORS SHALL BE RESPONSIBLE FOR THE CHECKING OF ALL STATED DIMENSIONS, WITH ANY ANOMALIES BEING IDENTIFIED TO THE ORIGINATOR PRIOR TO ANY CONSTRUCTION OR FABRICATION WORKS COMMENCING.

PLANNING

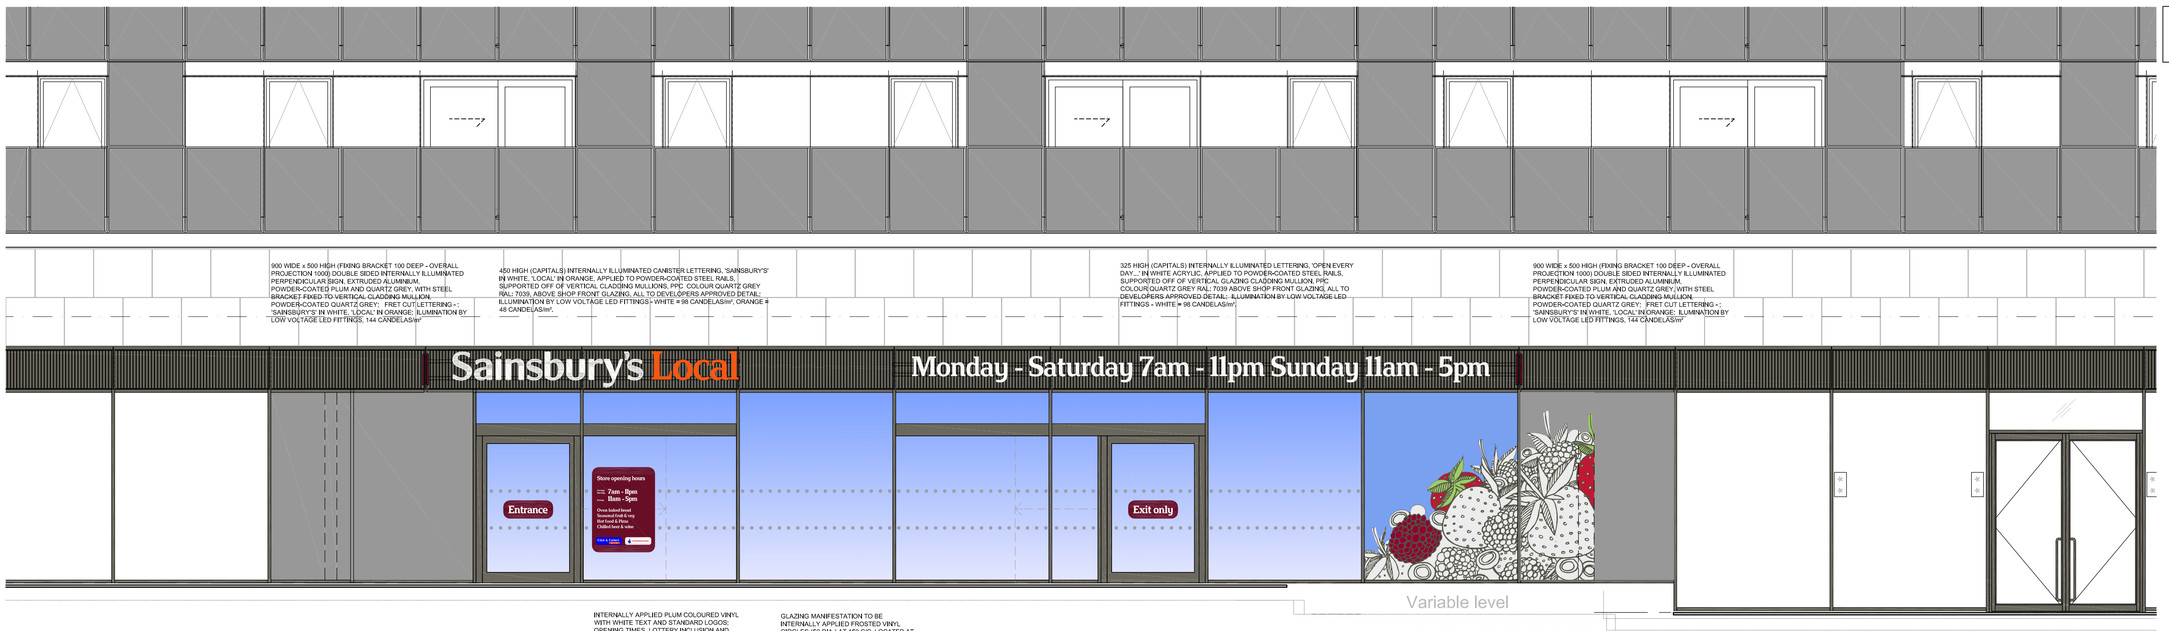

PROPOSED SHOPFRONT ELEVATION - 1:50 SCALE

APPROVED DEVELOPER'S ELEVATION - 1:50 SCALE

0 1 2 3 4 5m
SCALE 1:50

Revision	Date	Description
"B"	04_03_13	ELEVATION UPDATED TO REFLECT LATEST CDG3 APPROVED LAYOUT & DEVELOPERS DETAILS
"A"	07_02_13	ELEVATION UPDATED WITH OPENING HOURS ADJUSTED FOR SUNDAY TRADING.

arc part of riley consulting

Design Consultants

21-22 Great Sutton Street,
London, EC1V 0DY

Tel: 020 7017 8990
Fax: 020 7017 8999

Email: info@a-rc.co.uk
Web: www.a-rc.co.uk

Status: PLANNING

Client: Sainsbury's

Project Title: SAINSBURY'S LOCAL
LONDON, EUSTON, NEQ,
REGENTS PLACE

Drawing Title: EXISTING & PROPOSED
BRANDING ELEVATIONS
SITE REF: - 11311

Project Number	Drawing Number	Revision
11_1036	306	B

Drawn	Checked	Scale	Date
JDW		AS SHOWN@A1	23_01_13

The content of this drawing is the property of arc@RC Limited and may not be copied in whole or part without formal consent.