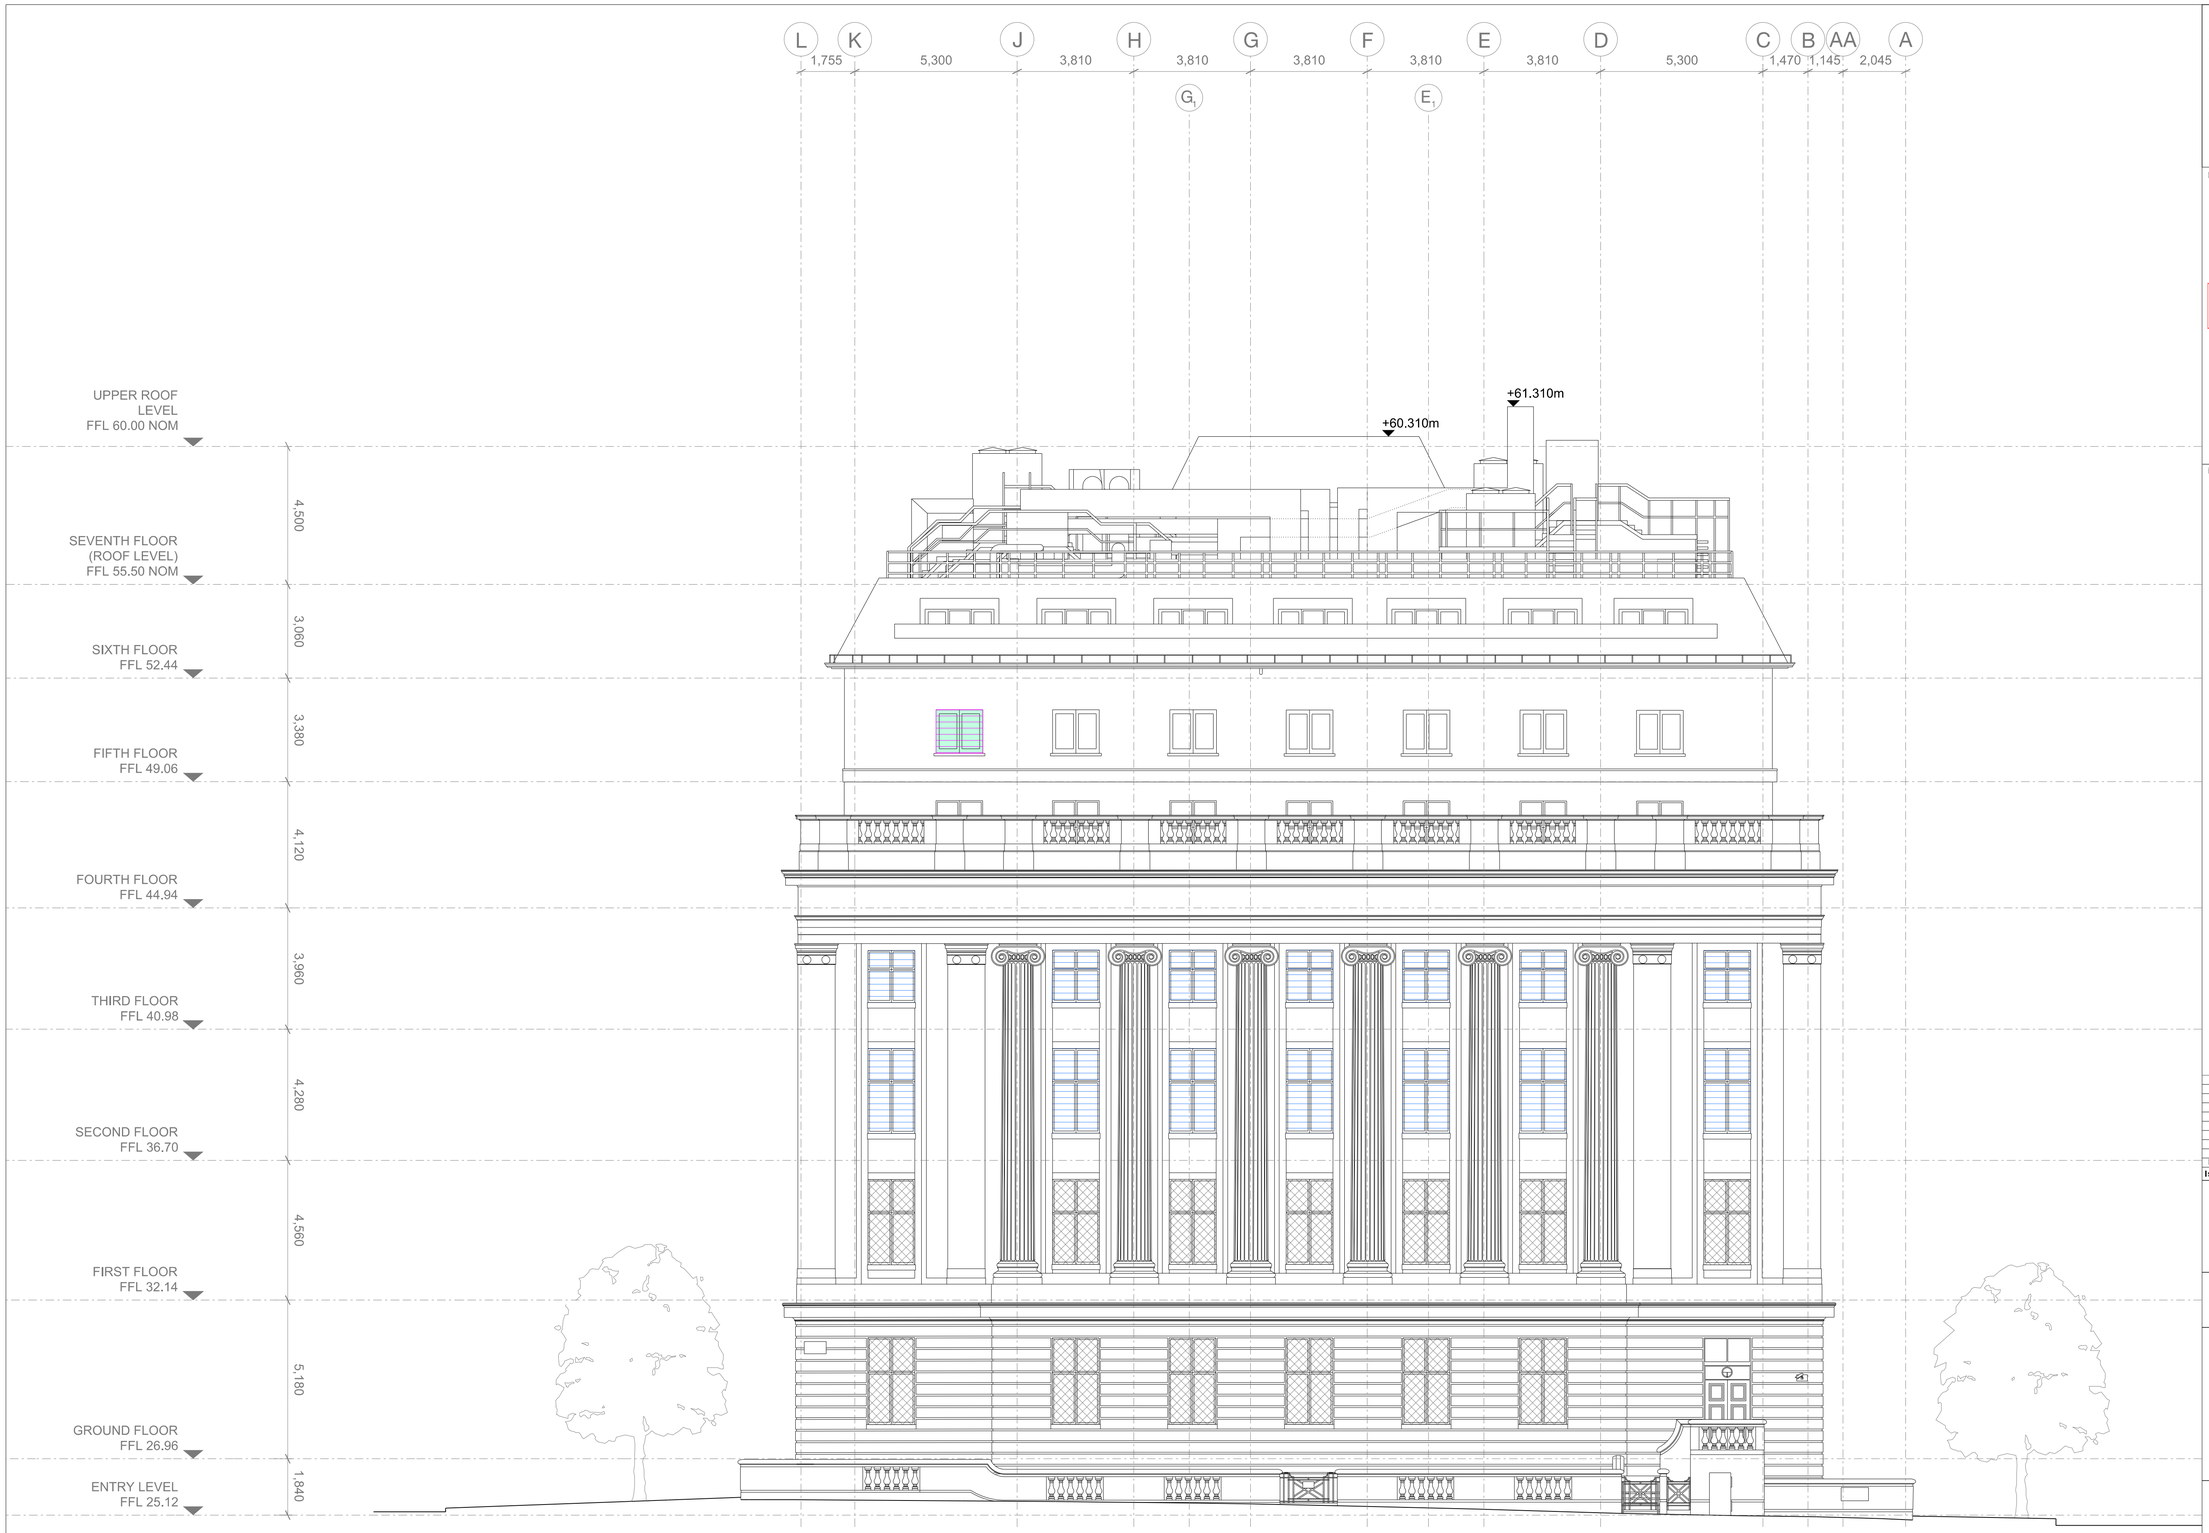

Do not Scale. Use figured dimensions only. All dimensions to be checked on site.

All drawings to be read in conjunction with the Engineers' drawings. Any discrepencies between consultants drawings to be reported to the Architect before any work commences.

The Contractor's attention is drawn to the Health & Safety matters identified in the Health & Safety plan as being potentially hazardous. These items should not be considered as a complete and final list. The Work Package Contractor's normal Health and Safety obligations still apply when undertaking constructional operations both on and off site.

Keyplan

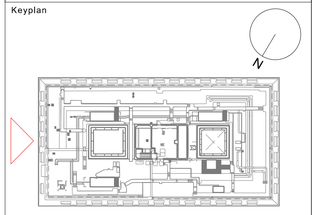

Notes

Drawings are based on existing information. All setout information to be checked on site prior to construction.

Finished floor levels are taken from Plowman Craven survey recieved 26/09/12 and refer to level at main core unless otherwise indicated

Coloured areas indicate extent of scope

Rooms are labelled: G.01 – – **Room number**
Entrance – – **Room name**

All steelwork is inidcative and subject to accurate site survey; read in conjuction with Structural Engineer information

Drawing based on information from Max Fordham Sketch 20120711_J4560_WCD_Plant Block Heights and DWG file T[6-]001

- **FX-01** Blackout blinds on track
- **FX-02** Roller blinds
- **FX-12** New UV film
- **FX-13** New frosted film
- **FX-16** Heat reduction film
- **FX-51** Existing roller blinds
- **FX-52** Existing blackout blinds on track
- Windows permanantly blacked out
- Windows with existing frosted film

Unless otherwise stated, all windows have internal secondary glazing with tinted film applied to both layers

Issue	Date	Description	By	Chkd
P00	13/02/2013	PLANNING APPLICATION	MD	GC

33 Bowling Green Lane
London
EC1R 0BJ

+44 (0) 20 7608 7900 T
+44 (0) 20 7608 7901 F
www.wilkinsoneyre.com

WilkinsonEyre.Architects

Client
WELLCOME TRUST

Logo

wellcome trust

Project
WELLCOME COLLECTION DEVELOPMENT PROJECT

Drawing Title
EAST ELEVATION - PROPOSED

Scale at A1 1:100

Issue Status
PLANNING

Drawing and CAD File Number
00820-10-P-2202

Issue
P00

© WilkinsonEyre.Architects Ltd