Arts Lettres Techniques Limited 2012 copyright is retained ©

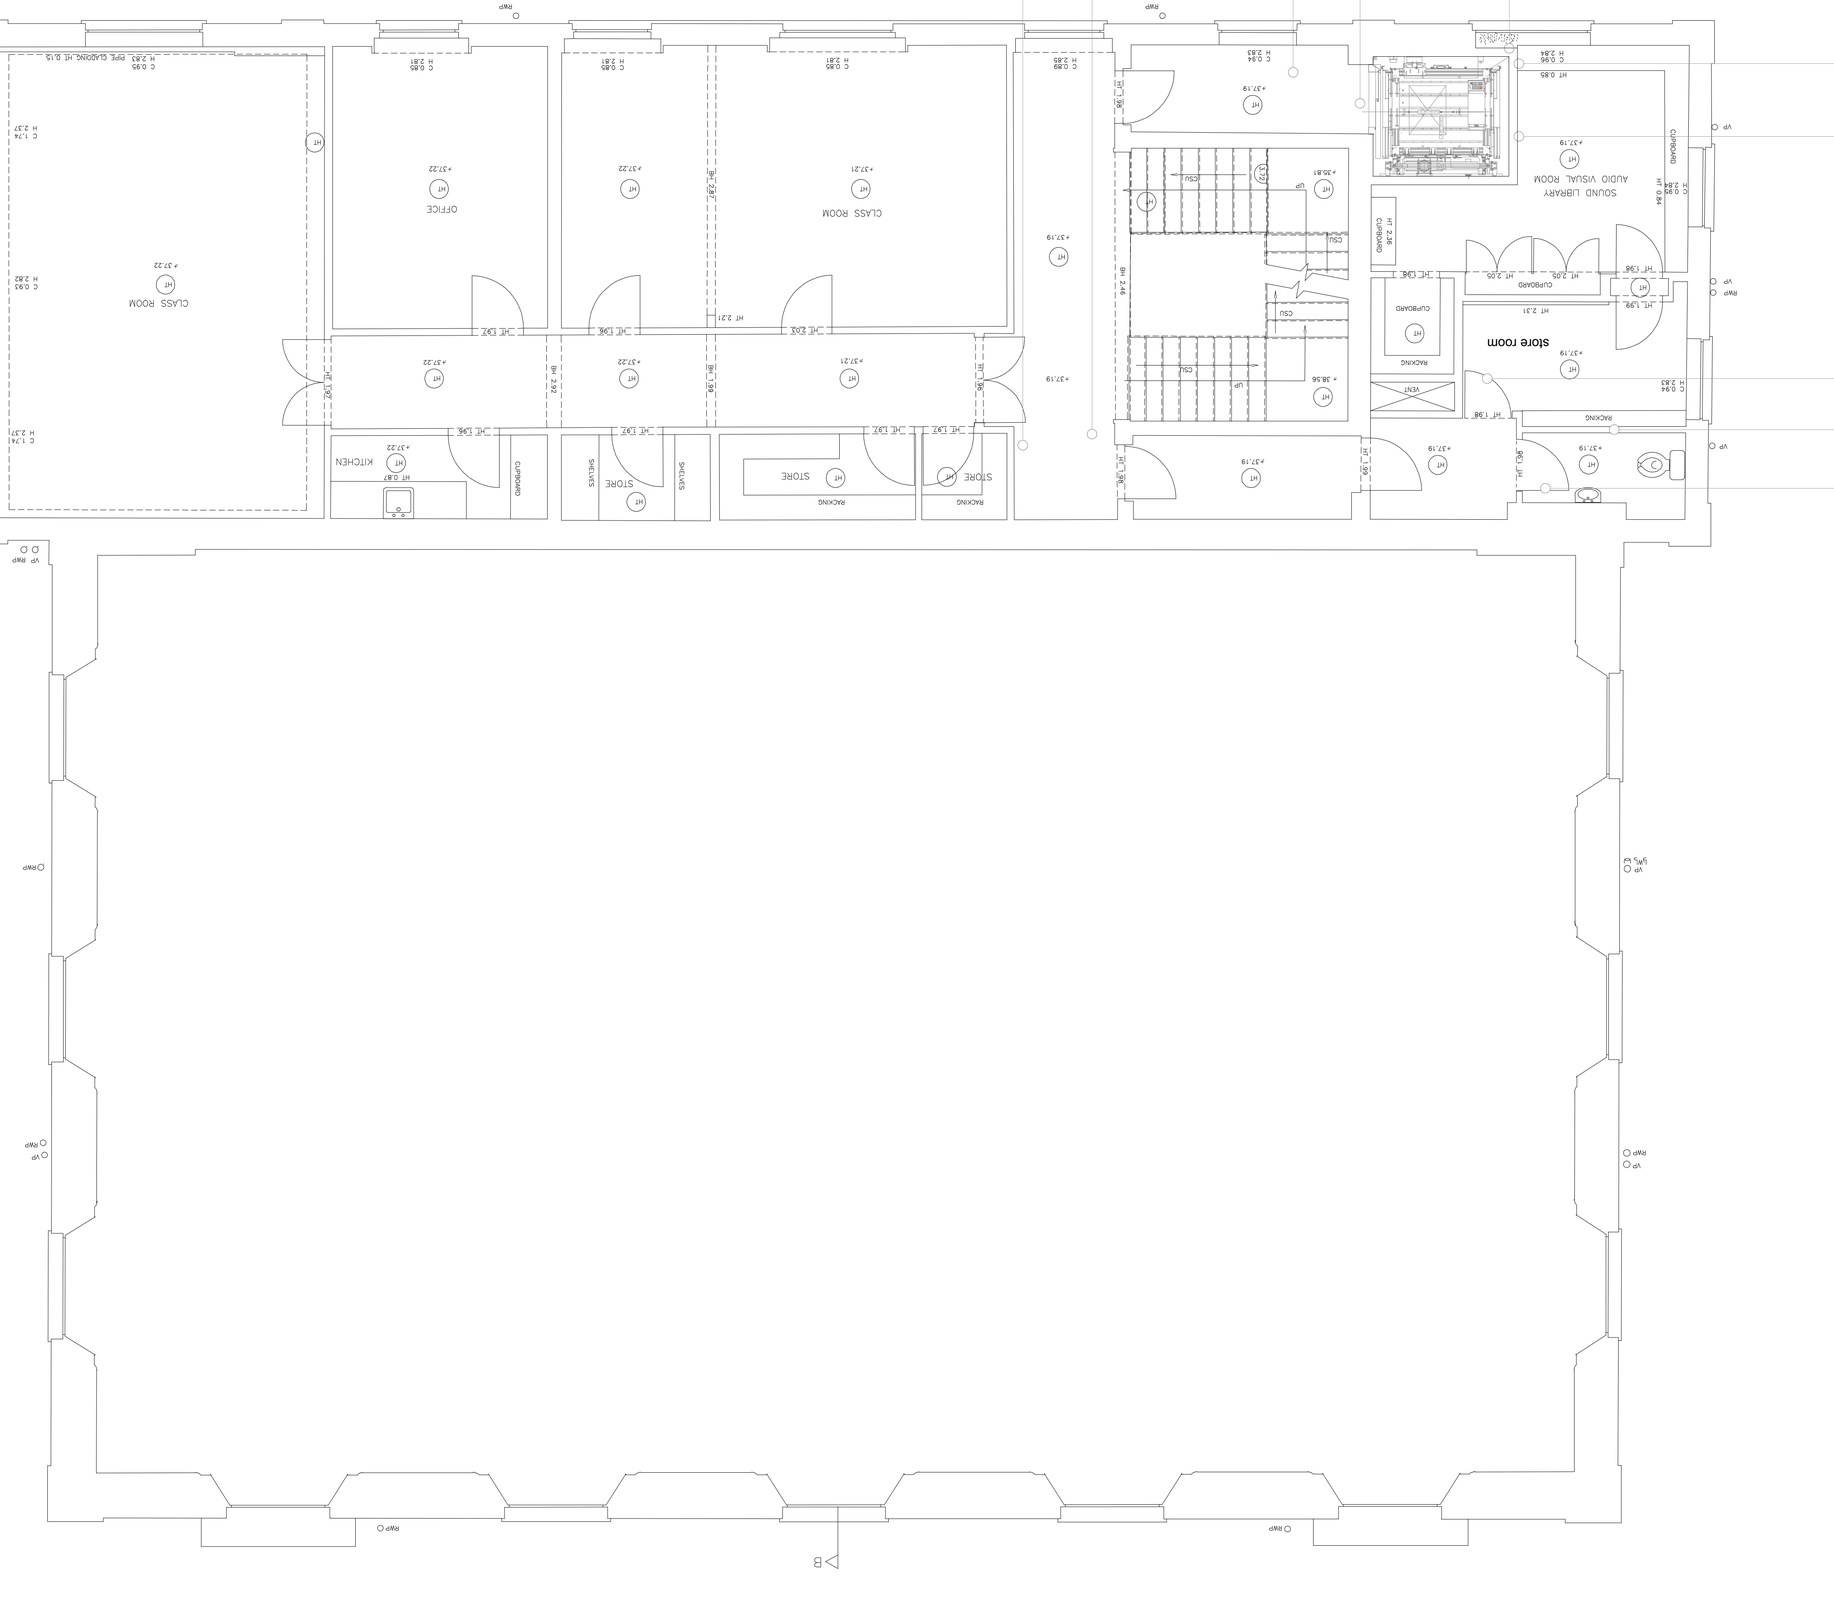

scale 1:50

2.5m

10.0m

arts lettres techniques ARCHITECT

33A ABLINGTON ROAD LONDON NW1 7ES T: (020) 7383 4778

albin.chandler@member.riba.org

Arts Lettres Techniques Limited 2012 copyright is retained ©

ALL DIMENSIONS MUST BE VERIFIED ON SITE

PROJECT CECIL SHARP HOUSE

SUBJECT FIRST FLOOR FLOOR PLAN proposed

NUMBER CSH 1.04

SCALE 1:50 @ A1

DATE 01/08/12

revisions