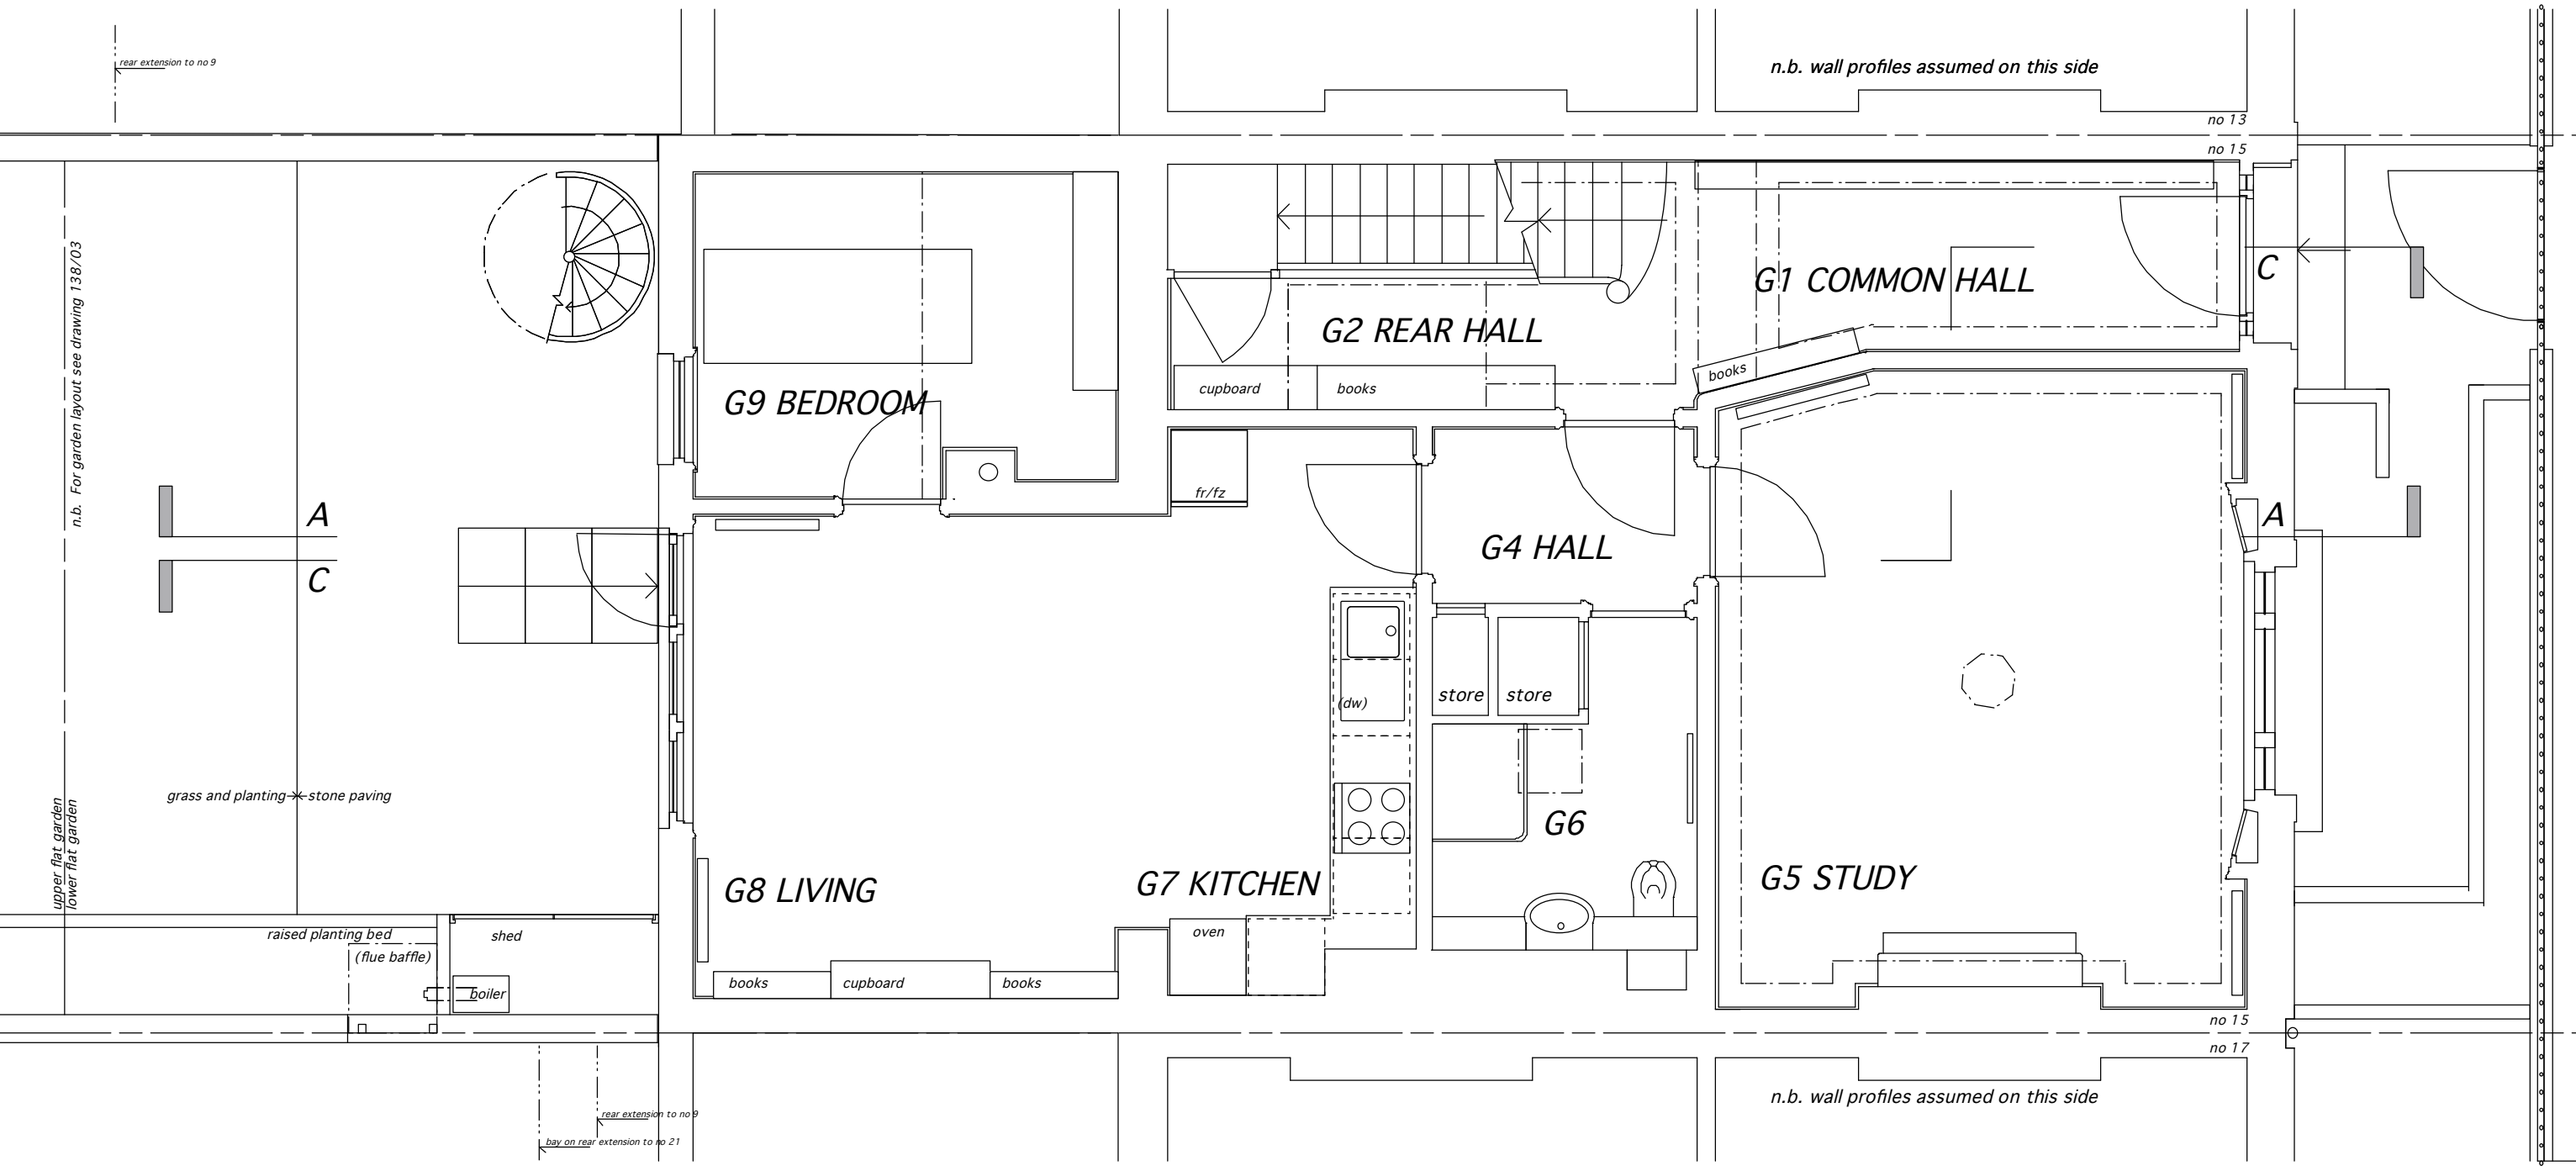

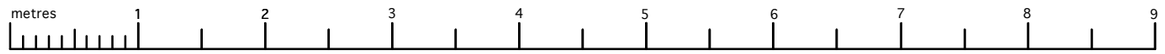

revisions

PLANNING 26oct12

NICK ALEXANDER Building Designer
32 Bartholomew Villas London NW5 2LL email nick.alex@virgin.net tel/fax 020 7267 6905

client: Arthur Searle

job: **GROUND FLOOR, 15 BARTHOLOMEW VILLAS LONDON NW5 2LJ**

drawing: **Ground Floor plan** **Existing**

drawn: 16 August 2012 scale (onA3): 1:50 drg. no: 138/02 rev: -