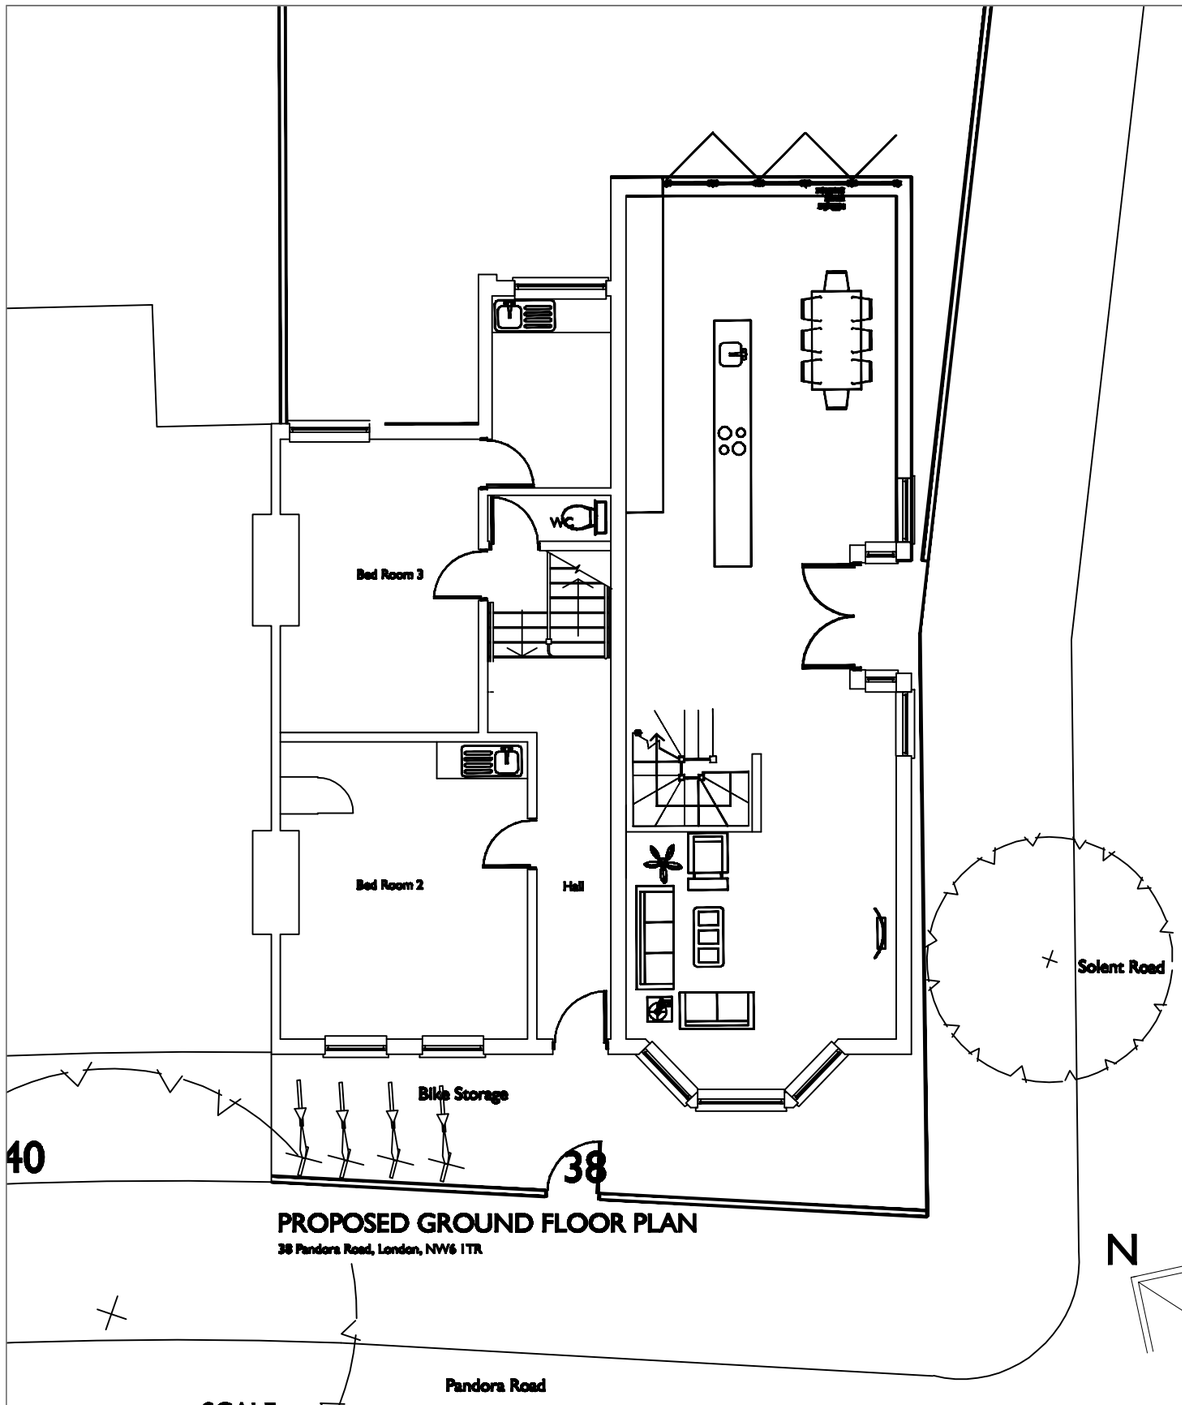

PROPOSED GROUND FLOOR PLAN

38 Pandora Road, London, NW6 1TR

SCALE

0 1000 2000 4000

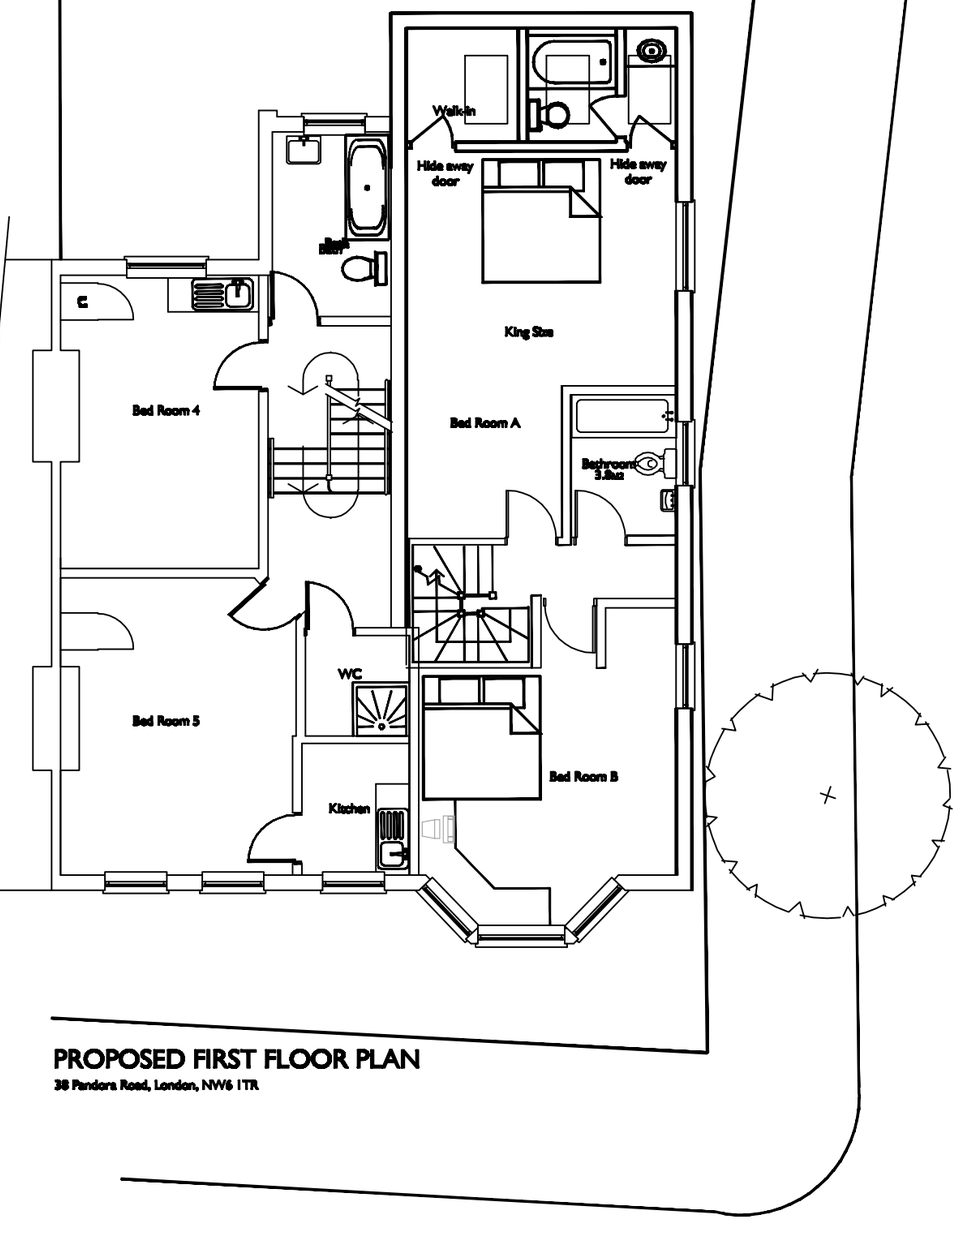

PROPOSED FIRST FLOOR PLAN

38 Pandora Road, London, NW6 1TR

1. Windows to match existing
2. Door to match existing
3. Materails to match existing
4. External pipe work to match existing

revisions
1st Issue -11 June 2012 - JH - Plot to A3
2nd Issue -2 July 2012 - JH - Roof Detail
3rd Issue -27 Sept 2012 - JH

All plans, sections & elevations are based on measured readings and any scaled dimension should not be relied upon to give an accurate measurement.
Any discrepancies be reported immediately.
To be read in conjunction with Structural Engineers' drawings and Mechanical and Electrical drawings

status: Planning

drawing no: 08D E2

rev: 3

dwg name: PROPOSED Page 8

project: 38 Pandora Road, London, NW6 1TR

scale: 1:100 @ A3

Detail Design
8 LONSDALE CLOSE, EAST HAM, LONDON, E6 3PU T 07940412365
jay.Hirani@ovi.com