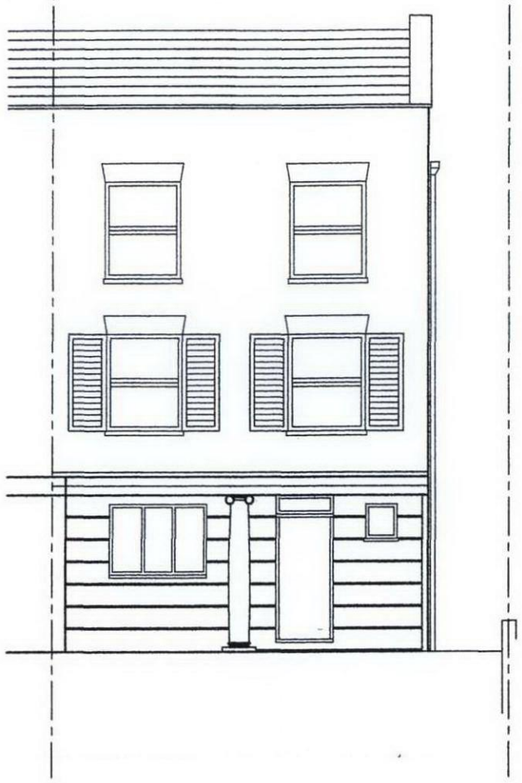

Front Elevation

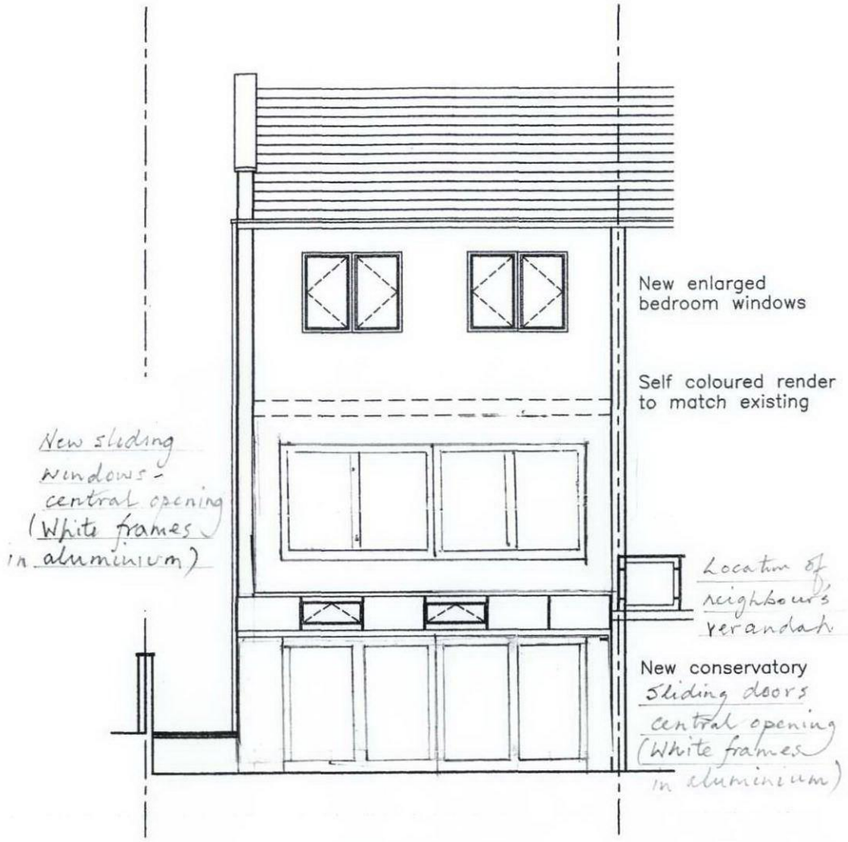

Rear Elevation

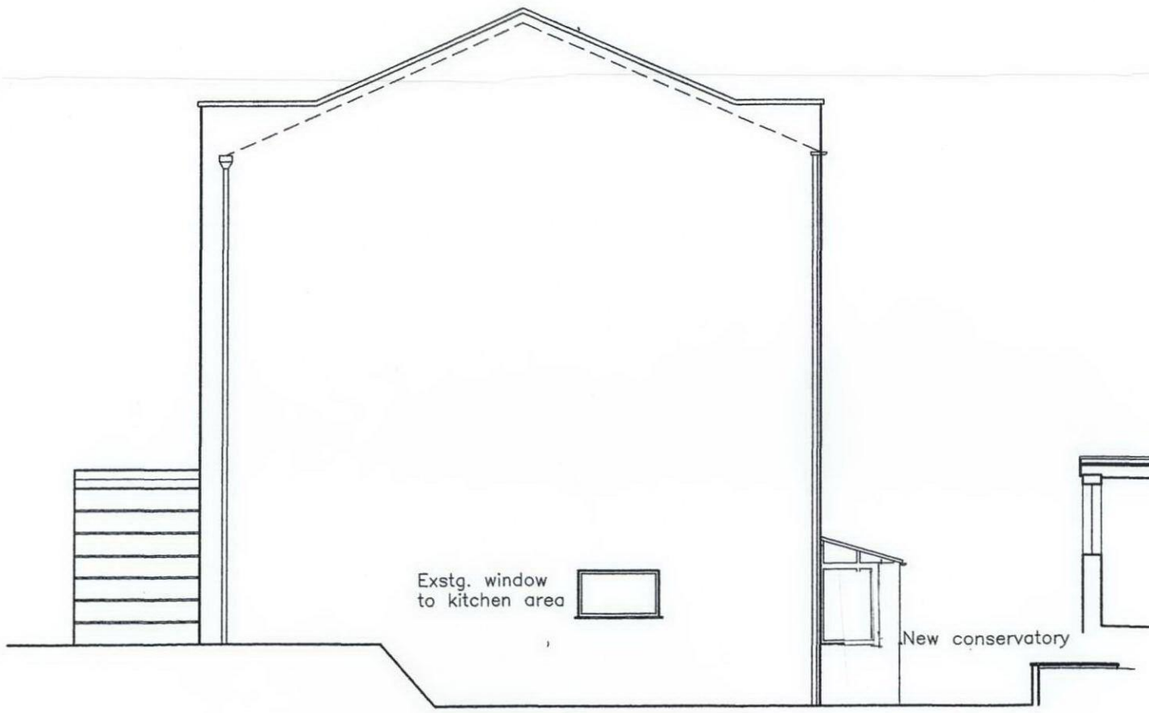

Side Elevation

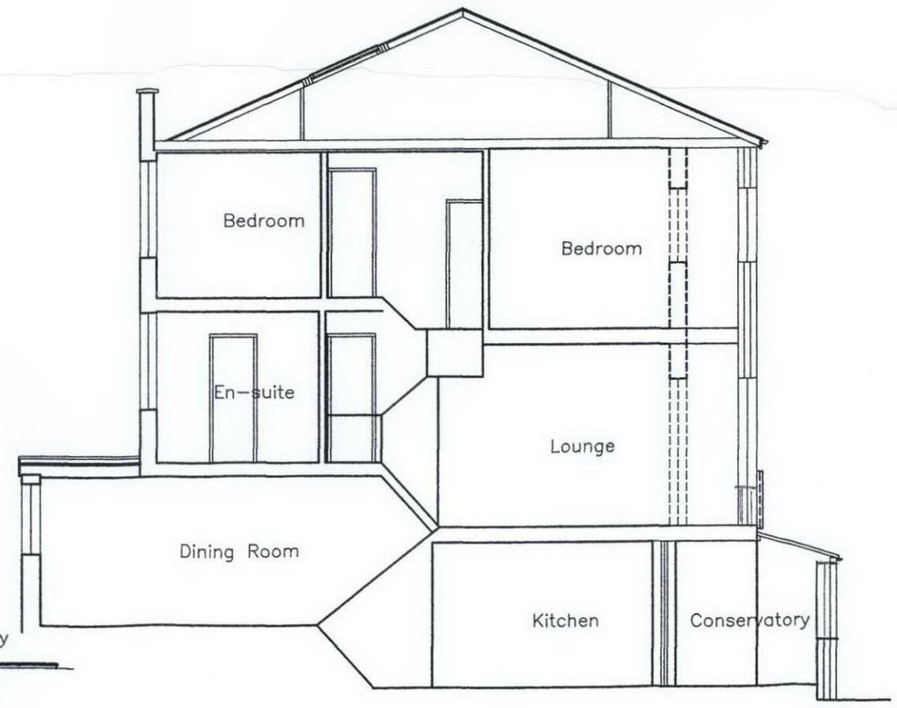

Typical Section

DO NOT SCALE FROM DRAWING
ALL DIMENSIONS TO BE CONFIRMED ON SITE

0M 1 2 3 4 5 6

Scale 1:100

Date	Revisions

M. D. Sinclair B.Sc.
based on originals by
Andrew Thwaites A.M.I.C.E.

Project

21 Belsize Road
London
NW6

Title

Variation to
Proposed Elevations

Scale	Cad Ref
A3 @ 1:100	
Date: 6 Sept 2012	
Drawn: AT	Checked
Drwg. No: Variation 01.	Rev.