COPY-2

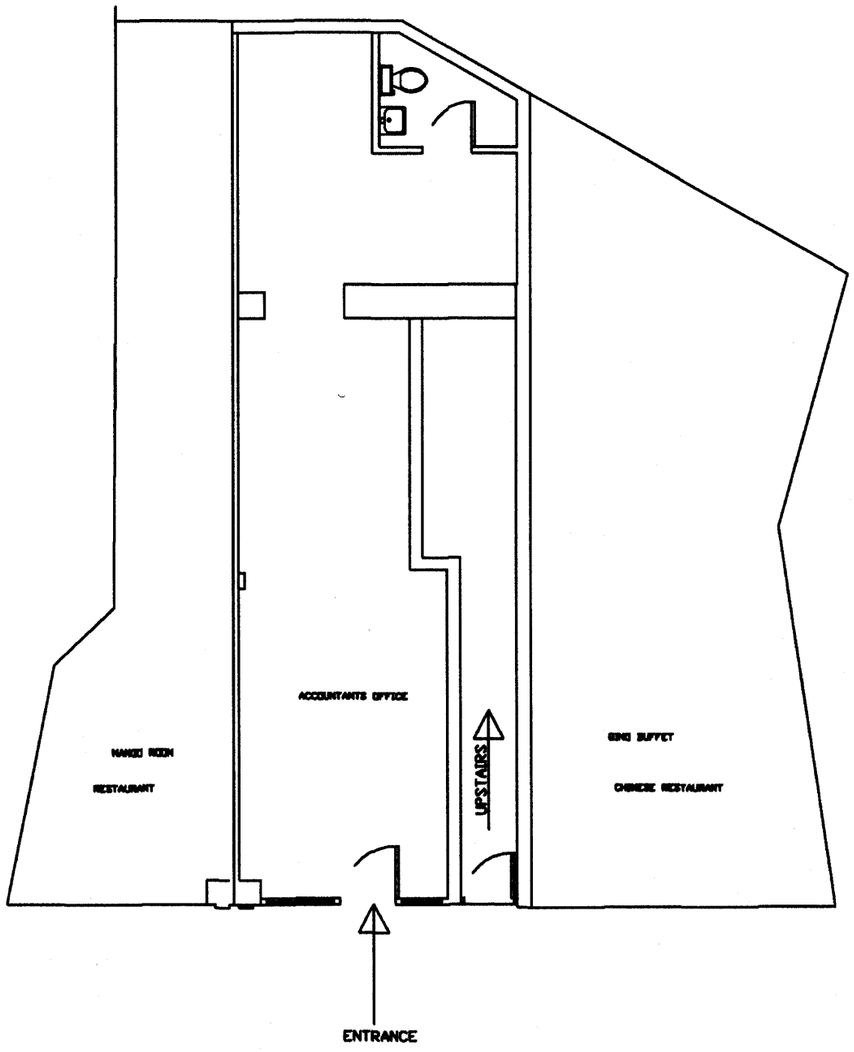

EXISTING GROUND FLOOR PLAN

EXISTING FRONT ELEVATION OF BUILDING

SCALE BAR 0 0.5 1 2 3 4 5 6 7 8 9 1

SCALE 1:100	CLIENT TEL.	SITE ADDRESS 8 KENTISH TOWN ROAD, LONDON NW1 9NX	DATE 15-6-2012	TITLE EXISTING FLOOR PLAN & ELEVATION	DRAWING NO. A - 8/ A