BRITISH RAILWAY

REAR

BOUNDARY & RAILWAY FENCE

221

UPPER LEVEL

SECOND HAND
FURNITURE SHOP

90 M²

BOUNDARY

BOUNDARY

BOUNDARY

FRONT

BELSIZE ROAD

0 mm 1000 2000 3000 4000

EXISTING GROUND FLOOR 1 : 50
221A BELSIZE ROAD
LONDON NW6 4AA

DRG. NO. AY/01/2012/02

ADVANCED MANAGEMENT

65 THE RIDGEWAY
KENTON, HARROW HA3 0LW
TEL: 07951 578803
email: admansal@hotmail.co.uk

R E A R

BOUNDARY & RAILWAY FENCE

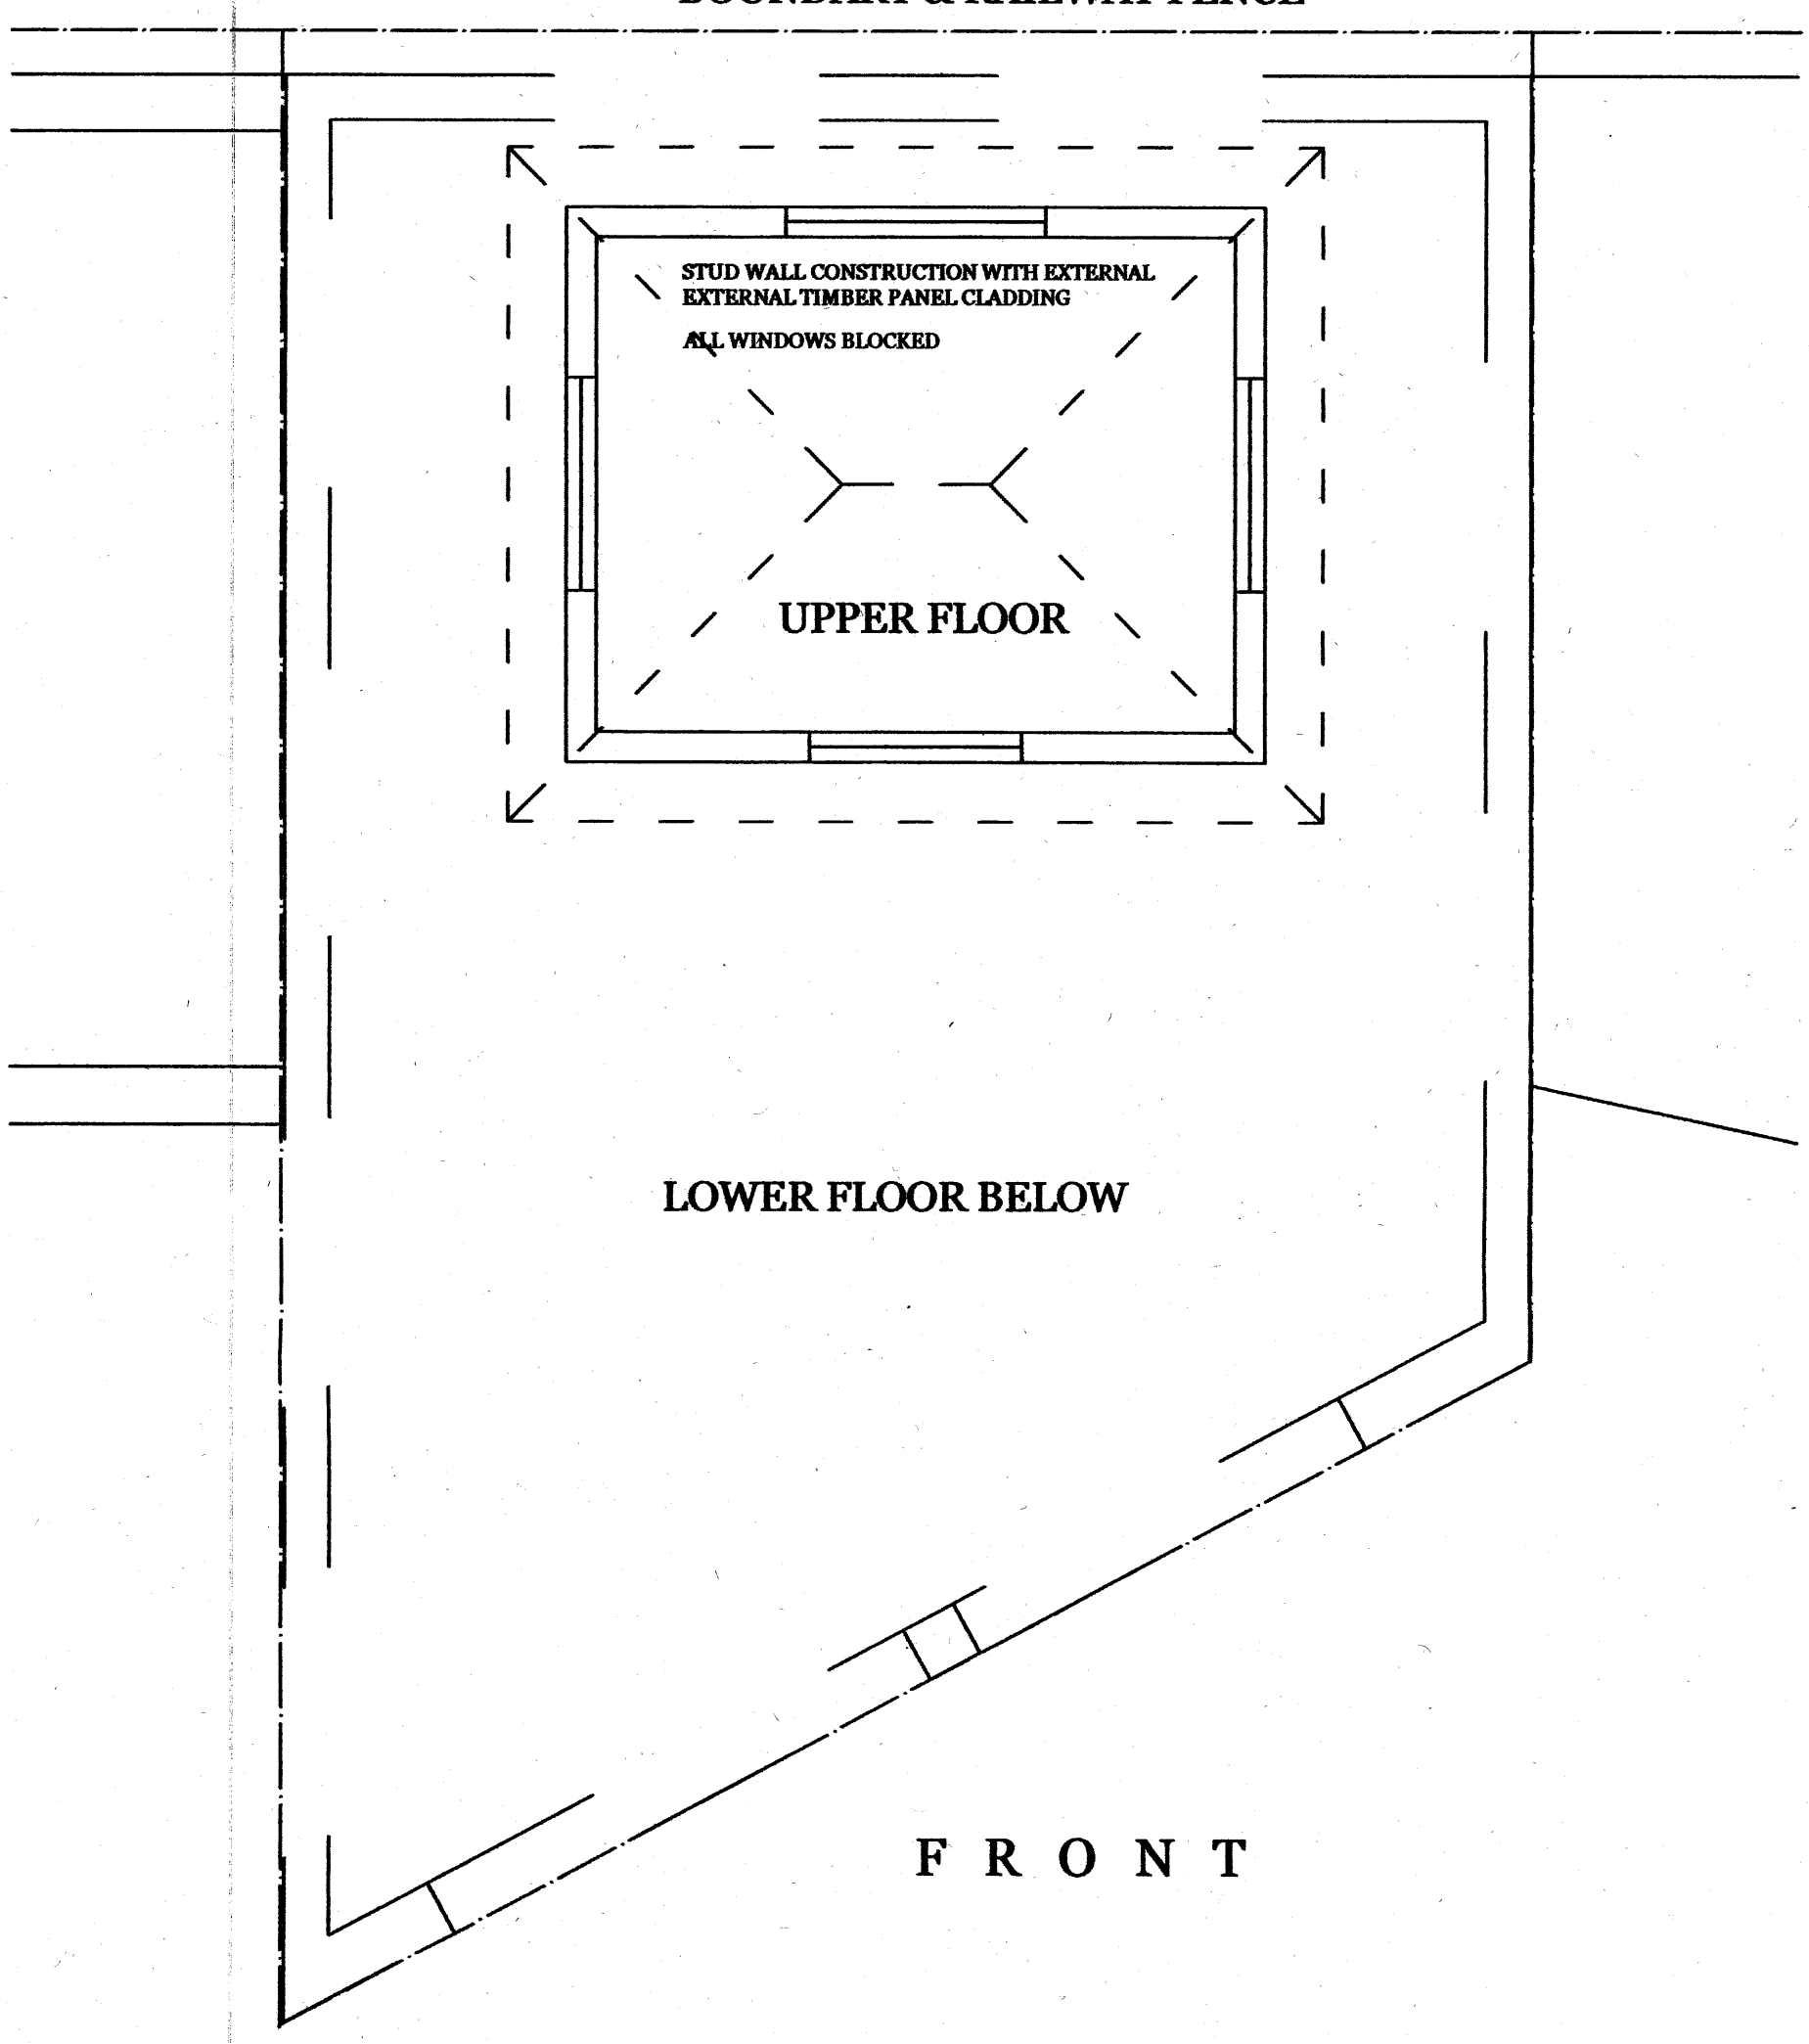

F R O N T

0 mm 1000 2000 3000 4000

DRG. NO. AY/05/2012/03

EXISTING UPPER FLOOR 1 : 50
221A BELSIZE ROAD
LONDON NW6 4AA

ADVANCED MANAGEMENT

65 THE RIDGEWAY
KENTON, HARROW HA3 0LW
TEL: 07951 578803
email: admansal@hotmail.co.uk

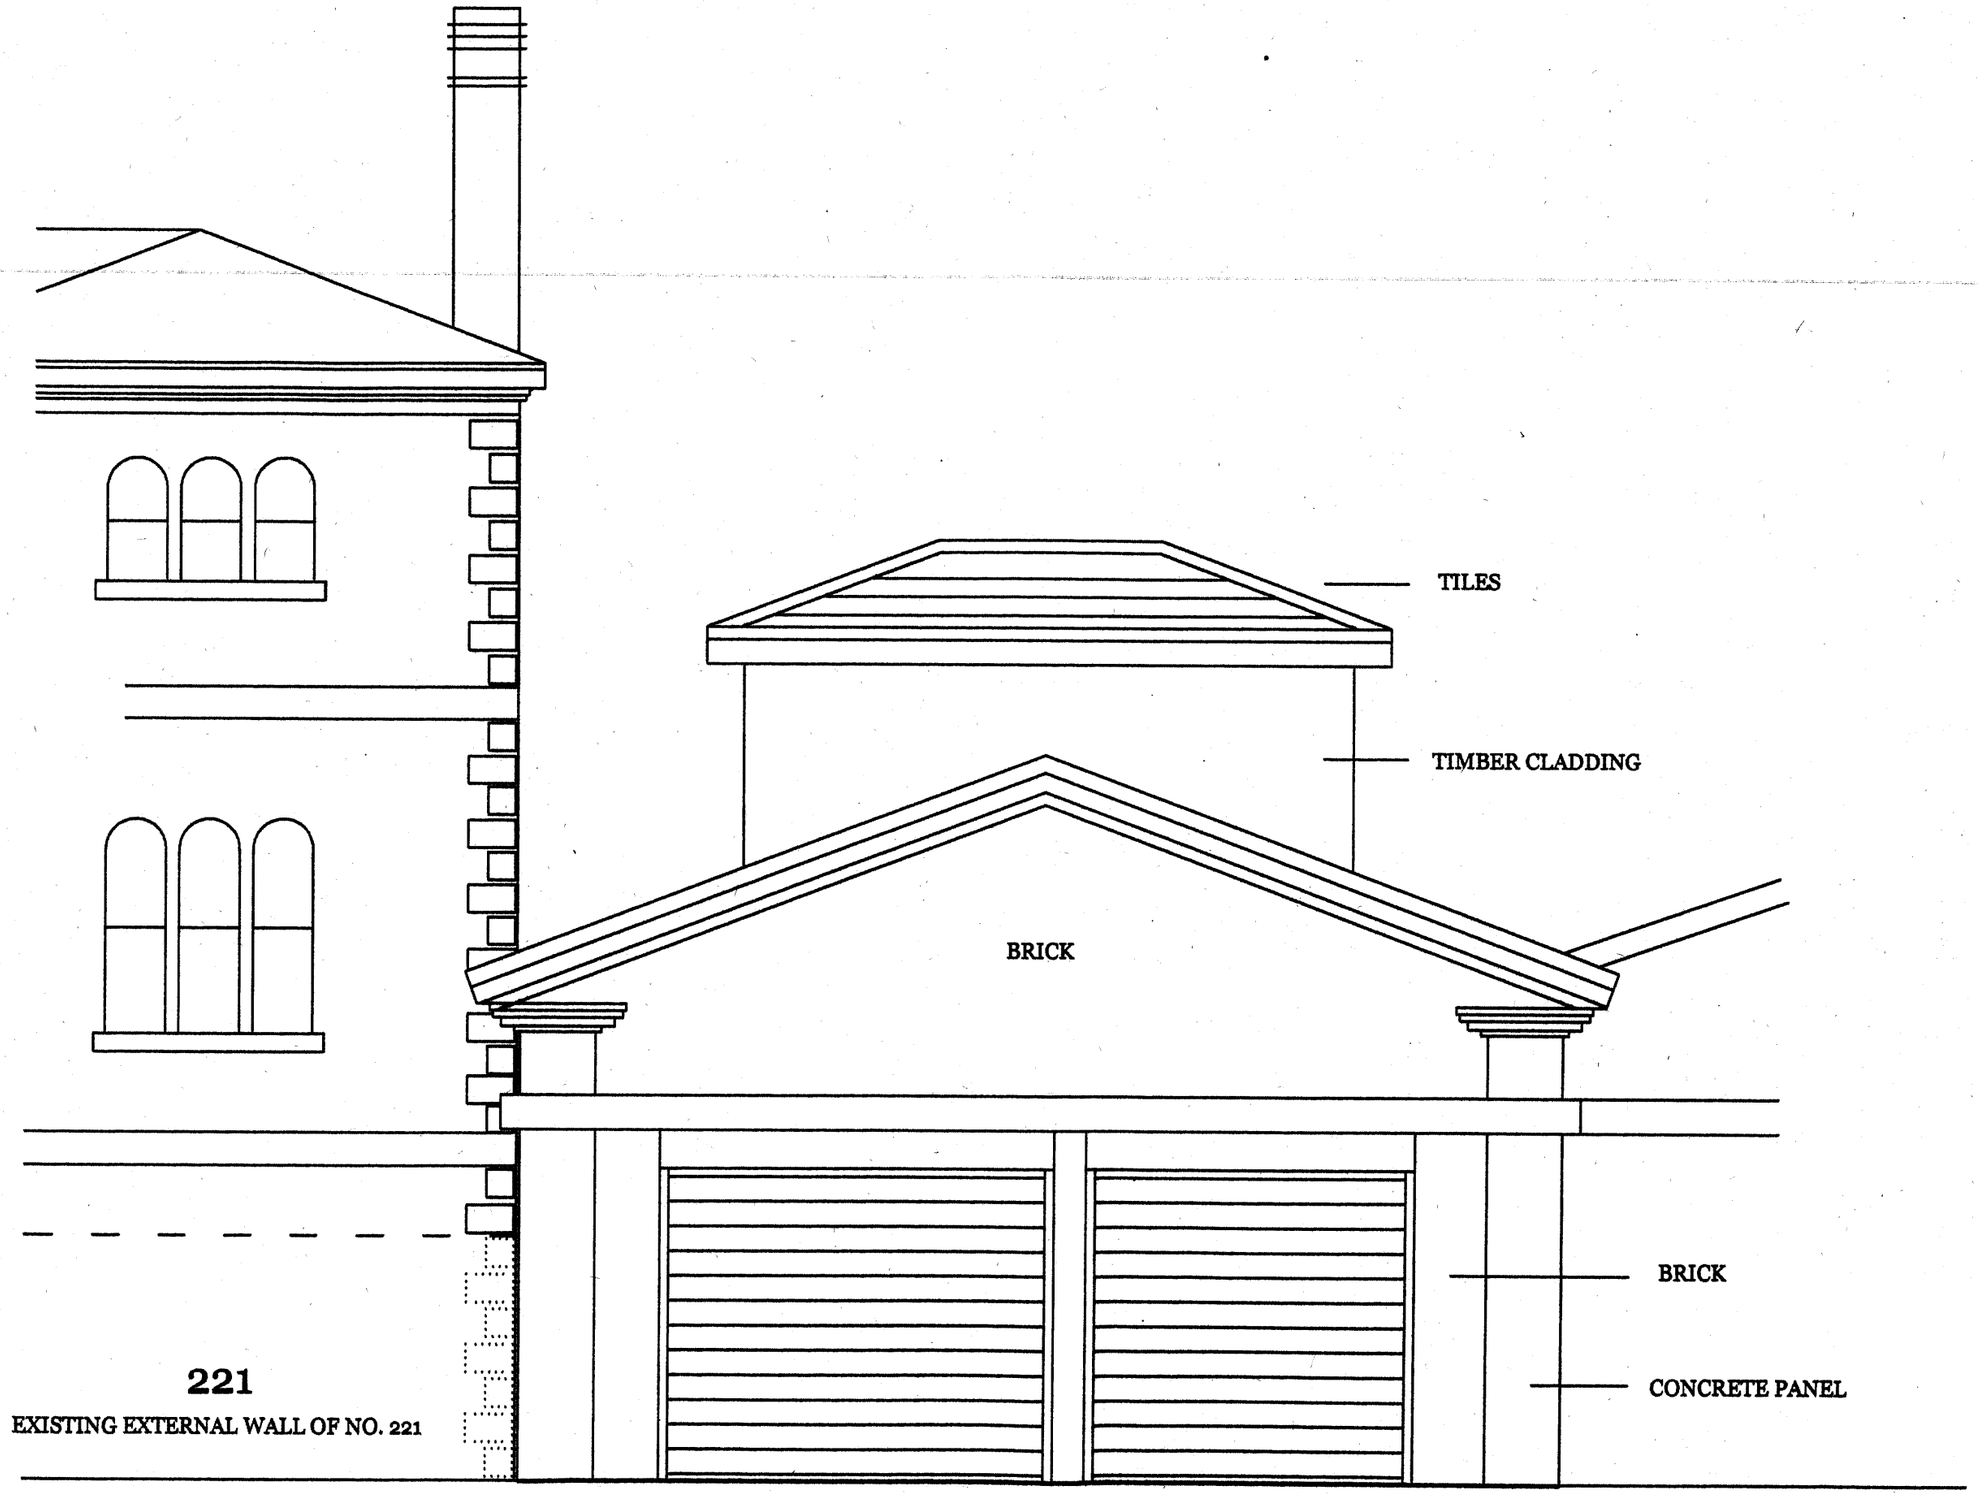

EXISTING FRONT ELEVATION 1 : 50
221A BELSIZE ROAD
LONDON NW6 4AA

0 mm 1000 2000 3000

DRG. NO. AY/05/2012/04

ADAVNCED MANAGEMENT
65 THE RIDGEWAY
KENTON, HARROW HA3 0LW
TEL : 07951 578803
email: admansal@hotmail.co.uk

ADJACENT BUILDING

ADJACENT BUILDING

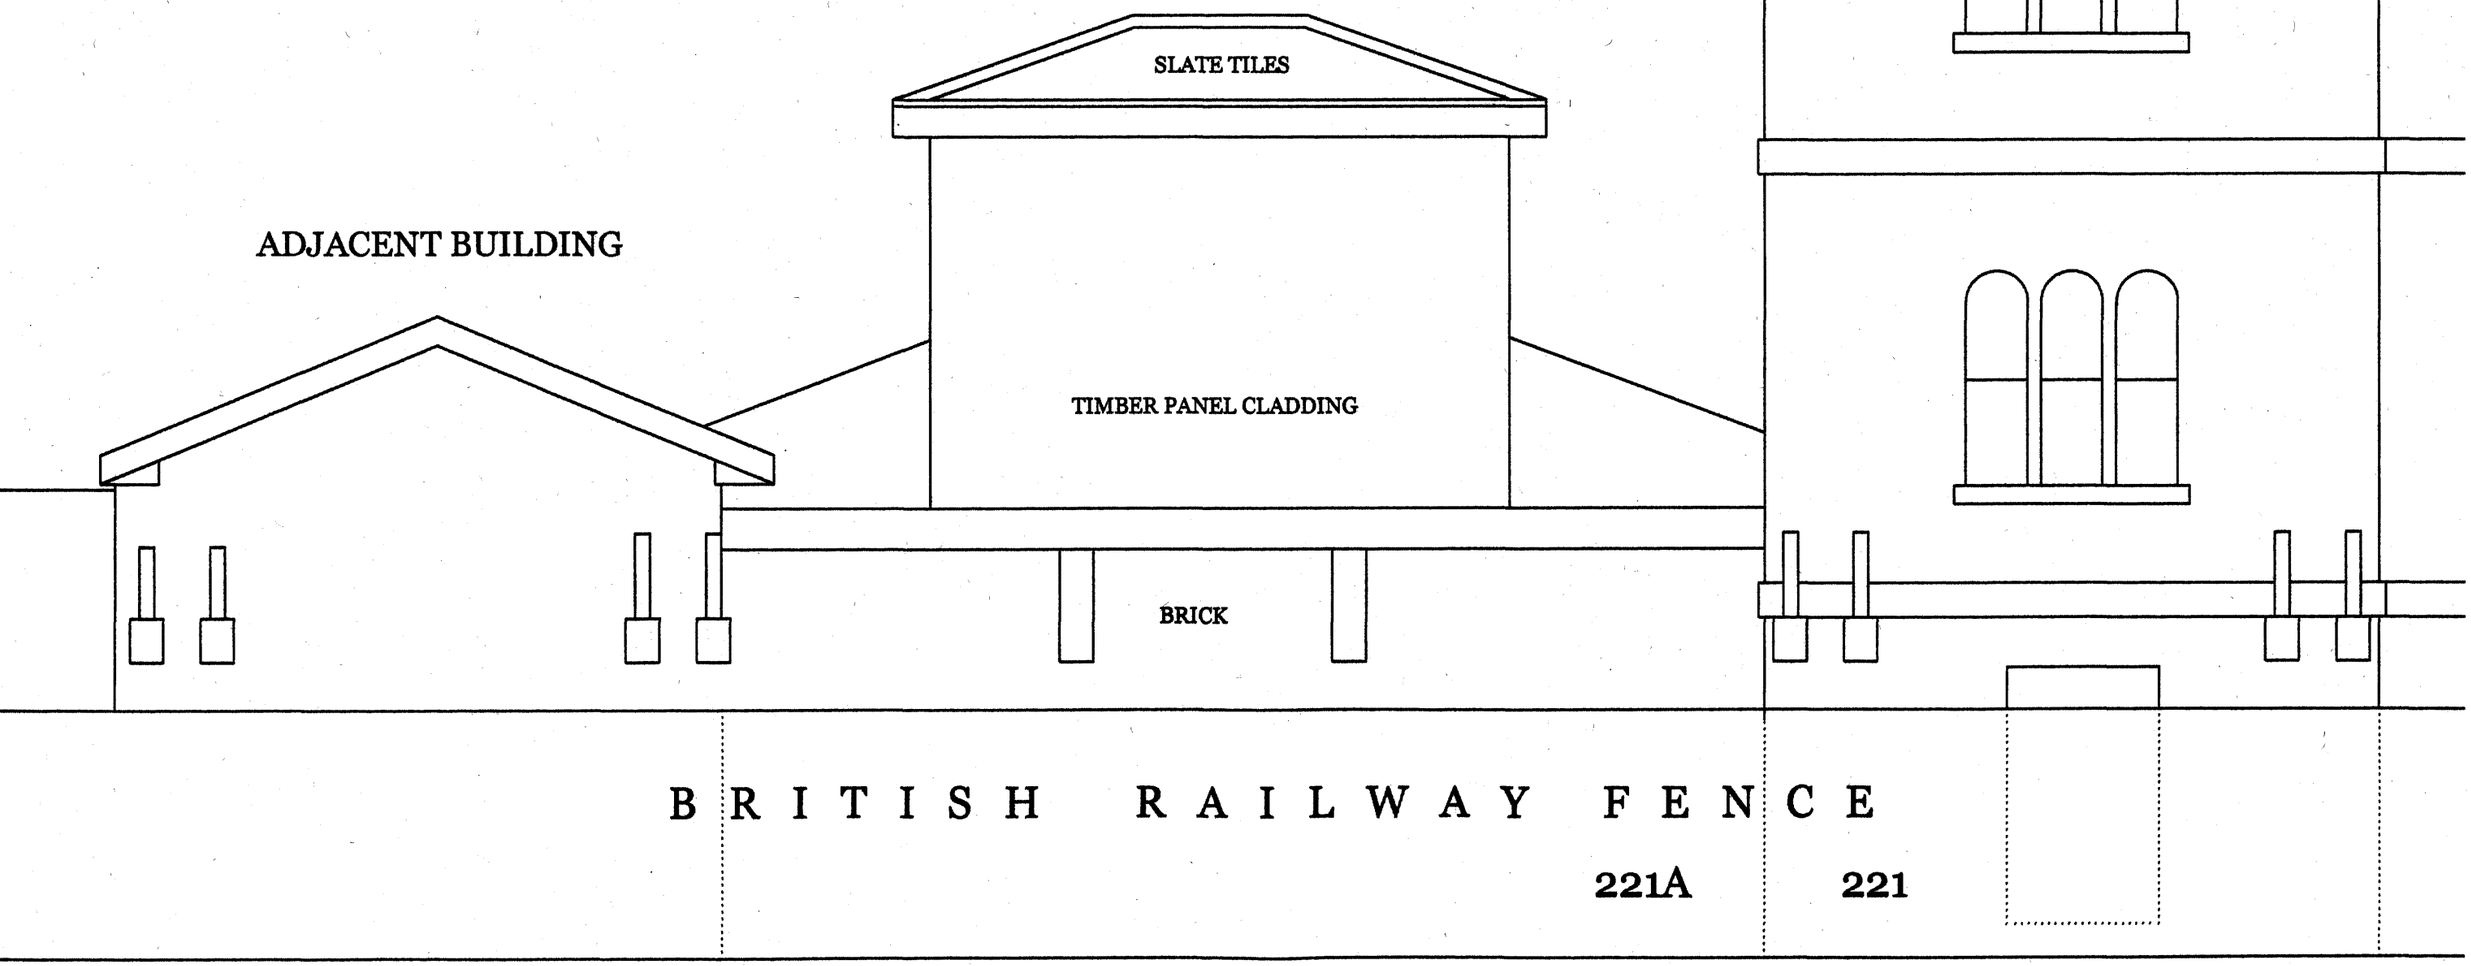

EXISTING REAR ELEVATION 1 : 50
221A BELSIZE ROAD
LONDON NW6 4AA

0 mm 1000 2000 3000

DRG. NO. AY/05/2012/05

ADAVNCED MANAGEMENT
65 THE RIDGEWAY
KENTON, HARROW HA3 0LW
TEL : 07951 578803
email: admansal@hotmail.co.uk

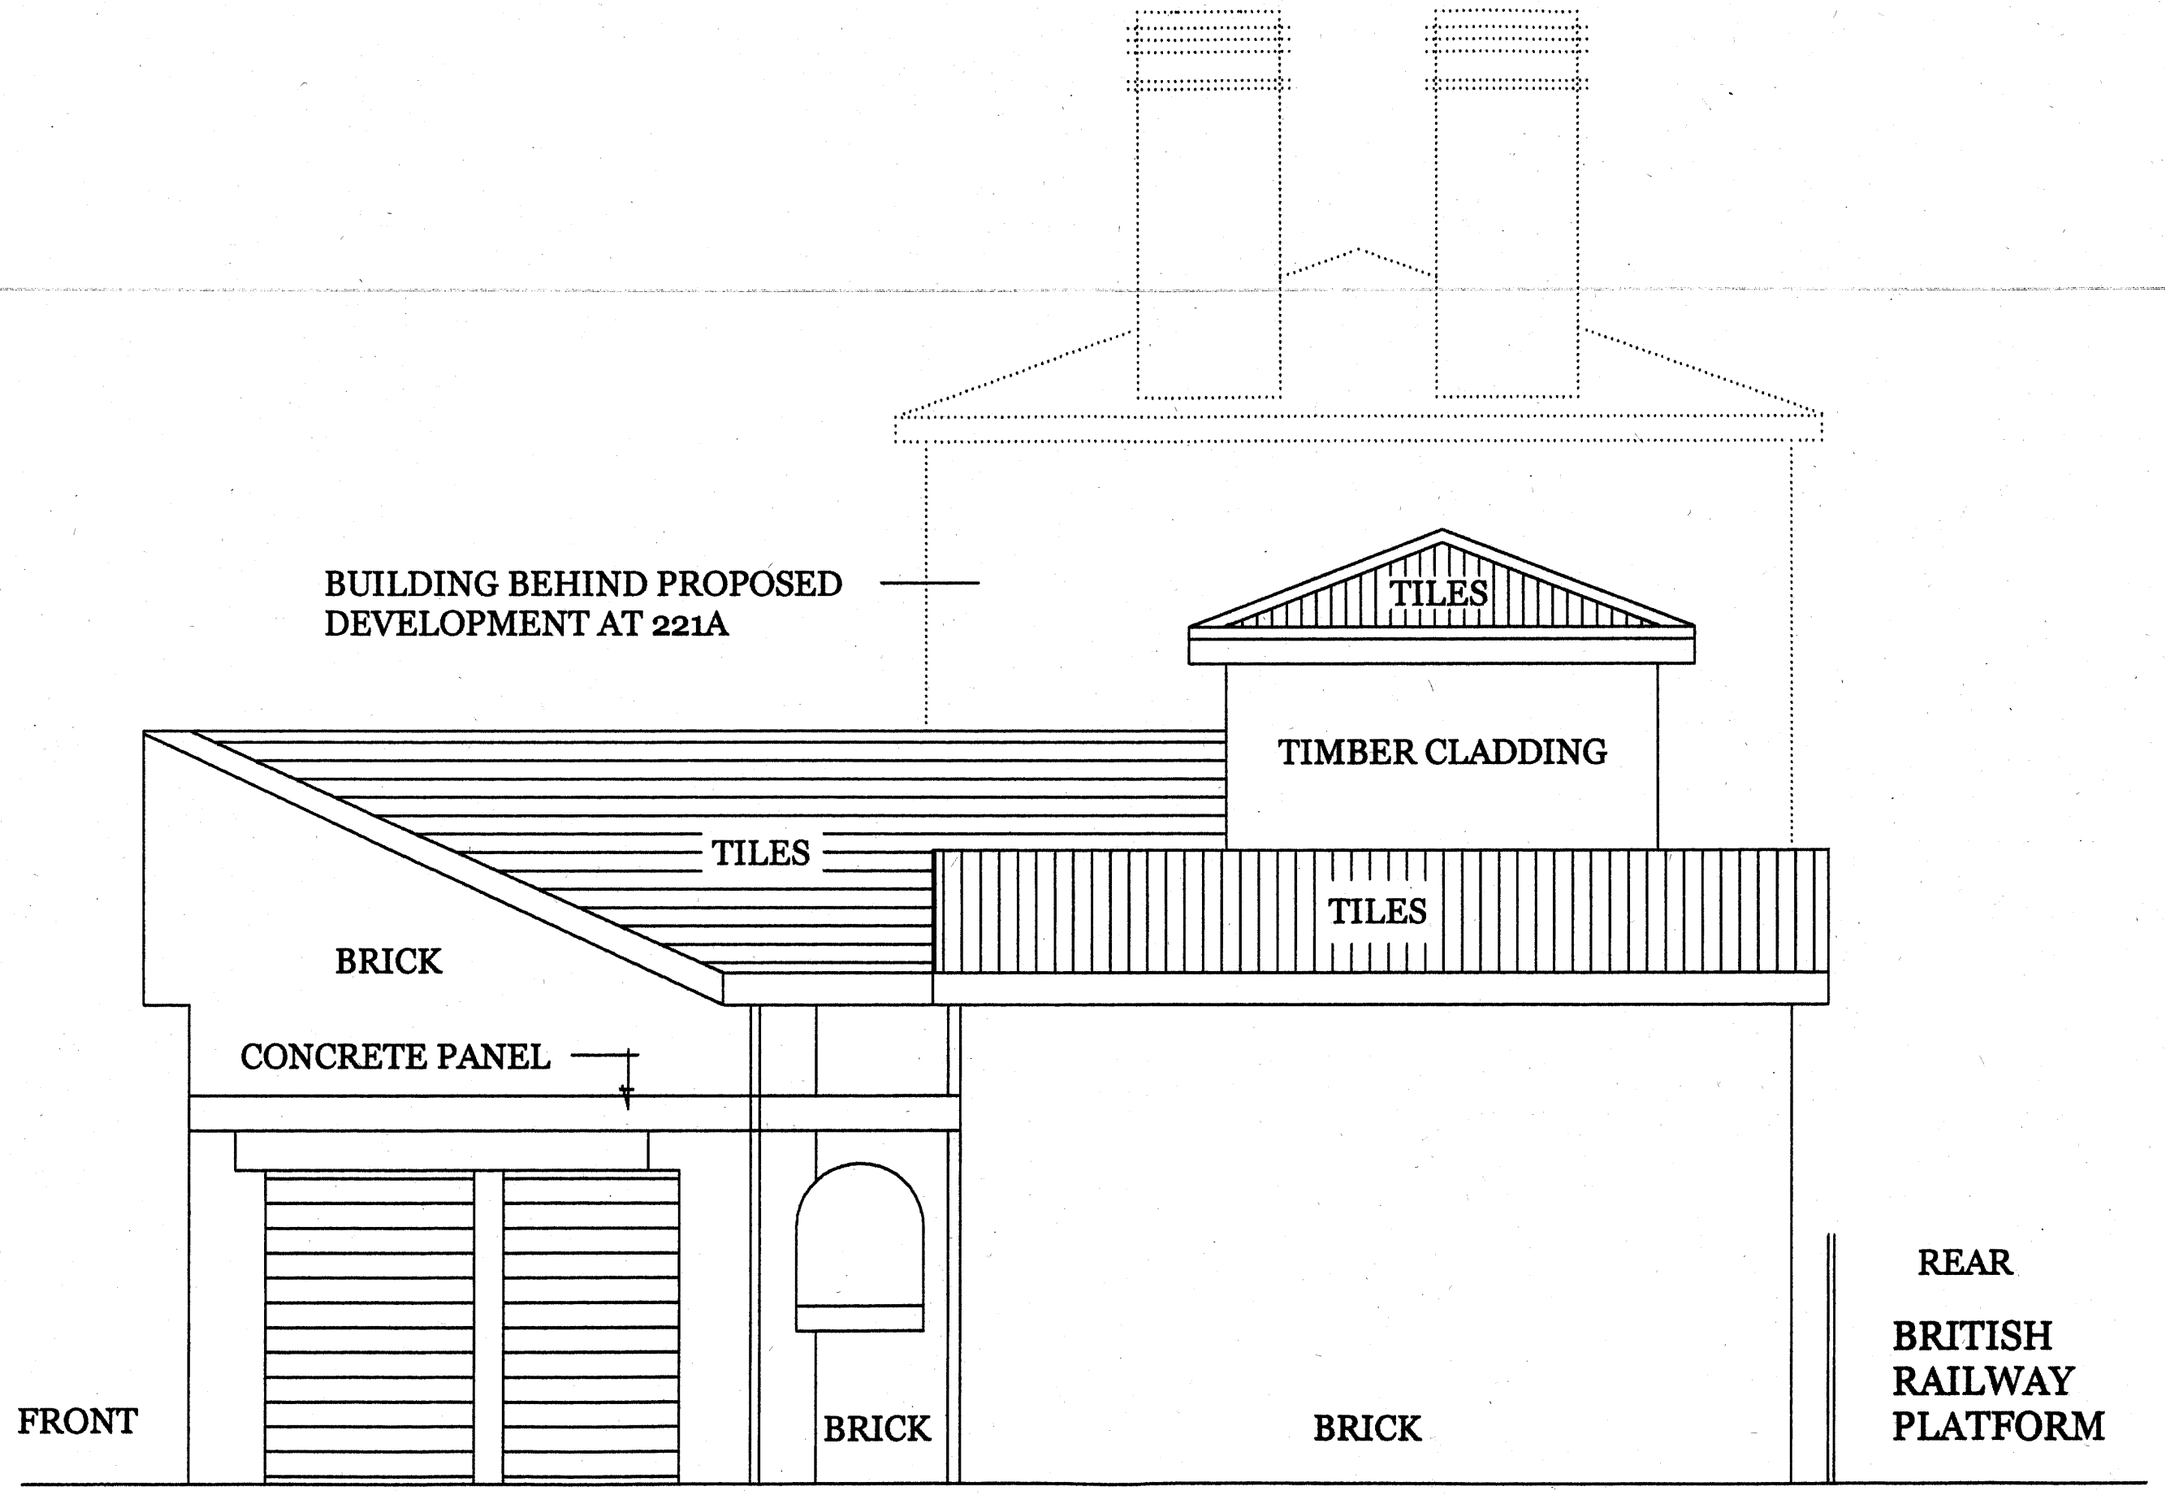

EXISTING SIDE ELEVATION 1 : 50
221A BELSIZE ROAD
LONDON NW6 4AA

0 mm 1000 2000 3000

DRG. NO. AY/05/2012/06

ADAVNCED MANAGEMENT
65 THE RIDGEWAY
KENTON, HARROW HA3 0LW
TEL : 07951 578803
email: admansal@hotmail.co.uk

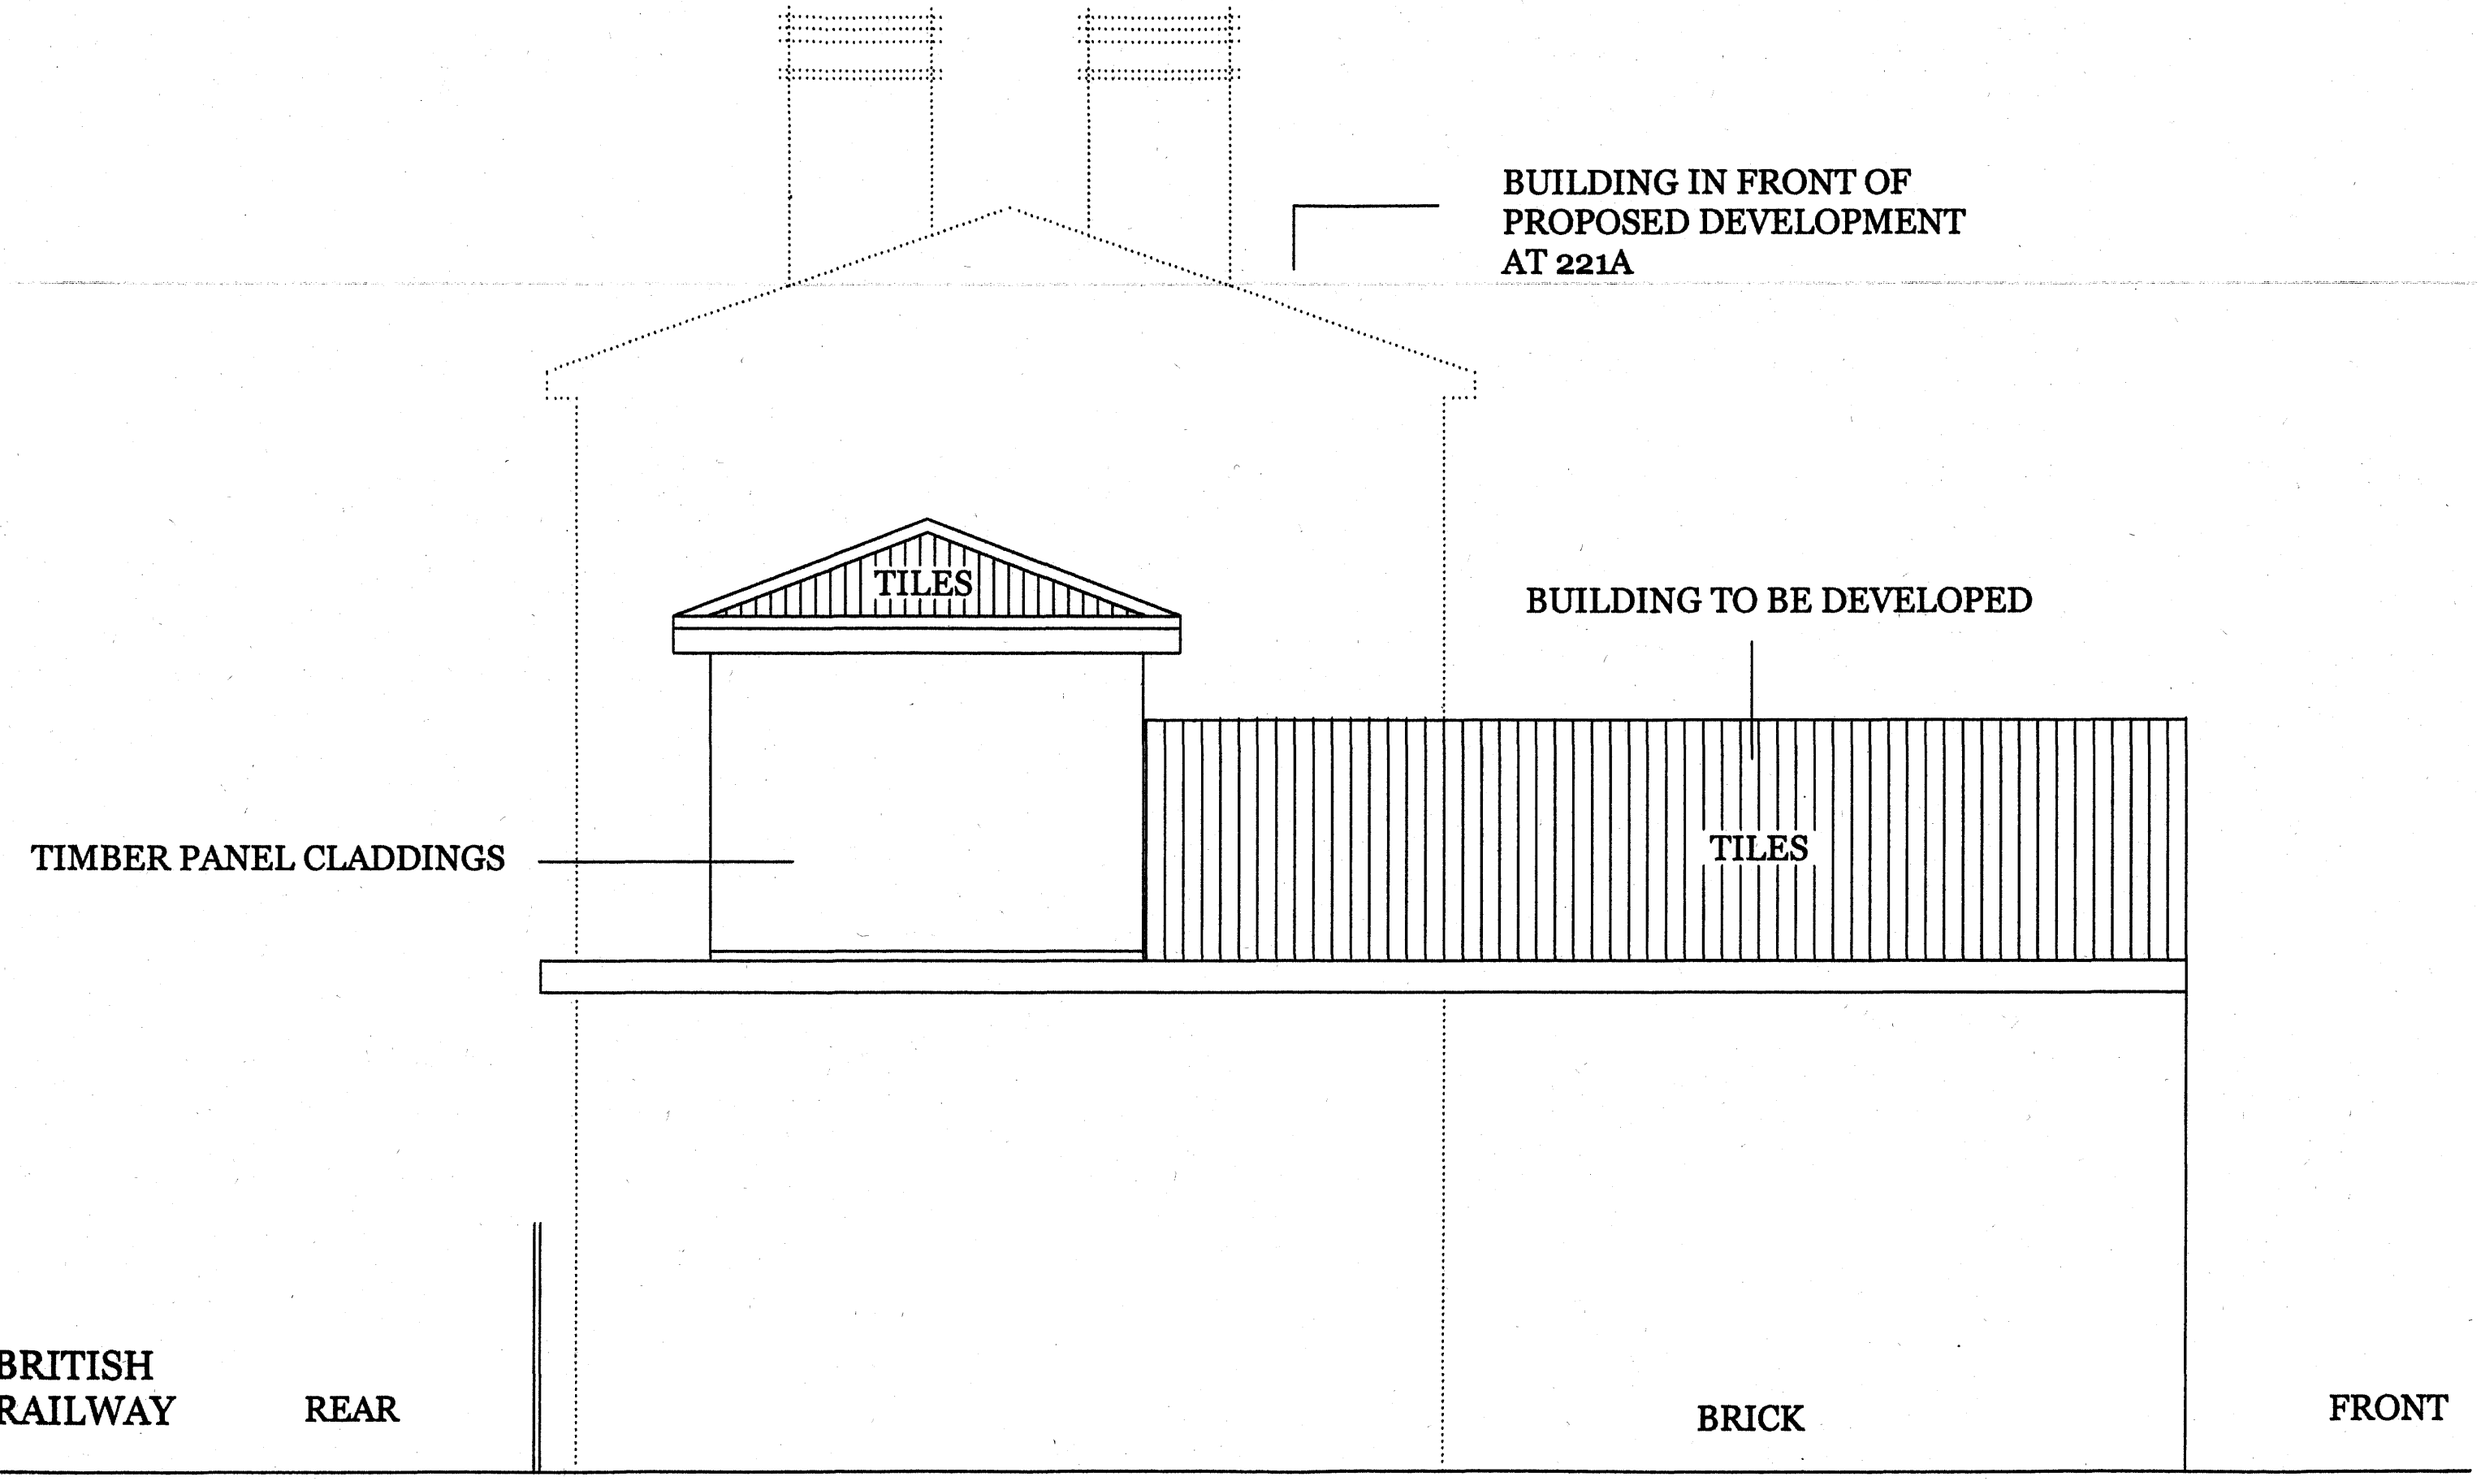

EXISTING SIDE ELEVATION 1 : 50
221A BELSIZE ROAD
LONDON NW6 4AA

0 mm 1000 2000 3000

DRG. NO. AY/05/2012/07

ADAVNCED MANAGEMENT
65 THE RIDGEWAY
KENTON, HARROW HA3 0LW
TEL : 07951 578803
email: admansal@hotmail.co.uk

B R I T I S H R A I L W A Y

R E A R

BOUNDARY & RAILWAY FENCE

221

BLOCKED WINDOWS

SECOND HAND FURNITURE SHOP

BOUNDARY

GROUND FLOOR WALLS ON PARTY WALLS & REAR TO BE RETAINED

90 M^2

WALLS ABOVE GROUND FLOOR ON ALL SIDES TO BE NEW.

WALLS TO BE DEMOLISHED

F R O N T

B E L S I Z E R O A D

0 mm 1000 2000 3000 4000

EXISTING GROUND FLOOR 1 : 50
221A BELSIZE ROAD
LONDON NW6 4AA

DRG. NO. AY/05/2012/08

ADVANCED MANAGEMENT
65 THE RIDGEWAY
KENTON, HARROW HA3 0LW
TEL: 07951 578803
email: admansal@hotmail.co.uk

BRITISH RAILWAY

A

REAR

BOUNDARY & RAILWAY FENCE

EXISTING WALL

EXISTING WALL

KITCHEN

10.2 m²

EXISTING PARTY WALL

221

UP

11.6 m²

FLAT 1

ENTRANCE

EXISTING PARTY WALL

60.8 m²

paving slabs

gravel stone

grass

gravel stone

grass

BOUNDARY WALL FORMED TO MATCH WALL AT NO. 221 BUT WITH A LOWER HEIGHT

GATE

BOUNDARY

REFUSE

BOUNDARY

A

FRONT

BELSIZE ROAD

0 mm 1000 2000 3000 4000

PROPOSED GROUND FLOOR 1 : 50
221A BELSIZE ROAD
LONDON NW6 4AA

DRG. NO. AY/05/2012/09

ADVANCED MANAGEMENT
65 THE RIDGEWAY
KENTON, HARROW HA3 0LW
TEL: 07951 578803
email: admansal@hotmail.co.uk

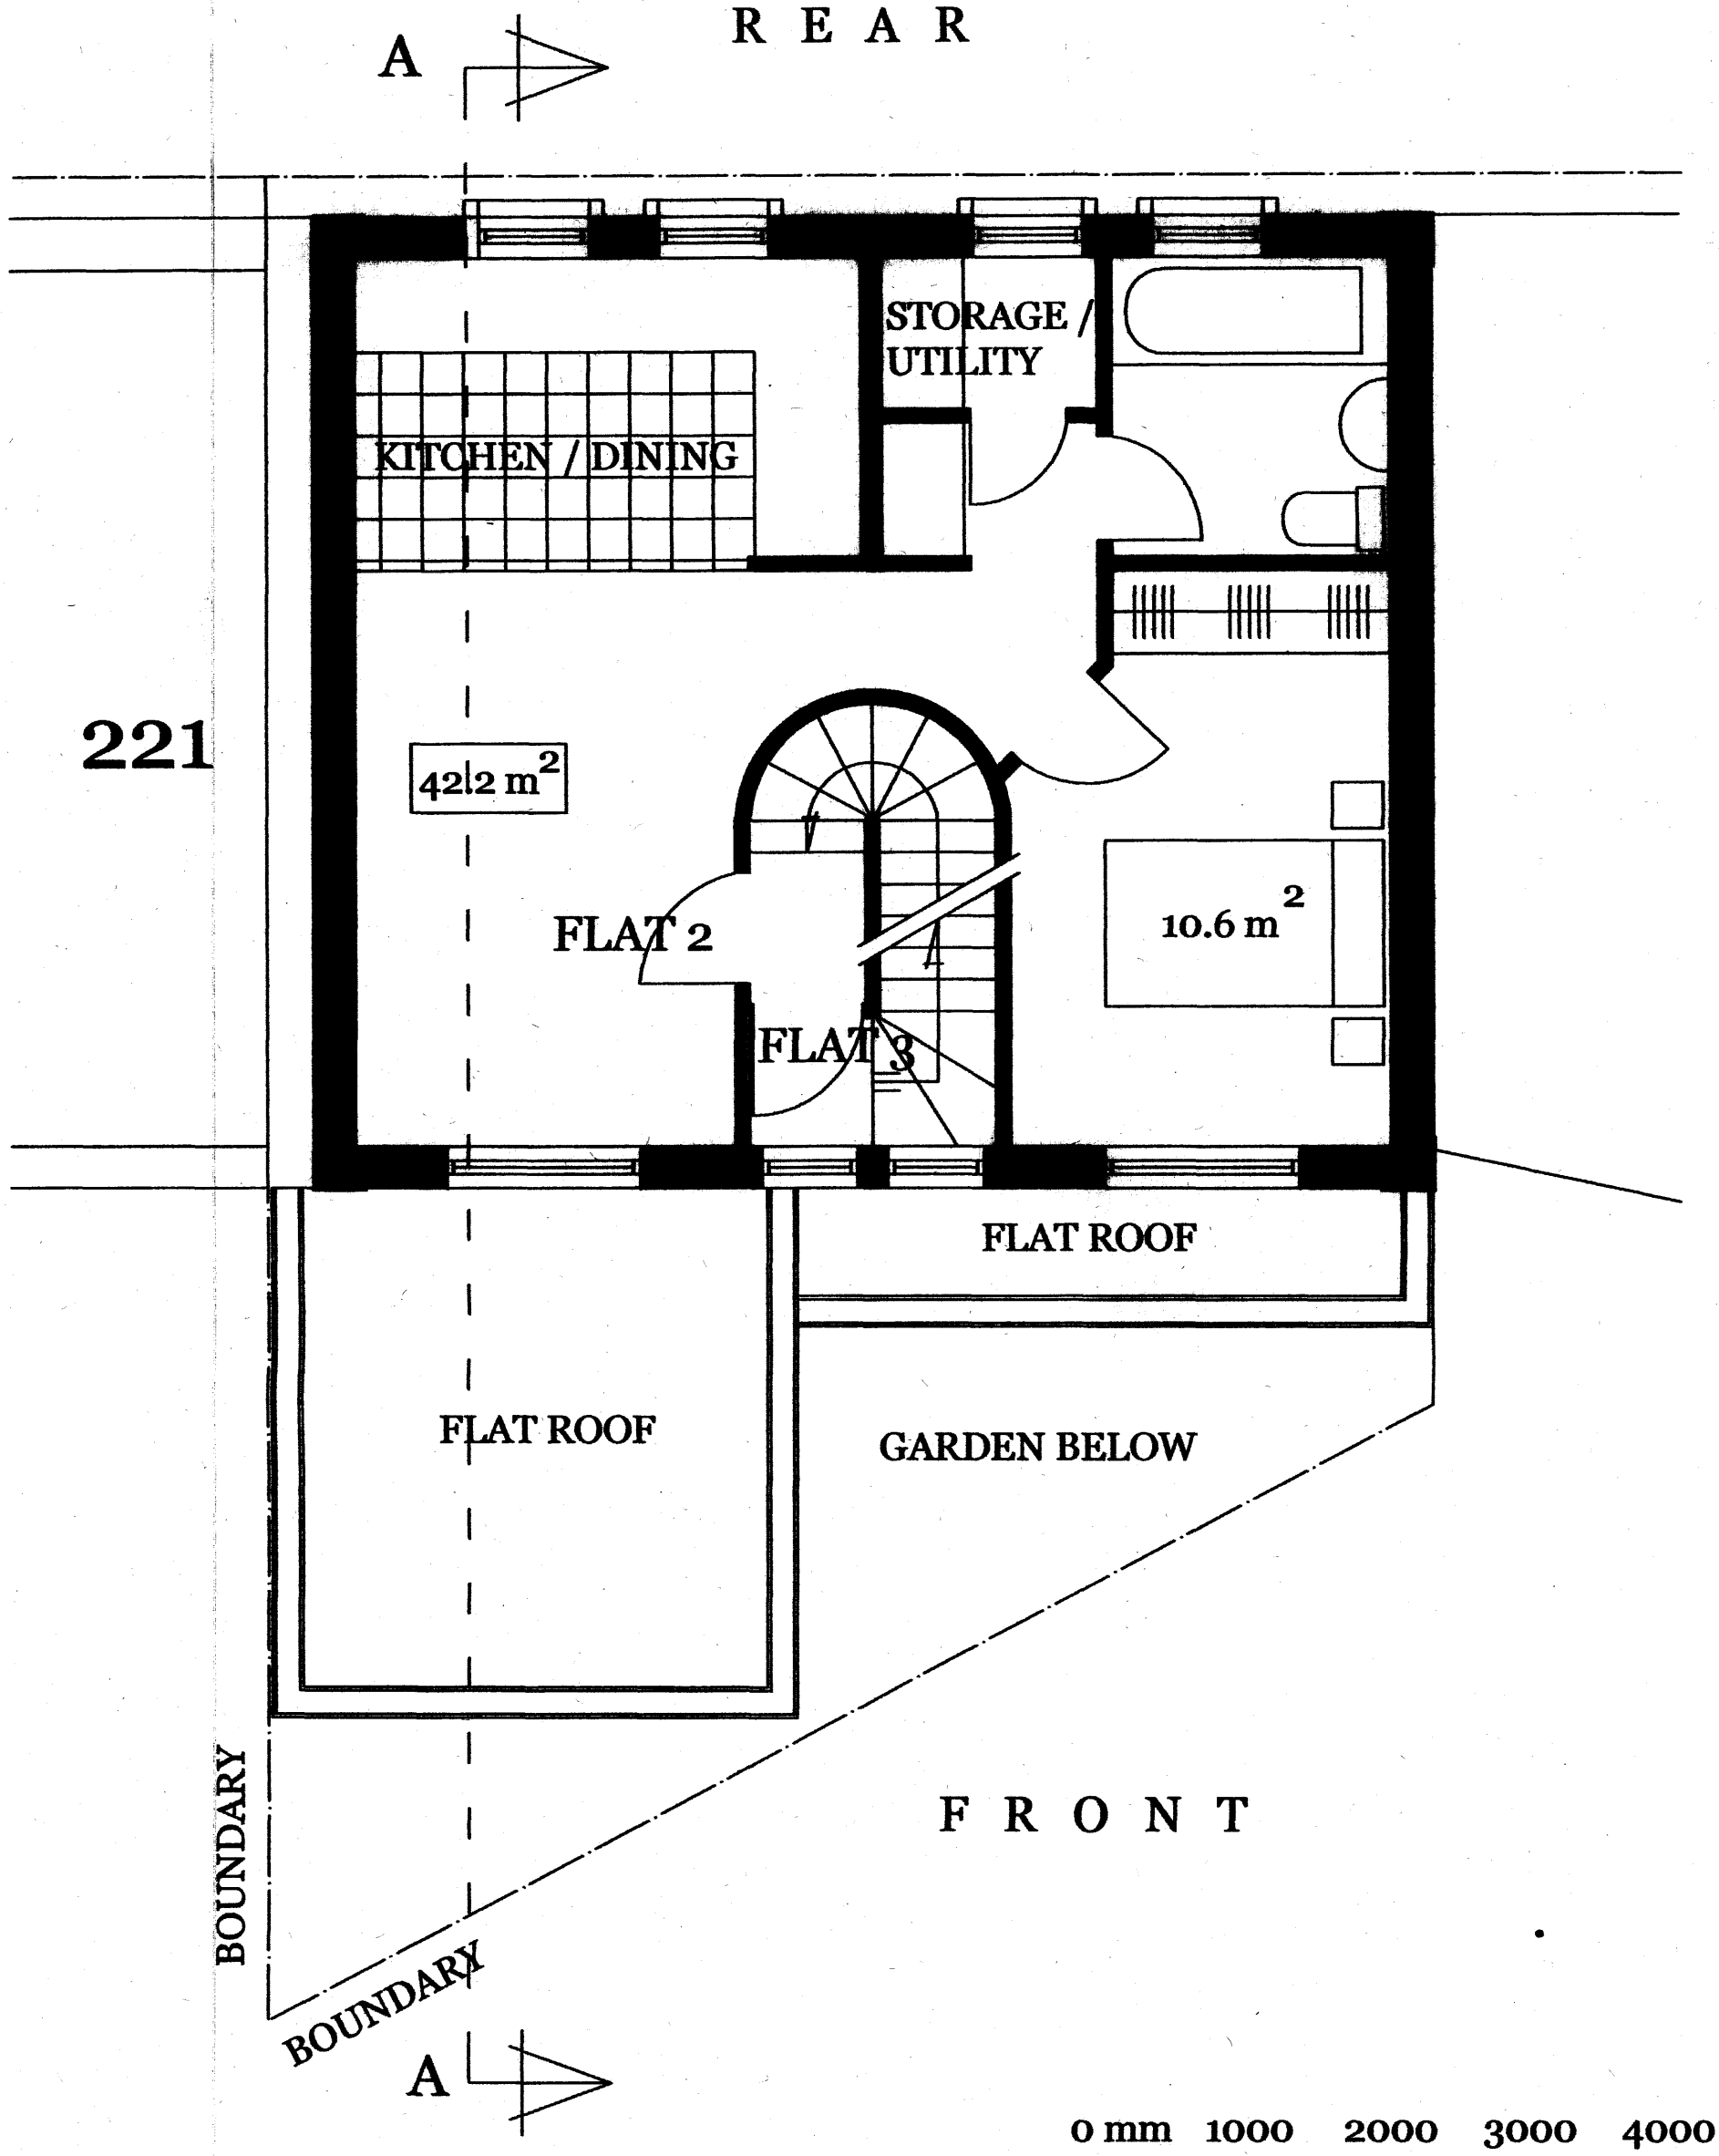

0 mm 1000 2000 3000 4000

PROPOSED FIRST FLOOR 1 : 50
221A BELSIZE ROAD
LONDON NW6 4AA

DRG. NO. AY/05/2012/10

ADVANCED MANAGEMENT

65 THE RIDGEWAY
KENTON, HARROW HA3 0LW
TEL: 07951 578803
email: admansal@hotmail.co.uk

REAR

BOUNDARY

221

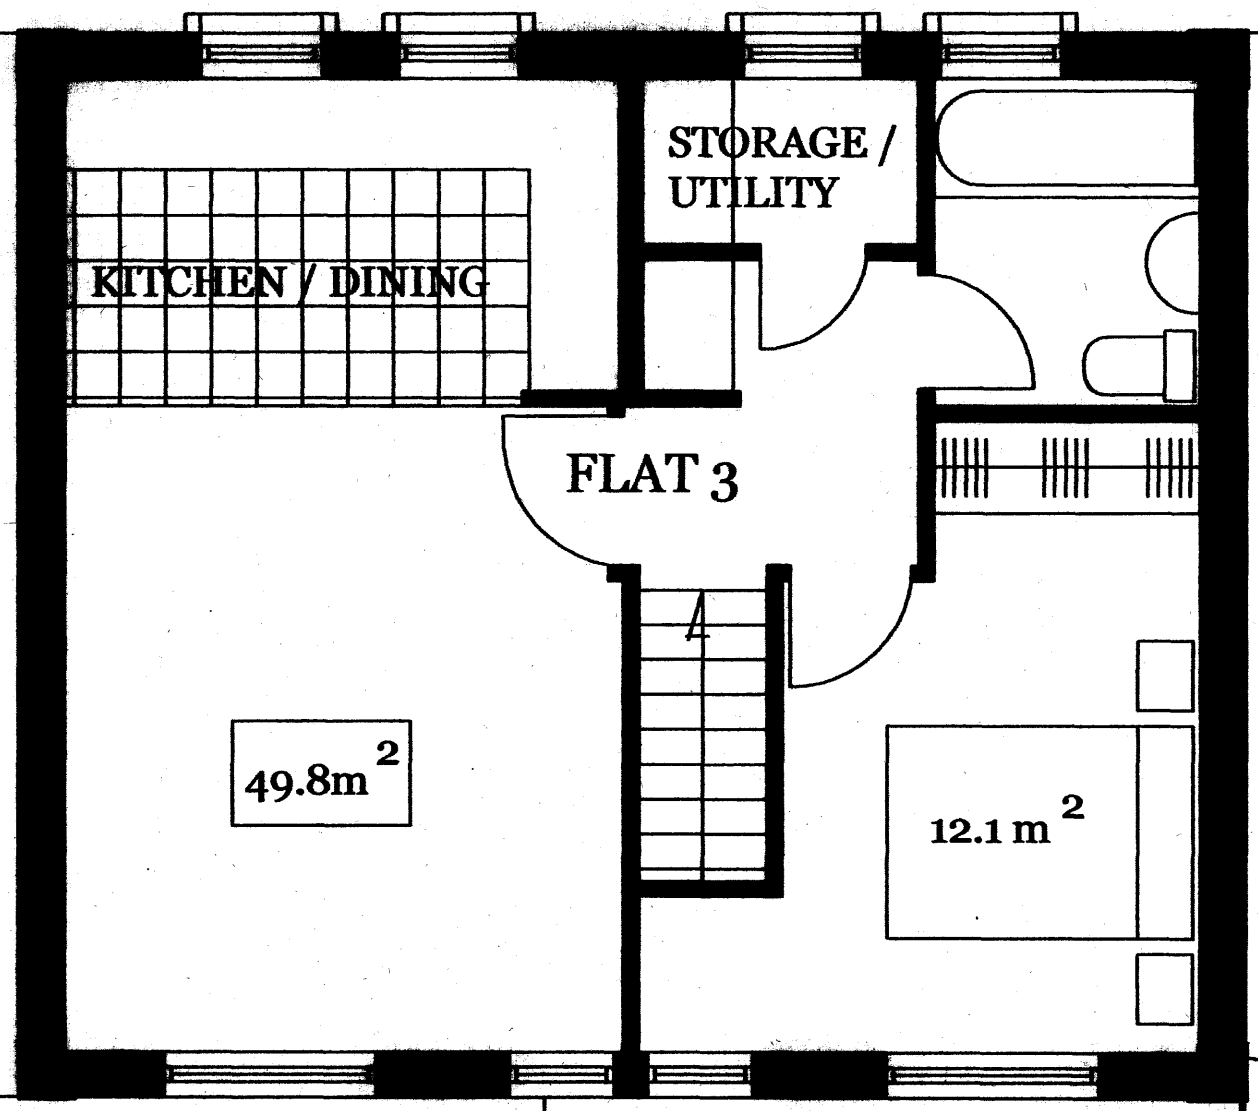

FRONT

BOUNDARY

BOUNDARY

0 mm 1000 2000 3000 4000

PROPOSED SECOND FLOOR 1 : 50

221A BELSIZE ROAD
LONDON NW6 4AA

DRG. NO. AY/05/2012/11

ADVANCED MANAGEMENT

65 THE RIDGEWAY
KENTON, HARROW HA3 0LW
TEL: 07951 578803
email: admansal@hotmail.co.uk

PROPOSED FRONT ELEVATION 1 : 50
221A BELSIZE ROAD
LONDON NW6 4AA

0 mm 1000 2000 3000

DRG. NO. AY/05/2012/12

ADAVNCED MANAGEMENT
65 THE RIDGEWAY
KENTON, HARROW HA3 0LW
TEL : 07951 578803
email: admansal@hotmail.co.uk

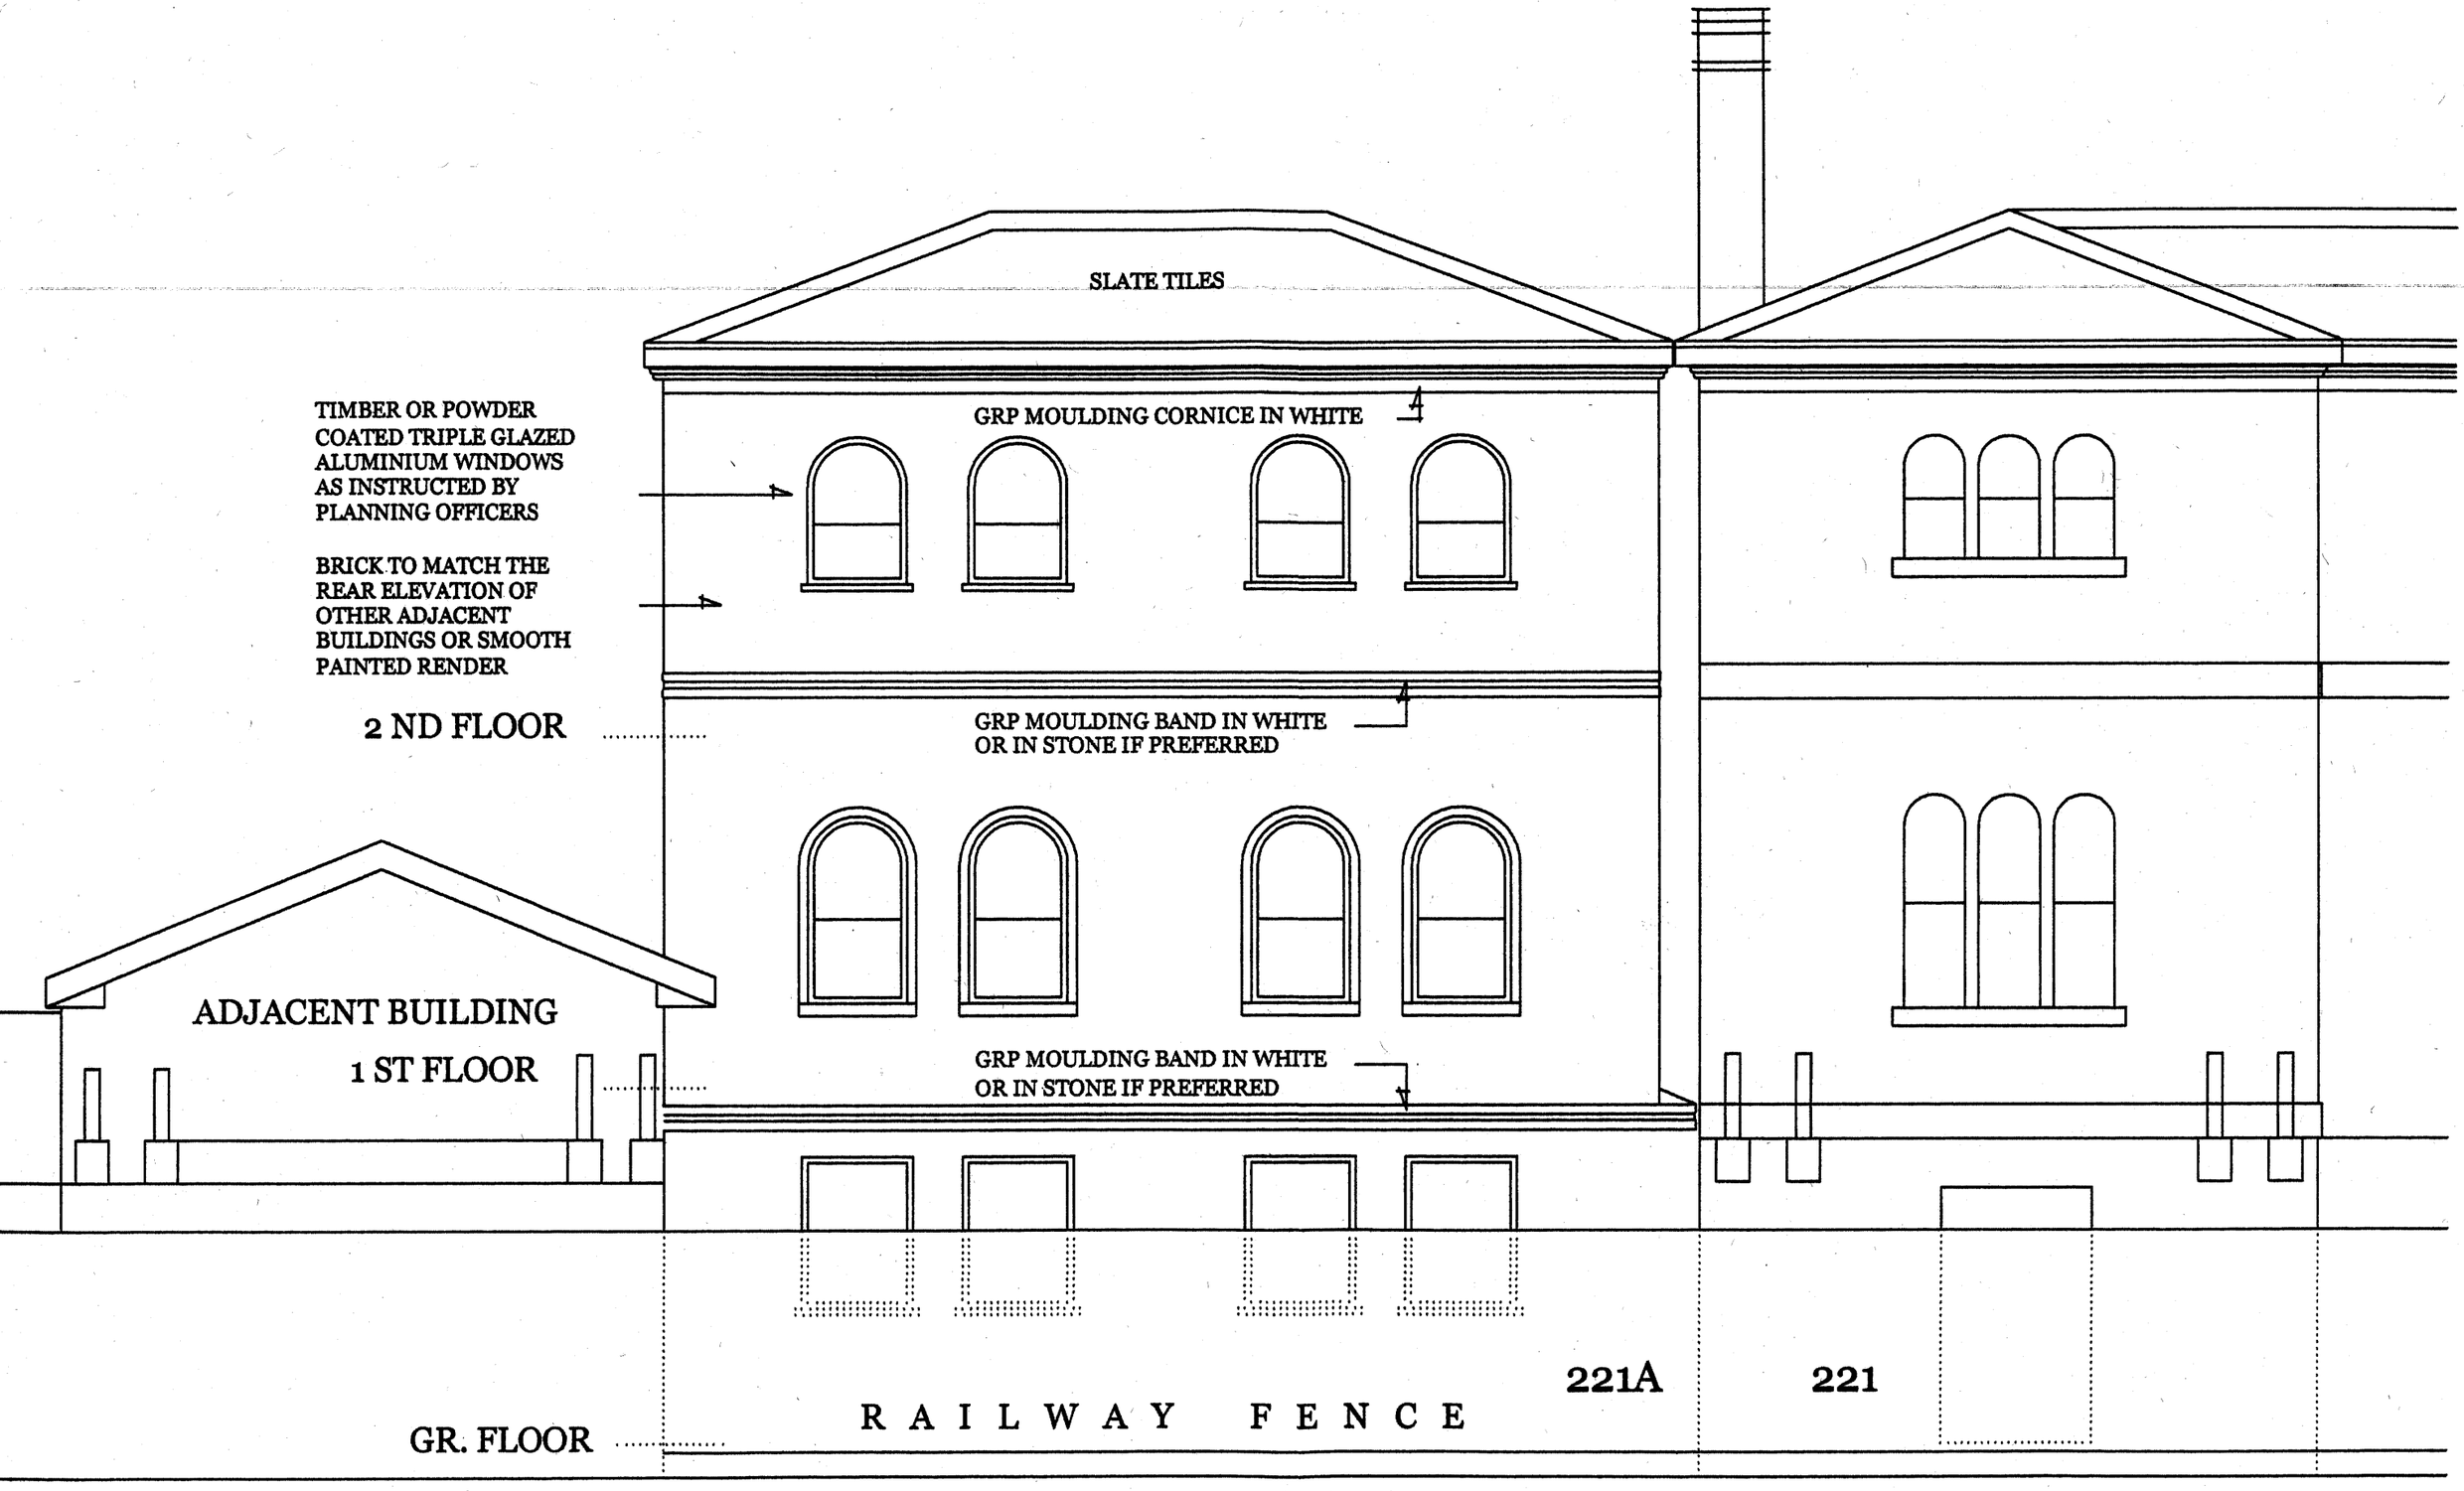

PROPOSED REAR ELEVATION 1 : 50
221A BELSIZE ROAD
LONDON NW6 4AA

0 mm 1000 2000 3000

DRG. NO. AY/05/2012/13

ADAVNCED MANAGEMENT
65 THE RIDGEWAY
KENTON, HARROW HA3 0LW
TEL : 07951 578803
email: admansal@hotmail.co.uk

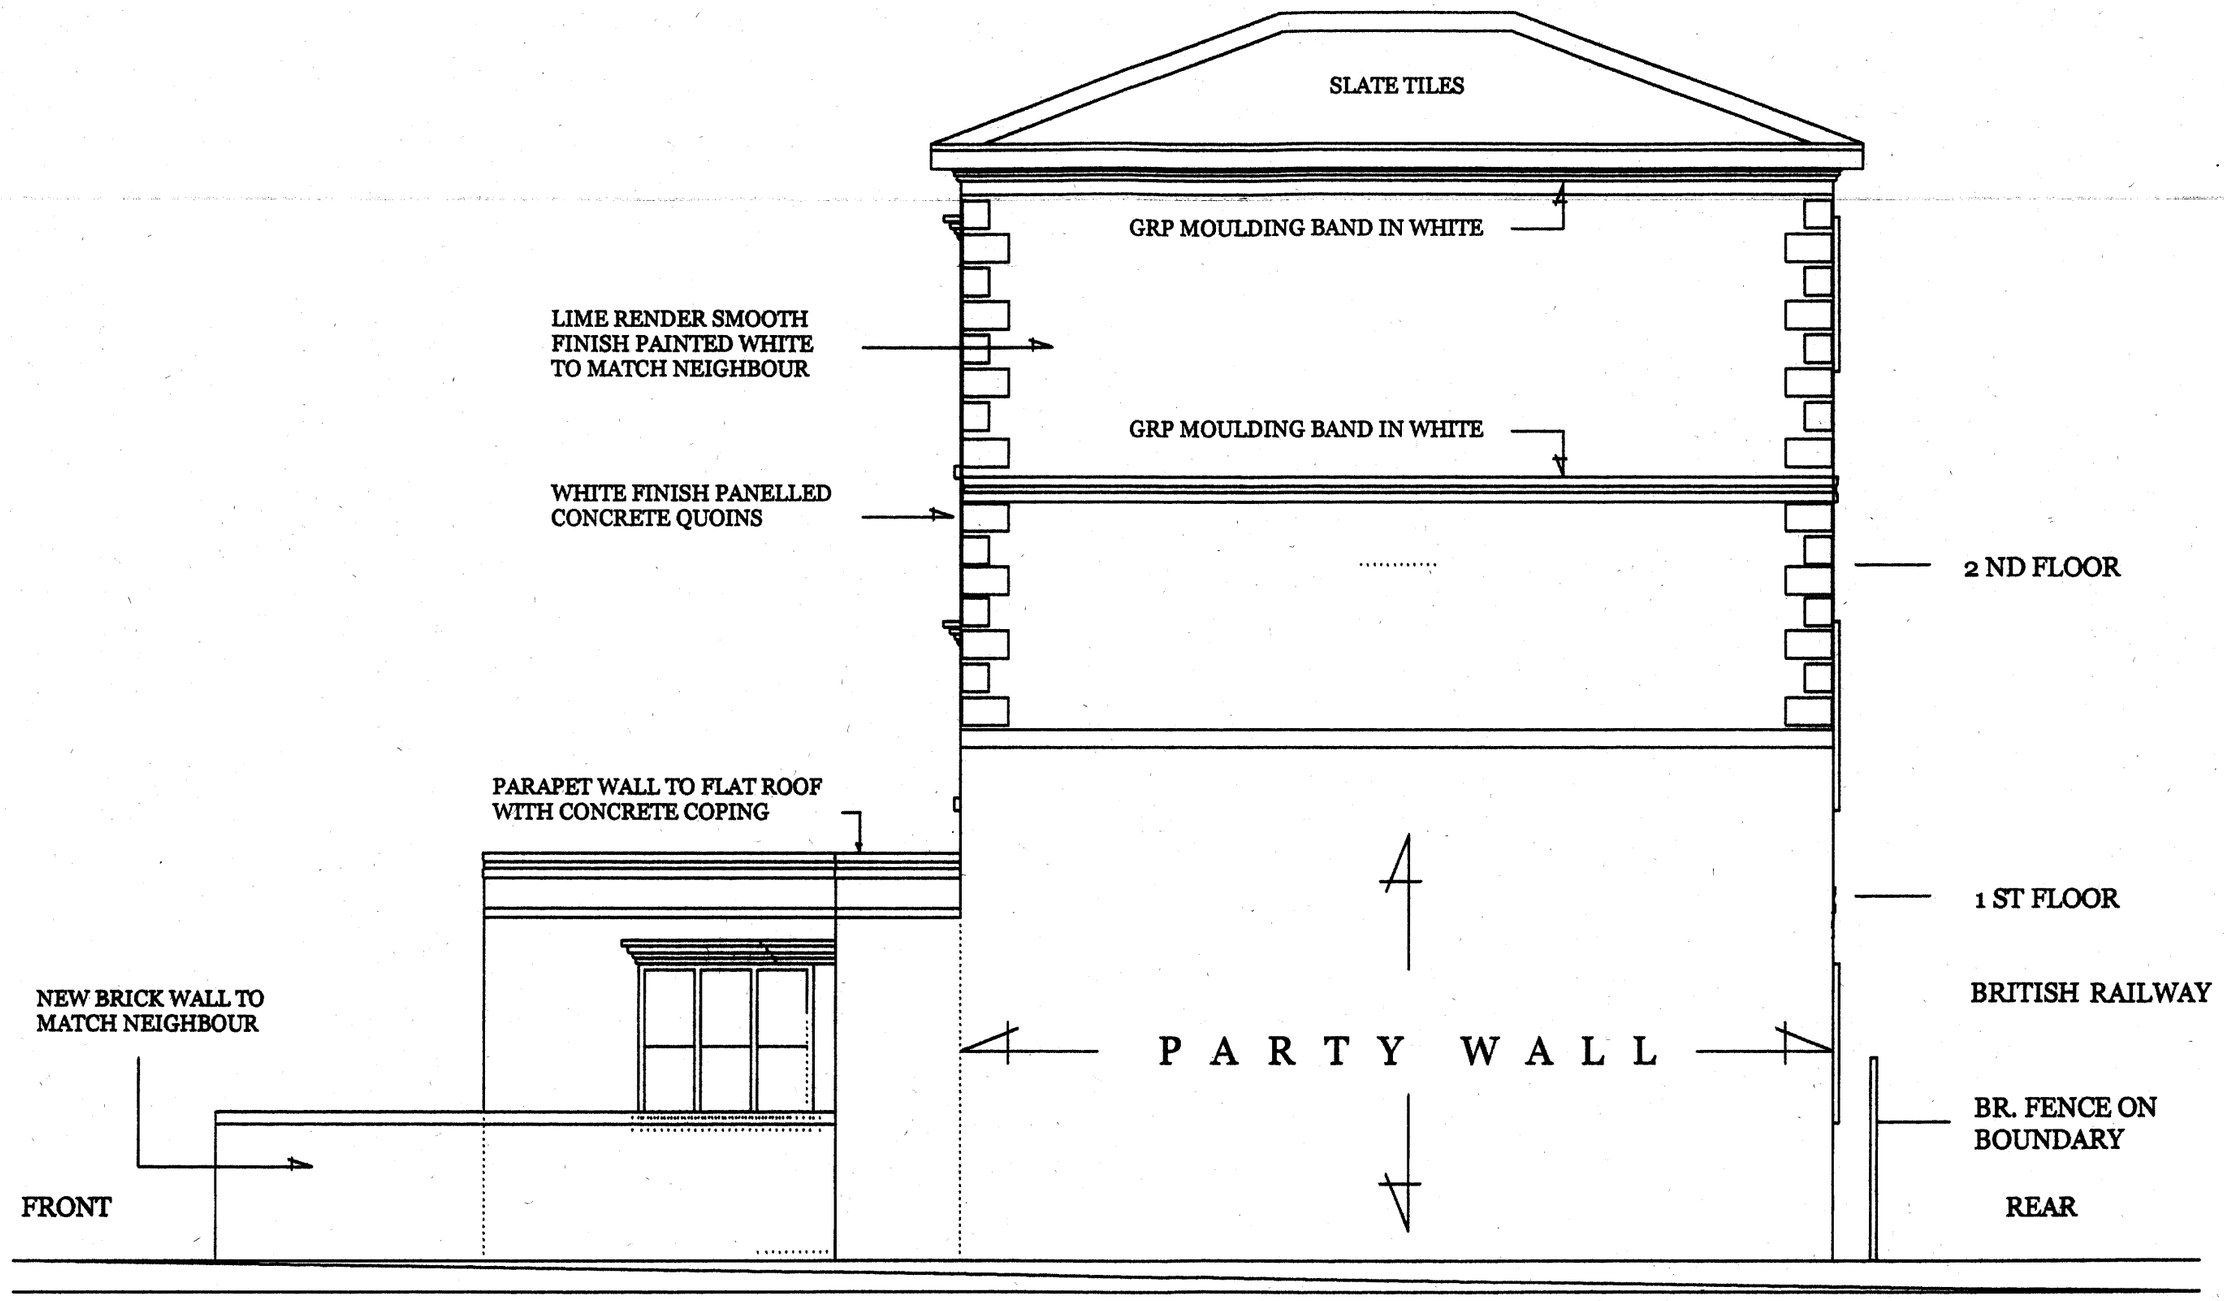

PROPOSED SIDE ELEVATION 1 : 50
221A BELSIZE ROAD
LONDON NW6 4AA

0 mm 1000 2000 3000

DRG. NO. AY/05/2012/14

ADAVNCED MANAGEMENT
65 THE RIDGEWAY
KENTON, HARROW HA3 0LW
TEL : 07951 578803
email: admansal@hotmail.co.uk

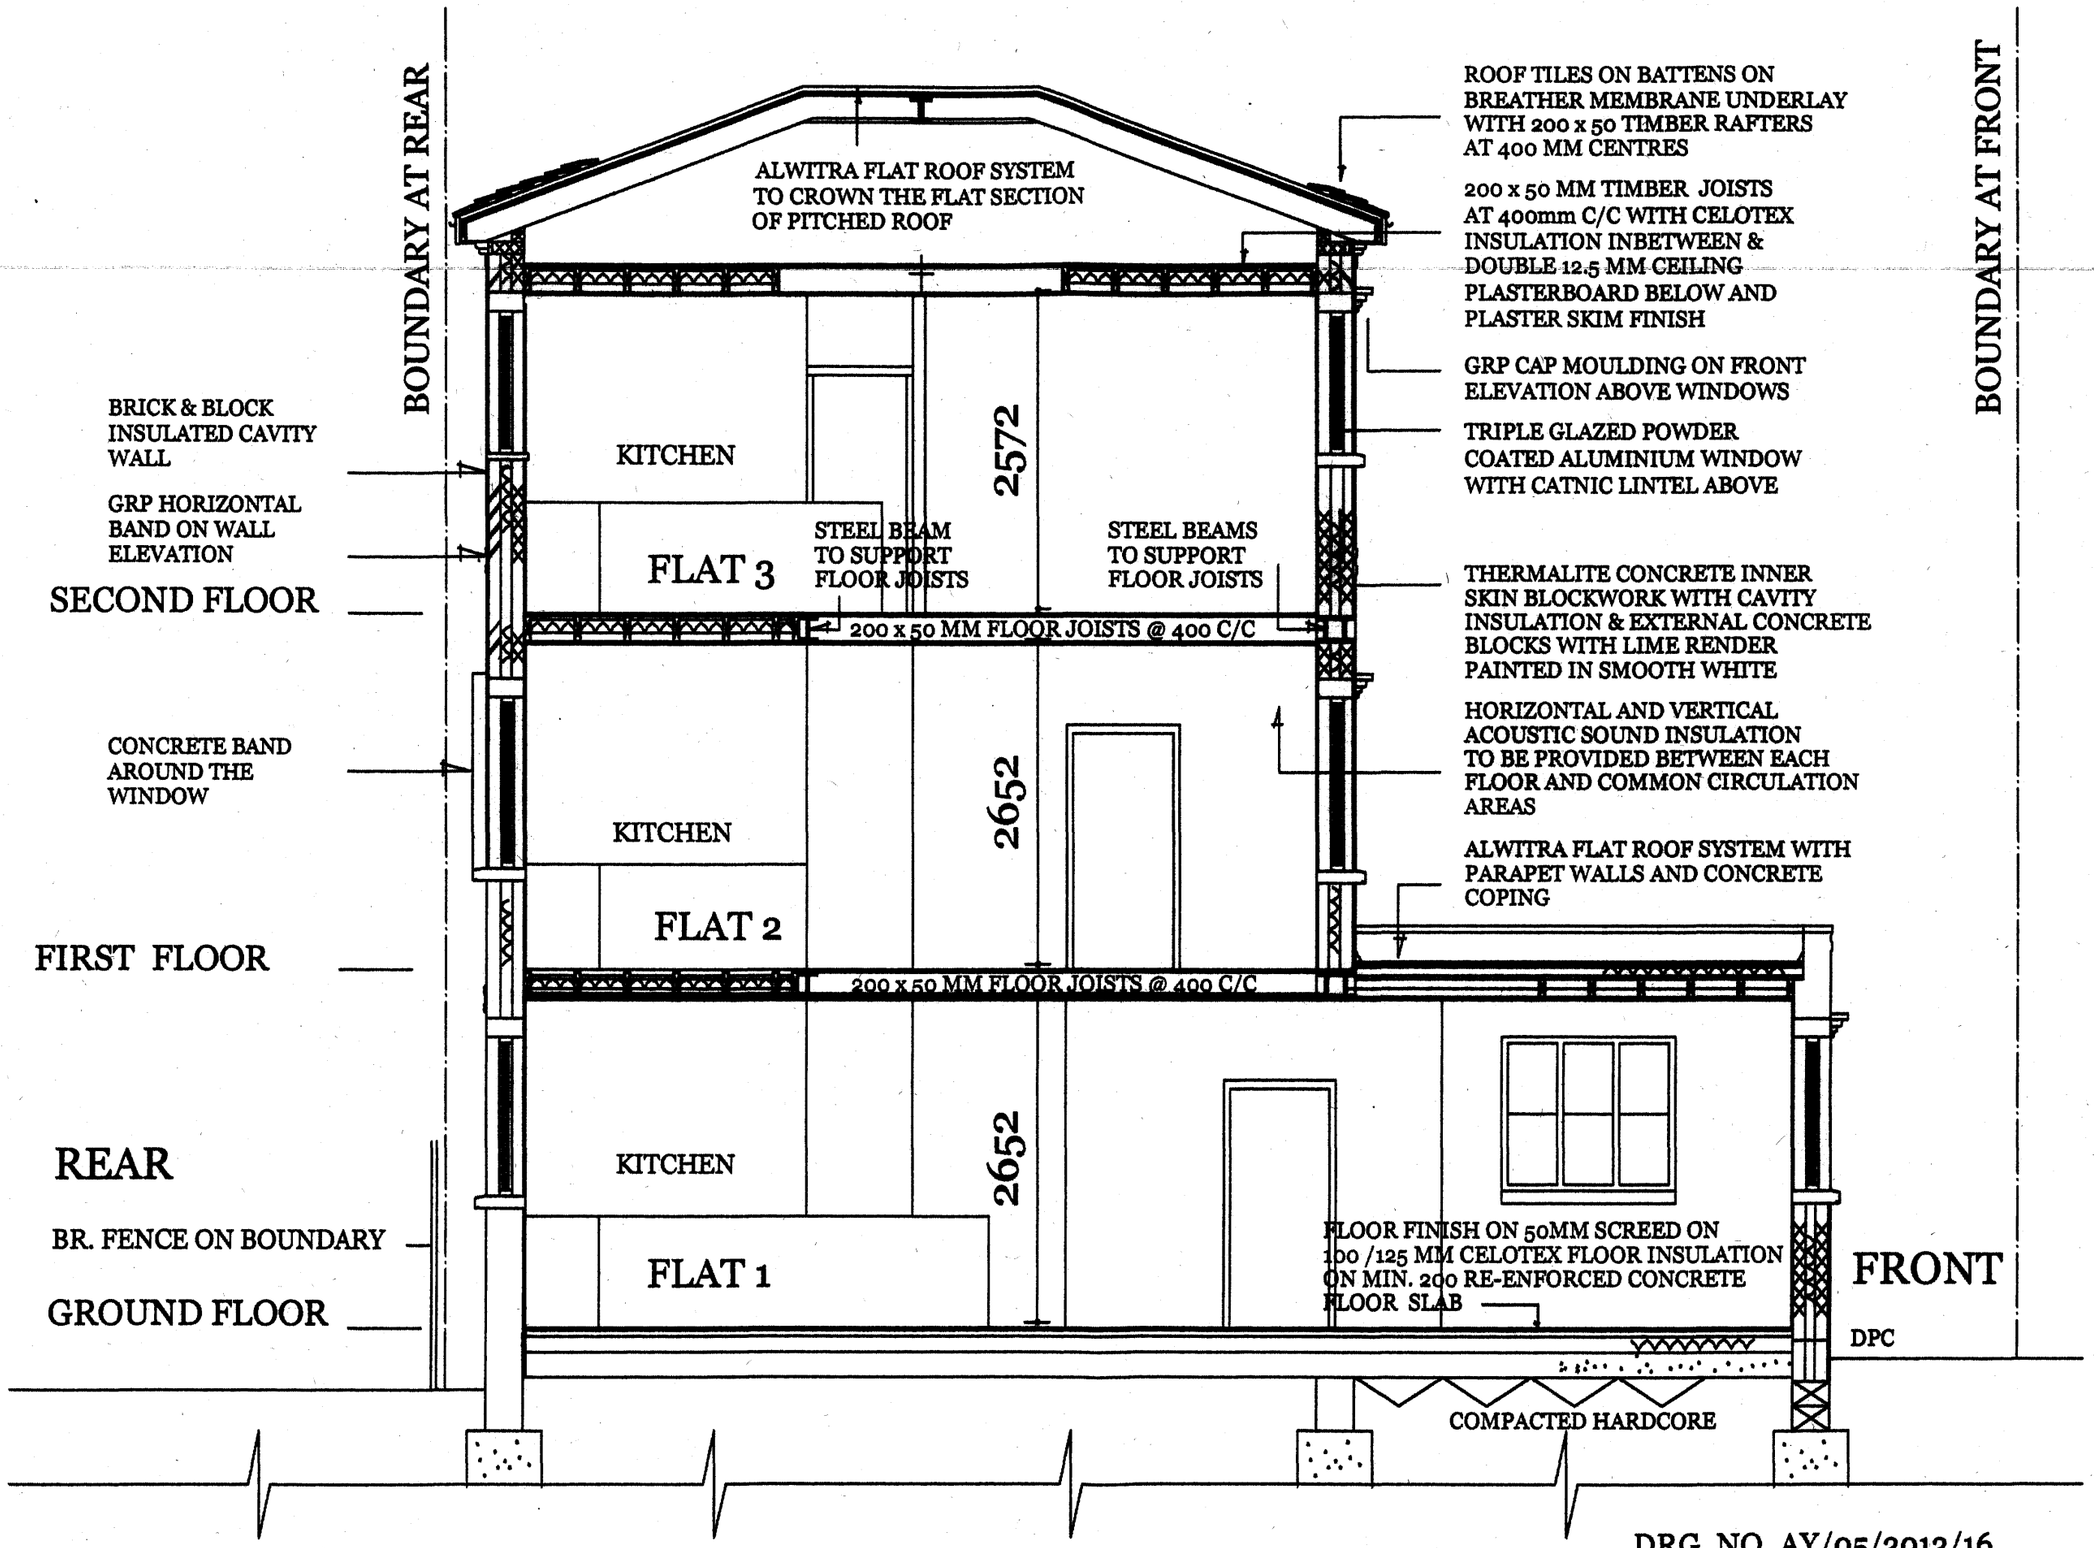

SECTION A : A 1 : 50
221A BELSIZE ROAD
LONDON NW6 4AA

0 mm 1000 2000 3000

DRG. NO. AY/05/2012/16

ADAVNCED MANAGEMENT
65 THE RIDGEWAY
KENTON, HARROW HA3 0LW
TEL : 07951 578803
email: admansal@hotmail.co.uk

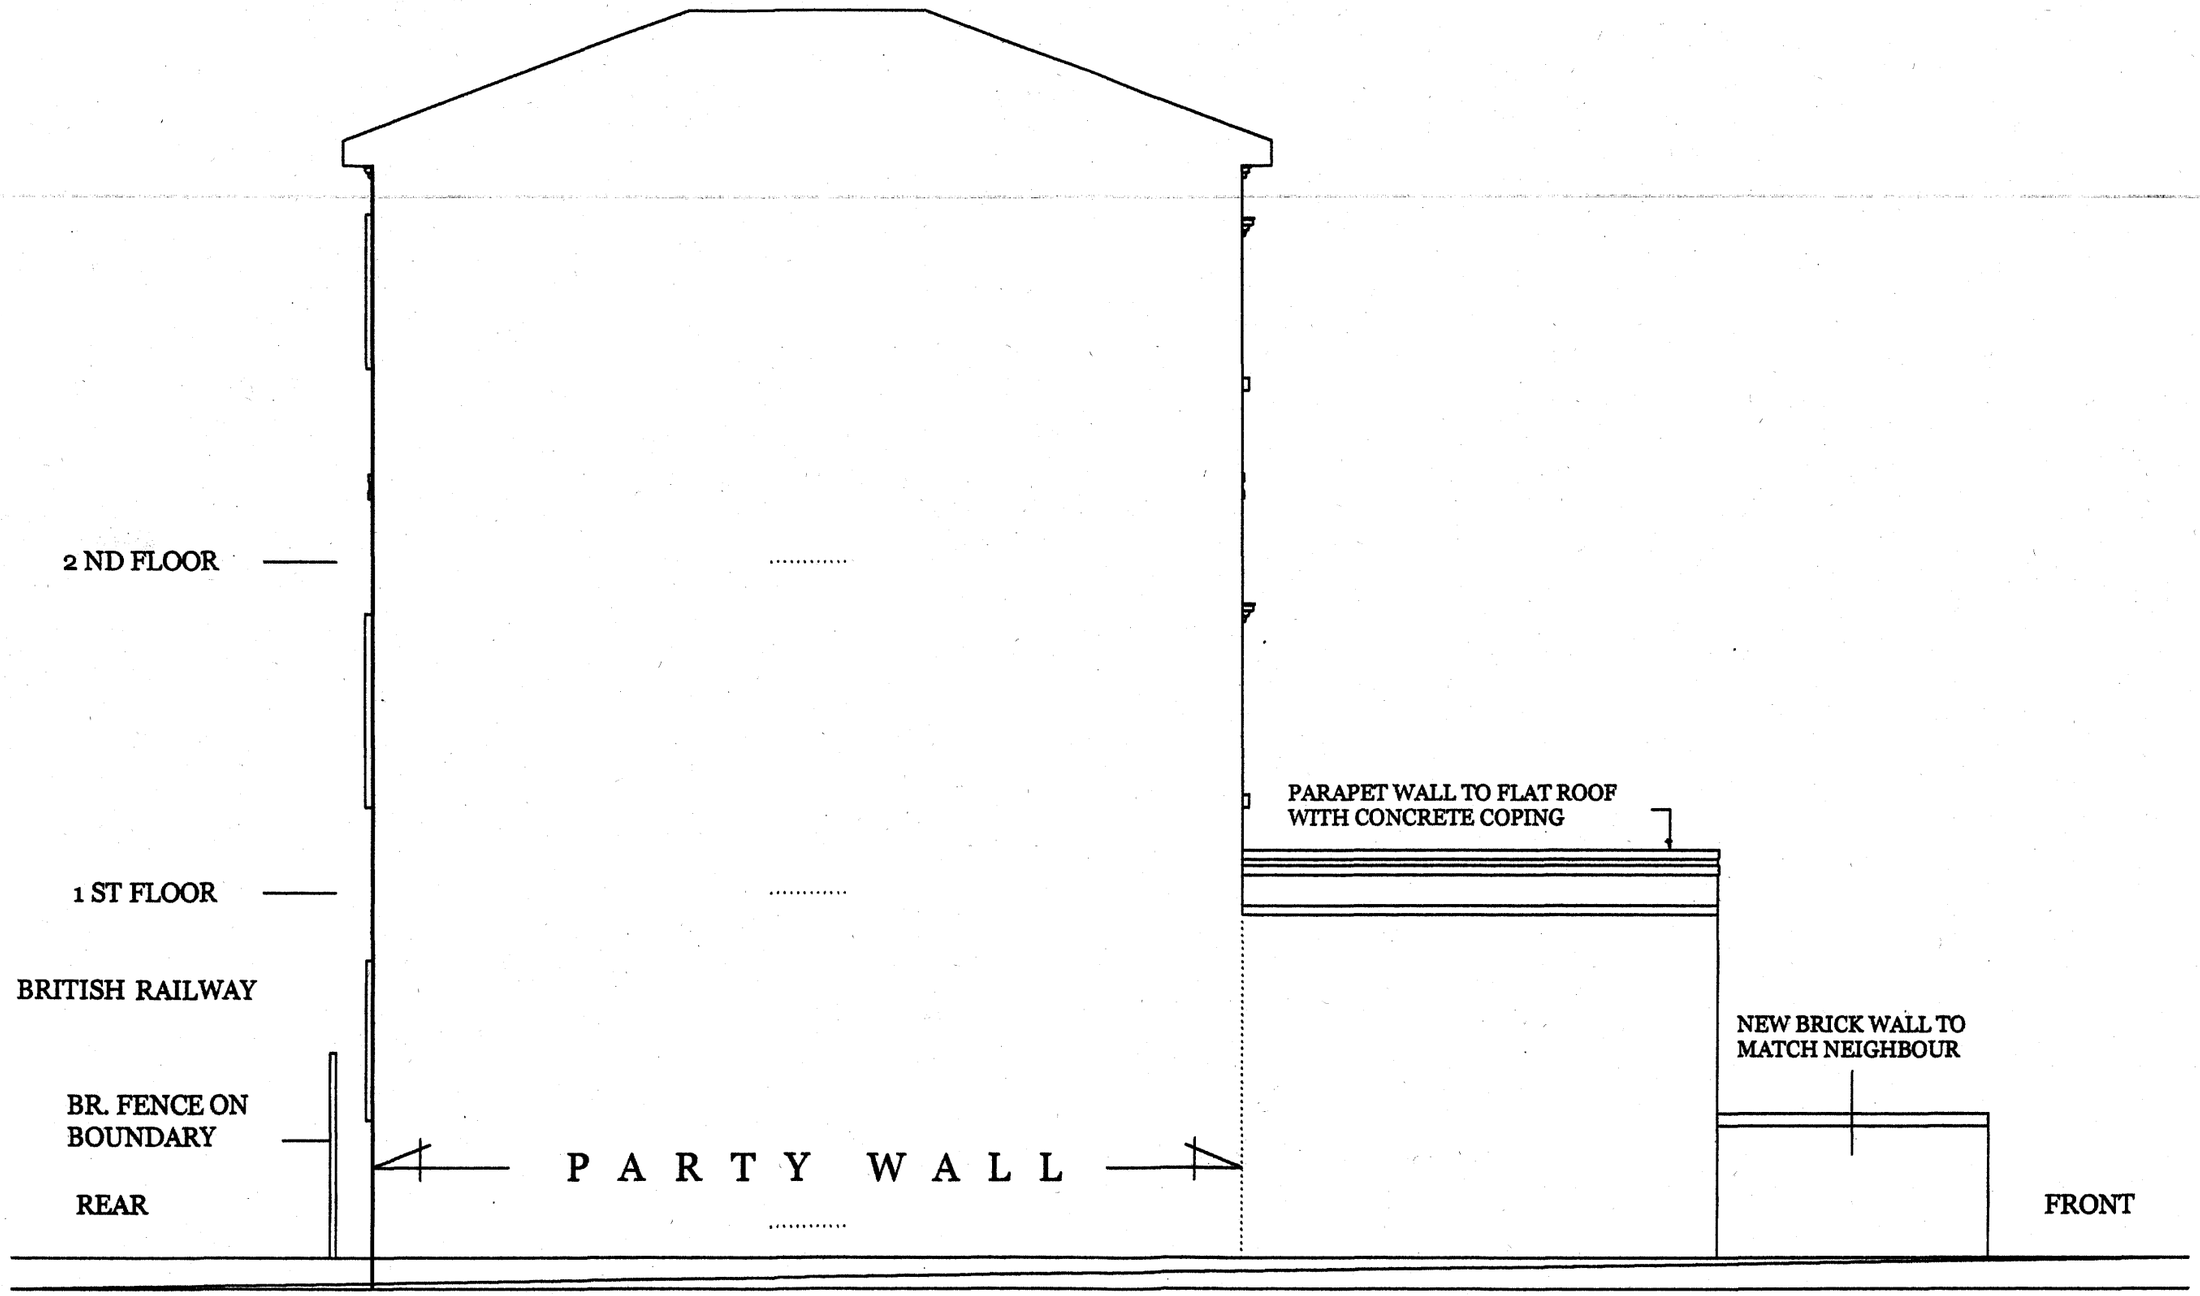

PROPOSED SIDE ELEVATION 1 : 50
221A BELSIZE ROAD
LONDON NW6 4AA

0 mm 1000 2000 3000

DRG. NO. AY/05/2012/15

ADAVNCED MANAGEMENT
65 THE RIDGEWAY
KENTON, HARROW HA3 0LW
TEL : 07951 578803
email: admansal@hotmail.co.uk

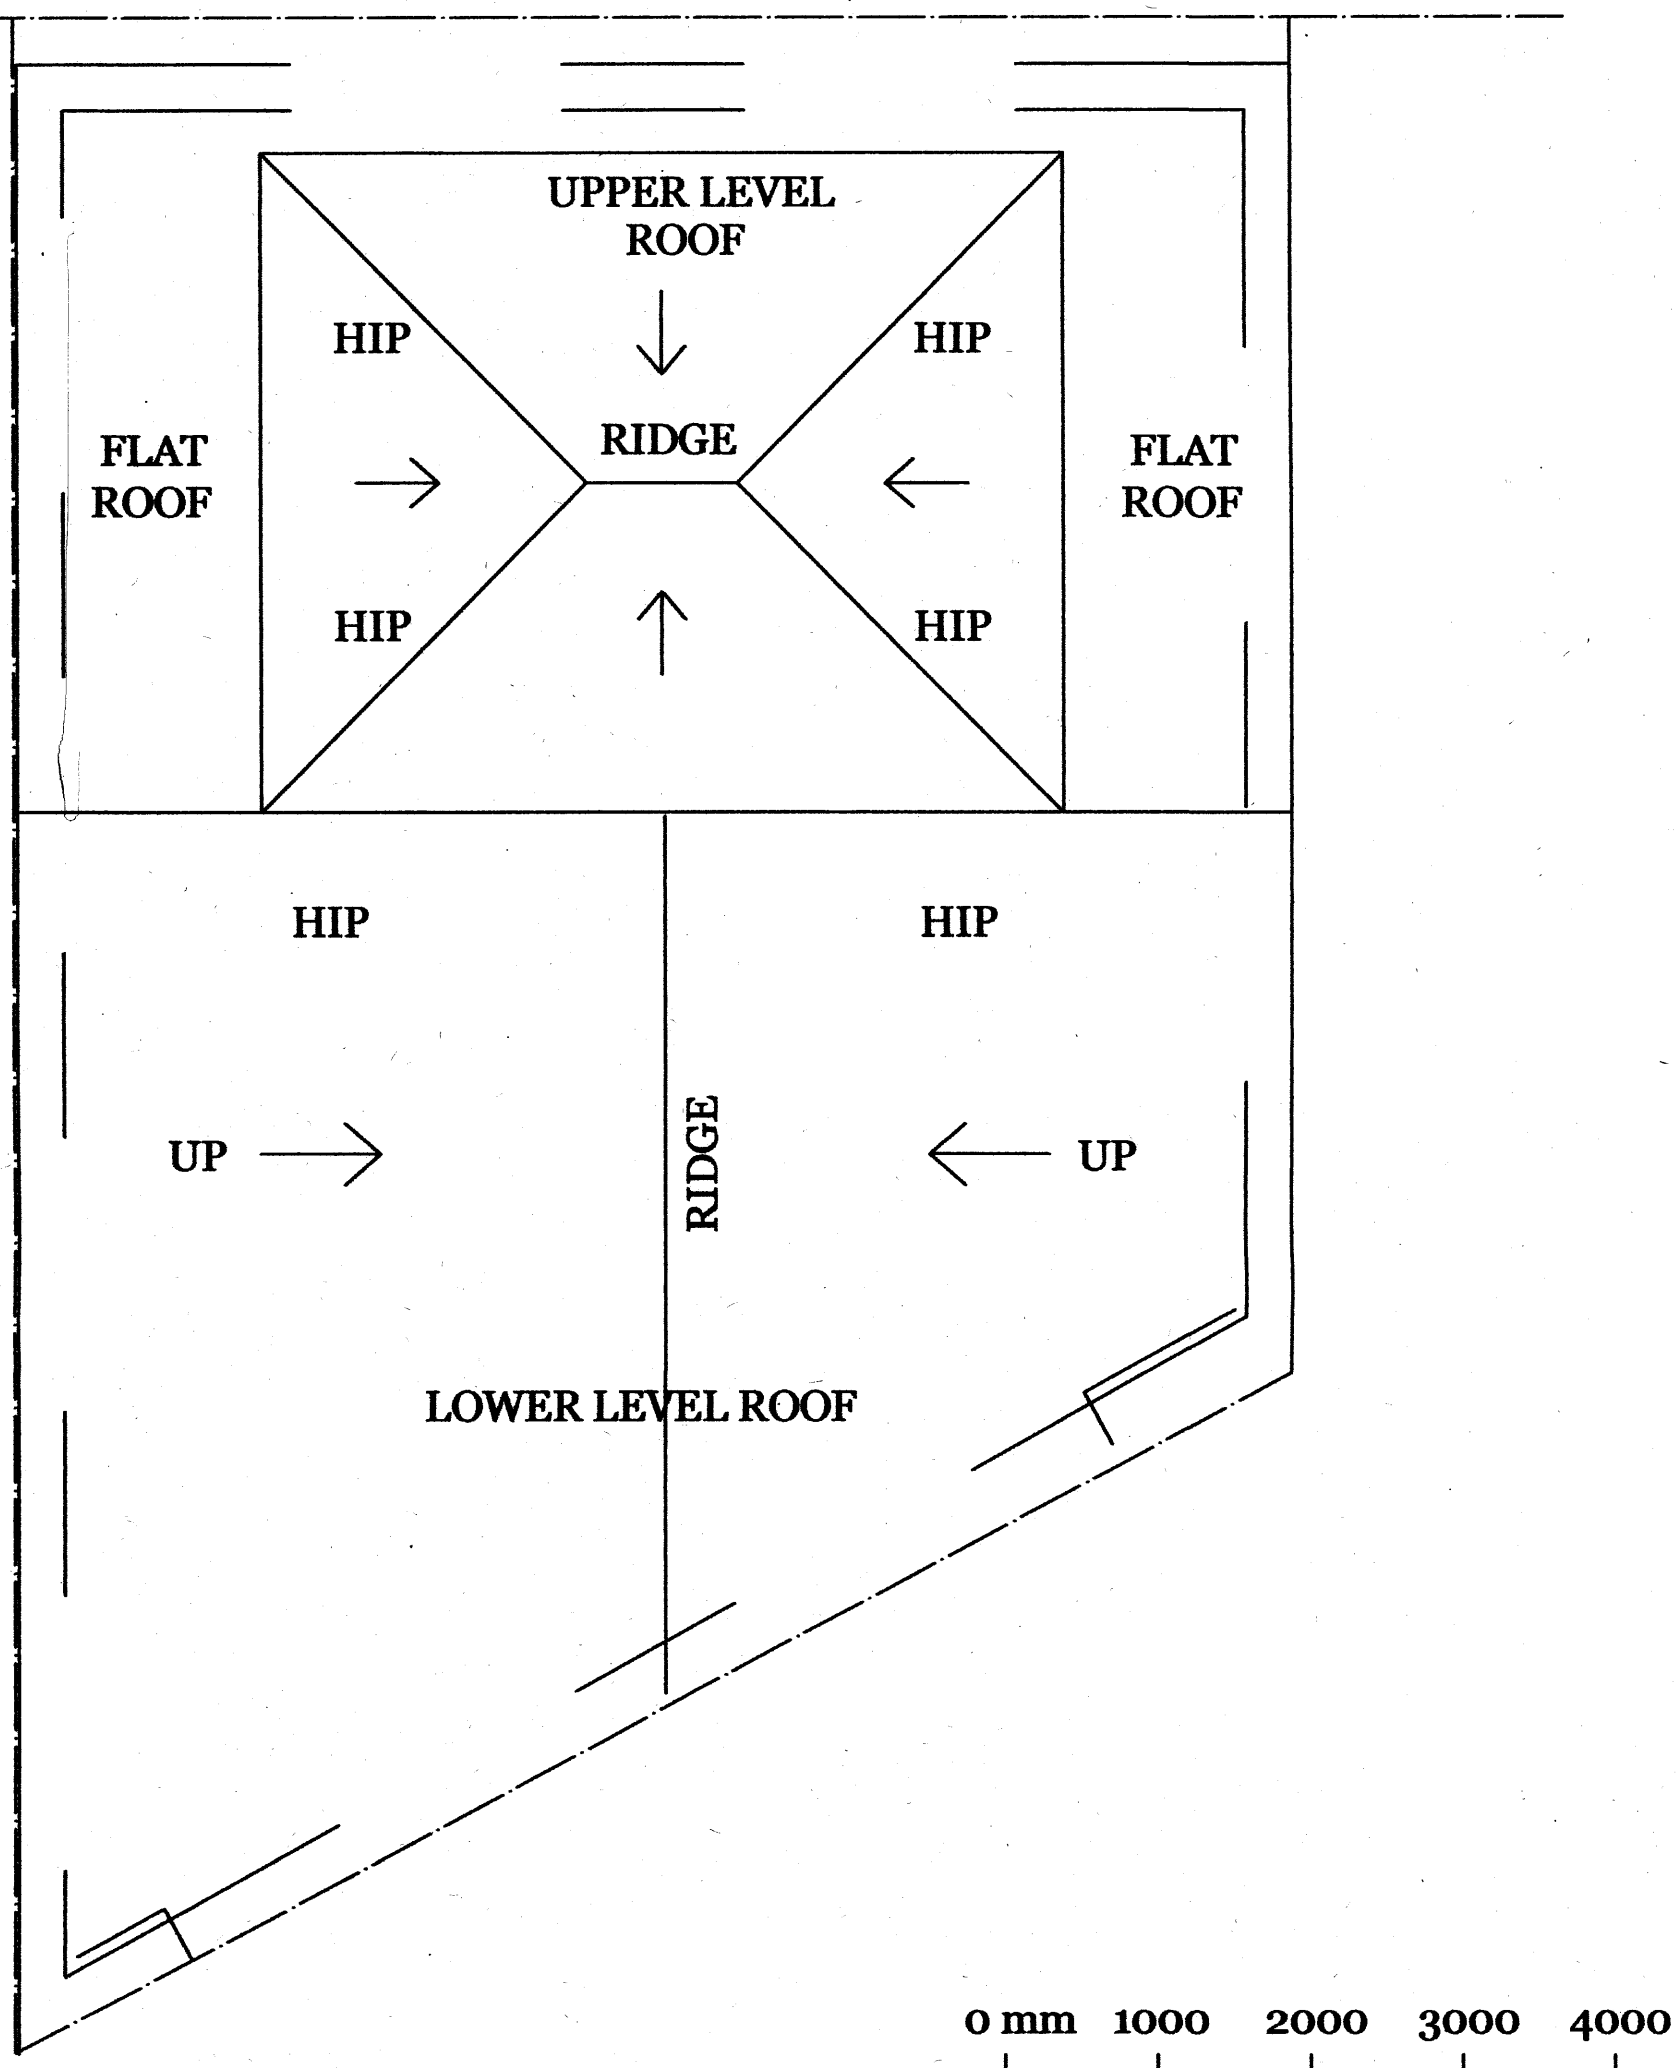

0 mm 1000 2000 3000 4000

EXISTNG ROOF PLAN 1 : 50
221A BELSIZE ROAD
LONDON NW6 4AA

DRG. NO. AY/05/2012/17

ADVANCED MANAGEMENT
65 THE RIDGEWAY
KENTON, HARROW HA3 0LW
TEL: 07951 578803
email: admansal@hotmail.co.uk

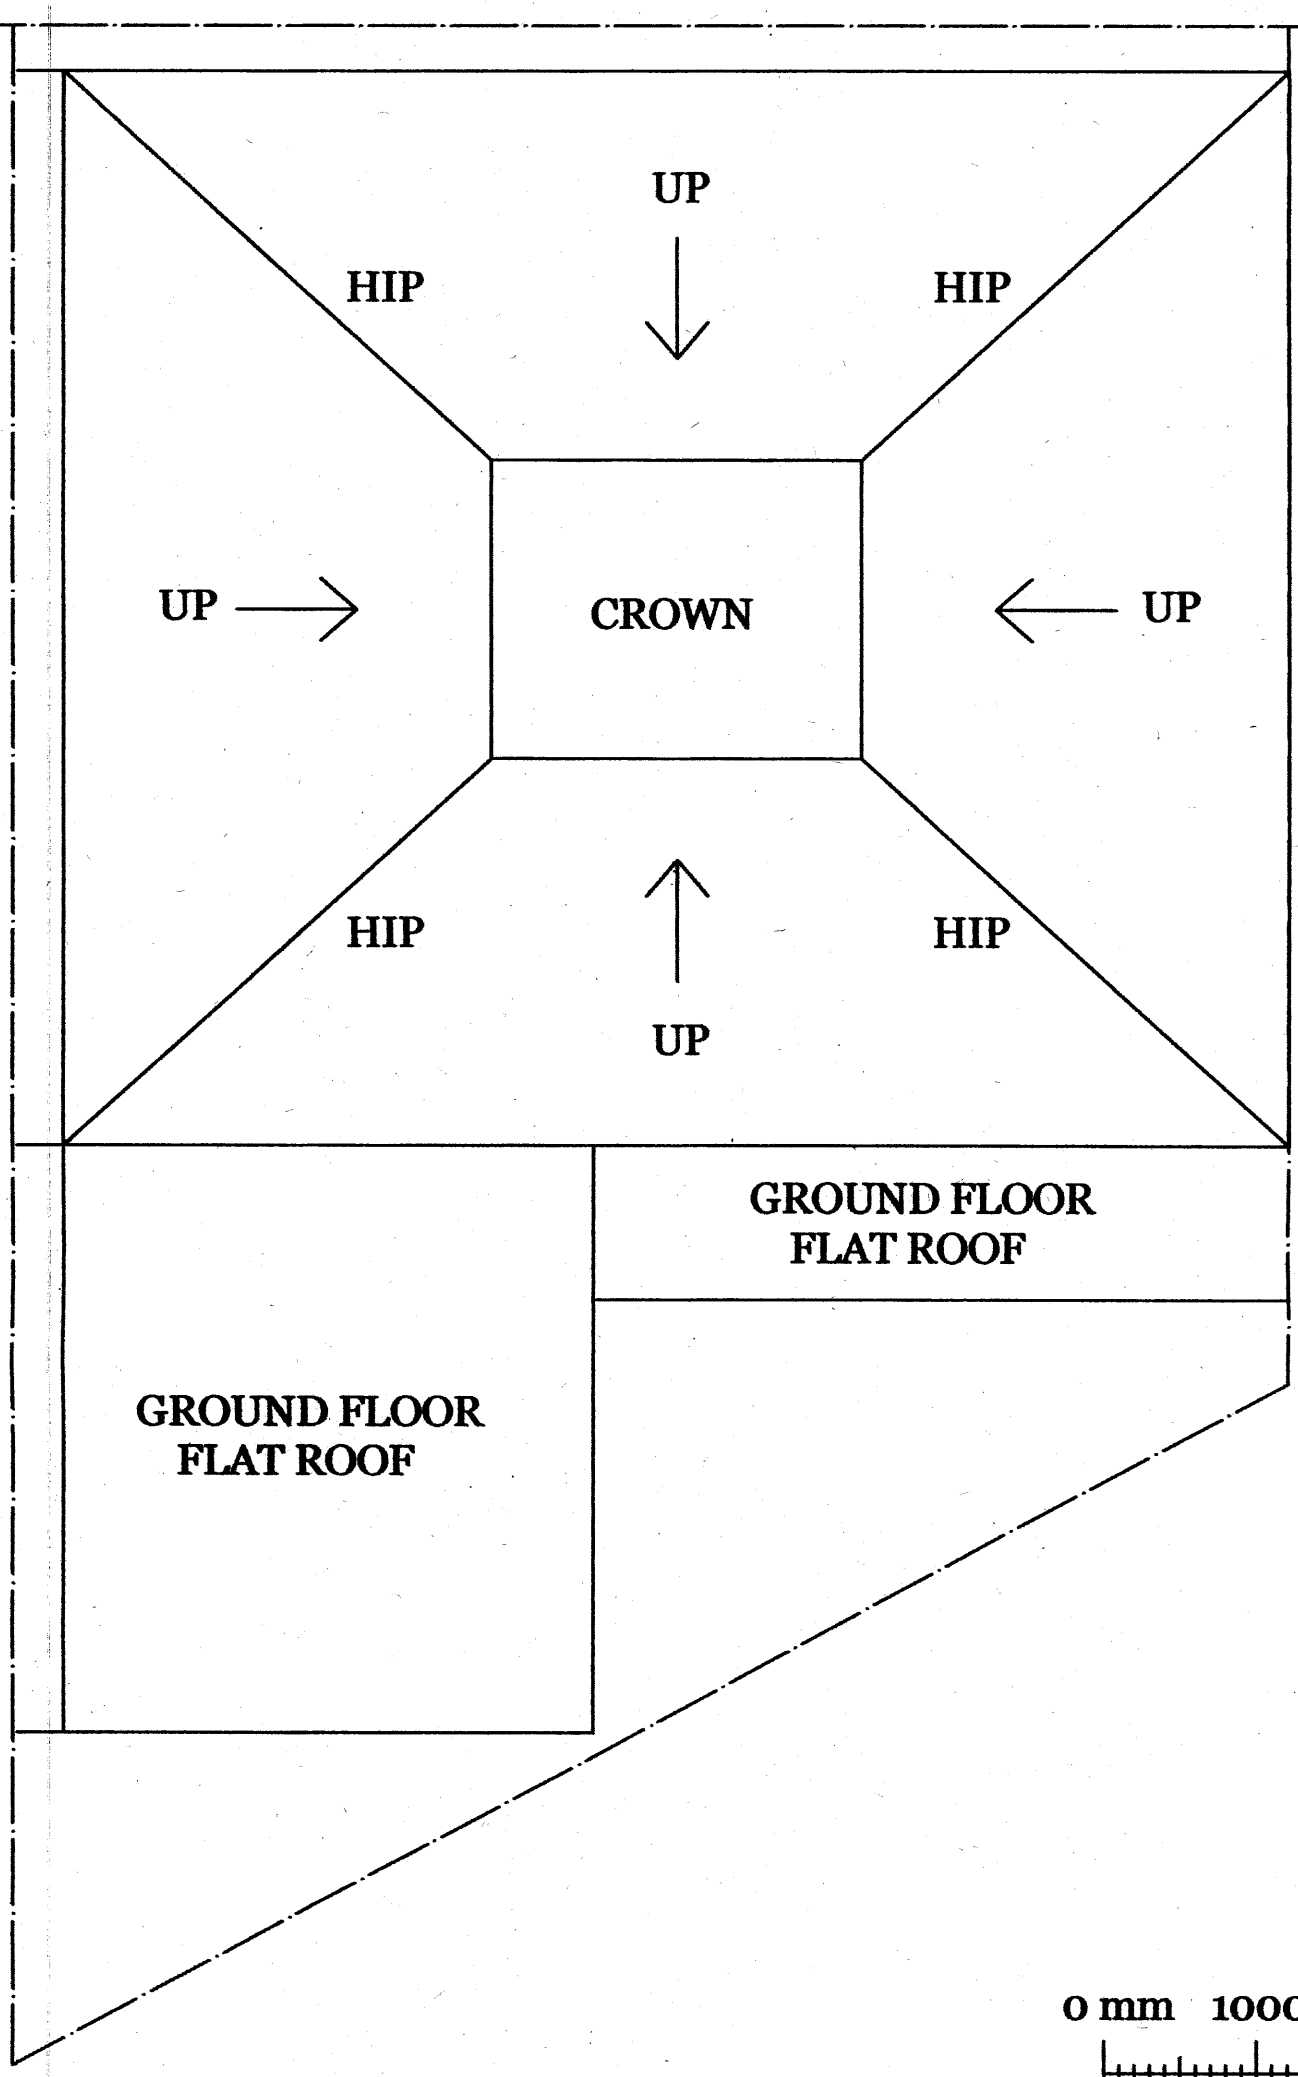

0 mm 1000 2000 3000 4000

PROPOSED ROOF PLAN 1 : 50
221A BELSIZE ROAD
LONDON NW6 4AA

DRG. NO. AY/05/2012/18

ADVANCED MANAGEMENT
65 THE RIDGEWAY
KENTON, HARROW HA3 0LW
TEL: 07951 578803
email: admansal@hotmail.co.uk

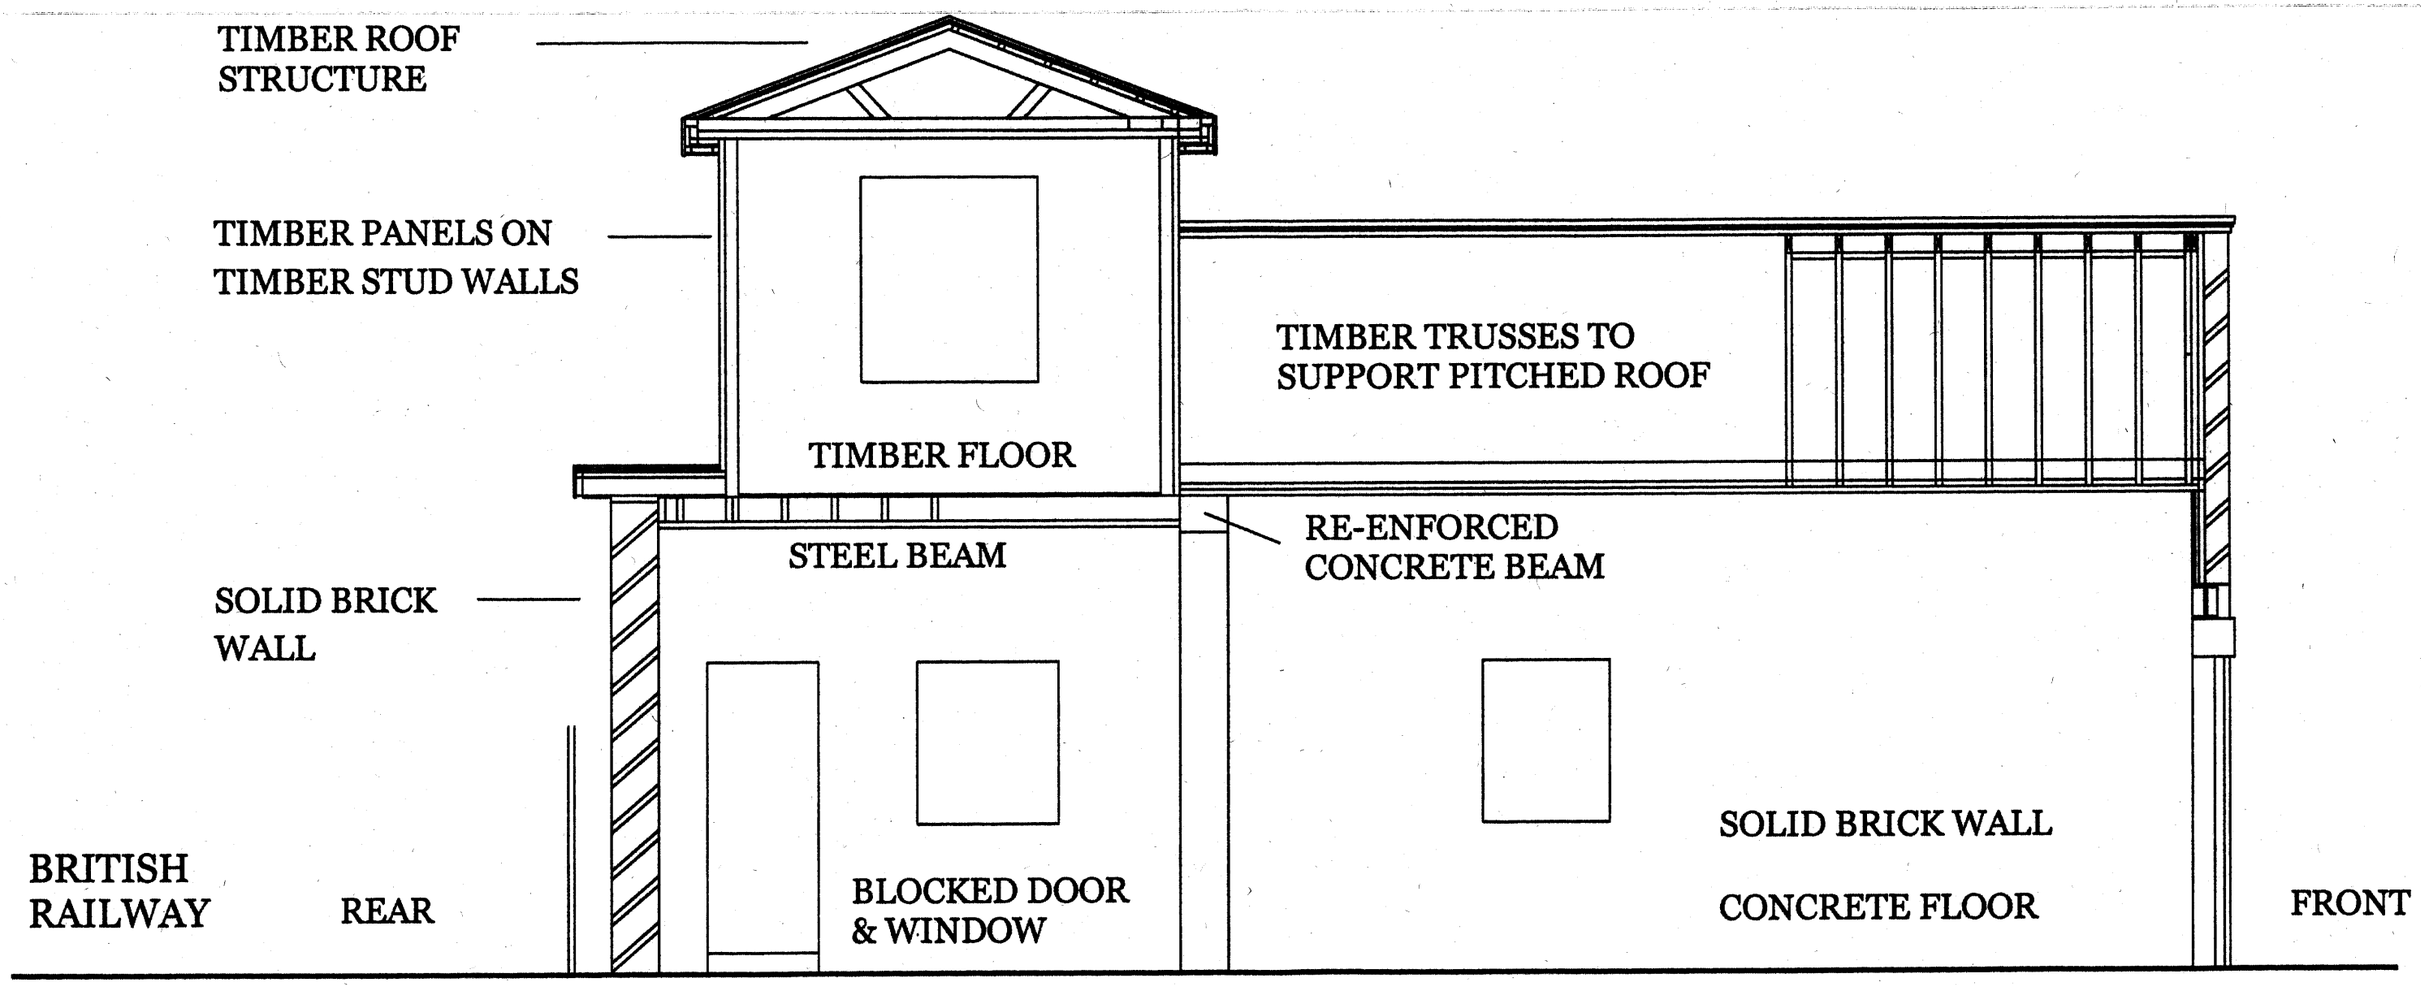

EXISTING SECTION (FRONT TO BACK) 1 : 50
221A BELSIZE ROAD
LONDON NW6 4AA

0 mm 1000 2000 3000

DRG. NO. AY/05/2012/19

ADAVNCED MANAGEMENT
65 THE RIDGEWAY
KENTON, HARROW HA3 0LW
TEL : 07951 578803
email: admansal@hotmail.co.uk