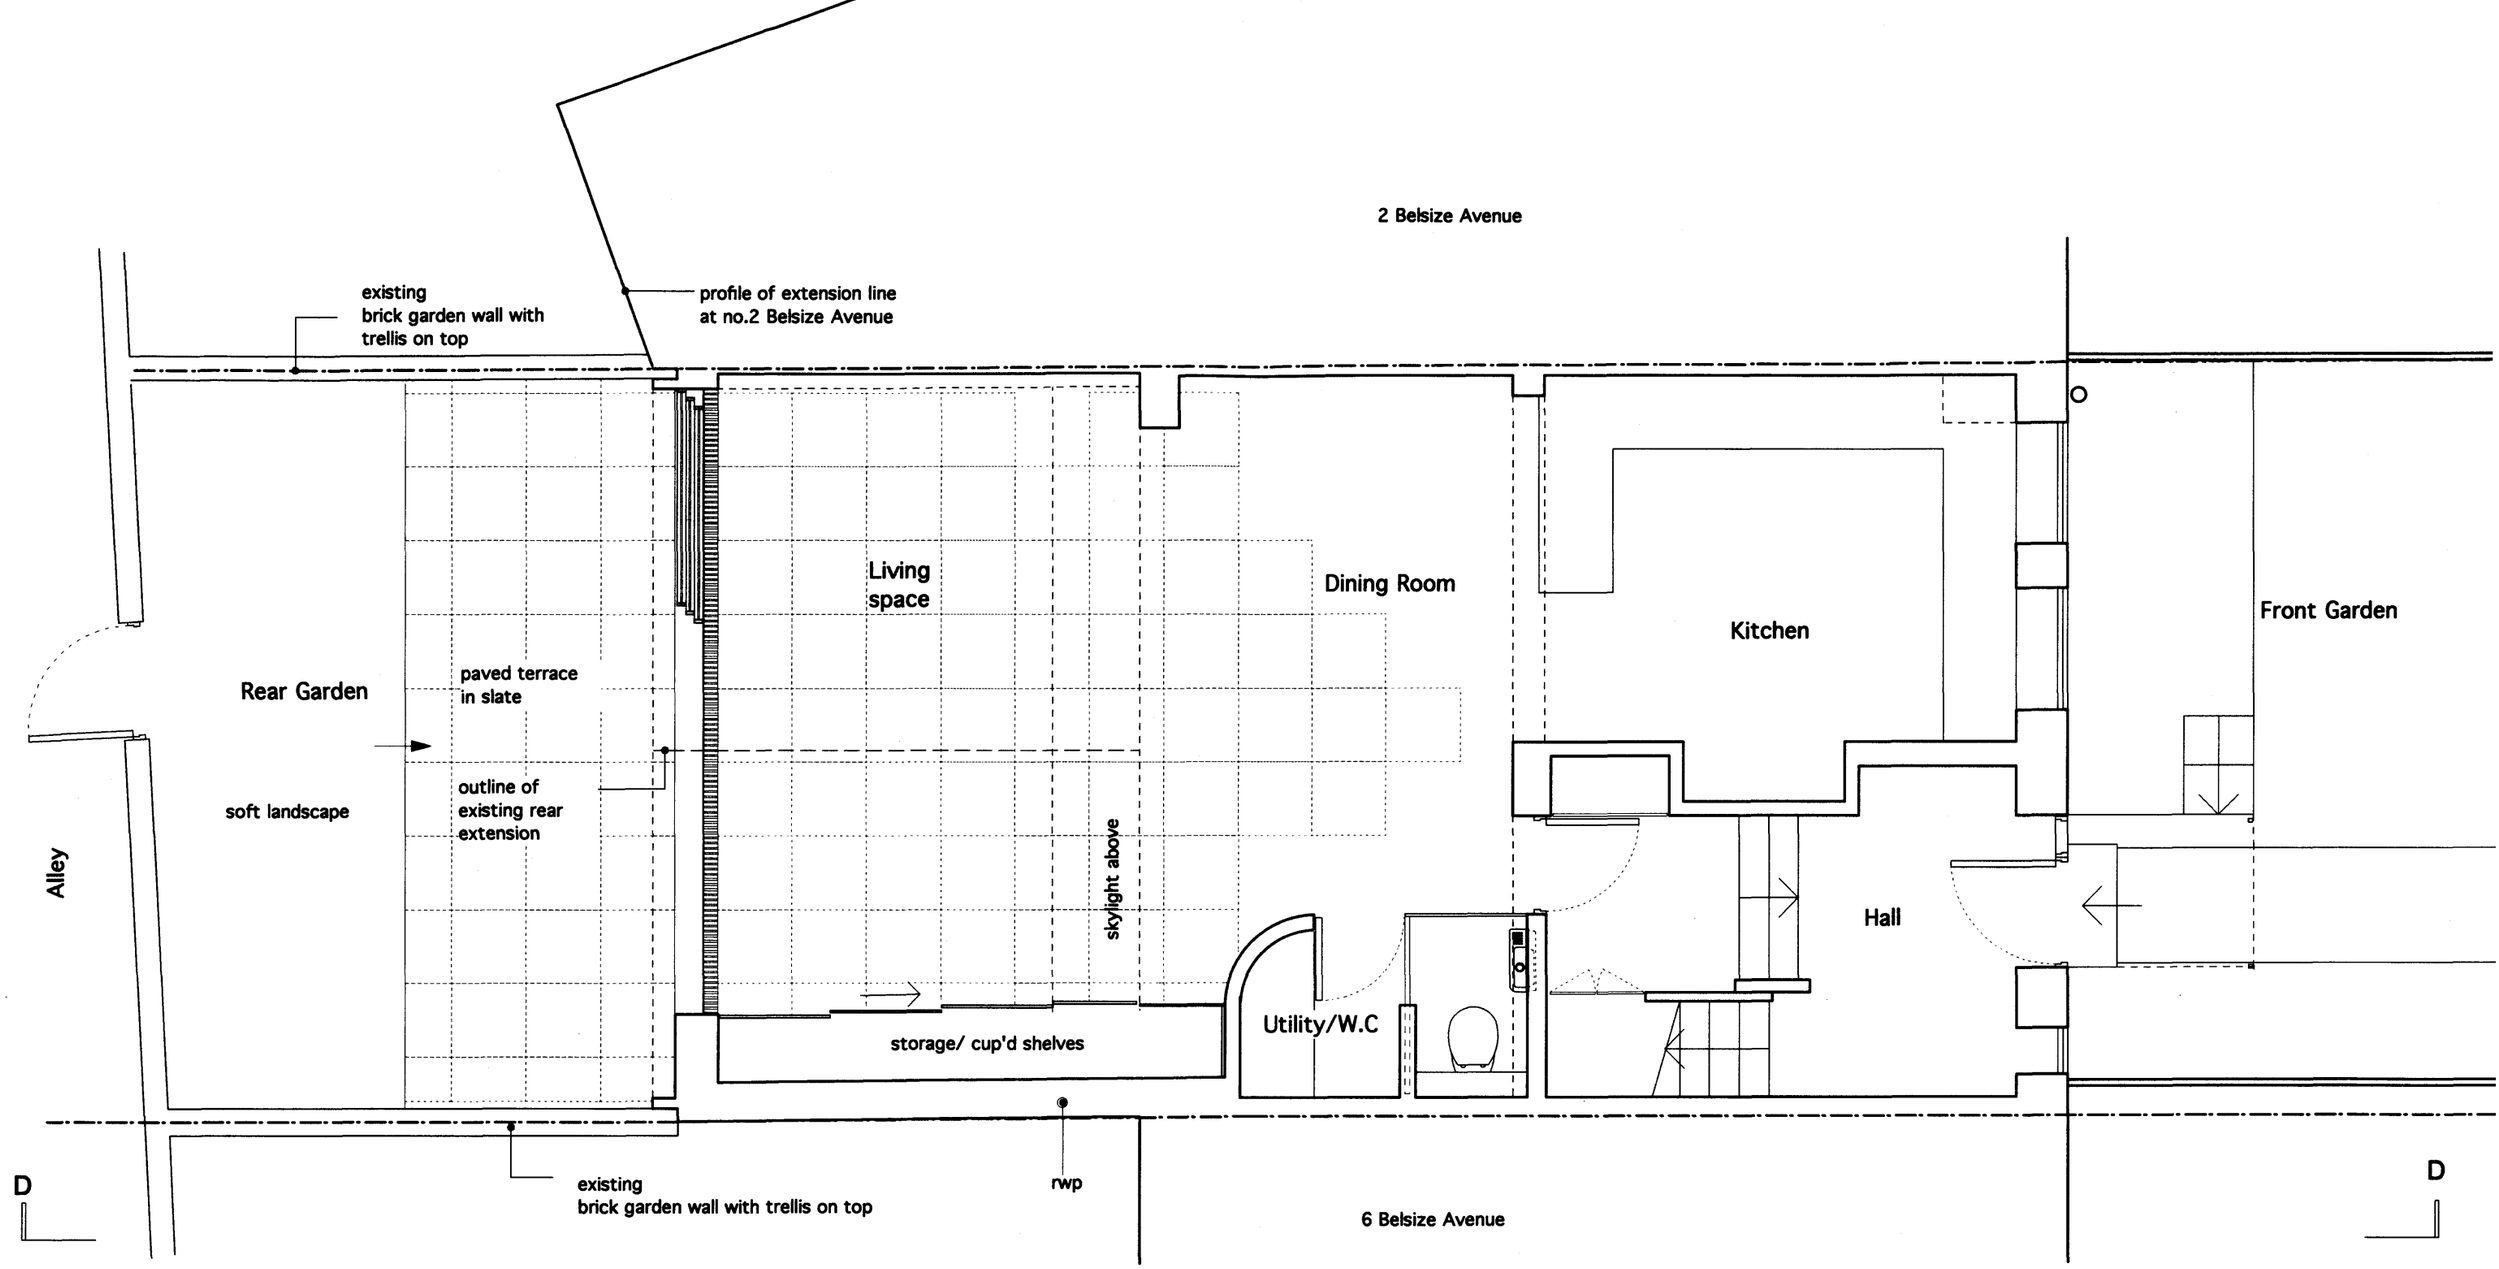


Notes

These plans and specifications prepared by Robert Dye Associates as instruments of professional service shall remain the property of Robert Dye Associates

These plans may not be copied or re-used without the express written consent of
Robert Dye Associates. The use of these plans for construction is permitted only
when specifically released for construction reference by a dated authorised signature.

These plans are project and site specific and shall only be used for their intended
purpose unless otherwise permitted by written consent of Robert Dye Associates.

All dimensions shown are indicative and must be double checked on site by
the contractor. Any inconsistencies found must be reported to Robert Dye Associates.

DO NOT SCALE FROM THE DRAWING

N

0 0.5 1 1.5 2 2.5 3

| Rev | Date | Notes |
|---|---|---|
| | | |


robertdye
Robert Dye Associates
Unit A2 Linton House 39-51 Highgate Road London NW5 1RS
tel: 020 7267 9388
fax: 020 7267 9345
www.robertdye.com
email: info@robertdye.com


| | |
|---|---|
| project: 4 Belsize avenue | project no: 215 |
| drawing: Proposed Ground floor Plan | scale: 1:50@A3 |
| | drawn by: JS |
| drawing no: PA 001 | rev: - |
| | date: 21.07.2011 |
| | dwg status: planning |