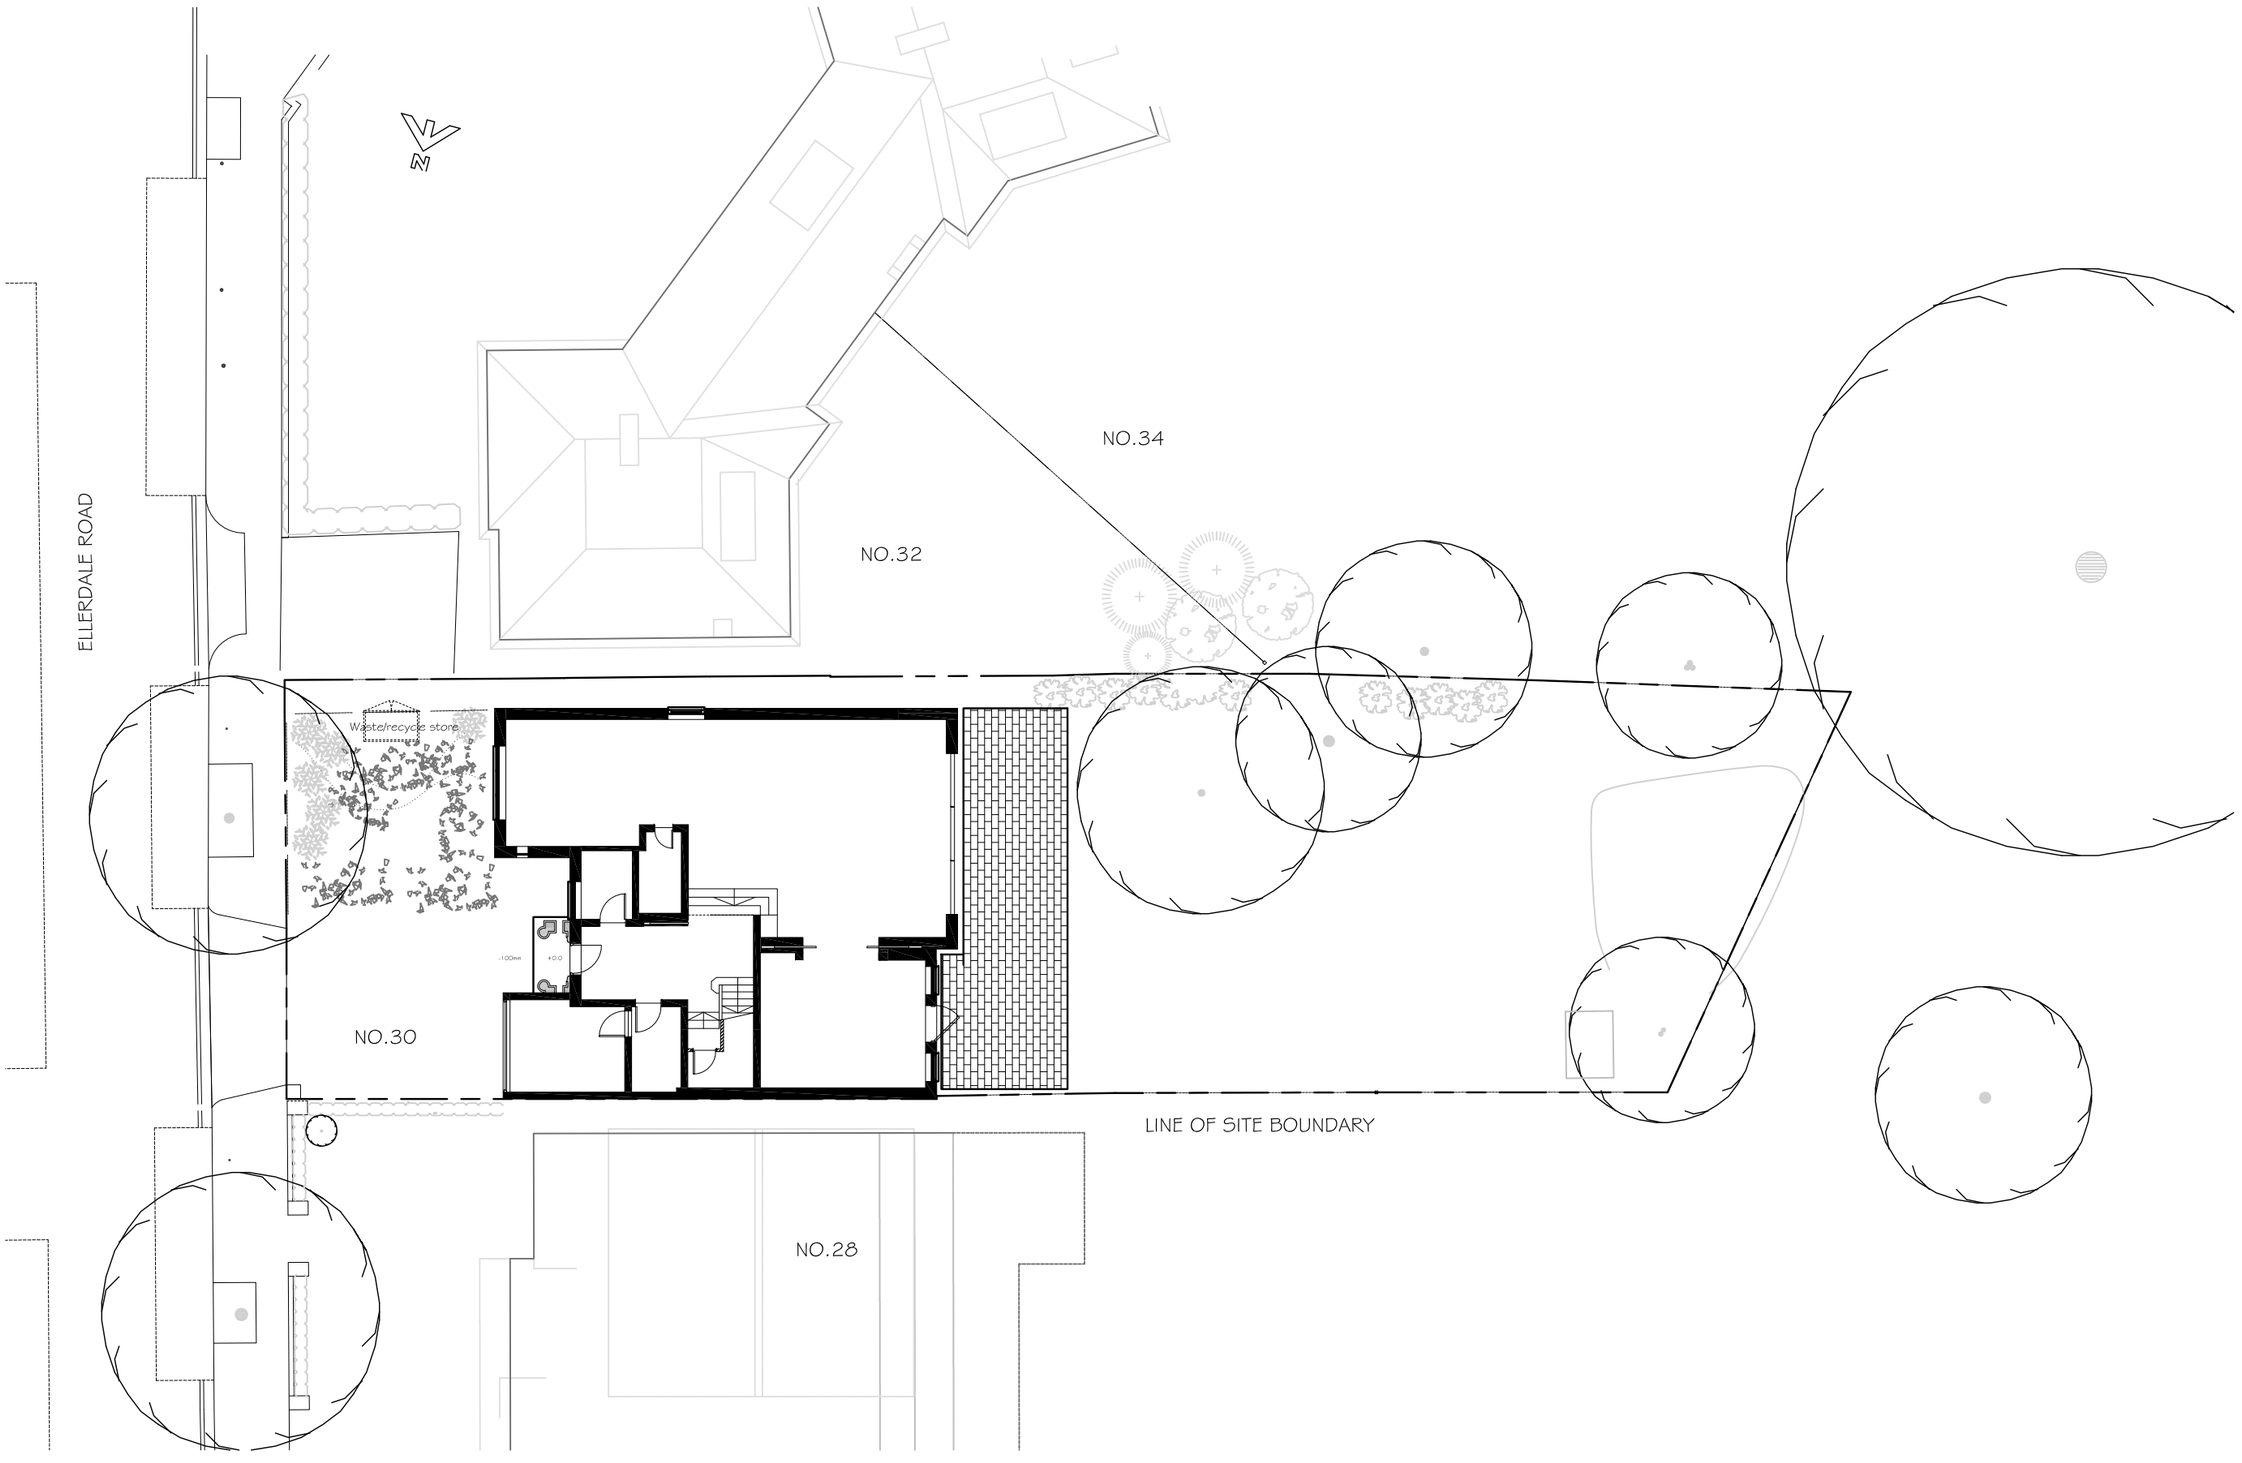

PROPOSED SITE PLAN

0m 1m 2m 5m 10m

GRAPHIC SCALE

General notes:

This drawing is copyright of KSR architects. The drawings must be read in conjunction with specifications and all other relevant documentation and drawings.
KSR Architects accept no liability for any expense, loss or damage of whatsoever nature and however arising from any variation made to this drawing or in the execution of the work to which it relates which has not been referred to them and their approval obtained.
All technical compliance and statutory approvals to be obtained by a directly appointed Russian architect.
Check all dimensions on site prior to carrying out any works.

Notes/Legends

Rev	Notes	dd/mm/yy	By	Chkd
P2	PLANNING APPLICATION	11.19.11	SHY	RS

© KSR architects

Stamp

PLANNING

Key Plan

KSR architects
14 Greenland Street
London
NW1 0ND

t: + 44 (0)20 7692 5000
f: + 44 (0)20 7692 5050
www.ksr-architects.com

Project:
30 Ellerdale Road
London NW3 6BB

Title:
PROPOSED SITE PLAN

Date: 11 Oct 2011	Drawn By: SHY	Checked: RS

Scale: 1 : 100 @A1 / 1 : 200 @A3

Project Ref:	Drawing No:	Revision:
ELL	ELL-001	P2