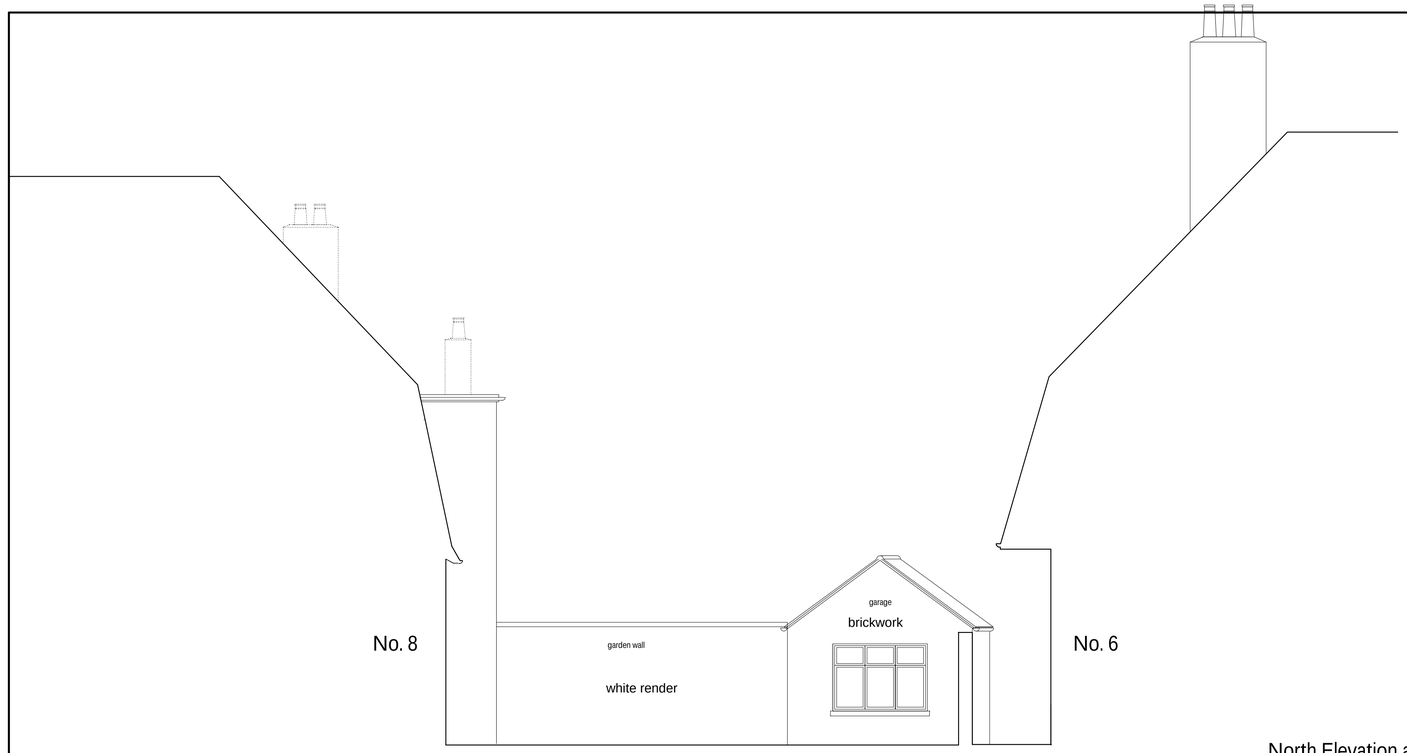

North Elevation as Existing

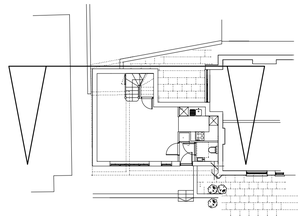

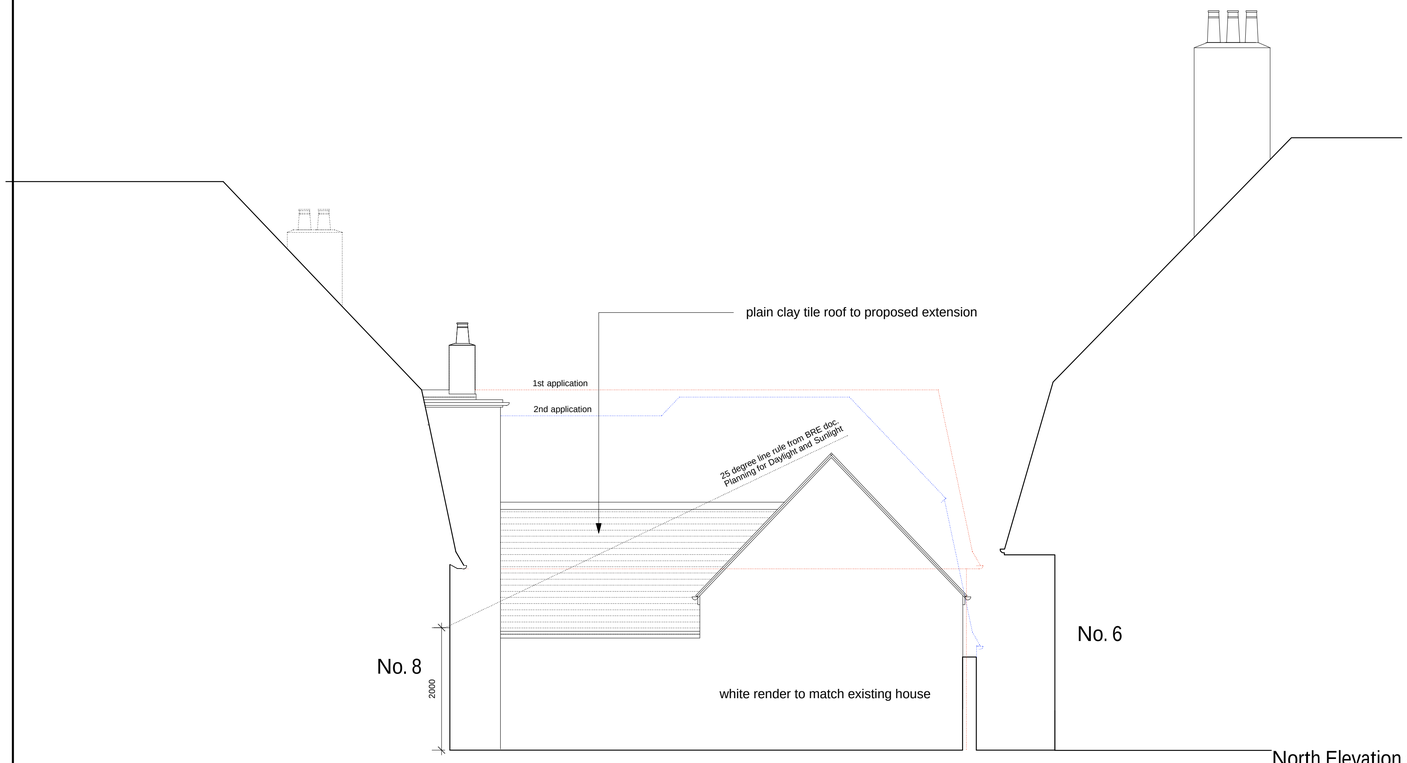

North Elevation as Proposed

DO NOT SCALE FROM THIS DRAWING. All dimensions must be verified by the main contractor before the commencement on site of any item of work or the preparation of shop drawings for their own work or that of sub-contractor or suppliers.
This drawing is to be read in conjunction with all relevant documents.
Any queries or discrepancies must be reported immediately to the architect.
This document is copyright of DDWH Architects Ltd.

Rev	Date
a	July 2010 Height of proposed extension lowered in accodance with LB Camden comments
b	Oct 2010 Proposed extension redesigned in accodance with LB Camden comments

Project: 8 St Cuthberts Road	**Date:** Feb 2010
Client: SA	**Scale:** 1:50 at A2
Drawing Title: North Elevation as Existing and as Proposed	**Drawn by:** wh
Drawing Number: 123-215b	

D D W H Architects

architecture urban design interior design

27 barnfield upper park road, london nw3 2uu
tel: 020 7691 0141
fax: 020 7691 0142

mail@ddwharchitects.com