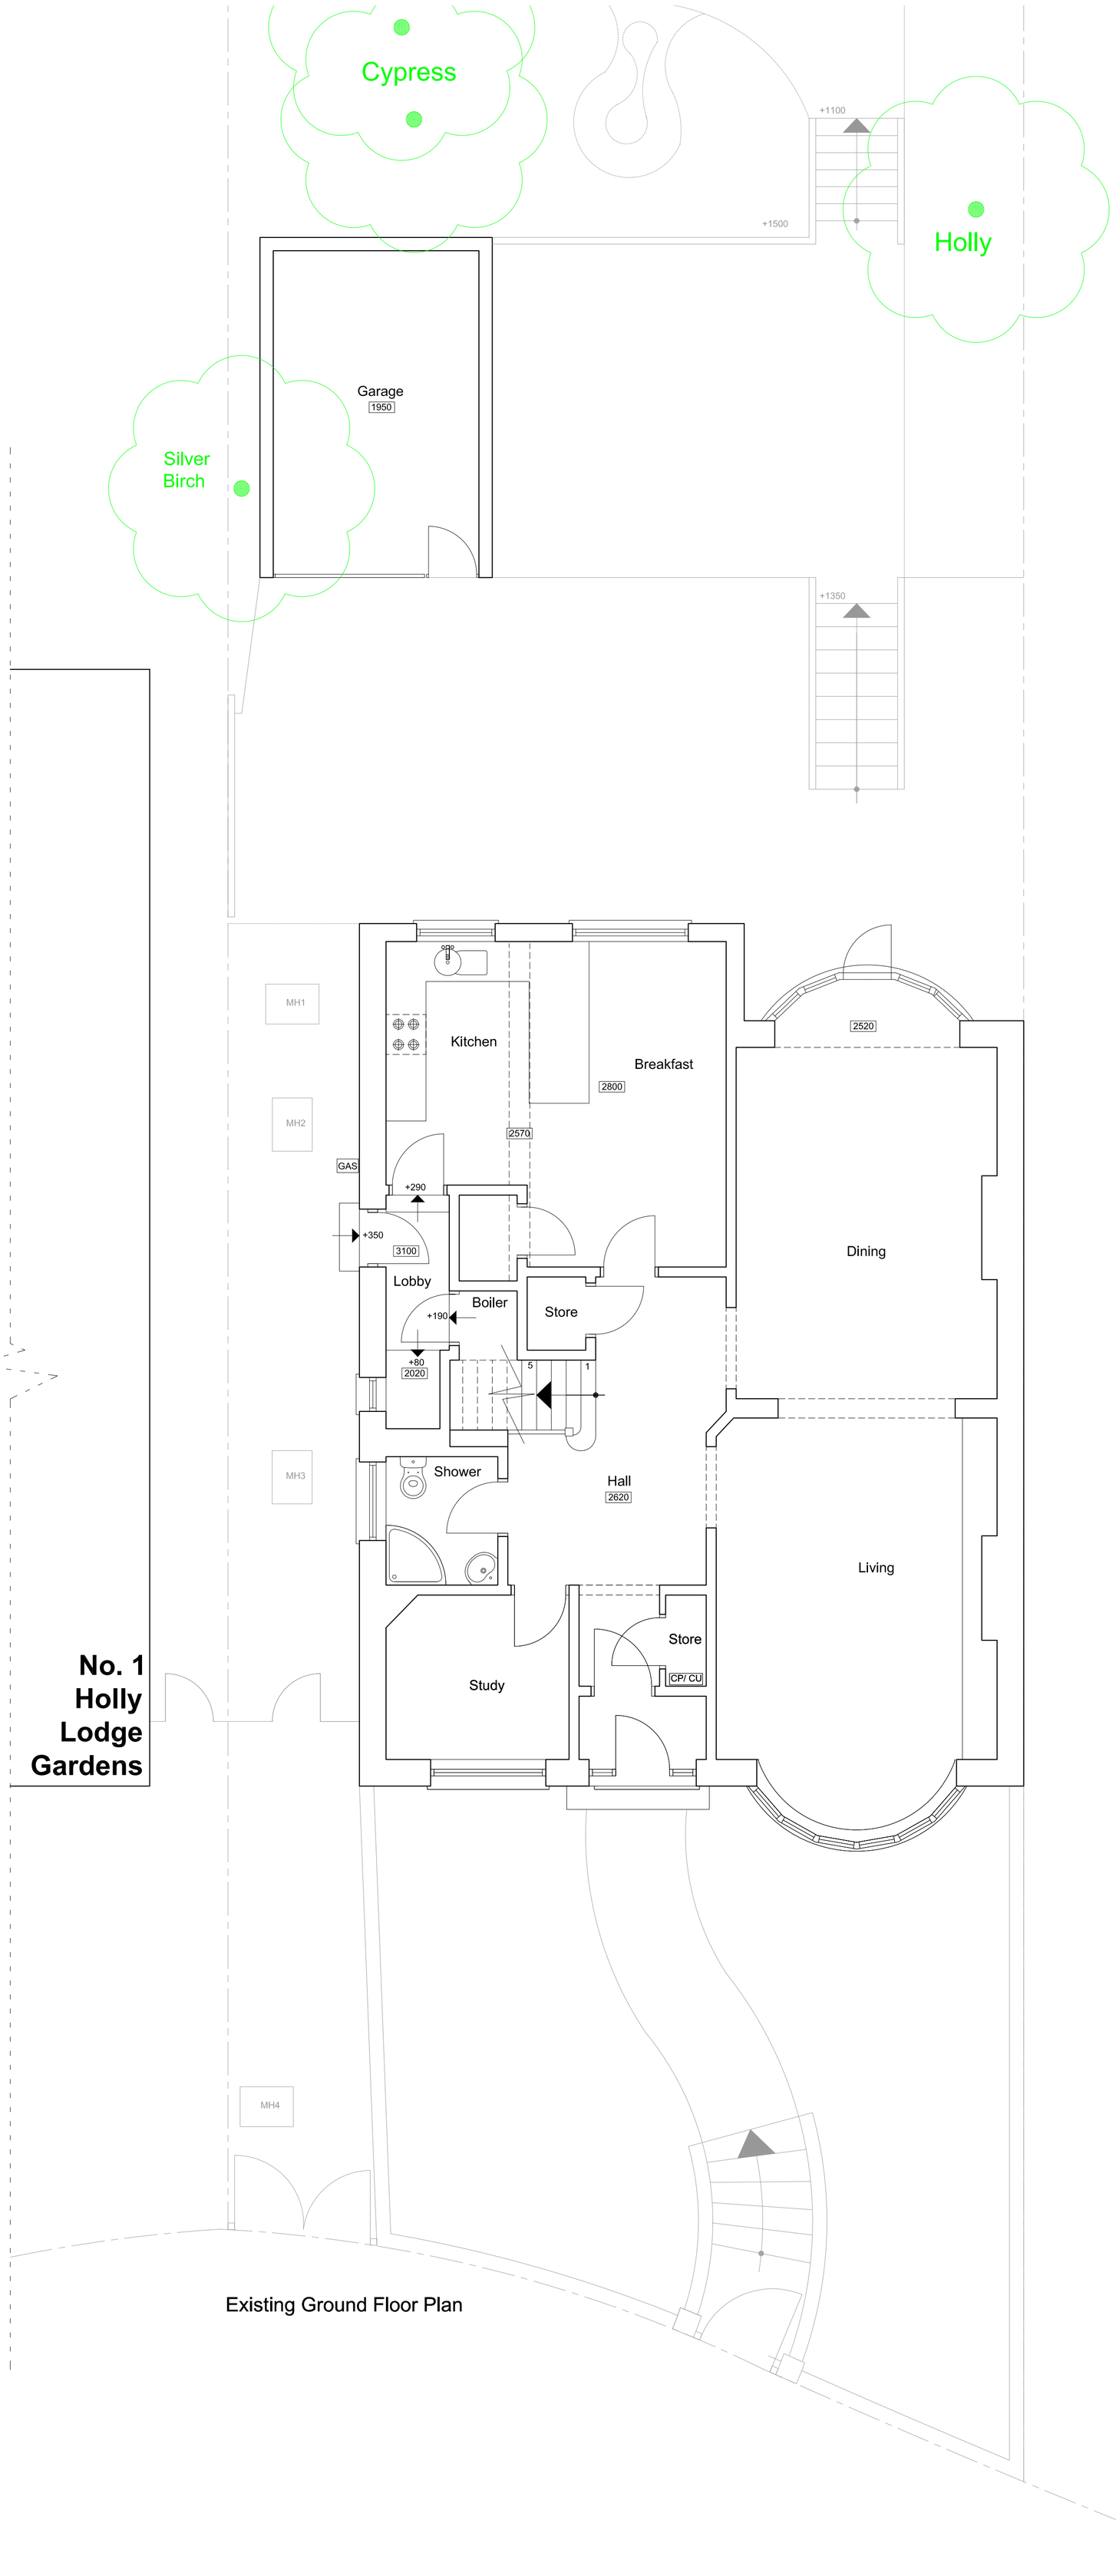

Existing Ground Floor Plan

SCALE BAR

1:50

0m 5m

Copyright & Andreas & Buxton Associates
This drawing which is the property of Andreas & Buxton Associates is the subject of Intellectual Property Rights including copyright and design right and shall not be reproduced, copied, loaned or submitted to any other party without the written consent of Andreas & Buxton Associates.

All materials are to match existing in size, shape & color to the satisfaction of the Architect and where possible the Local Planning Authority.

Andreas + Buxton Associates
CHARTERED ARCHITECTS AND INTERIOR DESIGNERS
50 Norman Court 395 Nether Street London N3 1QQ
Tel: 020 8371 6625/ Fax: 020 8371 6625
e-mail. andrewc@aflex.net

Rev.	Date	Project	Job Title	Drawing Title	Date	Scale:	Drg. No.	Rev.
Planning Application		2 Holly Lodge Gardens London N6 6AA	Proposed Single Storey Side & Rear Extensions, Replacement Timber Windows & Widening of Drive	Existing Ground Floor Plan	04.02.10	1:50 @ A1	Holly/10/P/02	