FRONT ELEVATION

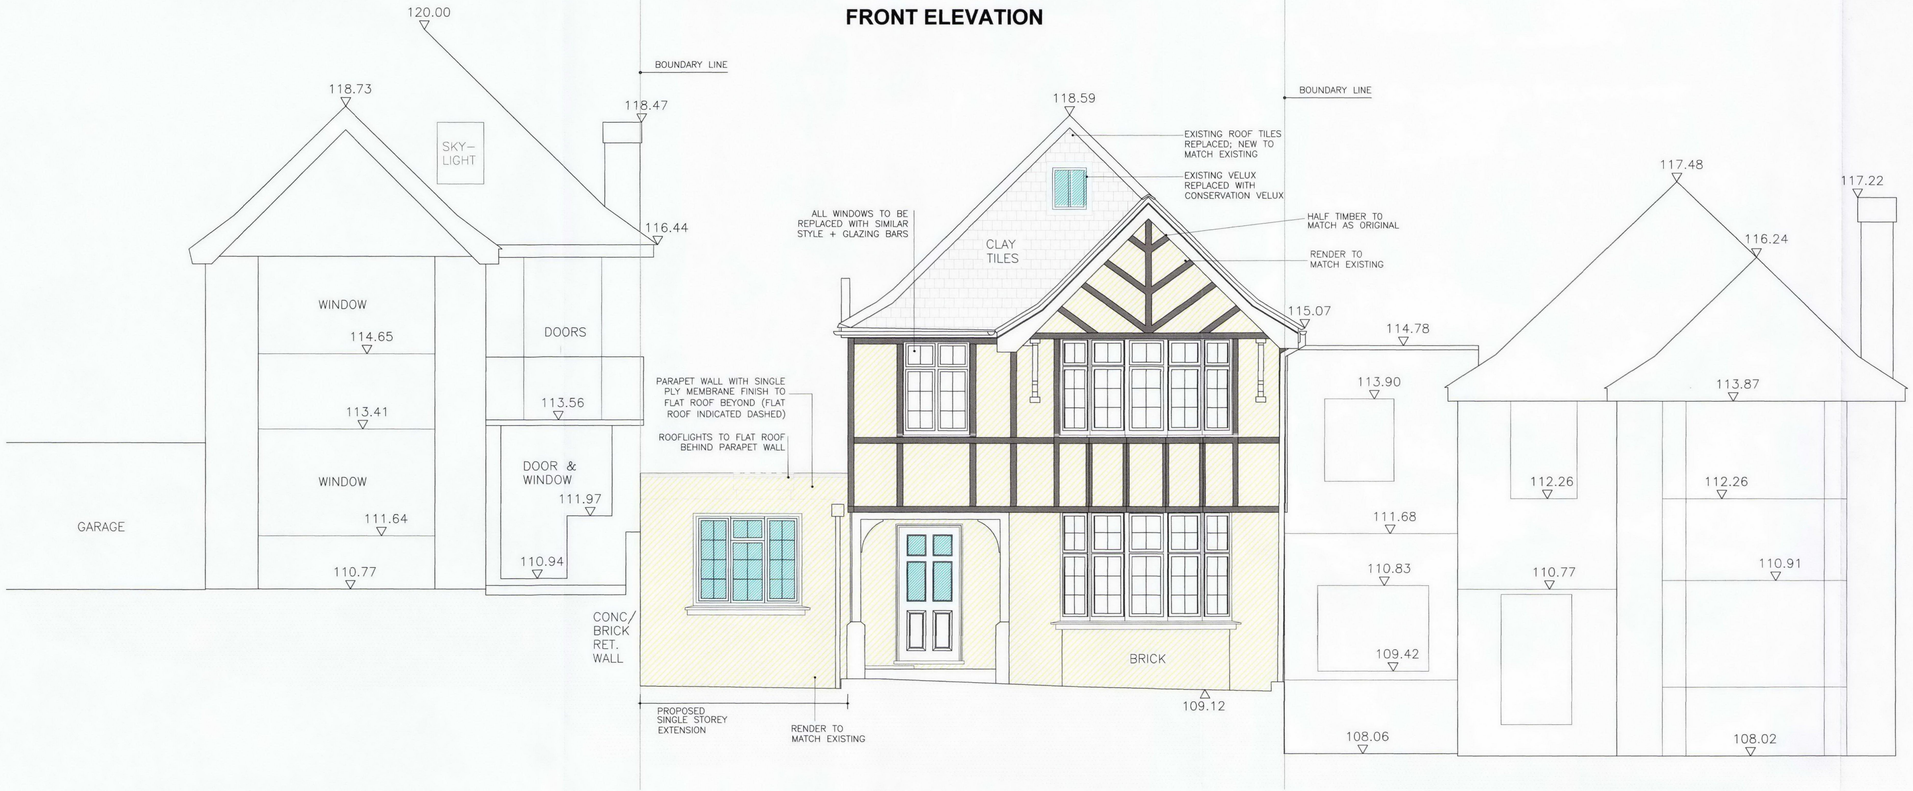

REAR ELEVATION

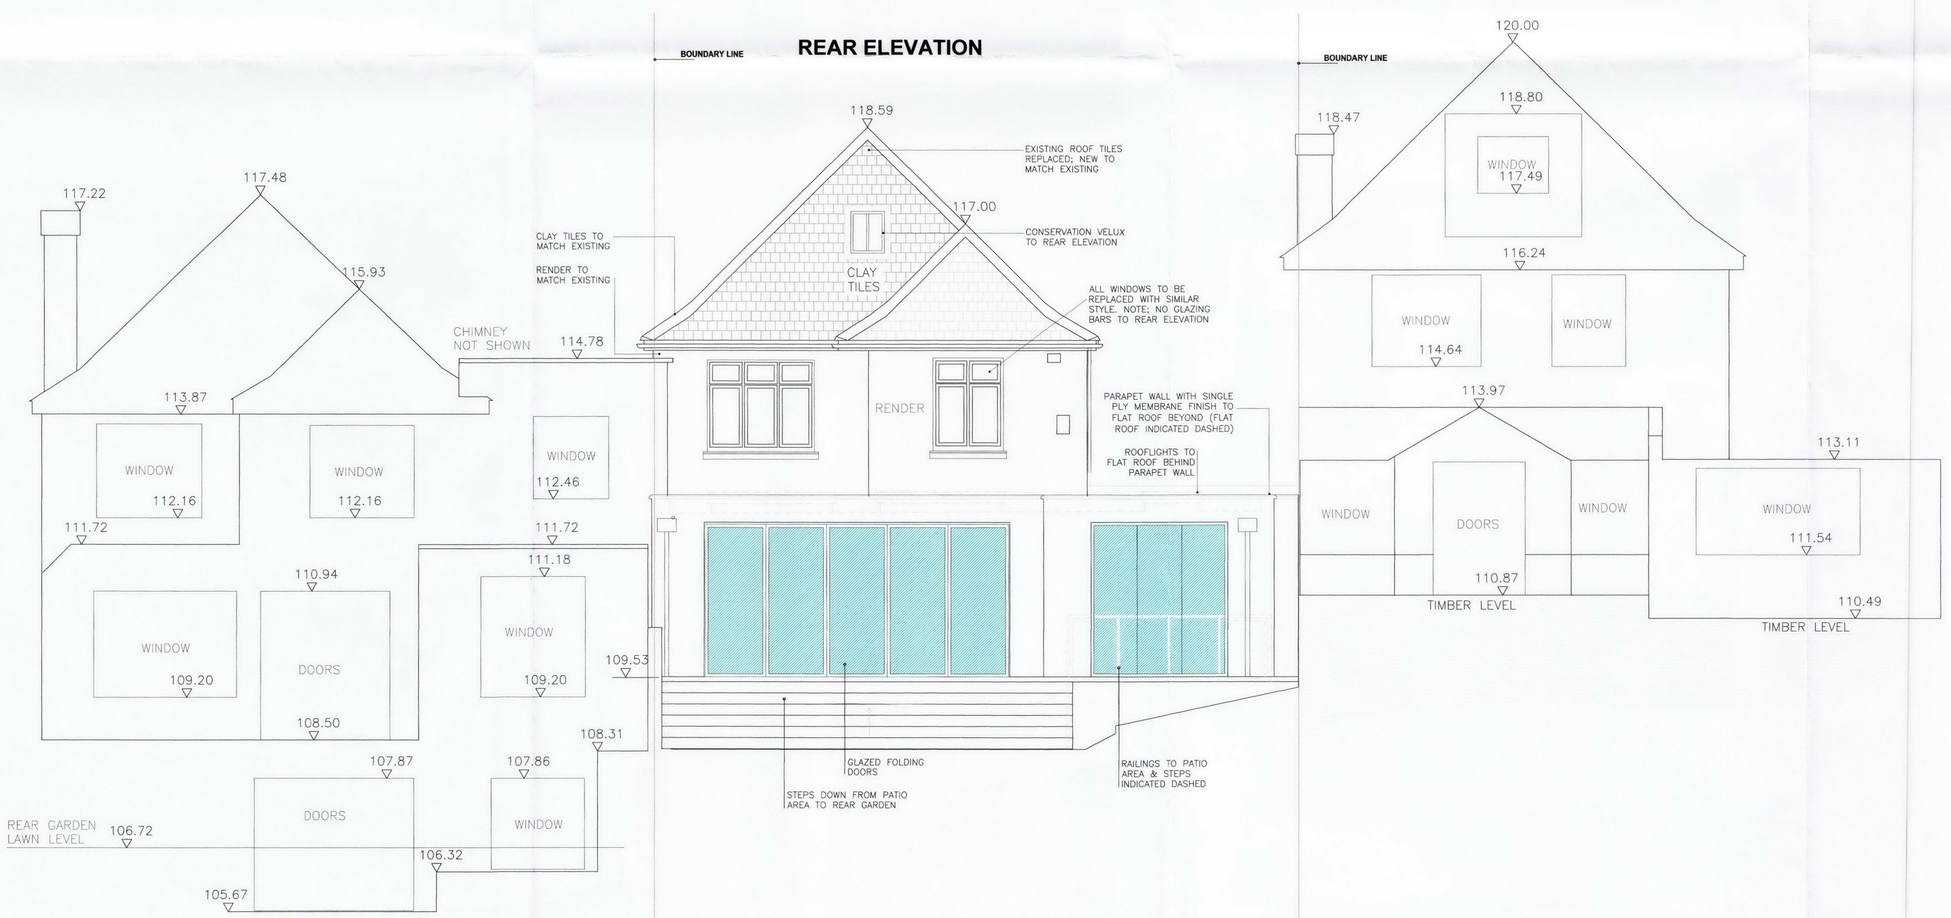

Amendments/Notes

Rev.	Detail	By	Date
A	ELEVATION REVISED & SECTION BB ADDED		18.09.2009
B	STAIRS TO LOFT REVISED		25.09.2009
C	AMENDMENTS TO GROUND FLOOR LAYOUT		08.01.2010
D	AMENDMENTS TO GROUND FLOOR LAYOUT	kt	13.01.2010
E	AMEND No.96/94 REAR BOUNDARY WALL	kt	25.02.2010
F	REMOVE 1ST FLOOR EXT. REDUCE HEIGHT OF FLAT ROOF	kt	24.03.2010
G	REMOVE GLAZING BARS ON REAR ELEVATION	kt	07.05.2010

All dimensions and levels to be checked on site by contractor prior to preparation of shop drawings and commencement of work on site. Dimensions MUST NOT be scaled from this drawing.
This drawing and the copyrights and patents therein are the property of the Architect and may not be used or reproduced without consent. This drawing is to be read in conjunction with all relevant consultants and/or specialist's drawings/documents and any discrepancies or variations are to be notified to the Architect before the affected work commences.
All works on site are to be carried out fully in accordance with current CDM regulations and recommendations, current Building Regulations, British Standards and Codes of Practice as appropriate.

Project

94 HILLWAY
HIGHGATE
LONDON - N6 6DP

Drawing

PROPOSED EXTENSION , ALTERATIONS & LOFT CONVERSION

SEABROOK ARCHITECTS
CHARTERED ARCHITECTS
The Studio Barn, Bury Farm Courtyard, Pednor Road, Chesham, Bucks HP5 2JU Tel: 01494 778918 Fax: 01494 770620
Seabrook Architects LLP e-mail: info@seabrookarchitects.co.uk

Drawn By	Date
Checked By	Date MAY '10
Approved By	Scale 1:50 @ A1

Drawing No. **4867/PL/02** Rev. **G**