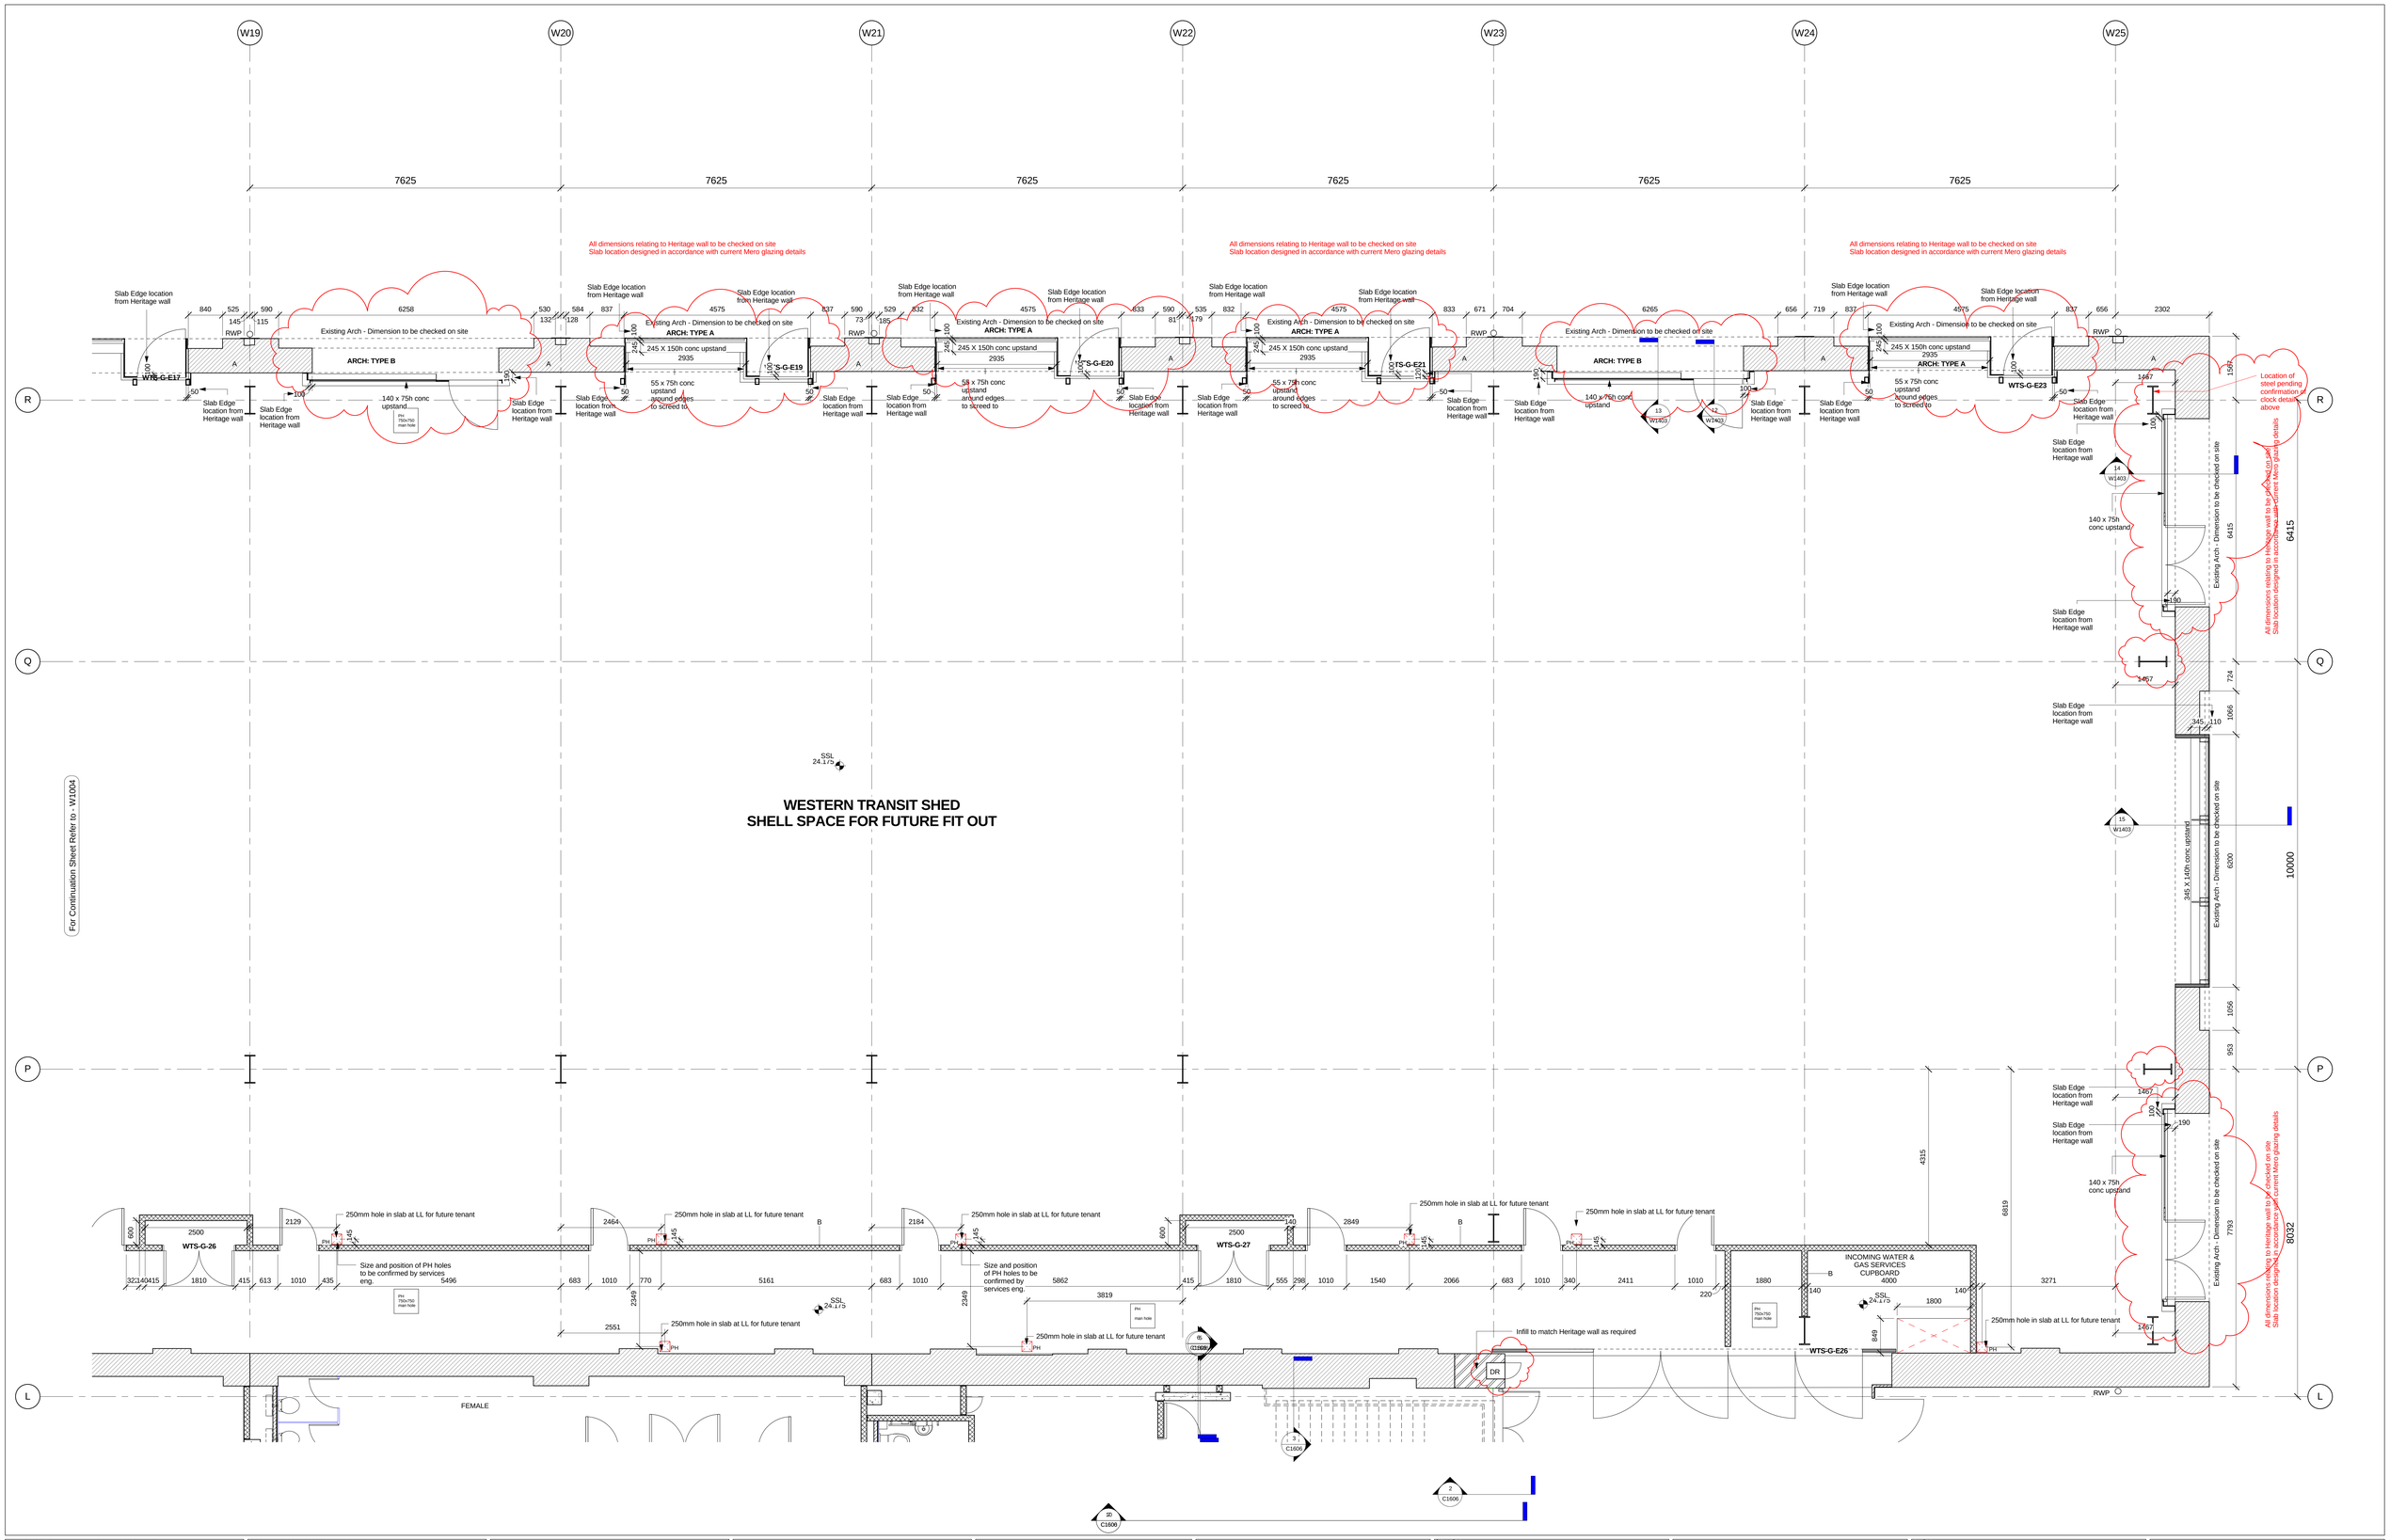

Key to Wall Types

Concrete	**A**	heritage wall
Heritage Wall	**B**	blockwork
Infill Brickwork	**B1**	blockwork + plasterboard on dabs
Blockwork	**B2**	blockwork + plasterboard both sides
Studwork	**C**	concrete
	D	curtain wall
	E	15mm fireline + 70mm stud + 18mm ply
	E1	75mm stud + plasterboard both sides
	E3	100mm wall with 2 layers plasterboard
	E4	70mm stud + 2 layers ply both sides
	F	100mm wall with 18mm ply
	F1	120mm wall with 18mm ply
	F2	150mm wall with 18mm ply
	F2L	150mm wall with 18mm ply by others
	F3	178 wall with 18mm ply
	F4	270mm wall with 18mm ply
	F5	178 wall with 18mm ply - no insulation

FL	100mm with 18mm ply by others
G	61mm wall with 25mm timber battens and ply finish
H	25mm toilet partition
K	steel plate with insulation
K1	steel plate cladding 10mm
L	100mm wall - insulated render system

General Notes

1. For details of Wall Type drawing Nos. ……..
2. Heritage walls have been drawn to survey information. Construction information has been based on the survey provided by PC. Please check all dimensions on site prior to manufacture or fabrication.
3. All service holes to be confirmed by services Engineering prior to construction and to be read in conjunction with M&E dwgs.
4. All slab edge locations are to be checked by Glazing subcontractor prior to issue of production information.
5. For Compartmentation See Drawing Nos. 1050's / Fire Drawings

DO NOT SCALE FROM THIS DRAWING

B = REFER TO DRAWINGS 3753/ARCH/1265 &1266 FOR WALL TYPE DETAILS

RP1 — Wind post locations at 7.2m centres

RP2 — *- All to structural engineers specification*

RP3 — *- refer to dwg 3753/ARCH/1267 for Architectural details*

rev	by	date	van / can	chkd	amendments
B	MW	17 02 09		MAN	DWG AMENDED TO SW COMMENTS. Arches amended. Steels to north gable amended. Dry riser added
A	MW	10 02 09		MAN	SLAB EDGES AMENDED TO ARCHS

ARGENT

key plan

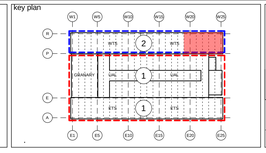

bam

BAM Design Ltd
An operating company of BAM Construct UK Ltd

Centrium Business Park
Griffiths Way, St Albans
Herts, AL1 2RD
Tel (01727) 894200
E-mail design@bam.co.uk

Architecture
Structural Engineering
Environmental Services
Interior Design
Feasibility Studies
3D Visualisation

project

ARGENT ESTATES Ltd

EGY - KINGS CROSS CENTRAL
3753 2

title

WTS - 1 to 50 GROUND FLOOR PLAN
SHEET 4 0F 4

drawing status: CONSTRUCTION

contract no.	LN0217
scale	As indicated @ A0
client ref.	ARGENT
date	28/01/08
drawn by	MW
checked by	MAN

drawing no				
	3753	ARCH	W1005	B