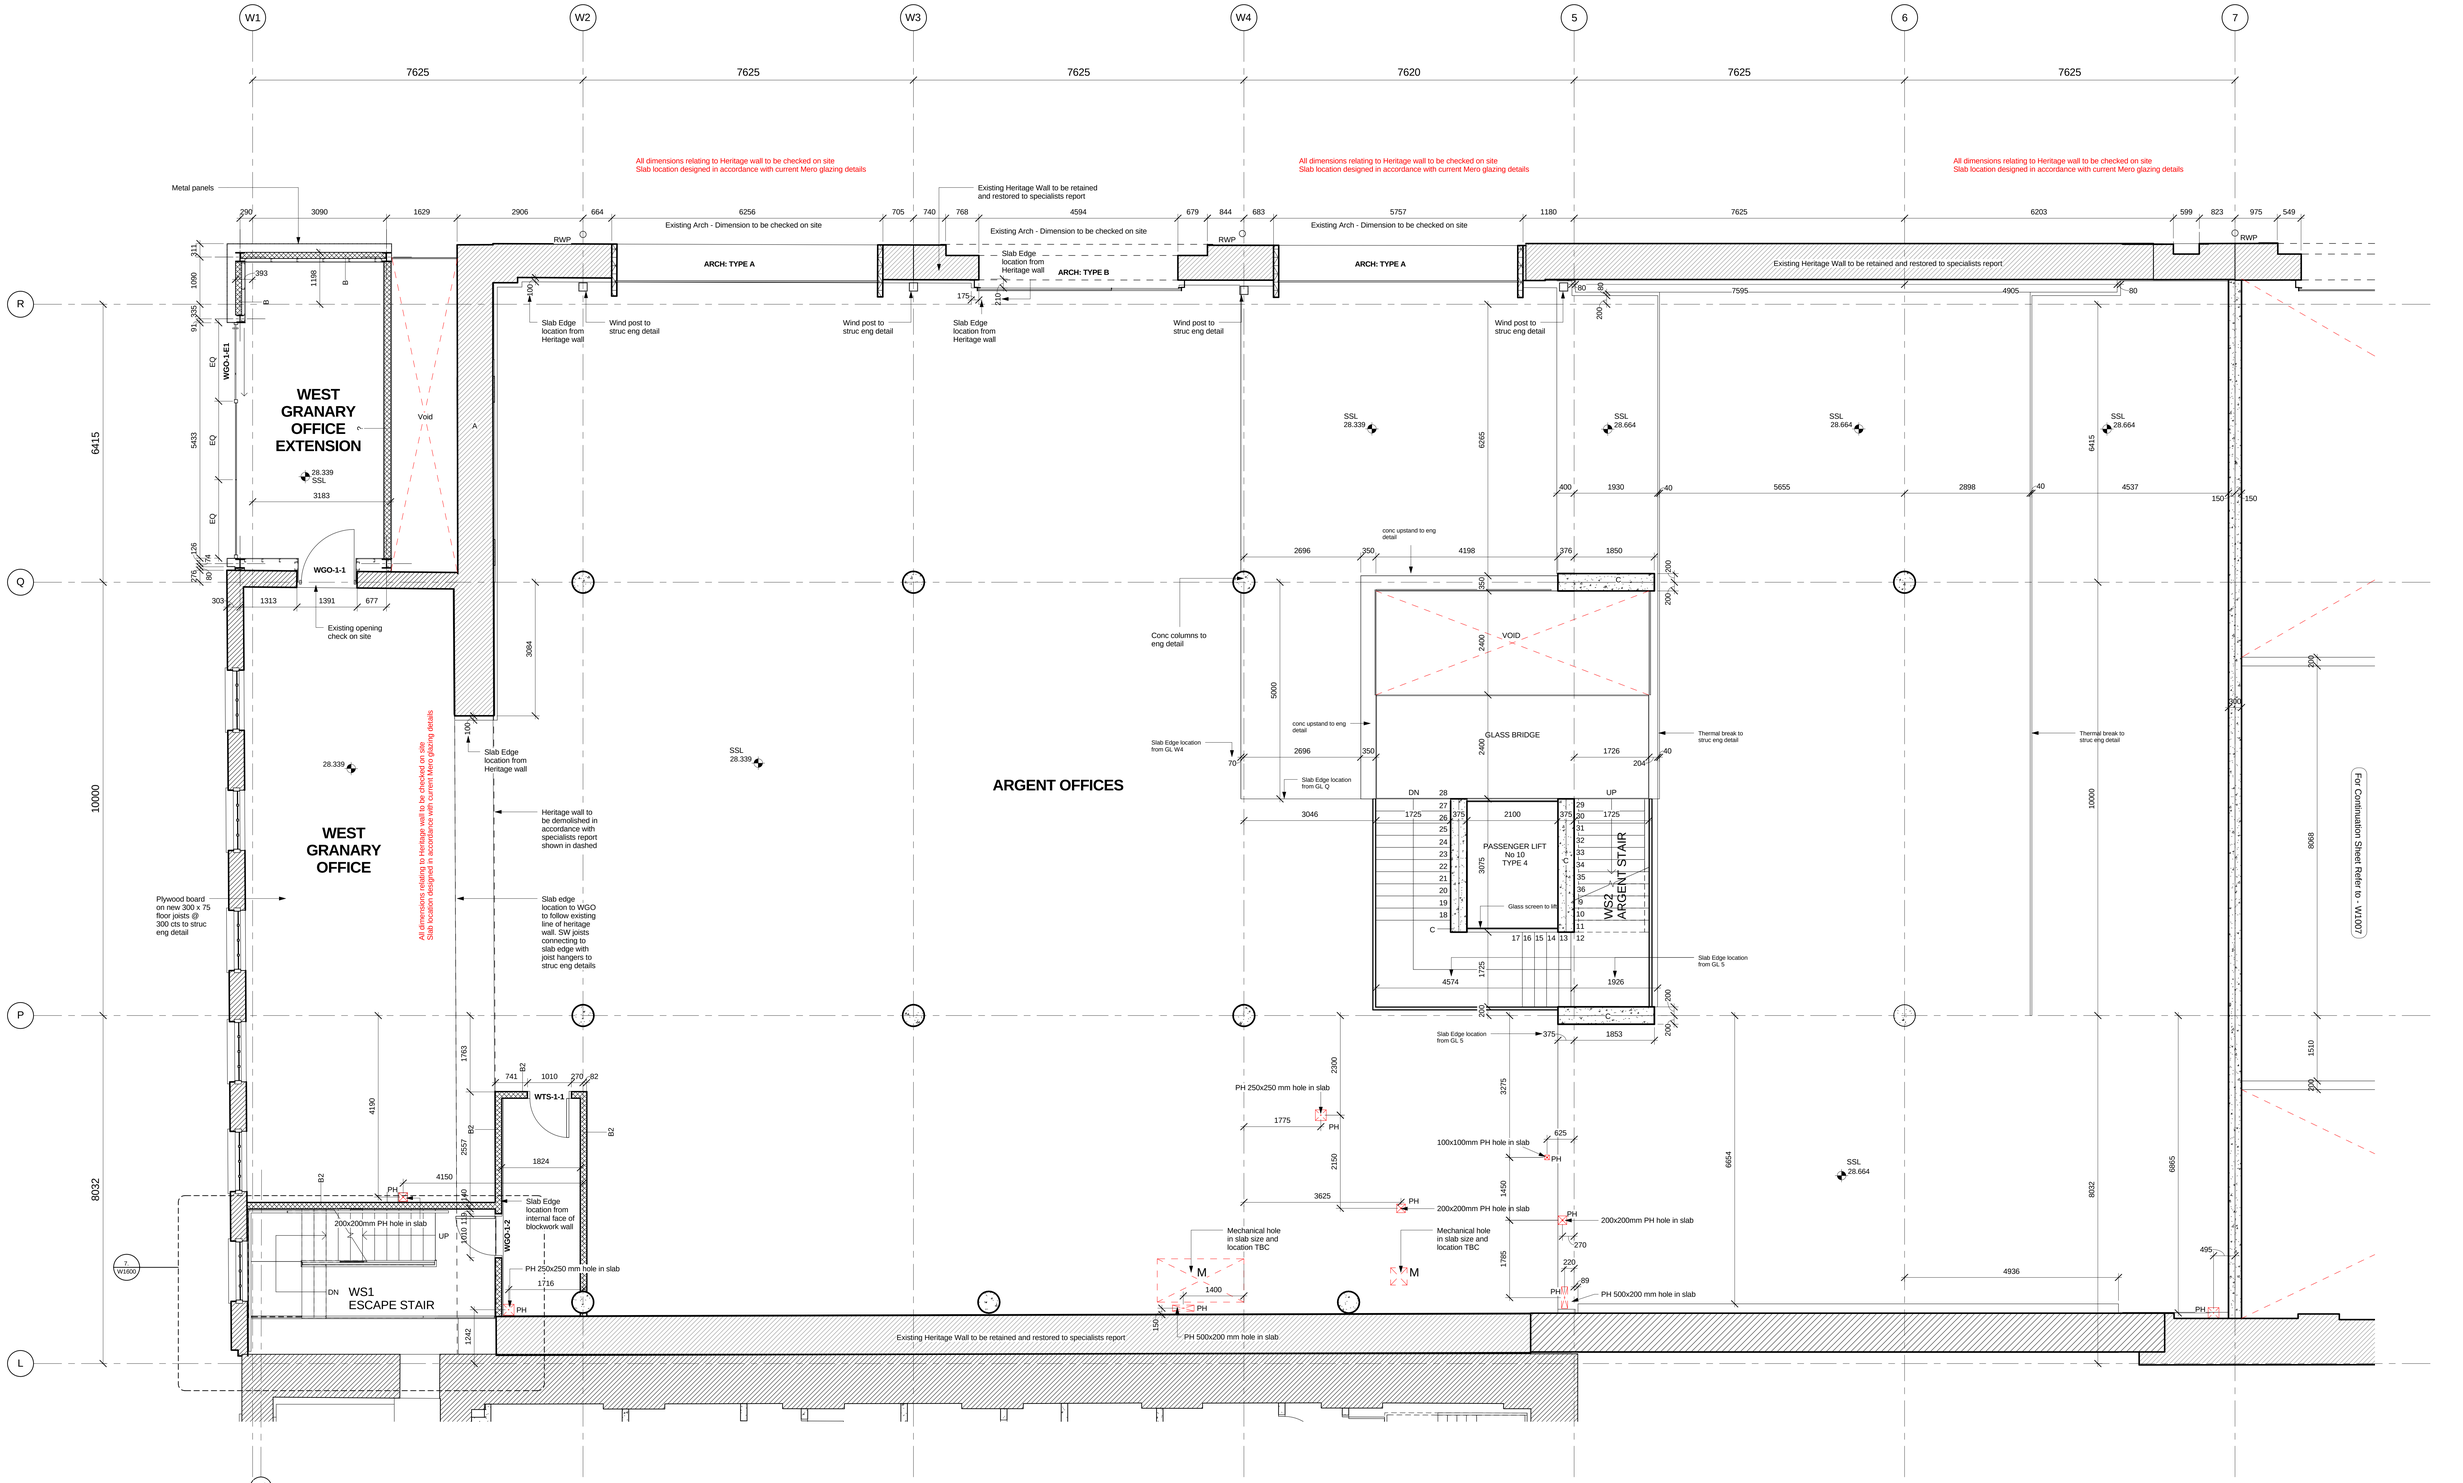

General Notes

1. For details of Wall Types, see drawing Nos. 3753/ARCH/1265-68.
2. For Compartmentation See Drawing Nos, 1050's / Fire Drawings.
3. Heritage walls have been drawn to survey information. Construction information is based on the survey provided. All dimensions to be checked on site prior to manufacture or fabrication.
4. All service holes to be confirmed by services Engineering prior to construction and to be read in conjunction with M&E dwgs.
5. All slab edge locations are to be checked by glazing subcontractor prior to issue of production information.

Key to Wall Types

- Concrete
- FF Blockwork
- Heritage Wall
- Studwork
- Heritage Wall Infill

A	Heritage Wall
A1	Heritage Wall Infill
B	140mm farfaced blockwork
B1	140mm blockwork with plaster 1 side
B2	140mm blockwork with plaster both sides
B5	Cavity Wall - 140 block / 75 cav / 140 block
B6	100mm farfaced blockwork
C	Concrete
D	Curtain wall
E	70mm stud, insulation, plasterboard both sides
E1	70mm stud with plasterboard both sides - no insulation
E2	IPS system by specialist
F	140mm stud with plasterboard both sides
F	100mm wall with 18mm ply finish
F1	100mm wall with 18mm ply finish by others
F2	150mm wall with 18mm ply finish
F2L	150mm wall with 18mm ply finish by others
F4	256mm wall with 18mm ply finish
F5	175mm wall with 18mm ply finish - no insulation
G	33mm wall - 50mm timber battens with 18mm ply finish
G1	43mm wall - 25mm timber battens with 18mm ply finish
G1L	43mm wall - 25mm timber battens with 18mm ply finish by others
G2	50mm wall - 32mm timber battens with 18mm ply finish
G3	56mm wall - 38mm timber battens with 18mm ply finish
G4	68mm wall - 50mm timber battens with 18mm ply finish
H	20mm IPS panels by specialist
H1	30mm IPS panels by specialist
H2	200mm IPS wall by specialist
H3	70mm stud with 15mm Duraline MR plasterboard finish
J	Plenum Wall - 100 x 50mmSW framing with 2 layers plasterboard
K	Steel plate cladding - 10mm
K1	Steel plate cladding - 20mm
K2	Steel plate cladding - 65mm
K2L	Steel plate cladding - 65mm by others
K3	Steel plate cladding - 75mm
K4	Steel plate cladding - 100mm
K5L	Steel plate cladding - 150mm by others
K6	Steel plate cladding - 225mm
K7	Exterior Metal Panels
M	Through colour render
N	25mm acoustic barrier to WC duct
P	Cast glass

rev	by	date	van / can	chkd	amendments

ARGENT

key plan

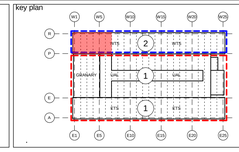

bam

BAM Design Ltd
An operating company of BAM Construct UK Ltd

Centrum Business Park
Griffiths Way, St Albans
Herts, AL1 2RD
Tel (01727) 894200
E-mail design@bam.co.uk

Architecture
Structural Engineering
Environmental Services
Interior Design
Feasibility Studies
3D Visualisation

project

ARGENT ESTATES Ltd

EGY - KINGS CROSS CENTRAL

3753 2

title

WTS - 1 to 50 FIRST FLOOR PLAN
SHEET 1 OF 4

drawing status: CONSTRUCTION

contract no.	LN0217	scale	1 : 50 @ A0
client ref.	ARGENT	date	02/04//08
drawn by	MW	checked by	MAN

drawing no: 3753 | ARCH | W1006