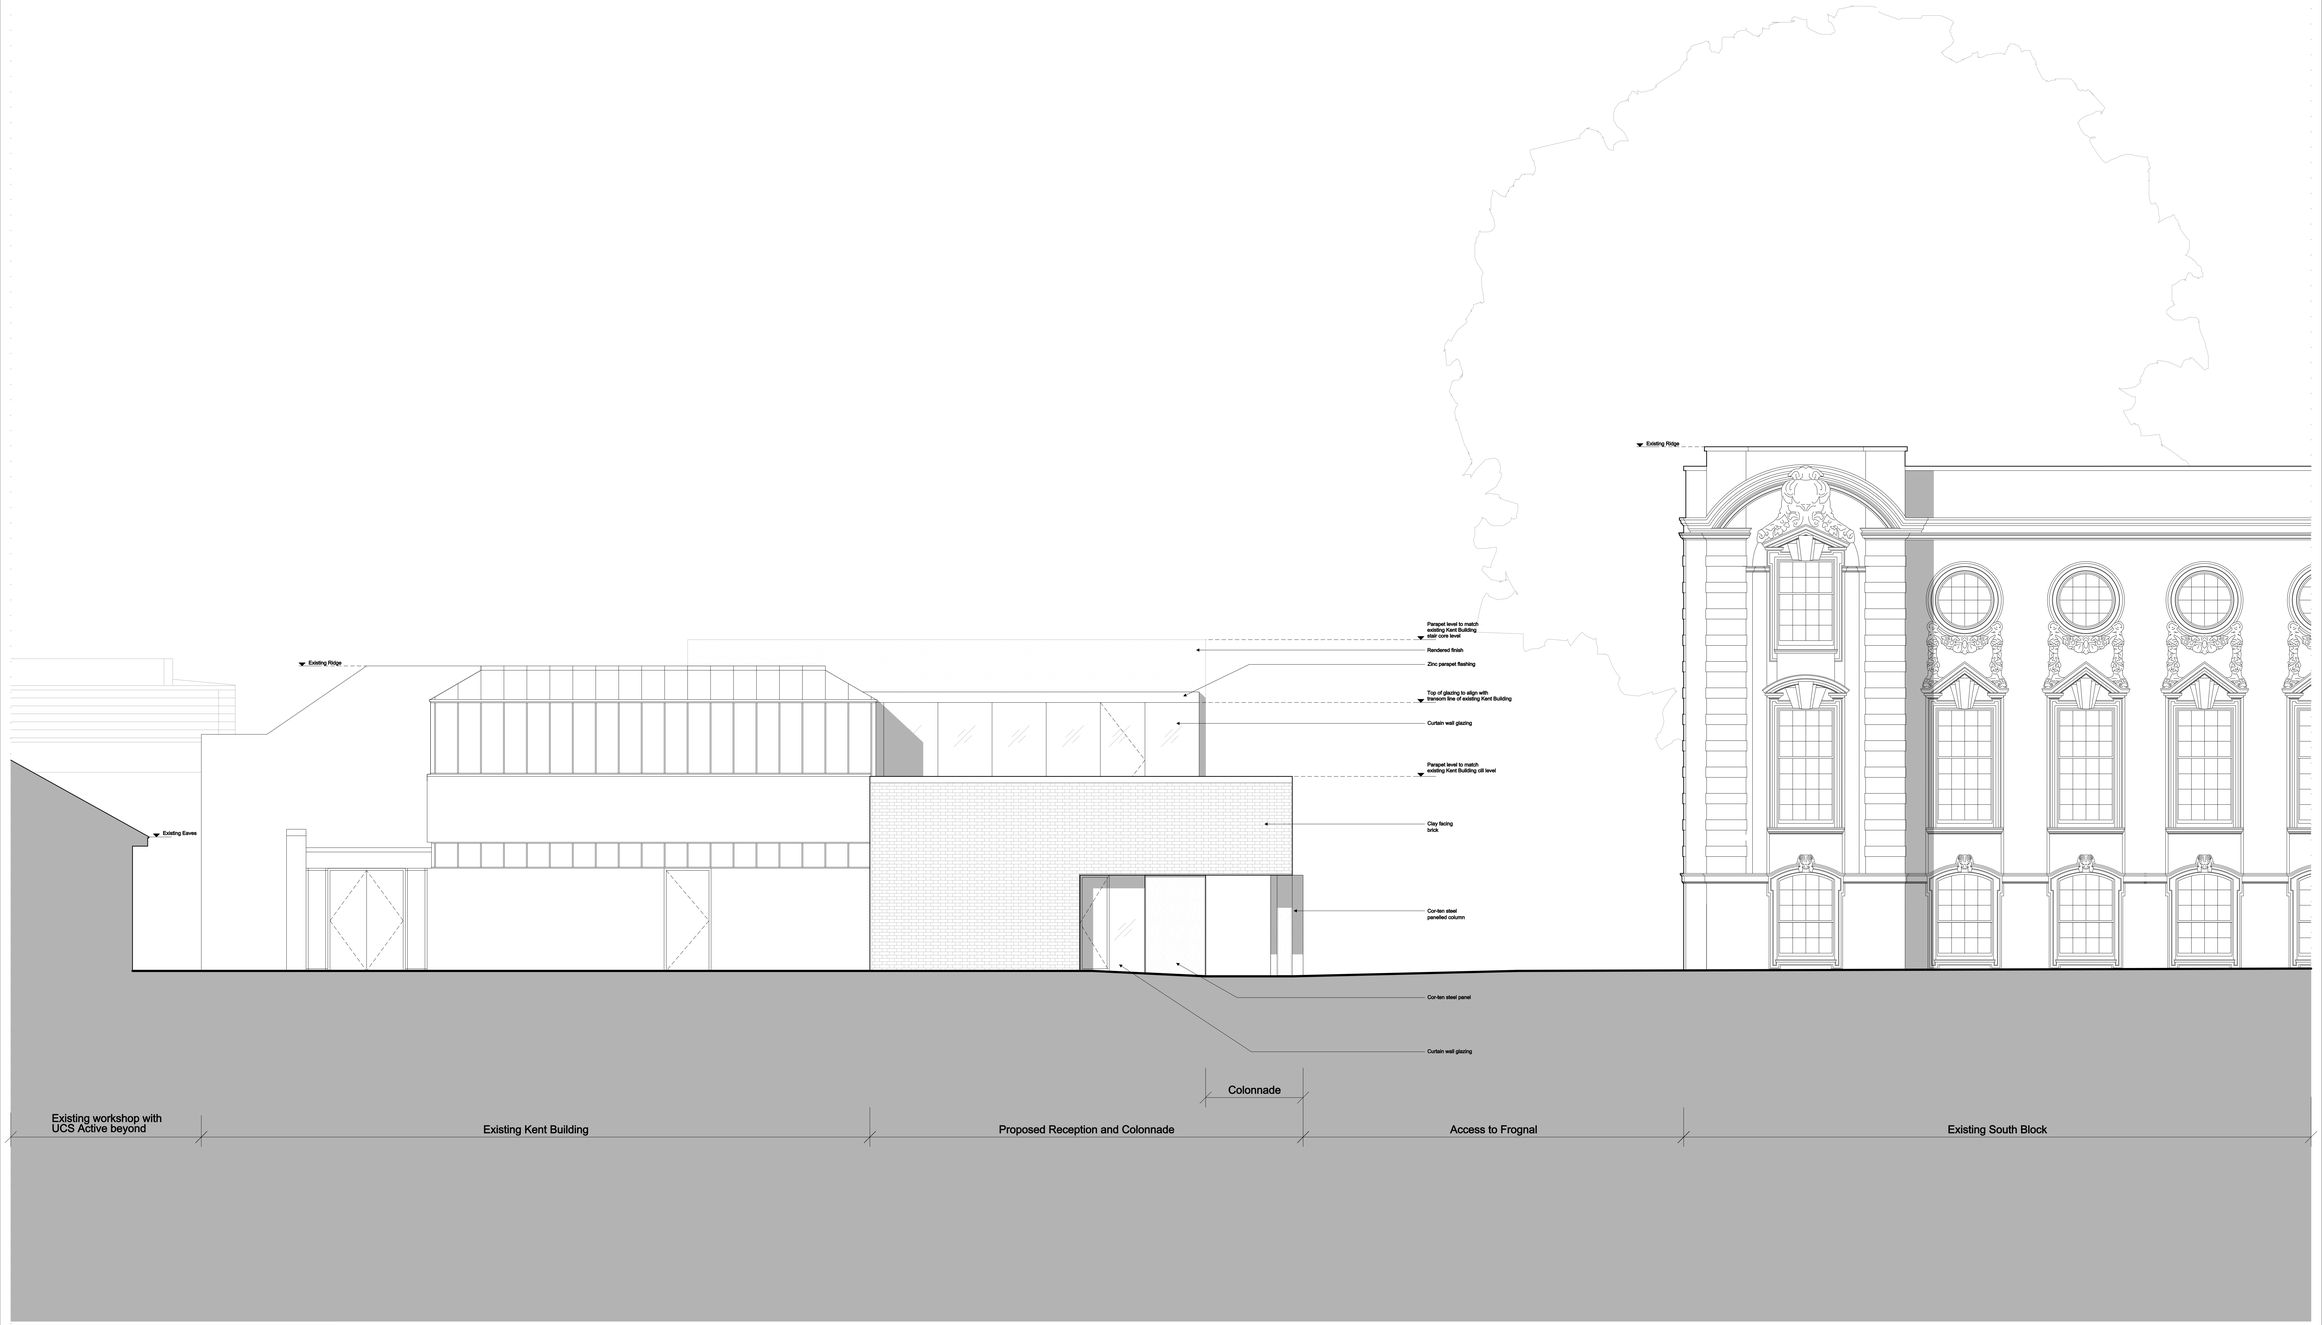

0 2.5m 5m 10m

Notes:

- 25.03.10 Issued for Planning

Revision:

ORMS

Architecture
Design

1 Pine Street London EC1R 0JH
T 0207 833 8533 F 0207 837 7575
E orms@orms.co.uk

Project UCS - Frognal Reception and Colonnade

Drawing title Proposed East Elevation

Scale 1:50 @ A0 Drwg. No.

Date March '10 **1770 PL 27** Rev. -

Status ■ For information □ For tender □ For construction

Do not scale. All dimensions to be confirmed on site.
Information contained in this drawing is the sole copyright of ORMS Designers & Architects Ltd. and is not to be reproduced without permission.