revison	date	author	revision notes
A	15.07.09	AWG	Illumination information included
B	23.09.09	AWG	Size of hoarding reduced
C	13.01.10	AWG	Hoarding configuration/position amended

Projected Proposed Elevation (West) Platts Lane 1:100

Proposed Advertisement Elevation 1:50

Proposed advertisement reduced from 12595mm x 2100mm in application 2009/2695/ A

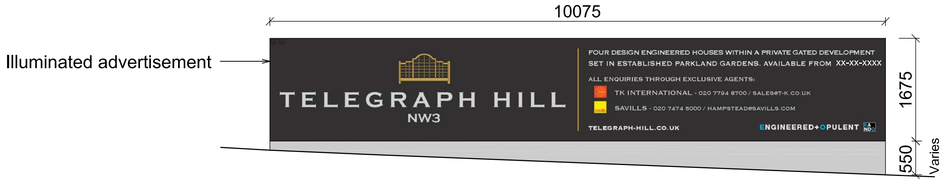

Construction Detail 1:20

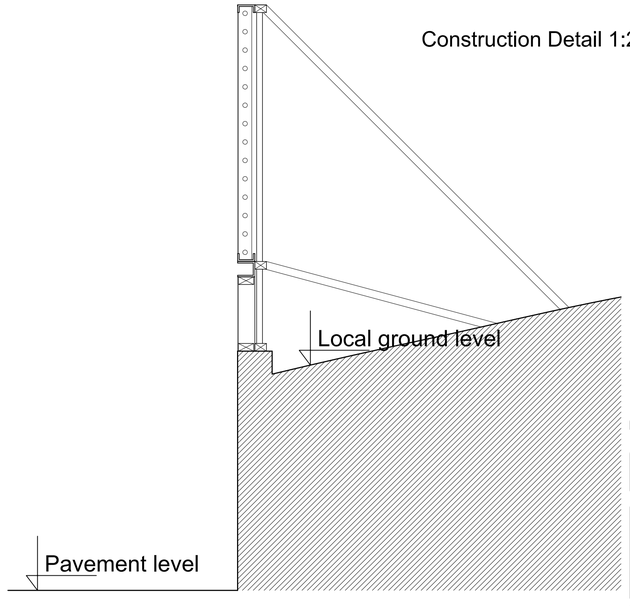

NOTE: Trees are indicative only

PLANNING

0 1M 5M 10M

SCALE 1:100 @ A1

DO NOT SCALE FROM THIS DRAWING : Verify all dimensions on site

P K S architects

project: Telegraph Hill Advertisement

title: Proposed Advertisement Front Elevation - Platts Lane

scale: AS SHOWN | author: AWG | dwg no. 718AD-05 | rev. C

date: June 09 | job no. 718AD

© PKS Architects LLP 10 Deane House Studios, Greenwood Place, London, NW5 1LB t. 020 7424 4800 f. 020 7424 4801 e. pks@pksarchitects.com

PKS_A1L © PKS Architects LLP 2005