A0 size

ELEVATION FROM INNER COURT – as EXISTING

ELEVATION FROM INNER COURT – as PROPOSED

Wilson Mason

This drawing is to be read in conjunction with all relevant consultants and specialists drawings. The Architect is to be notified of any discrepancies before proceeding. Do not scale from this drawing. All dimensions are to be checked on site. This drawing is subject to copyright.

no.	by	chk.	revision	date
–	–	–	–	–

Wilson Mason and Partners
3 Chandos Street, Cavendish Square, London W1G 9JU
tel: 020 7637 1501 fax: 020 7631 0325

project
University College London
Foster Court Refurbishment
Phase 4–6

title
Elevation from inner court
Existing and proposed

by	chk.		
rp		4920– PL 02	–
date	scale	no.	rev.
26.05.09	1:50 [a0]		

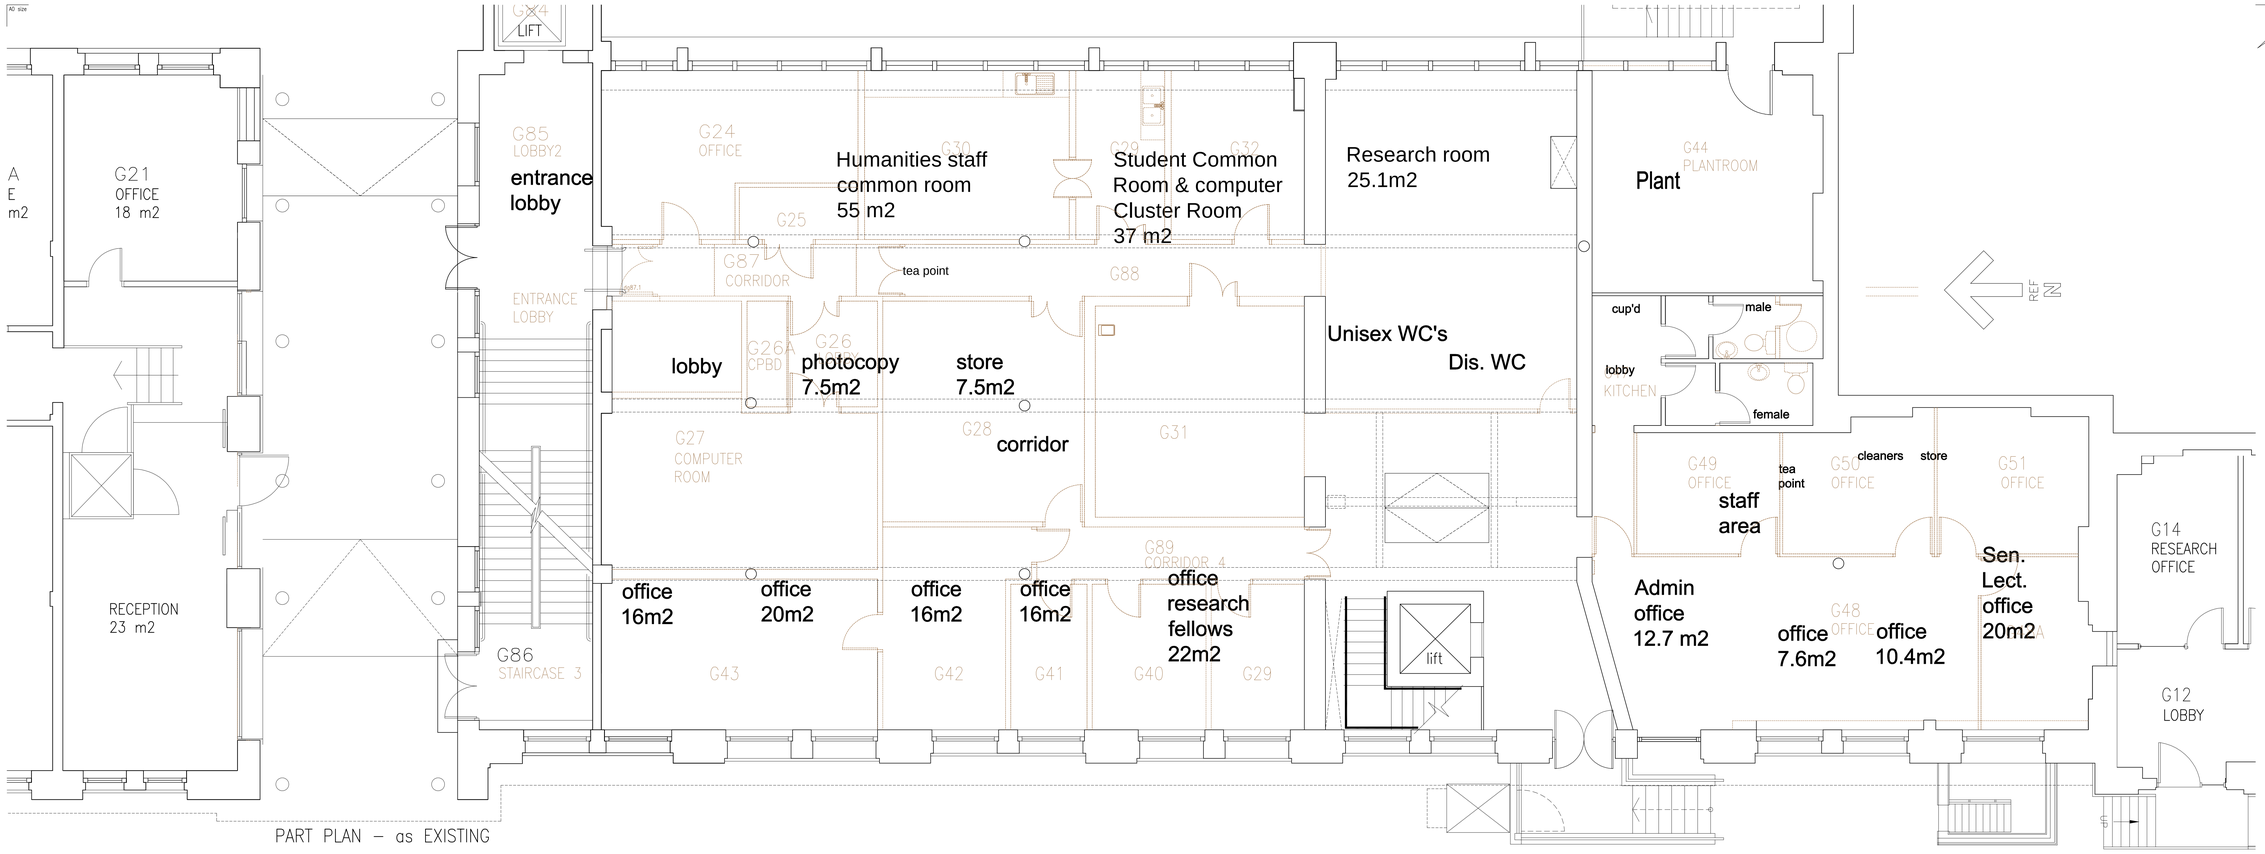

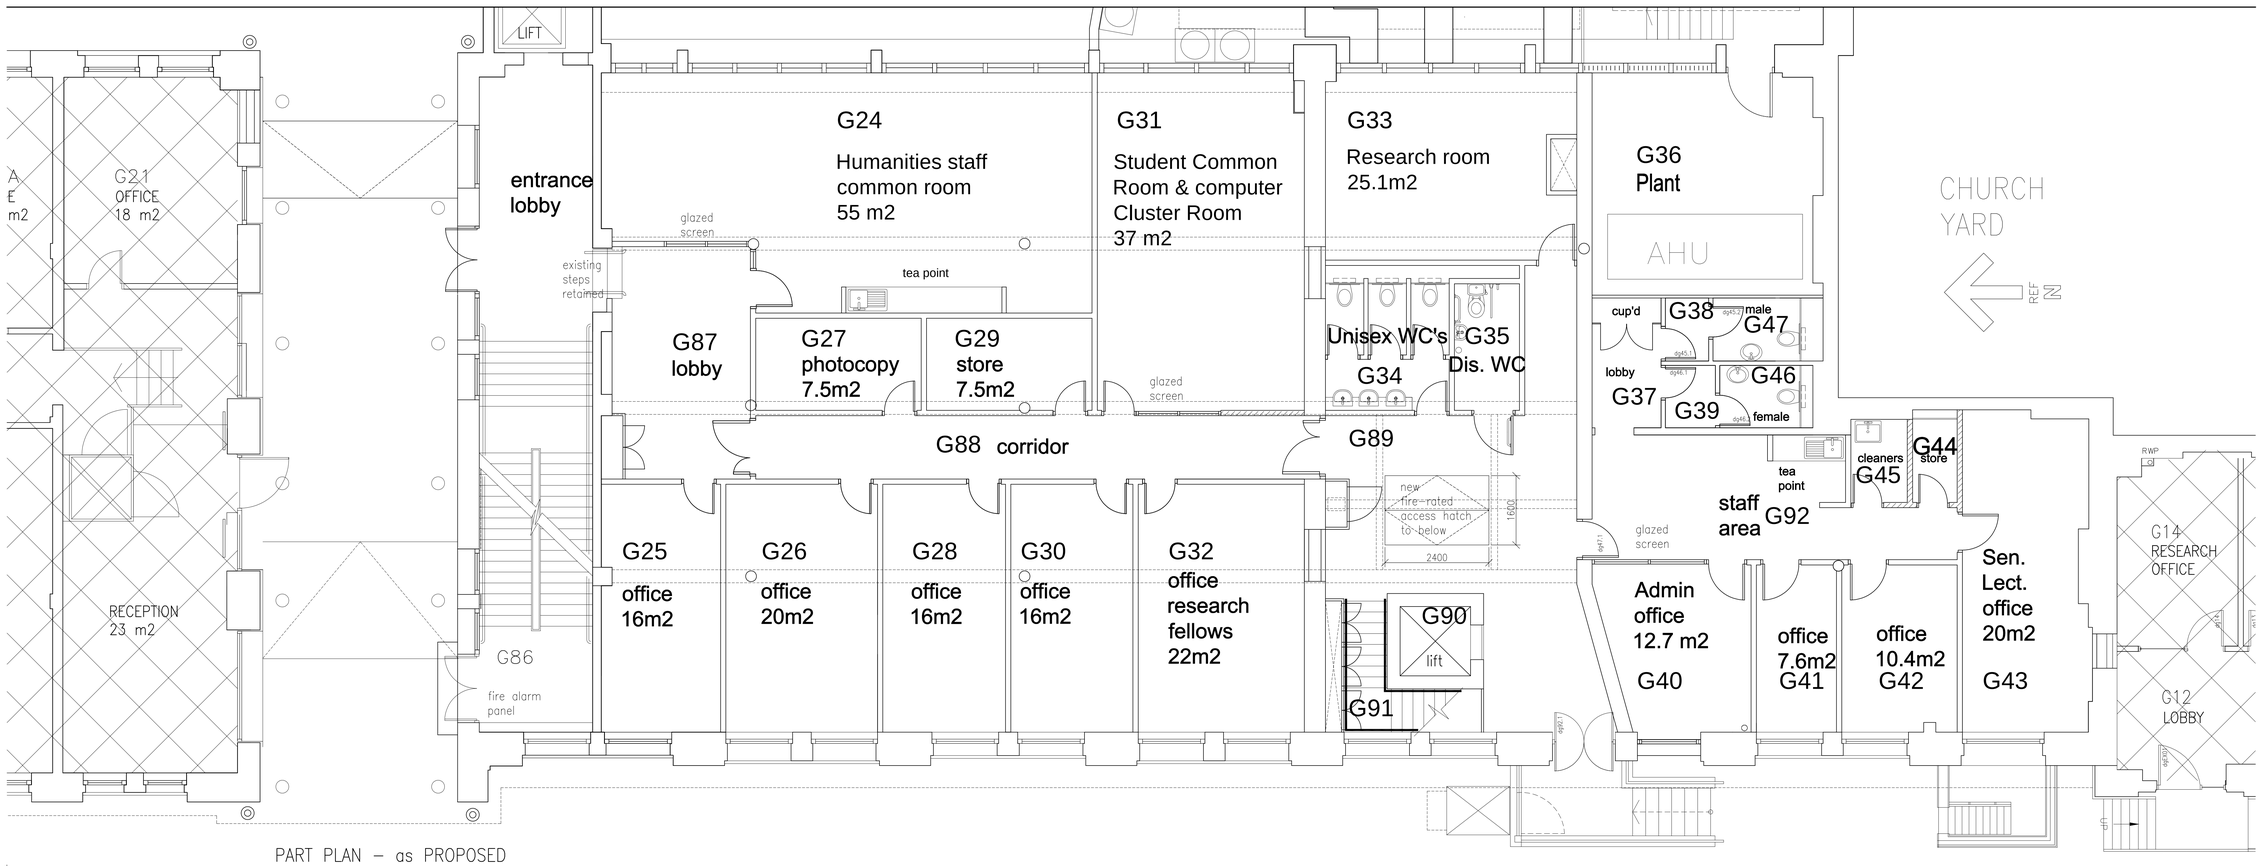

Wilson Mason

This drawing is to be read in conjunction with all relevant consultants and specialists drawings. The Architect is to be notified of any discrepancies before proceeding. Do not scale from this drawing. All dimensions are to be checked on site. This drawing is subject to copyright.

no.	by	chk.	revision	date

Wilson Mason and Partners
3 Chandos Street, Cavendish Square, London W1G 9JU
tel: 020 7637 1501 fax: 020 7631 0325

project
University College London
Foster Court Refurbishment
Phase 4–6

title
Part Ground Floor layout
Existing and proposed

by	chk.		
rp		4920– PL 03	–
date: 26.05.09	scale: 1:50 [a0]	no.	rev.

A0 size

Wilson Mason

This drawing is to be read in conjunction with all relevant consultants and specialists drawings. The Architect is to be notified of any discrepancies before proceeding. Do not scale from this drawing. All dimensions are to be checked on site. This drawing is subject to copyright.

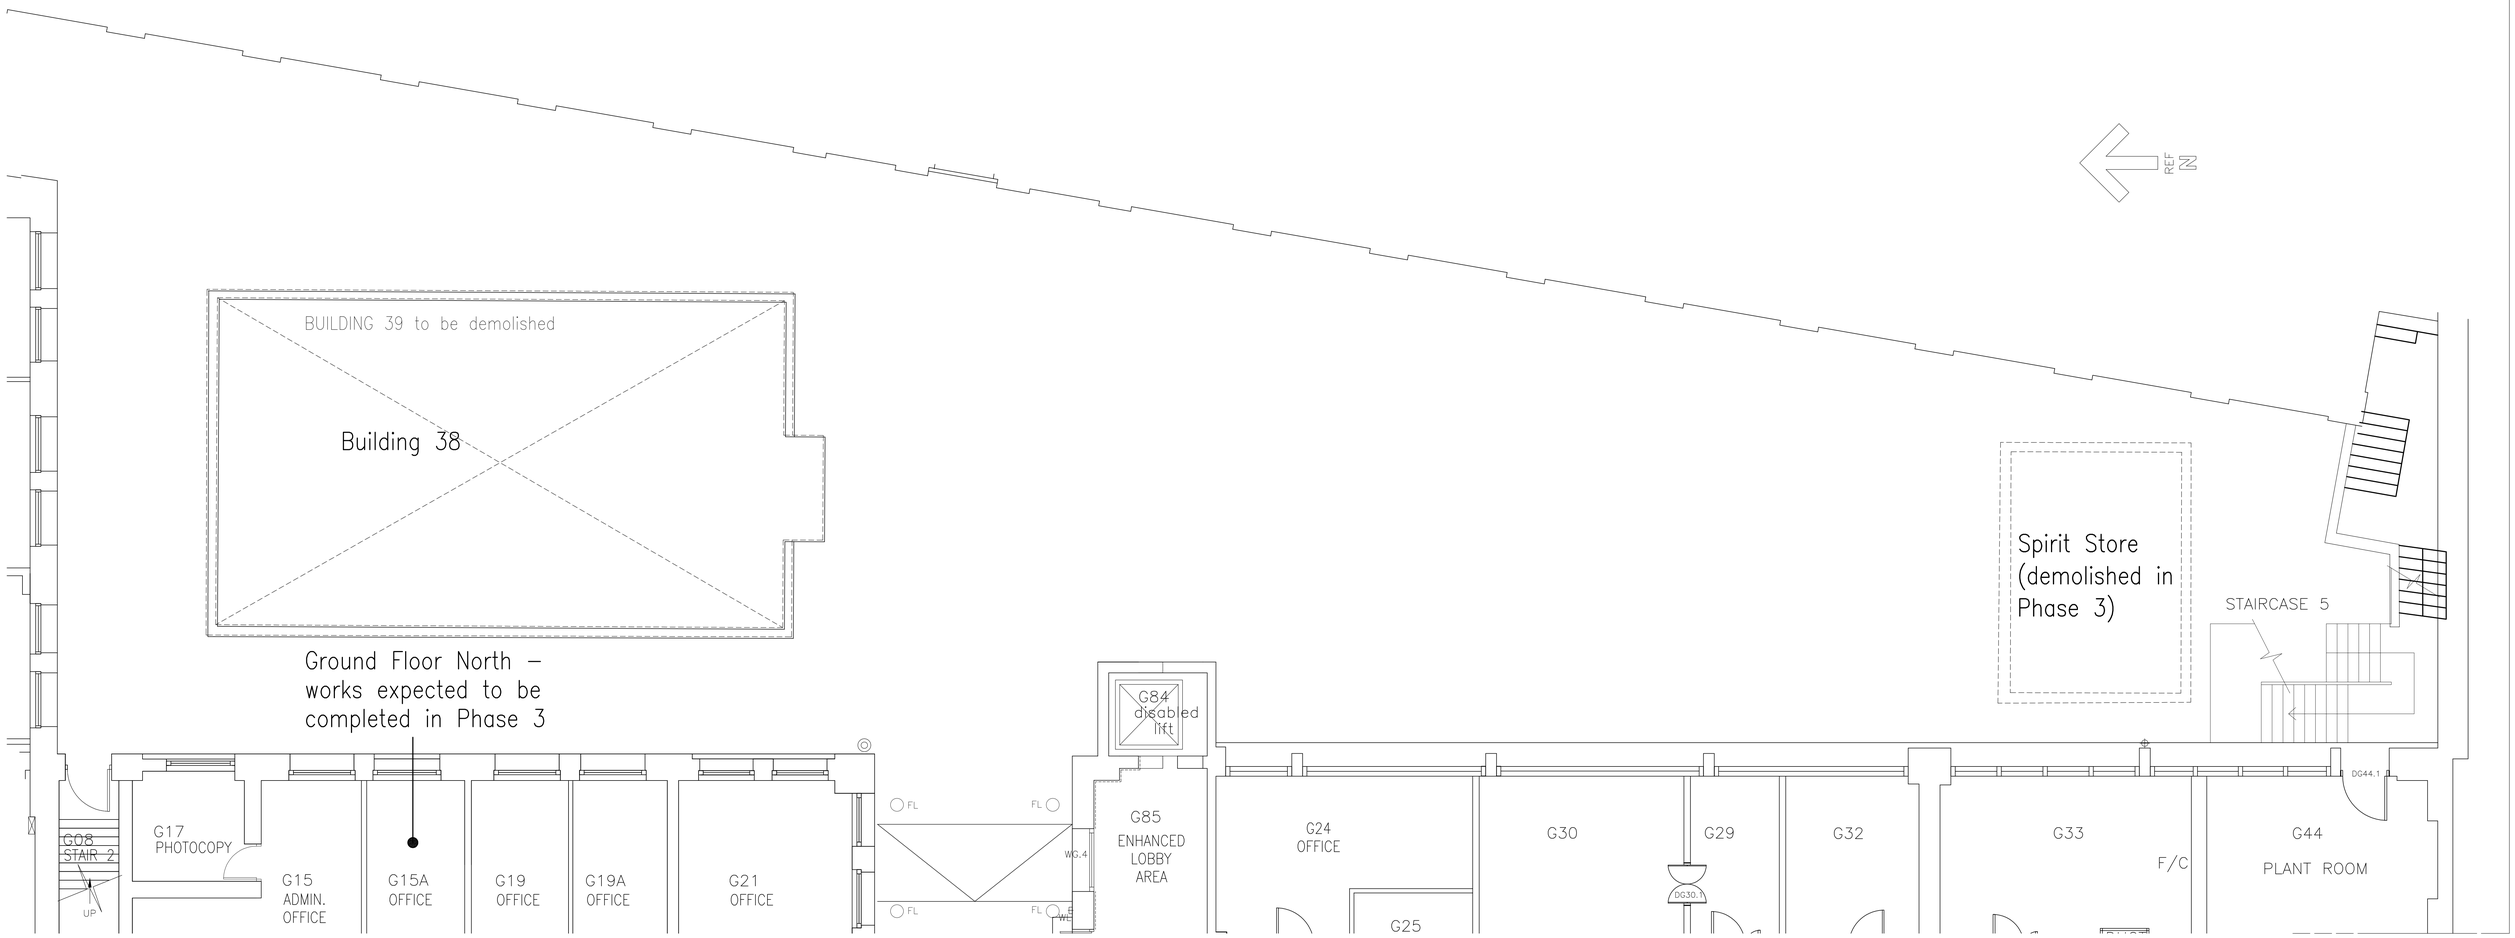

no.	by	chk.	revision	date
–	–	–	–	–

Wilson Mason and Partners
3 Chandos Street, Cavendish Square, London W1G 9JU
tel: 020 7637 1501 fax: 020 7631 0325

project
University College London
Foster Court Refurbishment
Phase 4–6

title
Courtyard Layout
Existing

by	chk.		
rp			
date	scale	no.	rev.
26.05.09	1:50 [a0]	4920– PL 04	–

A0 size

Wilson
Mason

This drawing is to be read in conjunction with all relevant consultants and specialists drawings. The Architect is to be notified of any discrepancies before proceeding. Do not scale from this drawing. All dimensions are to be checked on site. This drawing is subject to copyright.

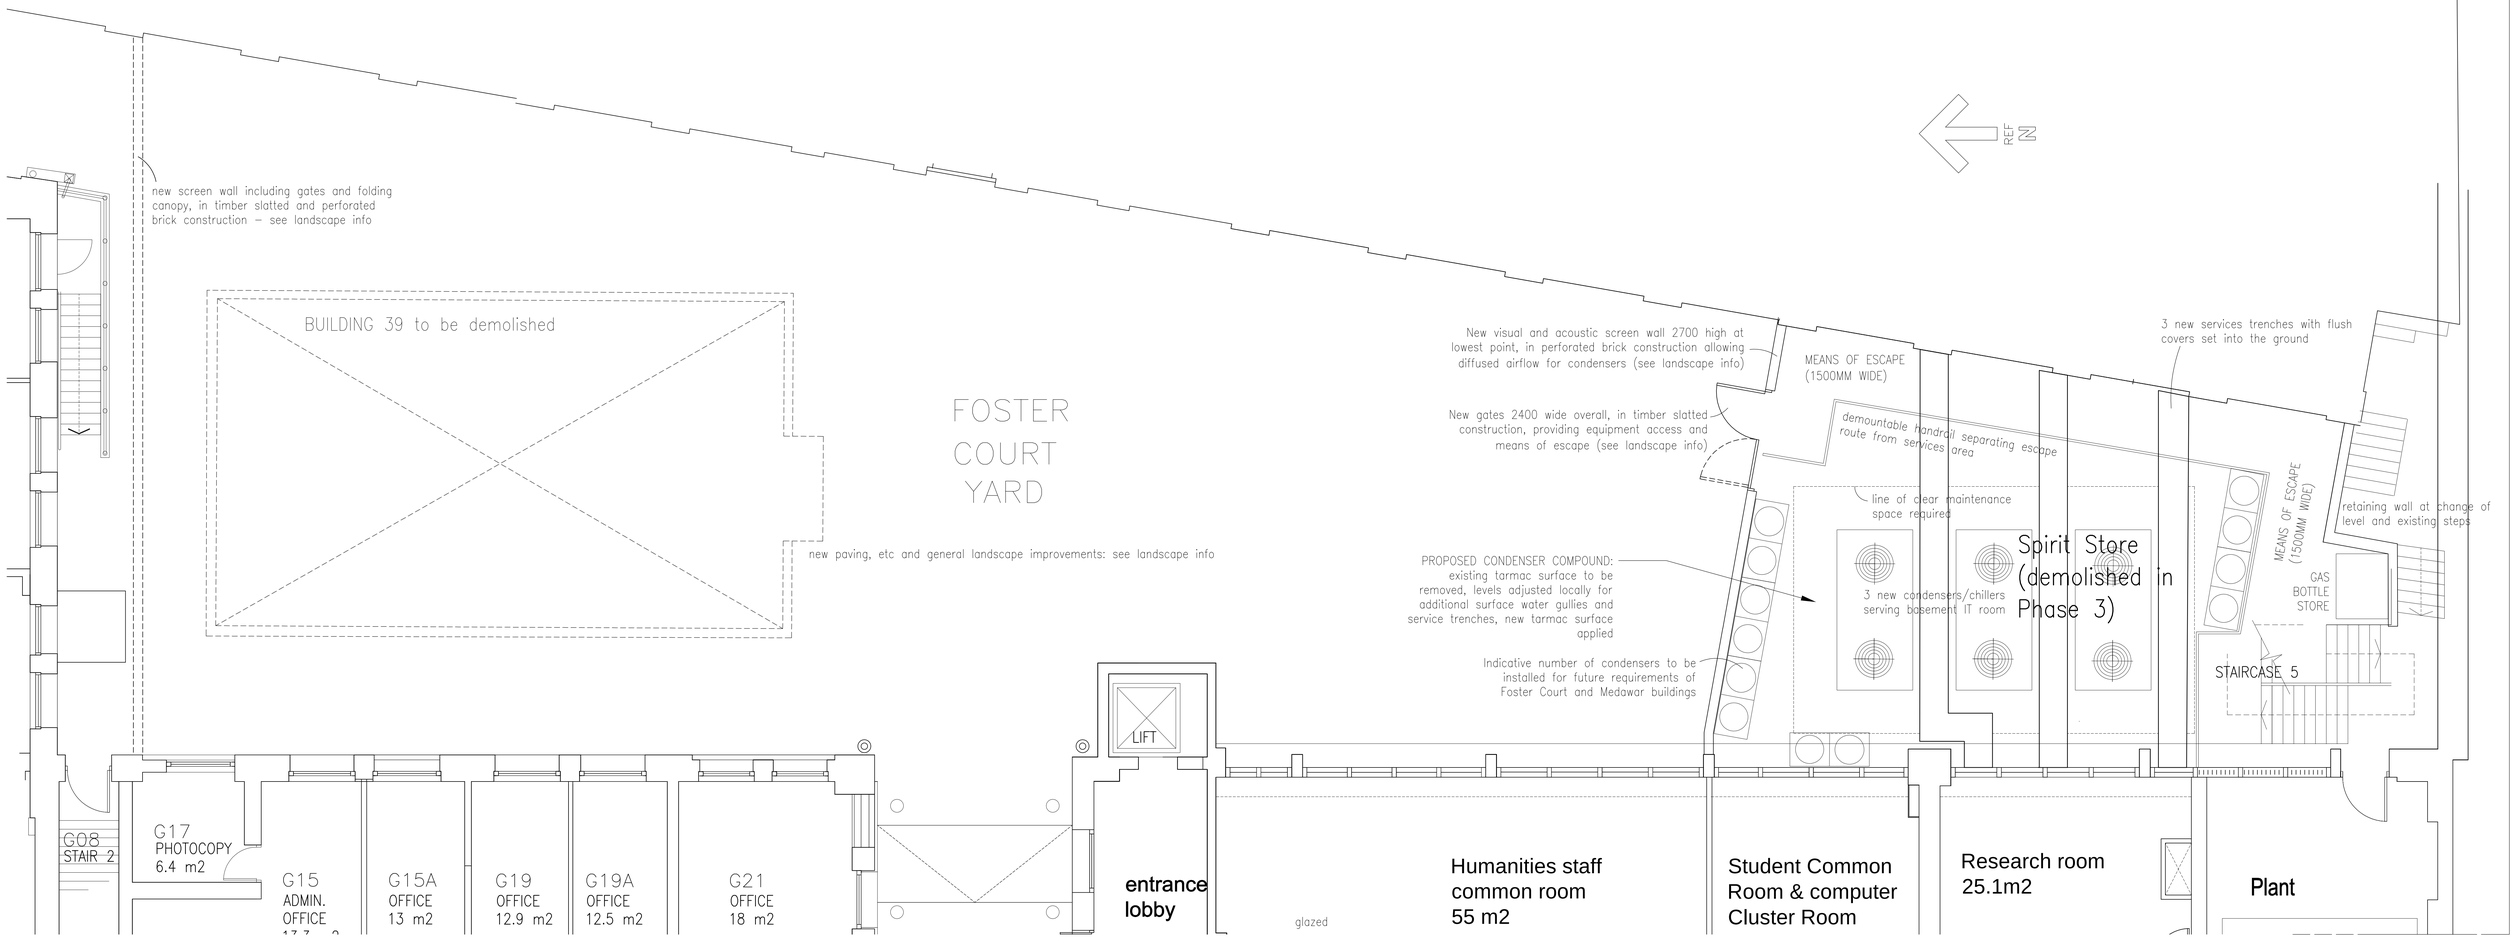

no.	by	chk.	revision	date

Wilson Mason and Partners
3 Chandos Street, Cavendish Square, London W1G 9JU
tel: 020 7637 1501 fax: 020 7631 0325

project
University College London
Foster Court Refurbishment
Phase 4–6

title
Courtyard Layout
Proposed

by	chk.		
rp			
date	scale	no.	rev.
26.05.09	1:50 (a0)	4920– PL 05	–

A3

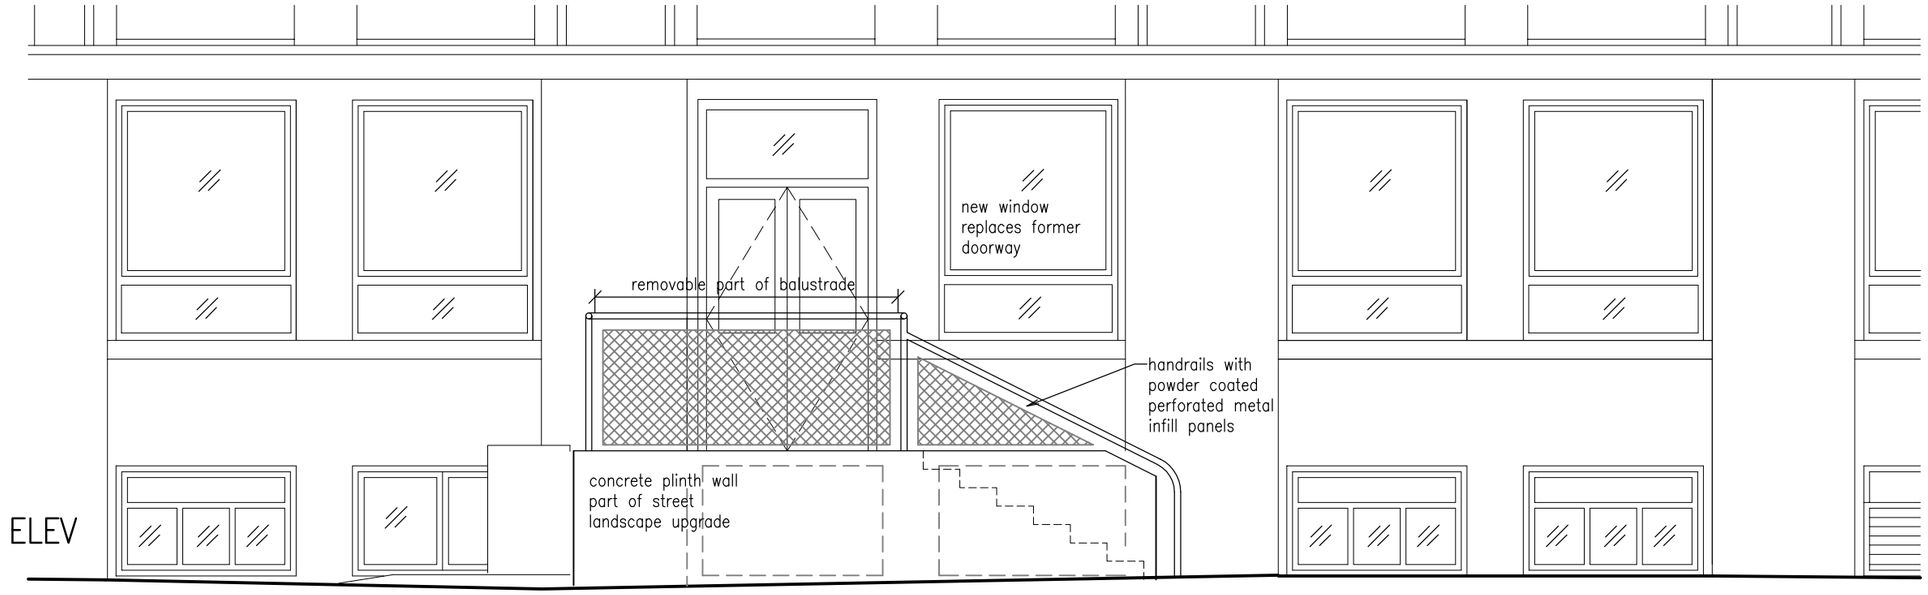

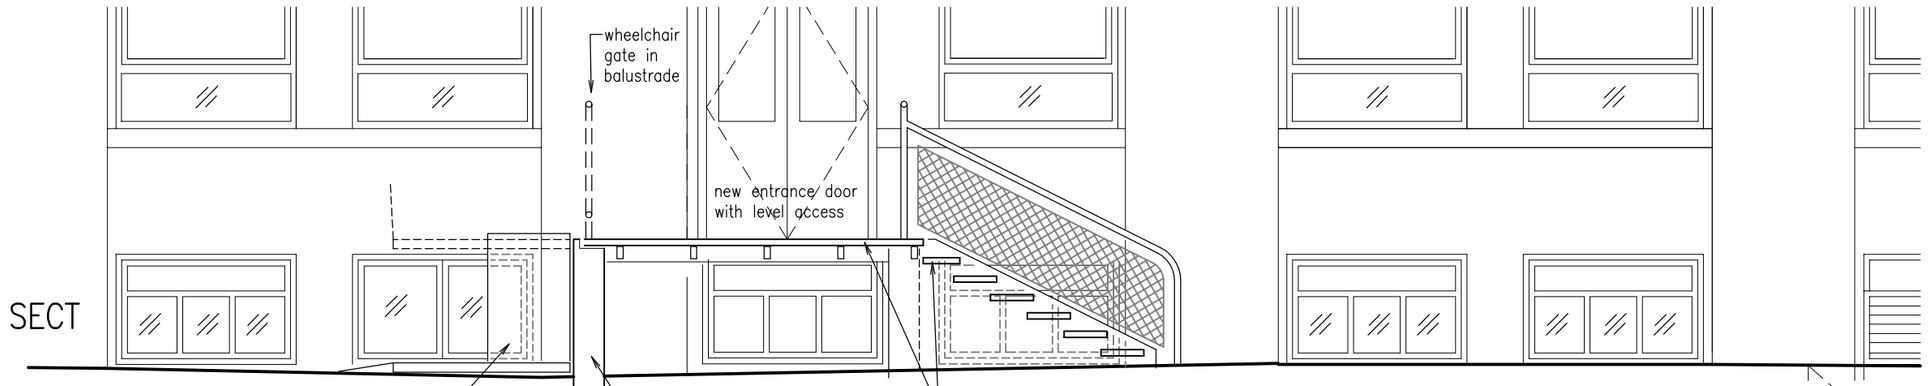

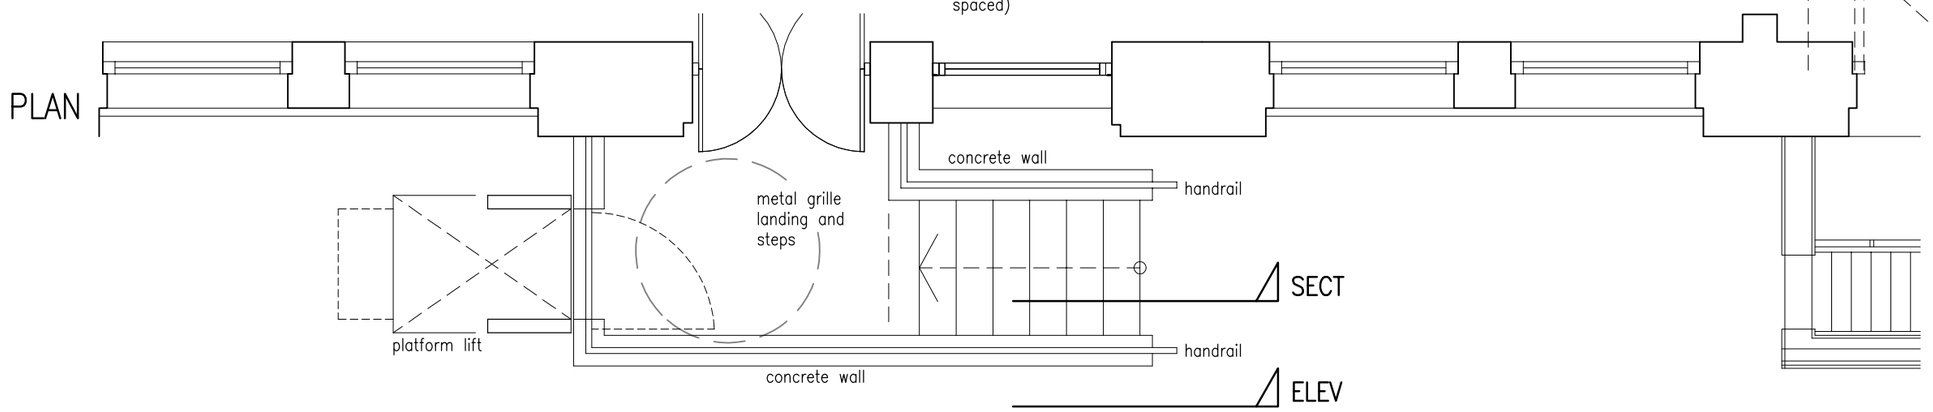

rev: – by: – date: –
–
–
–

This drawing is to be read in conjunction with all relevant consultants' and specialists' drawings. Notify the Architect of any discrepancies before proceeding. Do not scale from this drawing. All dimensions are to be checked on site. This drawing is subject to copyright.

client and project title

University College London
Foster Court Refurbishment Phase 4–6

drawing title

New external steps and lift
at modified Ground Floor entrance

architect

Wilson Mason and Partners

3 Chandos Street, Cavendish Square, London W1G 9JU
tel: 020 7637 1501 fax: 020 7631 0325 www.wilsonmason.co.uk

by	chk.		
rp		4920– PL 06	–
date	scale	no.	rev.
22.05.09	1:50 [a3]		

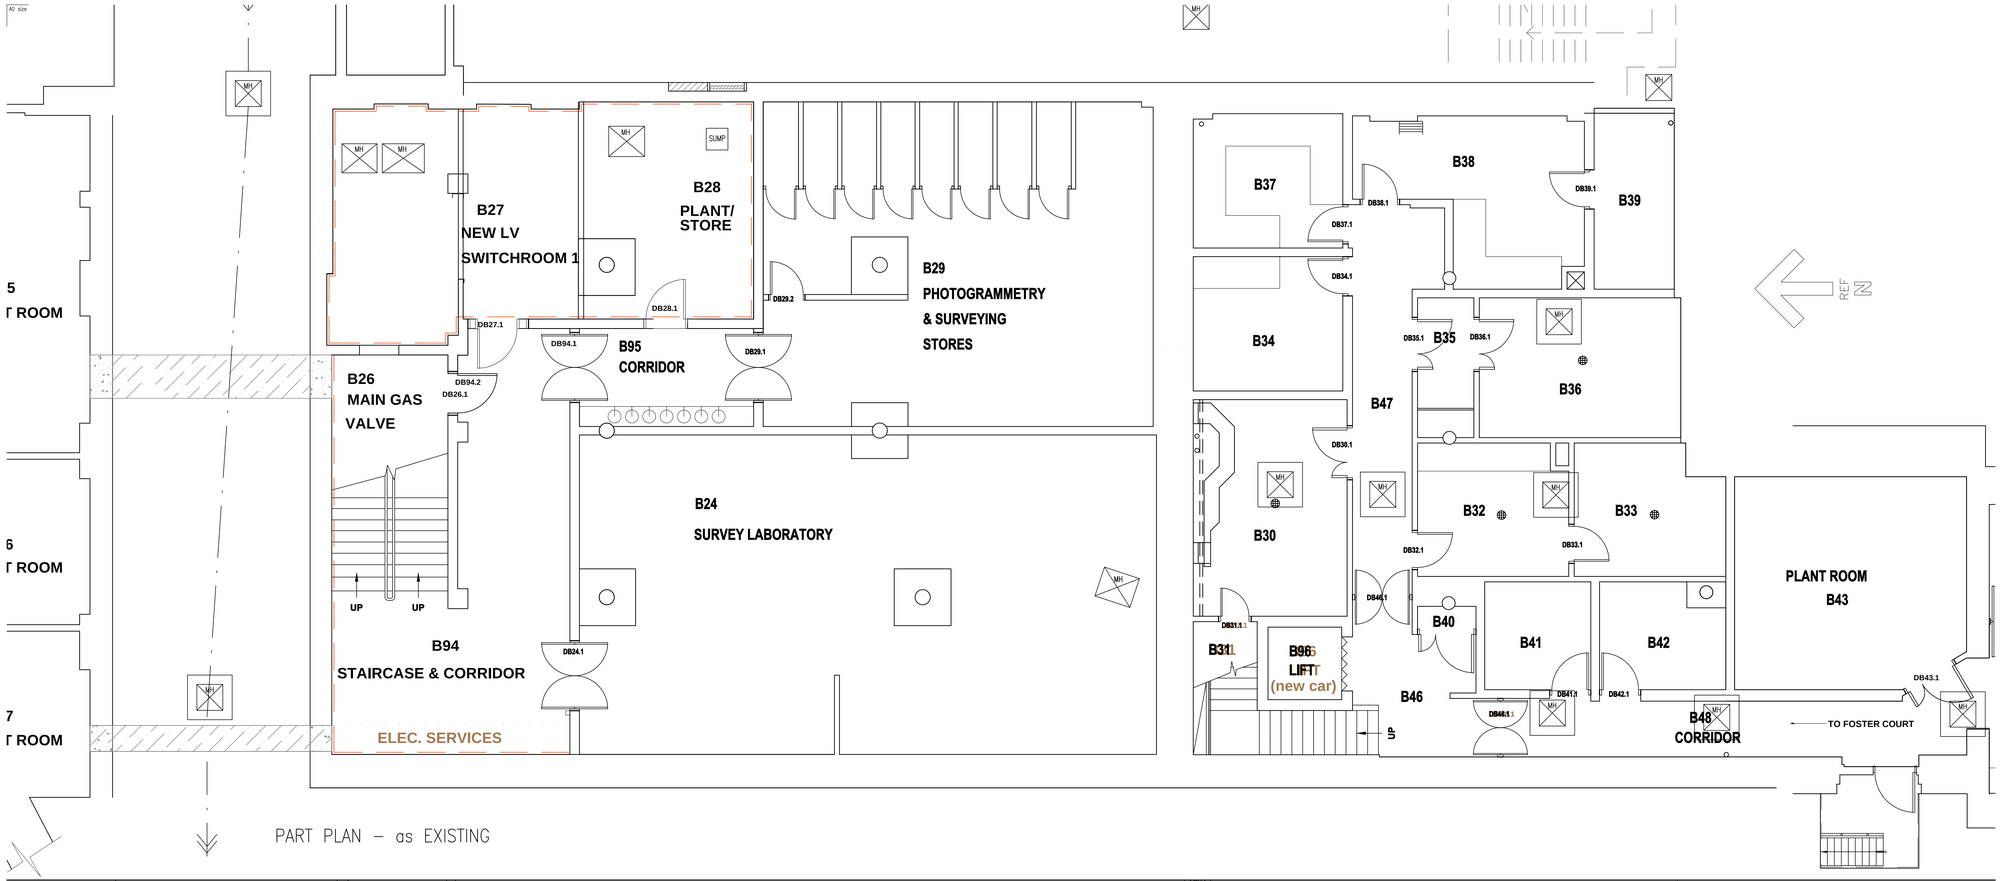

PART PLAN – as EXISTING

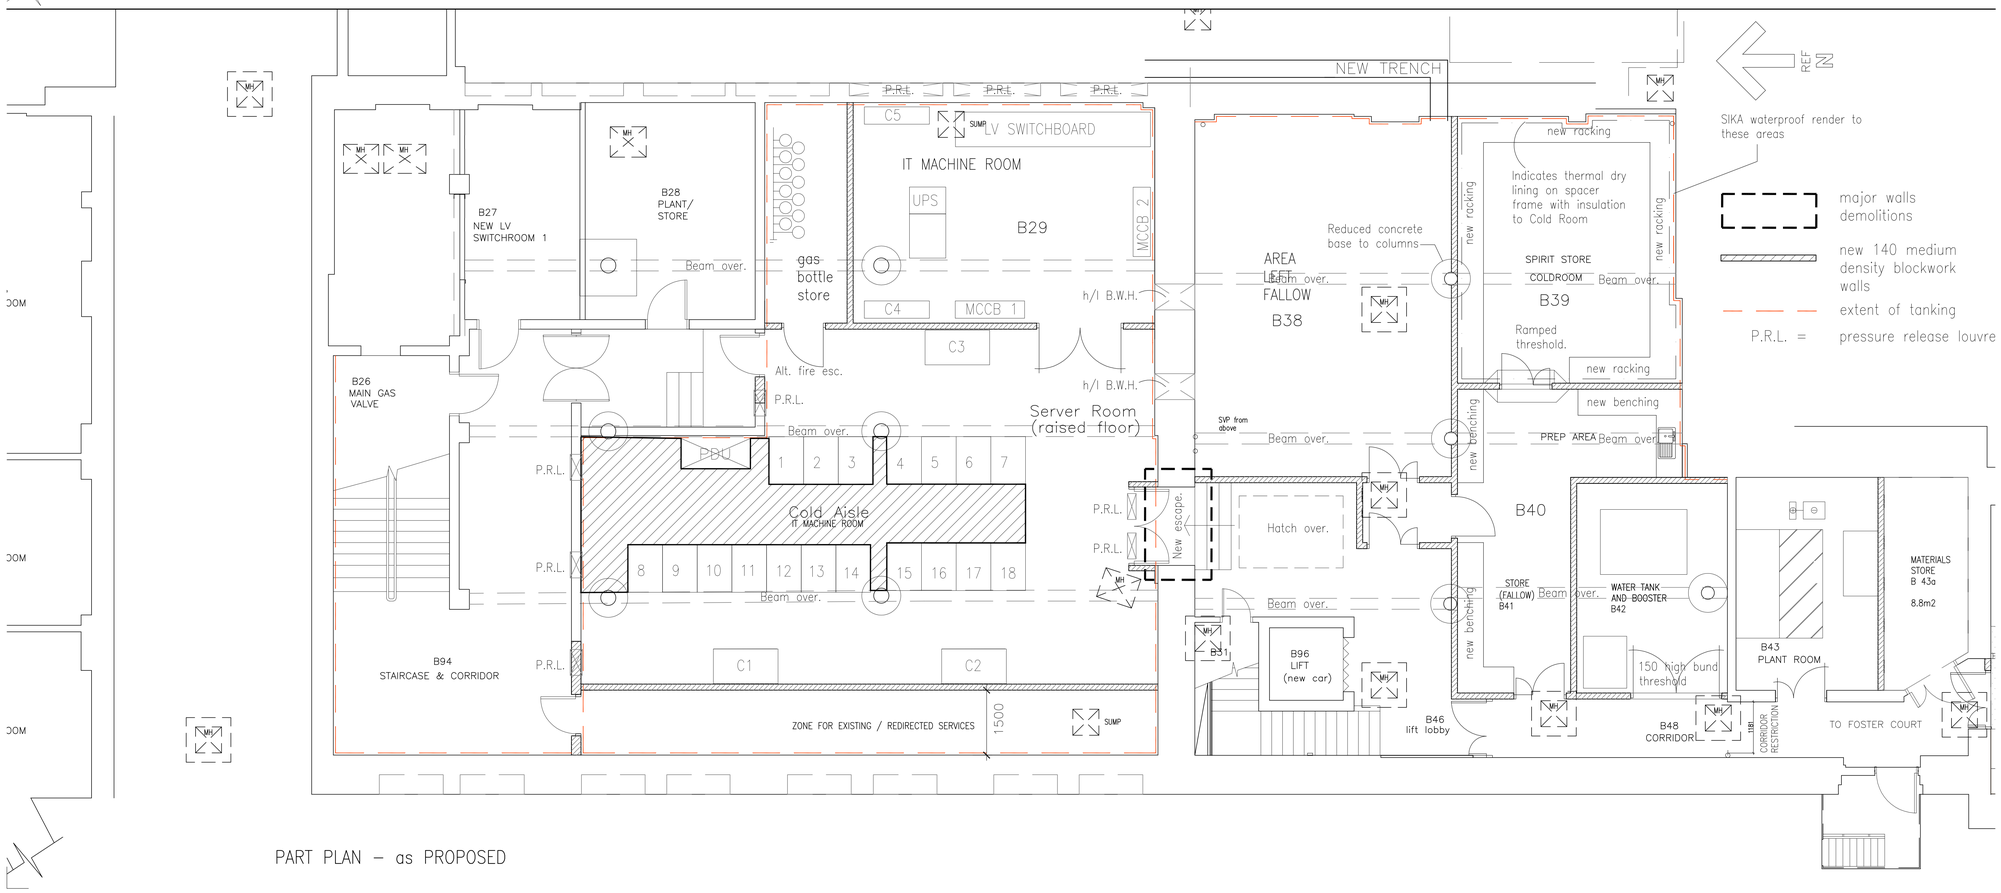

PART PLAN – as PROPOSED

Wilson Mason

This drawing is to be read in conjunction with all relevant consultants and specialists drawings. The Architect is to be notified of any discrepancies before proceeding. Do not scale from this drawing. All dimensions are to be checked on site. This drawing is subject to copyright.

no.	by	chk.	revision	date
–	–	–	–	–

Wilson Mason and Partners
3 Chandos Street, Cavendish Square, London W1G 9JU
tel: 020 7637 1501 fax: 020 7631 0325

project
University College London
Foster Court Refurbishment
Phase 4–6

title
Part Basement Floor layout
Existing and proposed

by	chk.		
rp			
date	scale	no.	rev.
26.05.09	1:50 [a0]	4920– PL 07	–

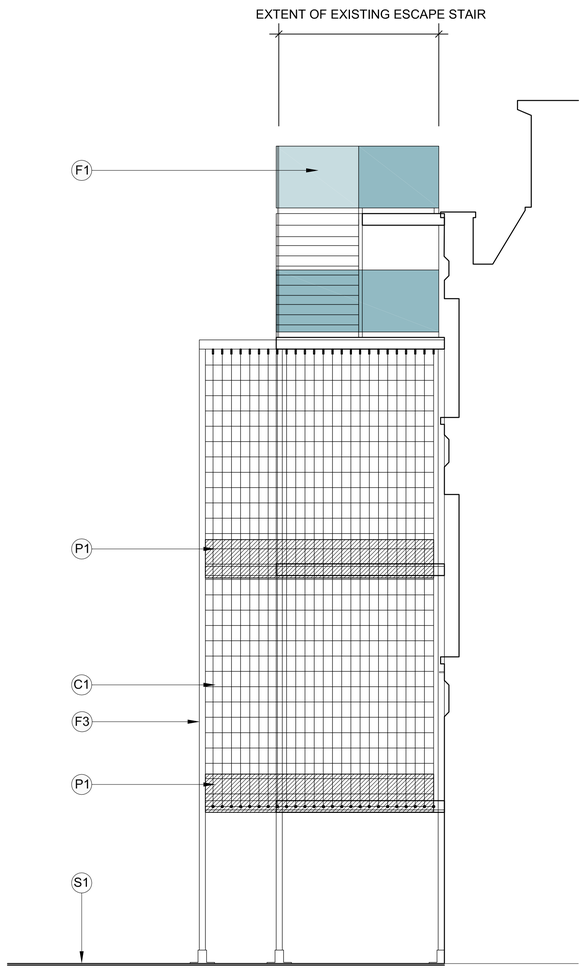

1 / - FRONT ELEVATION OF FIRE ESCAPE GREEN WALL
Scale 1:50@A1

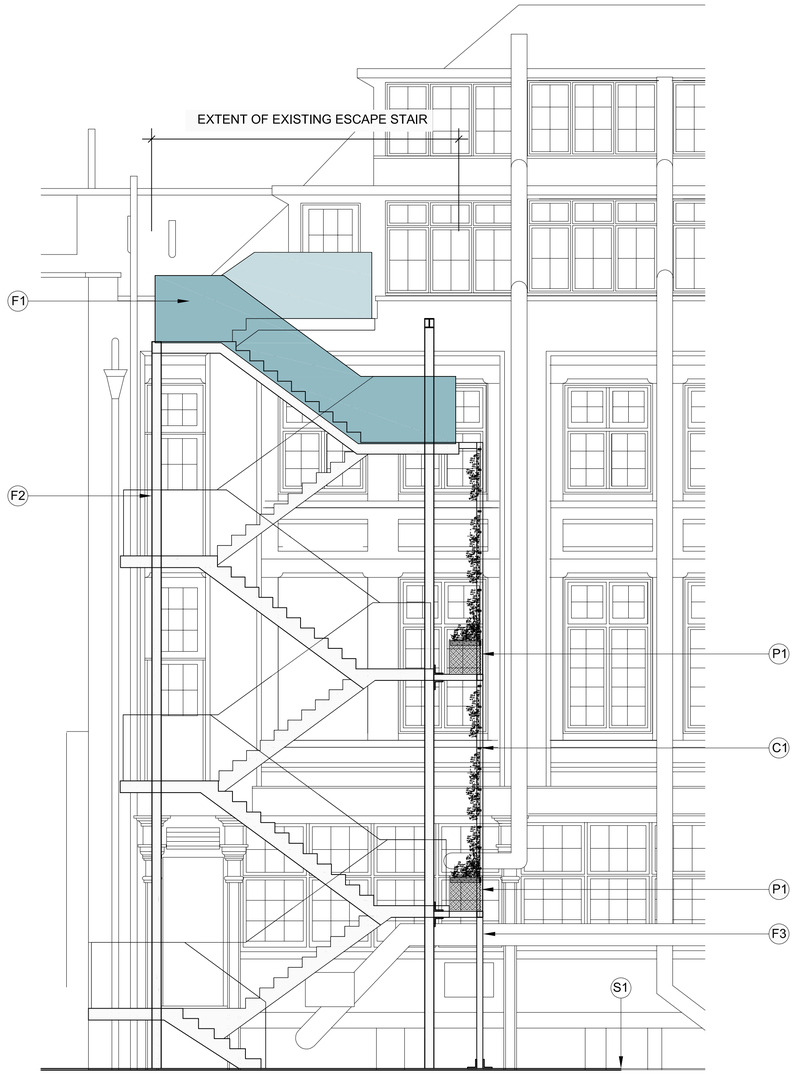

2 / - SIDE ELEVATION OF FIRE ESCAPE GREEN WALL
Scale 1:50@A1

KEY:

CLIMBING SYSTEM

C1 STAINLESS STEEL WIRE AND SPACER (APPROX 80MM) SECURED TO NEW STEEL FRAME TO FIRE ESCAPE. SPACERS TO BE ARRANGED IN A GRID/ LATTICE PATTERN. SUPPLIED BY JAKOB INOX LINE OR SIMILAR AGREED. LOCATION AND SPACING OF SPACINGS SHOWN IN DRAWING IS INDICATIVE.

PLANTING

P1 500 X 450MM PLANTING BED WITH SHRUB/ CLIMBER PLANTING I.E. *CLEMATIS SP.*

S5 20MM DEPTH DENSE MACADAM SURFACE

STAIR

F1 NEW GLASS BALUSTRADE TO TOP FLIGHTS OF STAIR

F2 EXISTING STEEL FRAME TO STAIR TO BE RETAINED AND REPAINTED.STAIR AND HAND RAIL TO BE RETAINED AS EXISTING

F3 NEW SUB-FRAME FOR PLANTING SYSTEM AND FIXINGS BACK TO EXISTING STRUCTURE TO S.E SPECIFICATIONS

0 2m
1m

standard notes

1. Do not scale this drawing.
2. All dimensions must be checked on site and any discrepancies verified with the architect.
3. Unless shown otherwise, all dimensions are to structural surfaces.

THIS IS NOT A CONSTRUCTION DRAWING, IT IS UNSUITABLE FOR THE PURPOSE OF CONSTRUCTION AND MUST ON NO ACCOUNT BE USED AS SUCH.

drawing notes

revisions

P1	08.12.08	ISSUED FOR COSTING
P2	23.01.09	EXTENT OF GREEN WALL REDUCED, GLASS BALUSTRADE ADDED TO UPPER LEVELS
P3	20.02.09	INFORMATION ADDED ON SUB FRAME
P4	27.04.09	ISSUED FOR PLANNING

FOSTER COURT
LANDSCAPE

date 02.12.2008
client UCL
scale 1:50@A1
drawing DETAILS - GREEN WALLS
drawn JE **checked** ML **drawing number** L2798_D_017 **rev** P4

J:\L2798 UCL Malet Place\CAD\02

LB Landscape Architecture
1 Kingsland Passage
London
E8 2BB

t: 020 7275 7676
f: 020 7275 9348
w: levittbernstein.co.uk
e: post@levittbernstein.co.uk

Levitt Bernstein
LANDSCAPE ARCHITECTURE

KEY

SURFACING

- S1 RESIN BONDED GRAVEL SURFACING.
- S2 300MM YORKSTONE
- S3 100MM YORKSTONE
- S5 20MM DEPTH DENSE MACADAM SURFACE

SCREENS

- W1 TIMBER DOORS STAINED TO MATCH BRICKWORK
- W2 BRICKWORK: STAFFORDSHIRE SLATE BLUE OR SIMILAR APPROVED IN HIT AND MISS BOND

DOORS

- D1 DOUBLE DOOR FOR SERVICE ACCESS
- D2 4000MM WIDE FOLD-OUT CANOPY
- D3 DOUBLE DOOR FOR HOIST ACCESS
- D4 DOUBLE DOOR FIRE ESCAPE ACCESS / SERVICES COMPOUND

GREEN/ LIVING WALLS

- G2 SUB-FRAME AND STAINLESS STEEL WIRE SYSTEM WITH PLANTING BEDS TO EXISTING FIRE ESCAPE. REFER TO DWG. L2798_D_017.

LIGHTING

- L1 EXISTING LAMP OVER MEDAWAR BUILDING ENTRANCE TO BE RETAINED AND REFURBISHED.
- L2 BACK-LIGHTING TO SCREEN

N

0 1m 2m

standard notes

1. Do not scale this drawing.
2. All dimensions must be checked on site and any discrepancies verified with the architect.
3. Unless shown otherwise, all dimensions are to structural surfaces.

THIS IS NOT A CONSTRUCTION DRAWING. IT IS UNSUITABLE FOR THE PURPOSE OF CONSTRUCTION AND MUST ON NO ACCOUNT BE USED AS SUCH.

drawing notes

revisions

P1	08.12.08	ISSUED FOR COSTING
P2	23.01.09	EXTENT OF GREEN WALL REDUCED, PAVING AMENDED
P3	20.02.09	SOUTHERN SCREEN AMENDED IN LINE WITH 020508_ME_203 P1
P4	24.03.09	SOUTH SCREEN LOCATION AND CONFIGURATION AMENDED IN LINE WITH HL ISSUE 16.03.09
P5	21.04.09	SCREEN ARRANGEMENT AMENDED
P6	27.04.09	ISSUED FOR PLANNING

FOSTER COURT
LANDSCAPE

date 02.12.2008
client UCL
scale 1:50@A0
drawing PROPOSED PLAN
drawn JE **checked** ML
drawing number L2798_D_020
rev P6

FILE:LOCATION

Levitt Bernstein
1 Kingsland Passage
London
E8 2BB

t: 020 7275 7676
f: 020 7275 9348
w: levittbernstein.co.uk
e: post@levittbernstein.co.uk

Levitt Bernstein
LANDSCAPE ARCHITECTURE

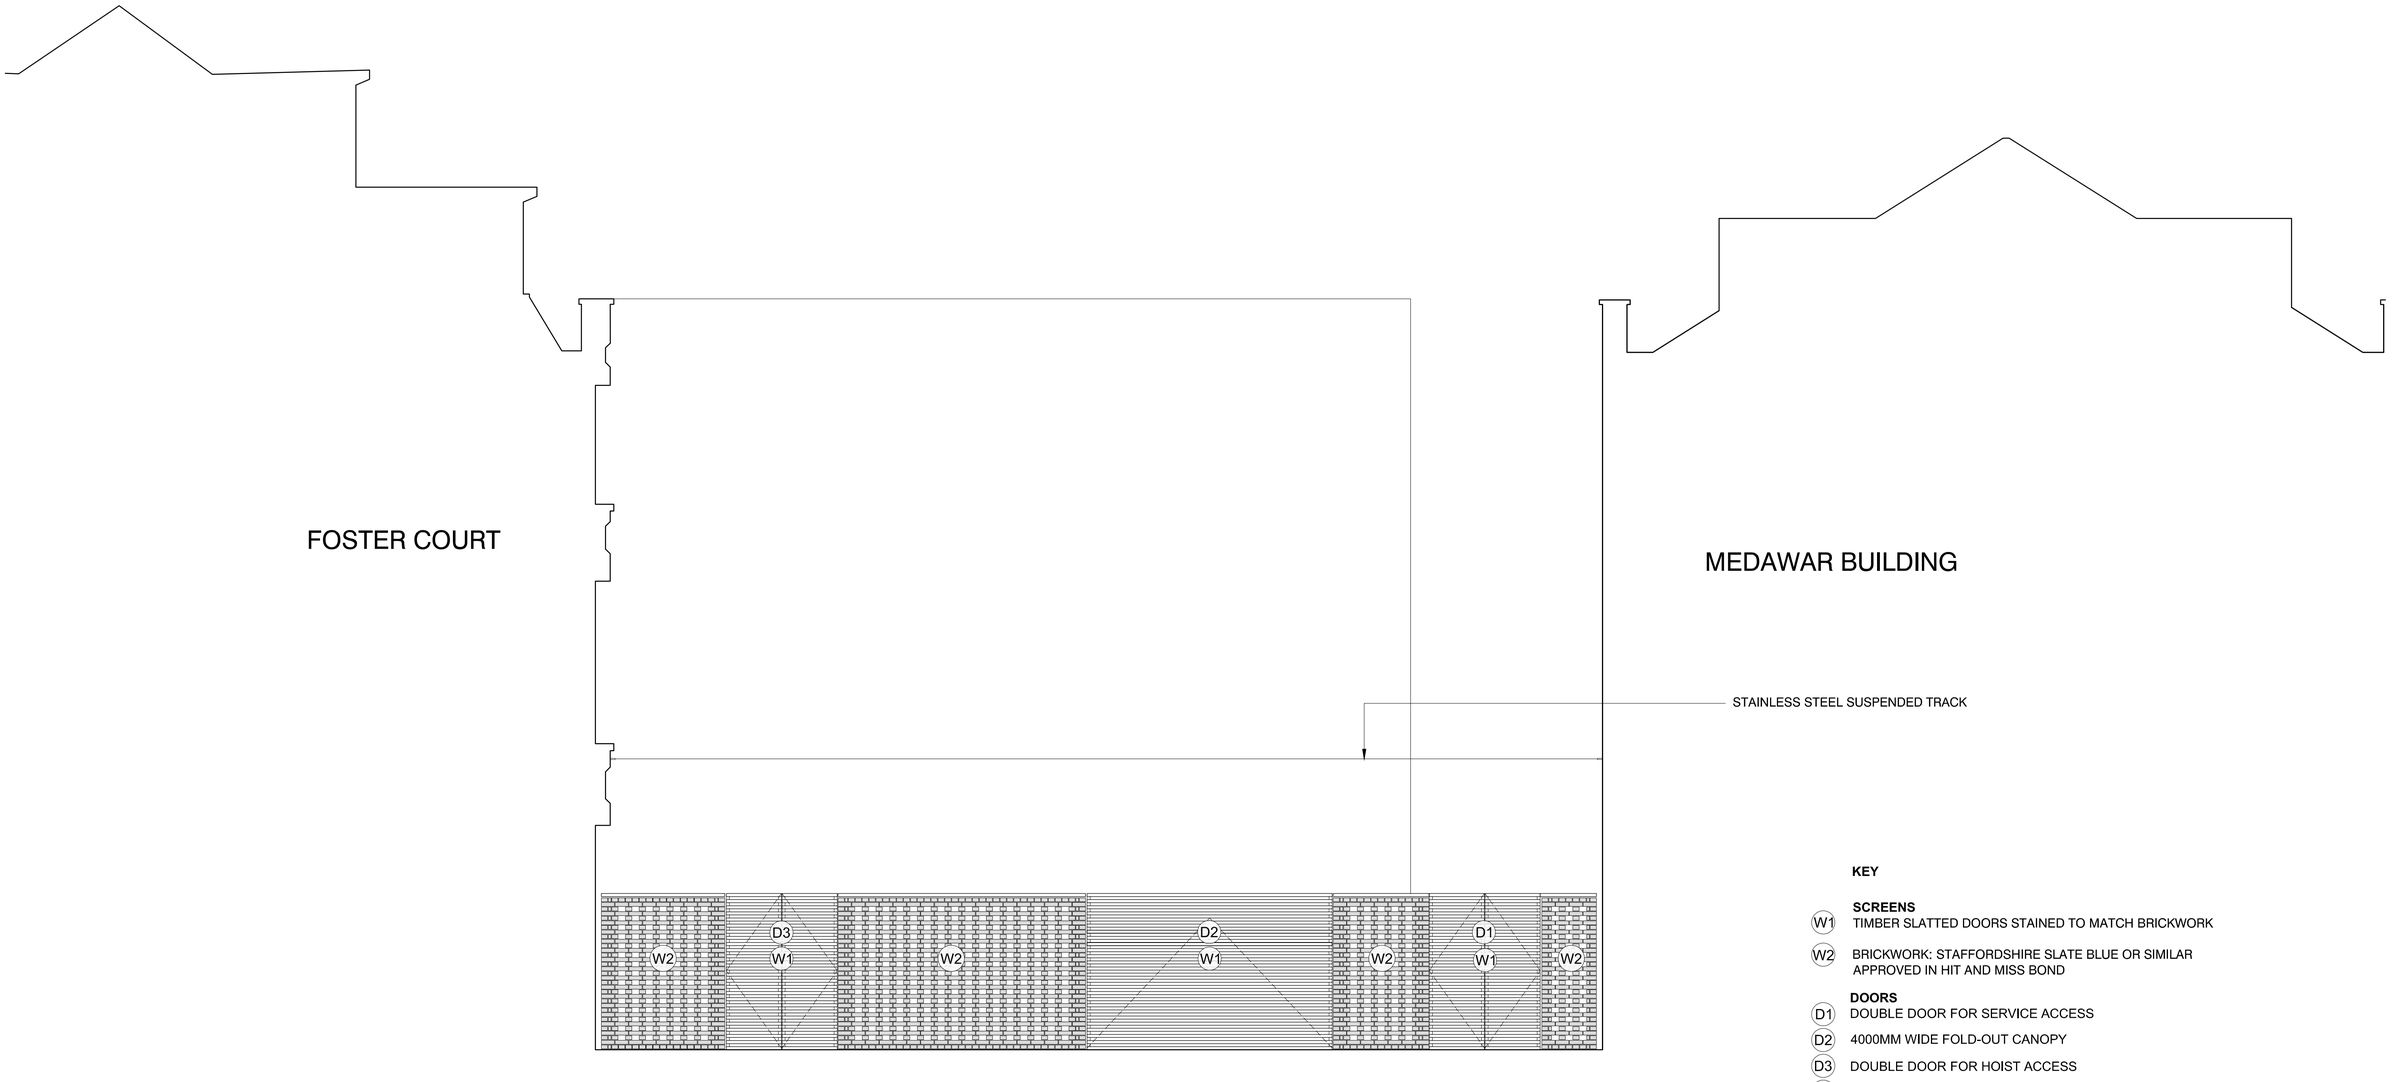

KEY

SCREENS

W1 TIMBER SLATTED DOORS STAINED TO MATCH BRICKWORK

W2 BRICKWORK: STAFFORDSHIRE SLATE BLUE OR SIMILAR APPROVED IN HIT AND MISS BOND

DOORS

D1 DOUBLE DOOR FOR SERVICE ACCESS

D2 4000MM WIDE FOLD-OUT CANOPY

D3 DOUBLE DOOR FOR HOIST ACCESS

D4 DOUBLE DOOR FIRE ESCAPE ACCESS / SERVICES COMPOUND

GREEN/ LIVING WALLS

G2 SUB-FRAME AND STAINLESS STEEL WIRE SYSTEM WITH PLANTING BEDS TO EXISTING FIRE ESCAPE. REFER TO DWG. L2798_D_017.

0 1m 2m

standard notes

1. Do not scale this drawing.
2. All dimensions must be checked on site and any discrepancies verified with the architect.
3. Unless shown otherwise, all dimensions are to structural surfaces.

THIS IS NOT A CONSTRUCTION DRAWING, IT IS UNSUITABLE FOR THE PURPOSE OF CONSTRUCTION AND MUST ON NO ACCOUNT BE USED AS SUCH.

drawing notes

revisions

P1	08.12.08	ISSUED FOR COSTING
P2	23.01.09	COLD CATHODE STRIP LIGHTING REMOVED
P3	04.03.09	STAINLESS STEEL SUSPENDED TRACK ADDED
P4	27.04.09	ISSUED FOR PLANNING

FOSTER COURT
LANDSCAPE

date 02.12.2008

client UCL

scale 1:50@A1

drawing ELEVATION B

drawn JE **checked** ML **drawing number** L2798_D_023 **rev** P4

J:\L2798 UCL Malet Place\CAD\02

LB Landscape Architecture
1 Kingsland Passage
London
E8 2BB

t: 020 7275 7676
f: 020 7275 9348
w: levittbernstein.co.uk
e: post@levittbernstein.co.uk

Levitt Bernstein
LANDSCAPE ARCHITECTURE

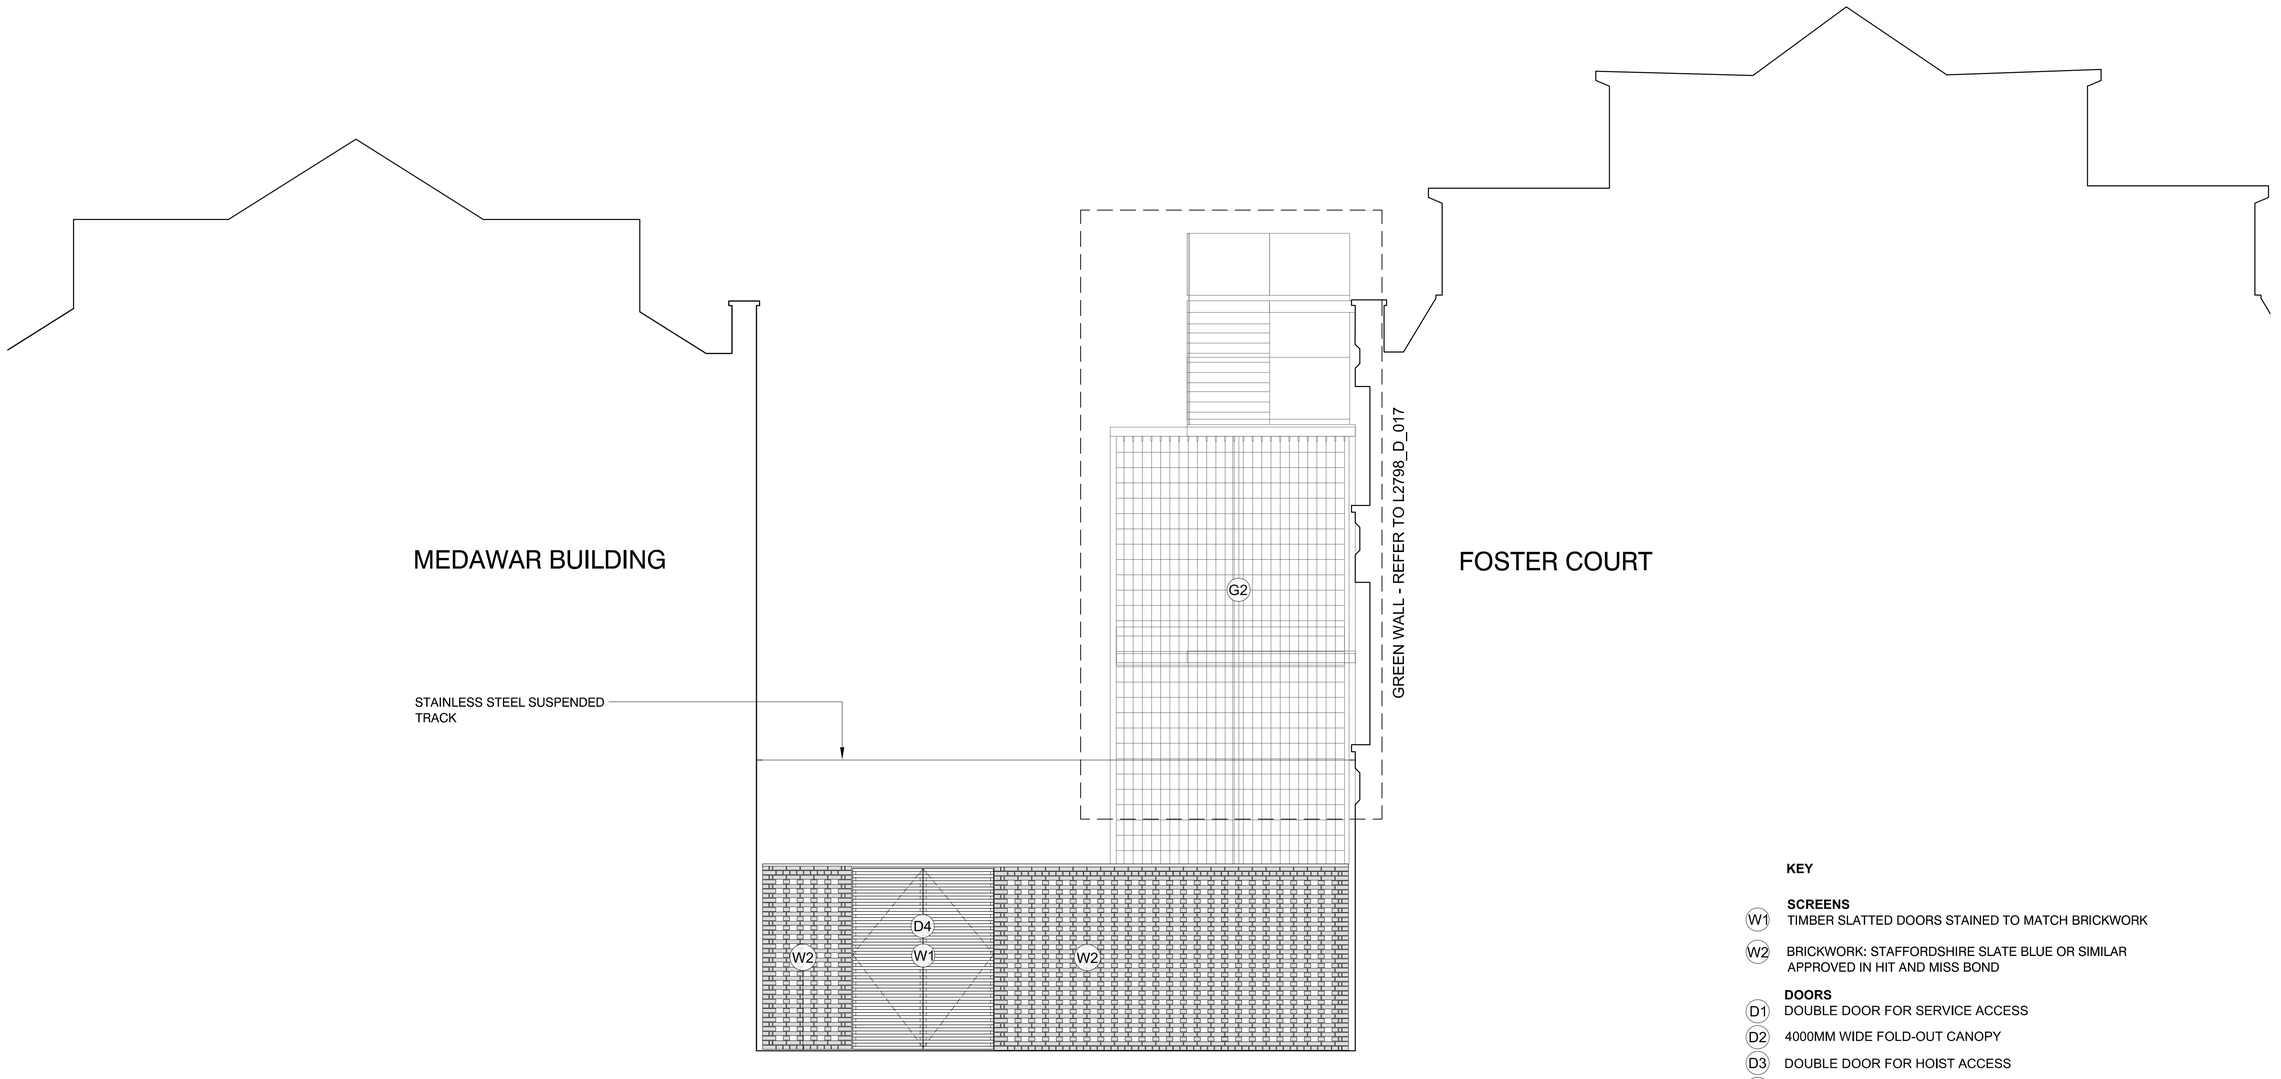

KEY

SCREENS

W1 TIMBER SLATTED DOORS STAINED TO MATCH BRICKWORK

W2 BRICKWORK: STAFFORDSHIRE SLATE BLUE OR SIMILAR APPROVED IN HIT AND MISS BOND

DOORS

D1 DOUBLE DOOR FOR SERVICE ACCESS

D2 4000MM WIDE FOLD-OUT CANOPY

D3 DOUBLE DOOR FOR HOIST ACCESS

D4 DOUBLE DOOR FIRE ESCAPE ACCESS / SERVICES COMPOUND

GREEN/ LIVING WALLS

G2 SUB-FRAME AND STAINLESS STEEL WIRE SYSTEM WITH PLANTING BEDS TO EXISTING FIRE ESCAPE. REFER TO DWG. L2798_D_017.

0 2m
1m

standard notes

1. Do not scale this drawing.
2. All dimensions must be checked on site and any discrepancies verified with the architect.
3. Unless shown otherwise, all dimensions are to structural surfaces.

THIS IS NOT A CONSTRUCTION DRAWING, IT IS UNSUITABLE FOR THE PURPOSE OF CONSTRUCTION AND MUST ON NO ACCOUNT BE USED AS SUCH.

drawing notes

revisions

P1	08.12.08	ISSUED FOR COSTING
P2	23.01.09	AREA OF WALL REDUCED. DOORS TO SUBSTATION OMITTED
P3	20.02.09	SCREEN ARRANGEMENT AMENDED IN LINE WITH 020588_ME_203 P1
P4	04.03.09	STAINLESS STEEL SUSPENDED TRACK ADDED
P5	25.03.09	SCREEN ARRANGEMENT AMENDED
P6	21.04.09	SCREEN ARRANGEMENT AMENDED
P7	27.04.09	ISSUED FOR PLANNING

FOSTER COURT
LANDSCAPE

date 02.12.2008
client UCL
scale 1:50@A1
drawing ELEVATION D
drawn JE **checked** JE
drawing number L2798_D_024
rev P7

J:\L2798 UCL Malet Place\CAD\02

LB Landscape Architecture
1 Kingsland Passage
London
E8 2BB

t: 020 7275 7676
f: 020 7275 9348
w: levittbernstein.co.uk
e: post@levittbernstein.co.uk

Levitt Bernstein
LANDSCAPE ARCHITECTURE

A0 size

ELEVATION FROM STREET – as EXISTING

ELEVATION FROM STREET – as PROPOSED

Wilson Mason

This drawing is to be read in conjunction with all relevant consultants and specialists drawings. The Architect is to be notified of any discrepancies before proceeding. Do not scale from this drawing. All dimensions are to be checked on site. This drawing is subject to copyright.

no.	by	chk.	revision	date
–	–	–	–	–

Wilson Mason and Partners
3 Chandos Street, Cavendish Square, London W1G 9JU
tel: 020 7637 1501 fax: 020 7631 0325

project
University College London
Foster Court Refurbishment
Phase 4–6

title
Elevation from Malet Place
Existing and proposed

by	chk.		
rp			
date	scale	no.	rev.
26.05.09	1:50 [a0]	4920– PL 01	–