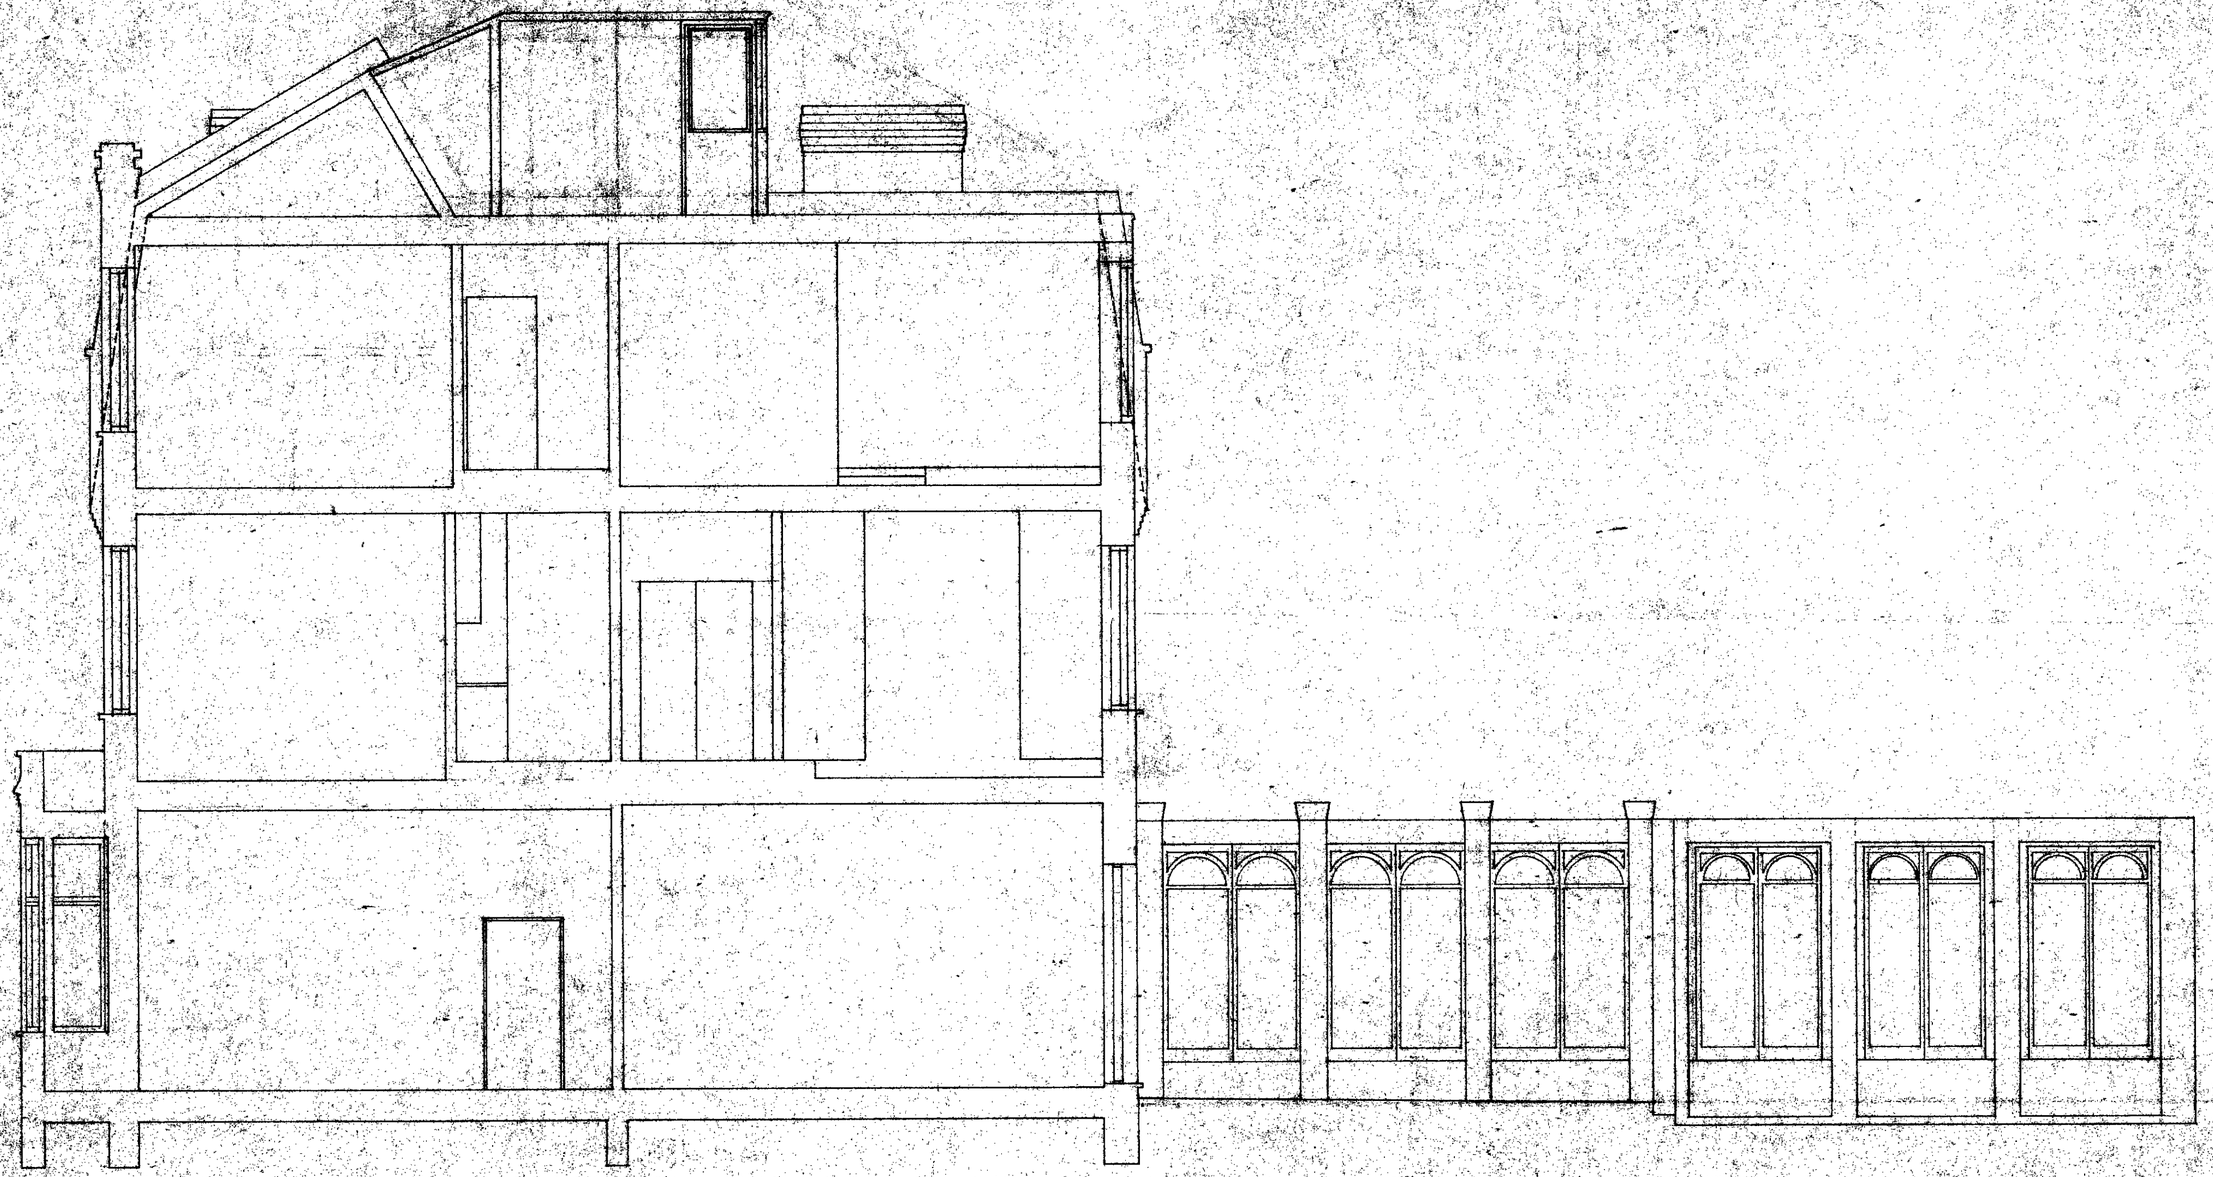

SECTION A-A PROPOSED

Client	Job Name	Job Address		Drawing Title	Revisions	C DESIGN ASSOCIATES	Dwng No
CHRISTOPHER CAMPBELL	REFURBISHMENT OF EXISTING FLATS	47 ARKWRIGHT ROAD LONDON NW3	SCALE 1:50 FEB 1989	SECTION A A PROPOSED		18A CHRISTCHURCH HILL HAMPSTEAD LONDON NW3 1LG 01 435 9117	223/013

IP 89 0516 3

REAR ELEVATION EXISTING

REAR ELEVATION PROPOSED

Client	Job Name	Job Address		Drawing Title	Revisions		Dwng No
CHRISTOPHER CAMPBELL	REFURBISHMENT OF EXISTING FLATS	47 ARKWRIGHT ROAD LONDON NW3	SCALE 1 50 FEB 1989	REAR ELEVATION EXISTING AND PROPOSED		C DESIGN ASSOCIATES 18A CHRISTCHURCH HILL HAMPSTEAD LONDON NW3 1LG 01 435 9117	223/014

ARKWRIGHT ROAD

45

47

SITE PLAN EXISTING 1:1250

ARKWRIGHT MANSIONS

1 to 10

11 to 20

21 to 25

SITE PLAN EXISTING 1:100

Client	Job Name	Job Address		Drawing Title	Revisions		Dwng No
CHRISTOPHER CAMPBELL	REFURBISHMENT OF EXISTING FLATS	47 ARKWRIGHT ROAD LONDON NW3	SCALE 1:100 1:1250 FEB 1989	SITE PLANS EXISTING		G DESIGN ASSOCIATES 18A CHRISTCHURCH HILL HAMPSTEAD LONDON NW3 1LG 01 435 9117	223/015

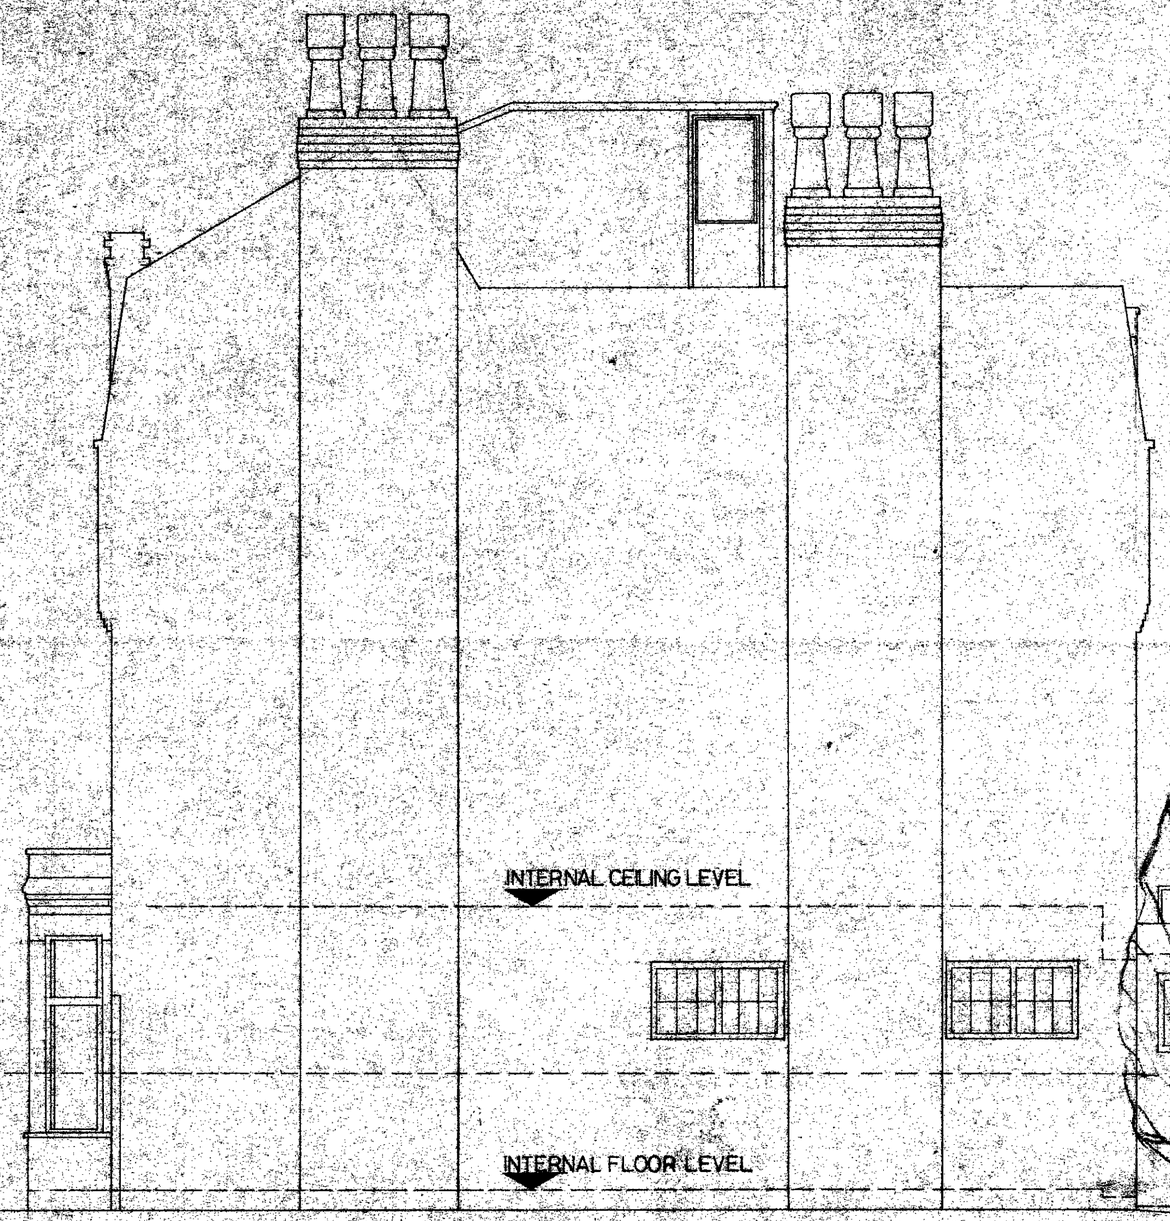

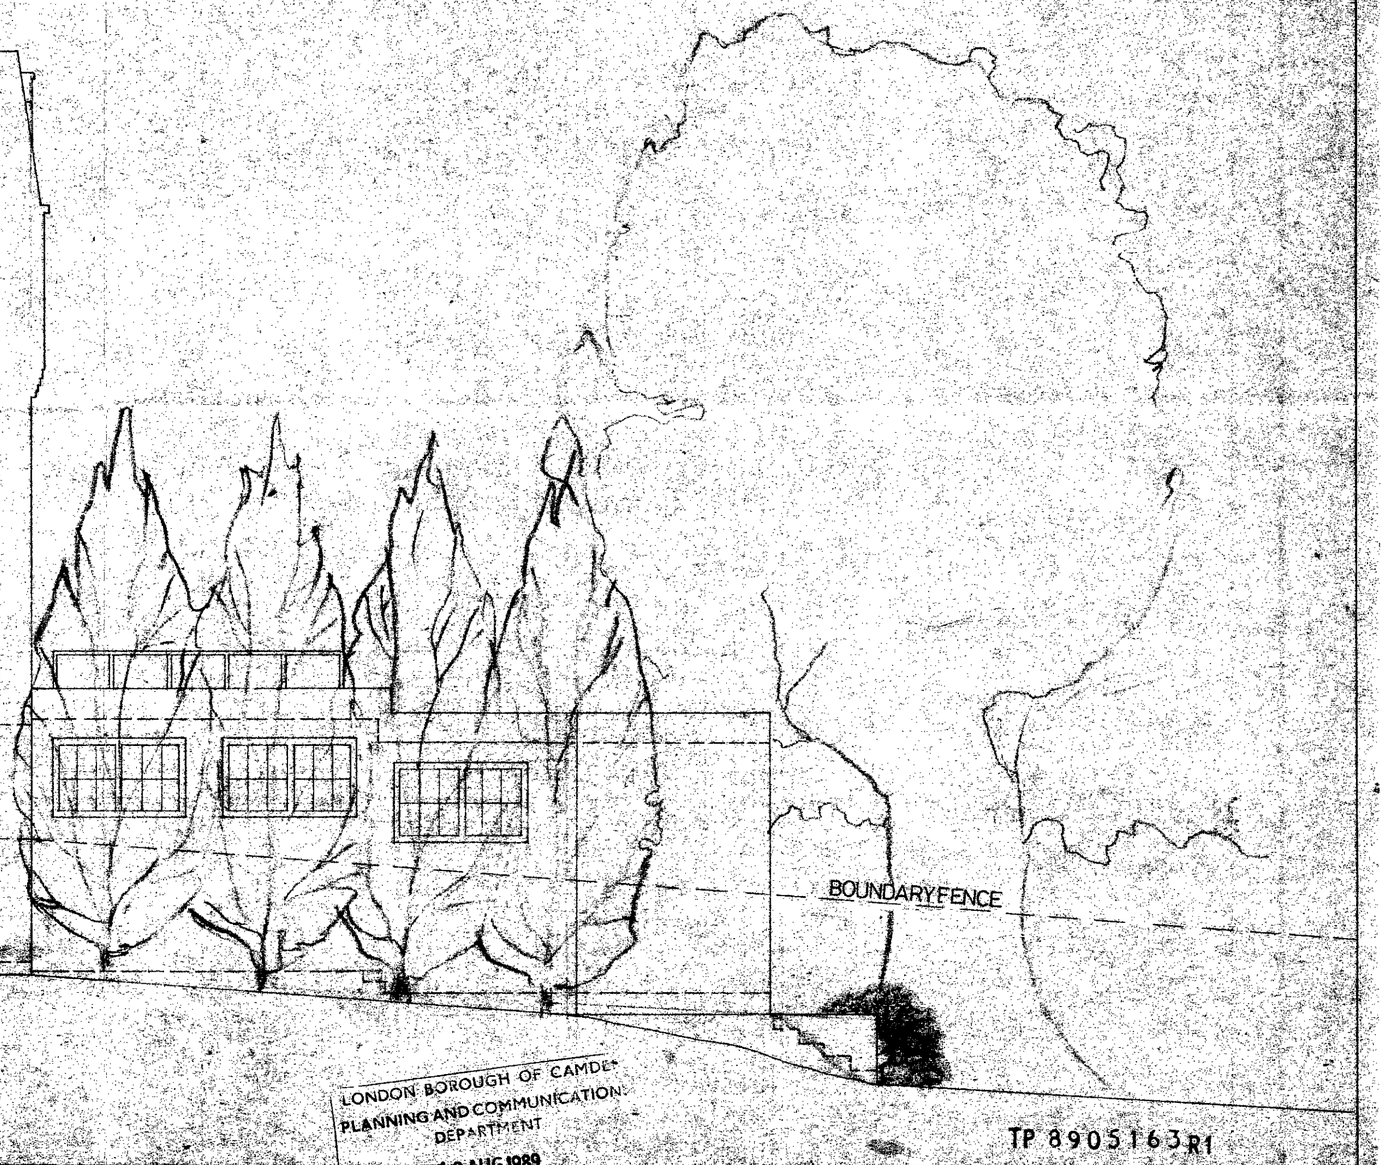

FLANK ELEVATION PROPOSED

LONDON BOROUGH OF CAMDEN
PLANNING AND COMMUNICATION DEPARTMENT
10 AUG 1989
RECEIVED
ACK. REF TO:

TP 8905163 R1

Client	Job Name	Job Address		Drawing Title	Revisions		Dwng No
CHRISTOPHER CAMPBELL	REFURBISHMENT OF EXISTING FLATS	47 ARKWRIGHT ROAD LONDON NW3	SCALE 1:50 AUG 1989	FLANK ELEVATION PROPOSED		C DESIGN ASSOCIATES 18A CHRISTCHURCH HILL HAMPSTEAD LONDON NW3 1LG 01 435 9117	223/016

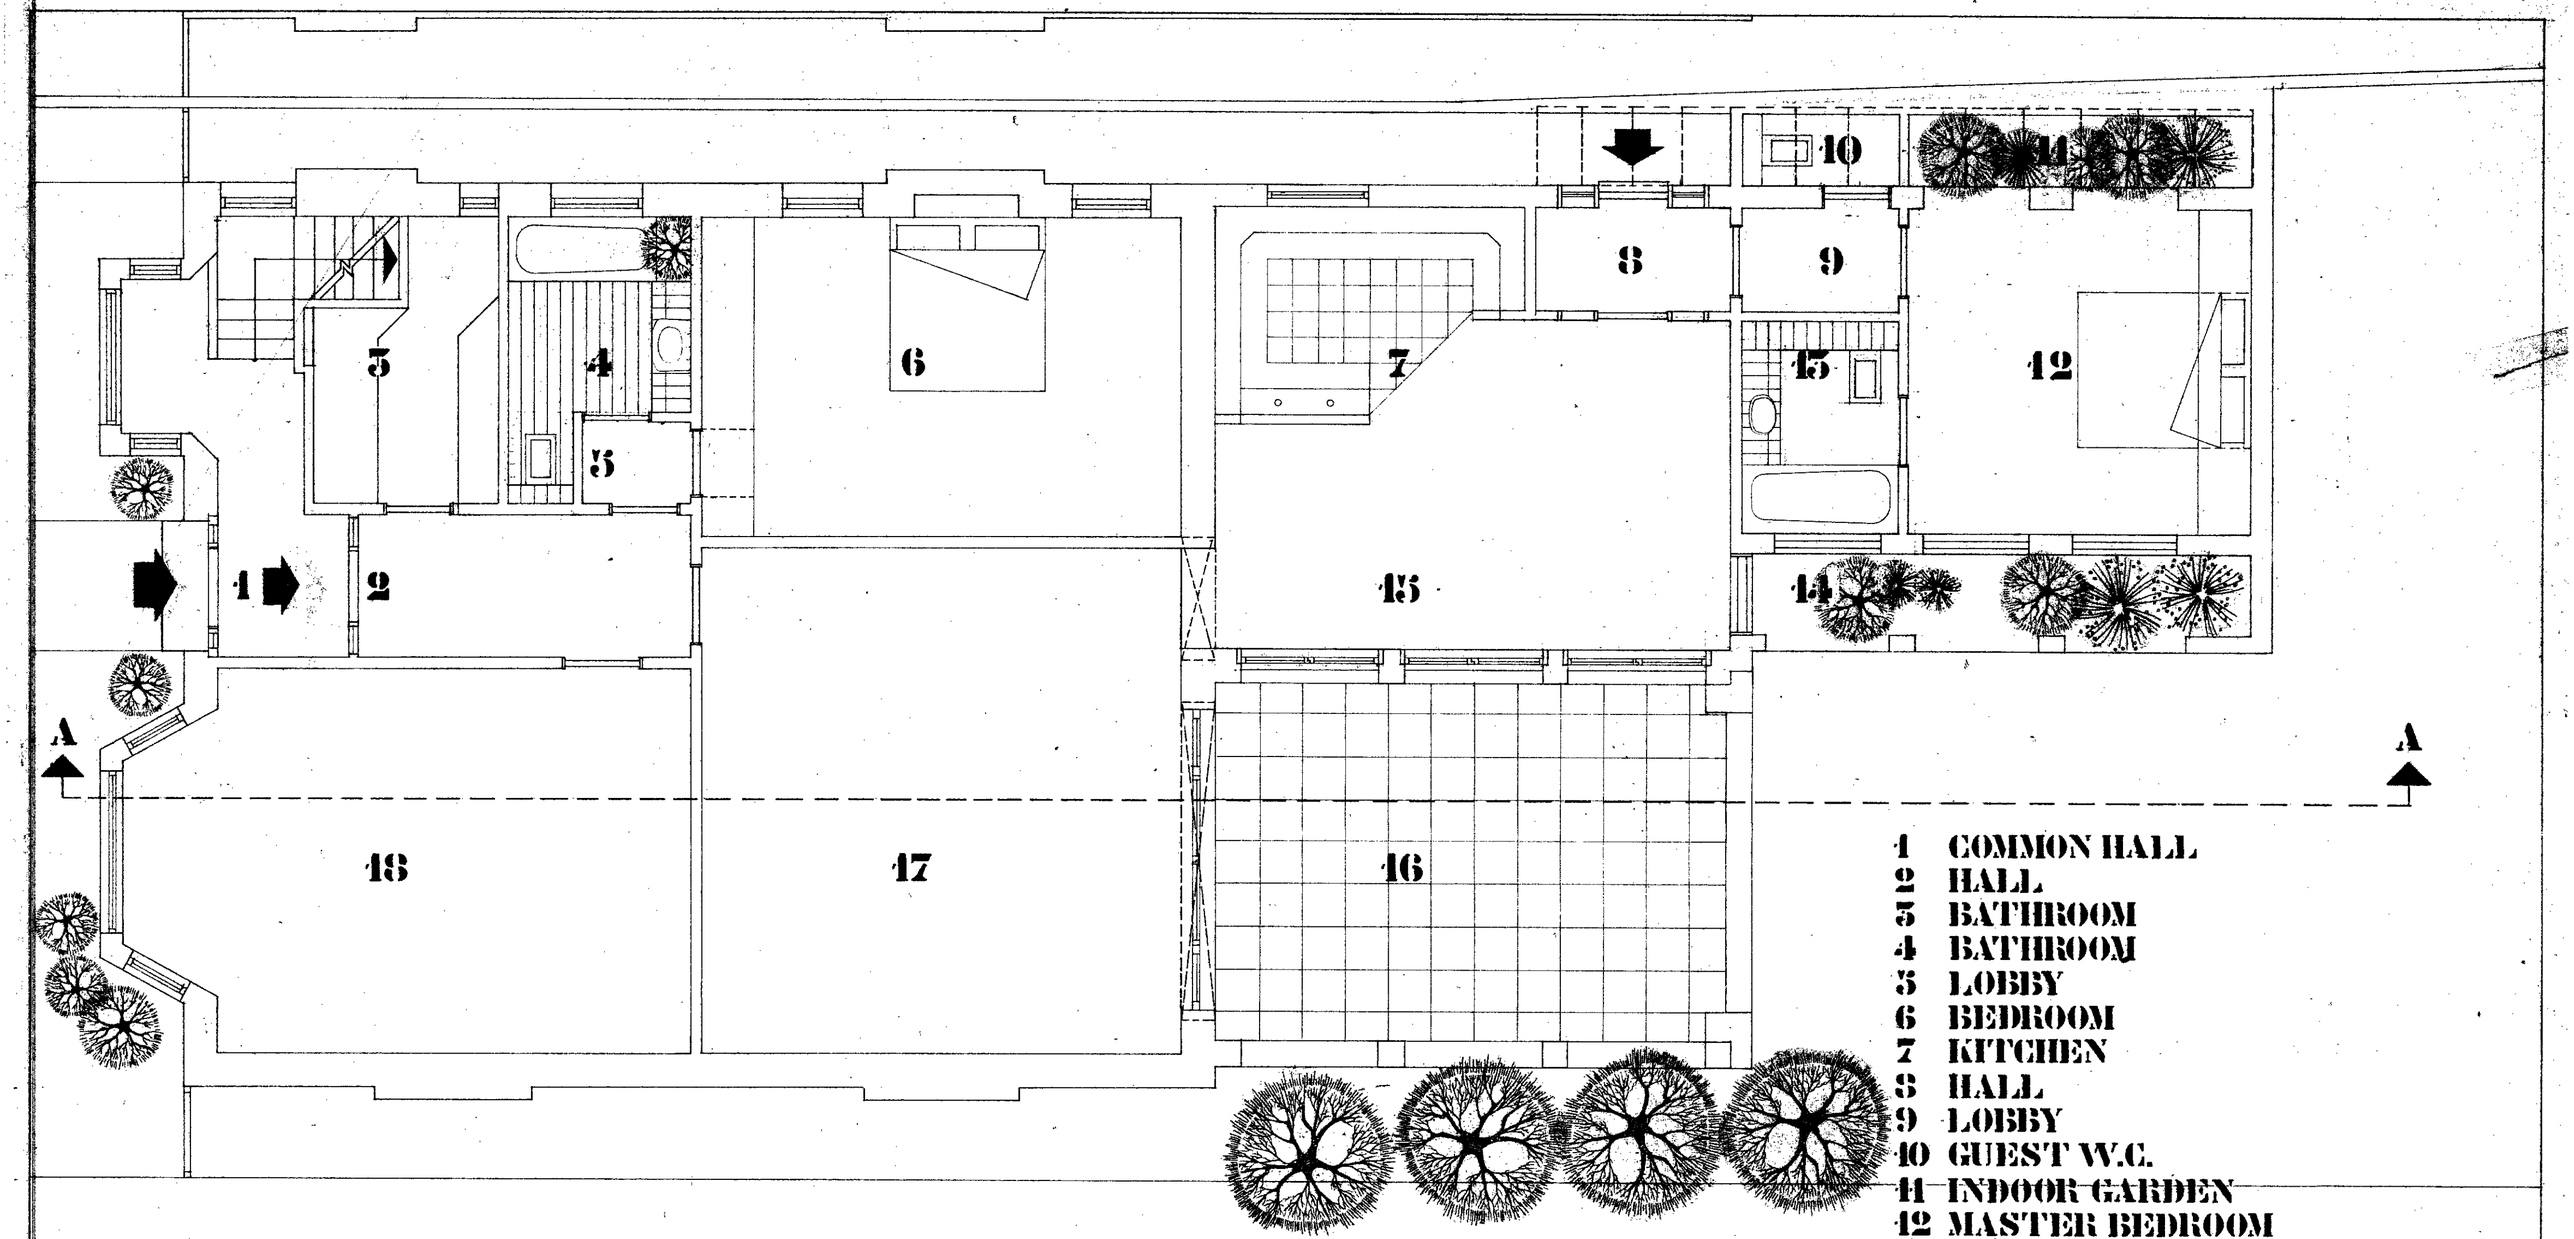

1 COMMON HALL
2 HALL
3 BATHROOM
4 BATHROOM
5 LOBBY
6 BEDROOM
7 KITCHEN
8 HALL
9 LOBBY
10 GUEST W.C.
11 INDOOR GARDEN
12 MASTER BEDROOM
13 MASTER BATHROOM
14 SHELTERED GARDEN
15 DINING AREA
16 TERRACE
17 LIVING ROOM
18 BEDROOM/STUDY

GROUND FLOOR PLAN PROPOSED

TP 8905163

Client	Job Name	Job Address		Drawing Title	Revisions		Dwng No
CHRISTOPHER CAMPBELL	REFURBISHMENT OF EXISTING FLATS	47 ARKWRIGHT ROAD LONDON NW3	SCALE 1 50 FEB 1989	GROUND FLOOR PLAN PROPOSED		C DESIGN ASSOCIATES 18A CHRISTCHURCH HILL HAMPSTEAD LONDON NW3 1LG 01 435 9117	223/012