1 PROPOSED BASEMENT PLAN
1:50

GENERAL NOTES:

DO NOT SCALE FROM THIS DRAWING

ALL DIMENSIONS TO BE CHECKED ON SITE

ANY OMISSIONS OR DISCREPANCIES TO BE REPORTED TO THE ARCHITECT IMMEDIATELY

IF IN DOUBT ASK

REVISIONS

finkernagel ross
architects

Studio 215, Stratford Workshops
Burford Road, London E15 2SP
Tel 020 8555 0951
Fax 020 8555 0958

PROJECT

18-20 ELSWORTHY ROAD
LONDON NW3

DRAWING

PROPOSED NEW BASEMENT PLAN

SCALE: 1:50 @ A1
DATE: 26.10.07
DRAWING NO: 18-20 ELS-P-100
REVISION:

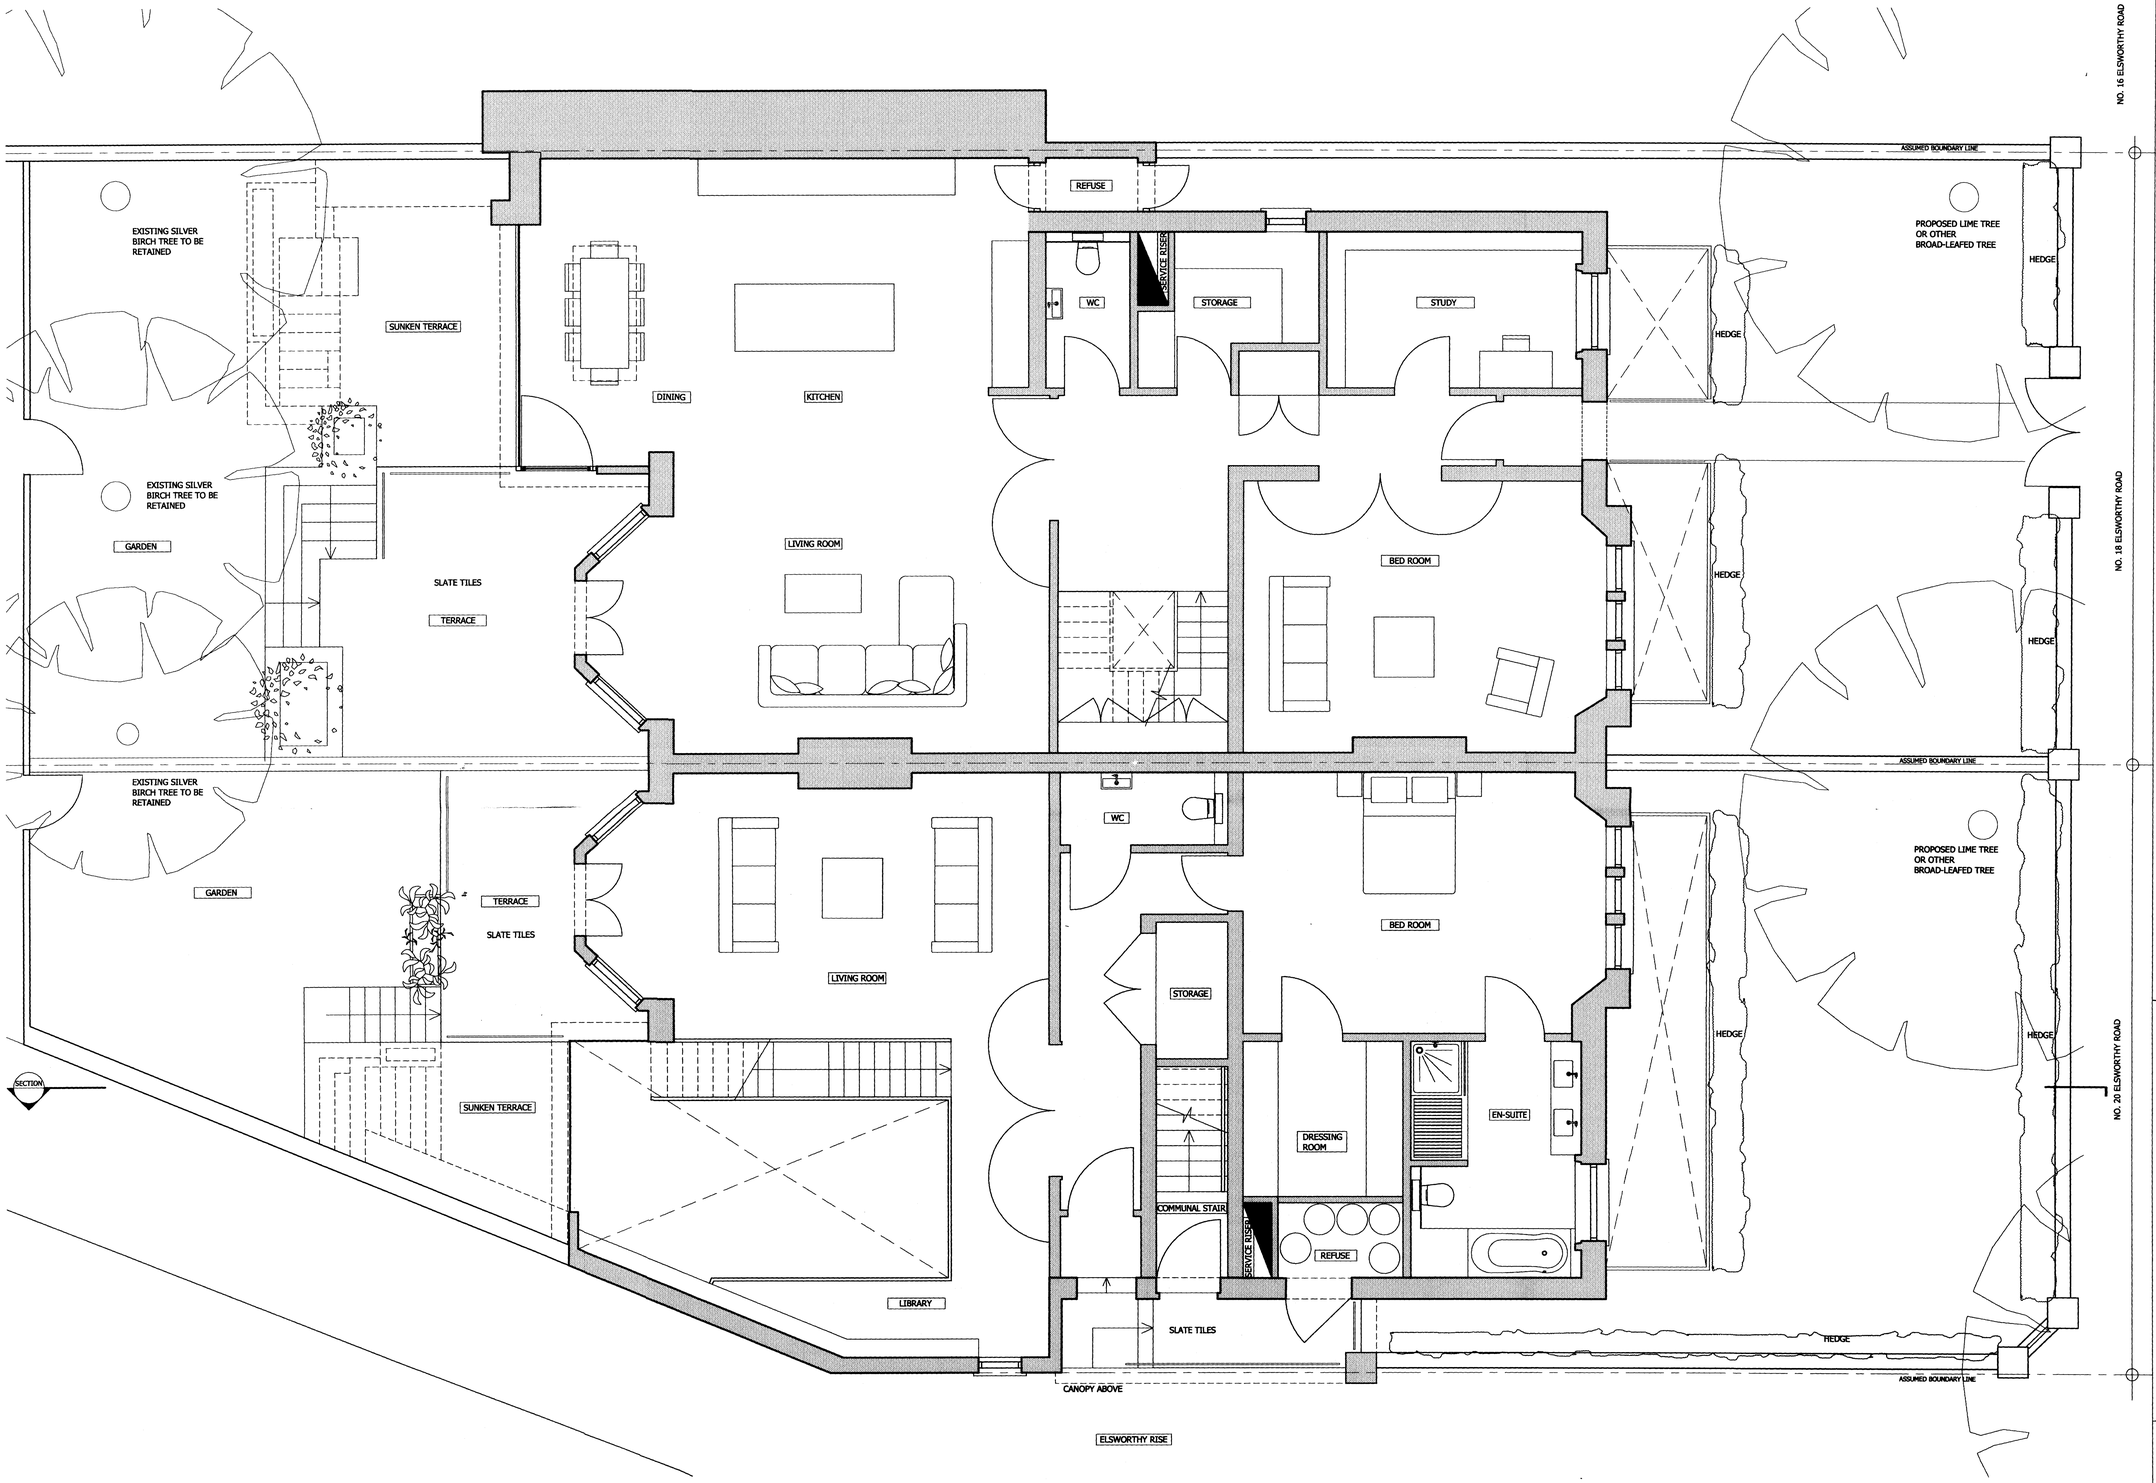

1 PROPOSED GROUND FLOOR PLAN
1:50

GENERAL NOTES:

DO NOT SCALE FROM THIS DRAWING

ALL DIMENSIONS TO BE CHECKED ON SITE

ANY OMISSIONS OR DISCREPANCIES TO BE REPORTED TO THE ARCHITECT IMMEDIATELY

IF IN DOUBT ASK

REVISIONS

finkernagel ross
architects

Studio 215, Stratford Workshops
Burford Road, London E15 2SP
Tel 020 8555 0951
Fax 020 8555 0958

PROJECT

18-20 ELSWORTHY ROAD
LONDON NW3

DRAWING

PROPOSED GROUND FLOOR PLAN

SCALE: 1:50 @ A1

DATE: 26.10.07

DRAWING NO

REVISION

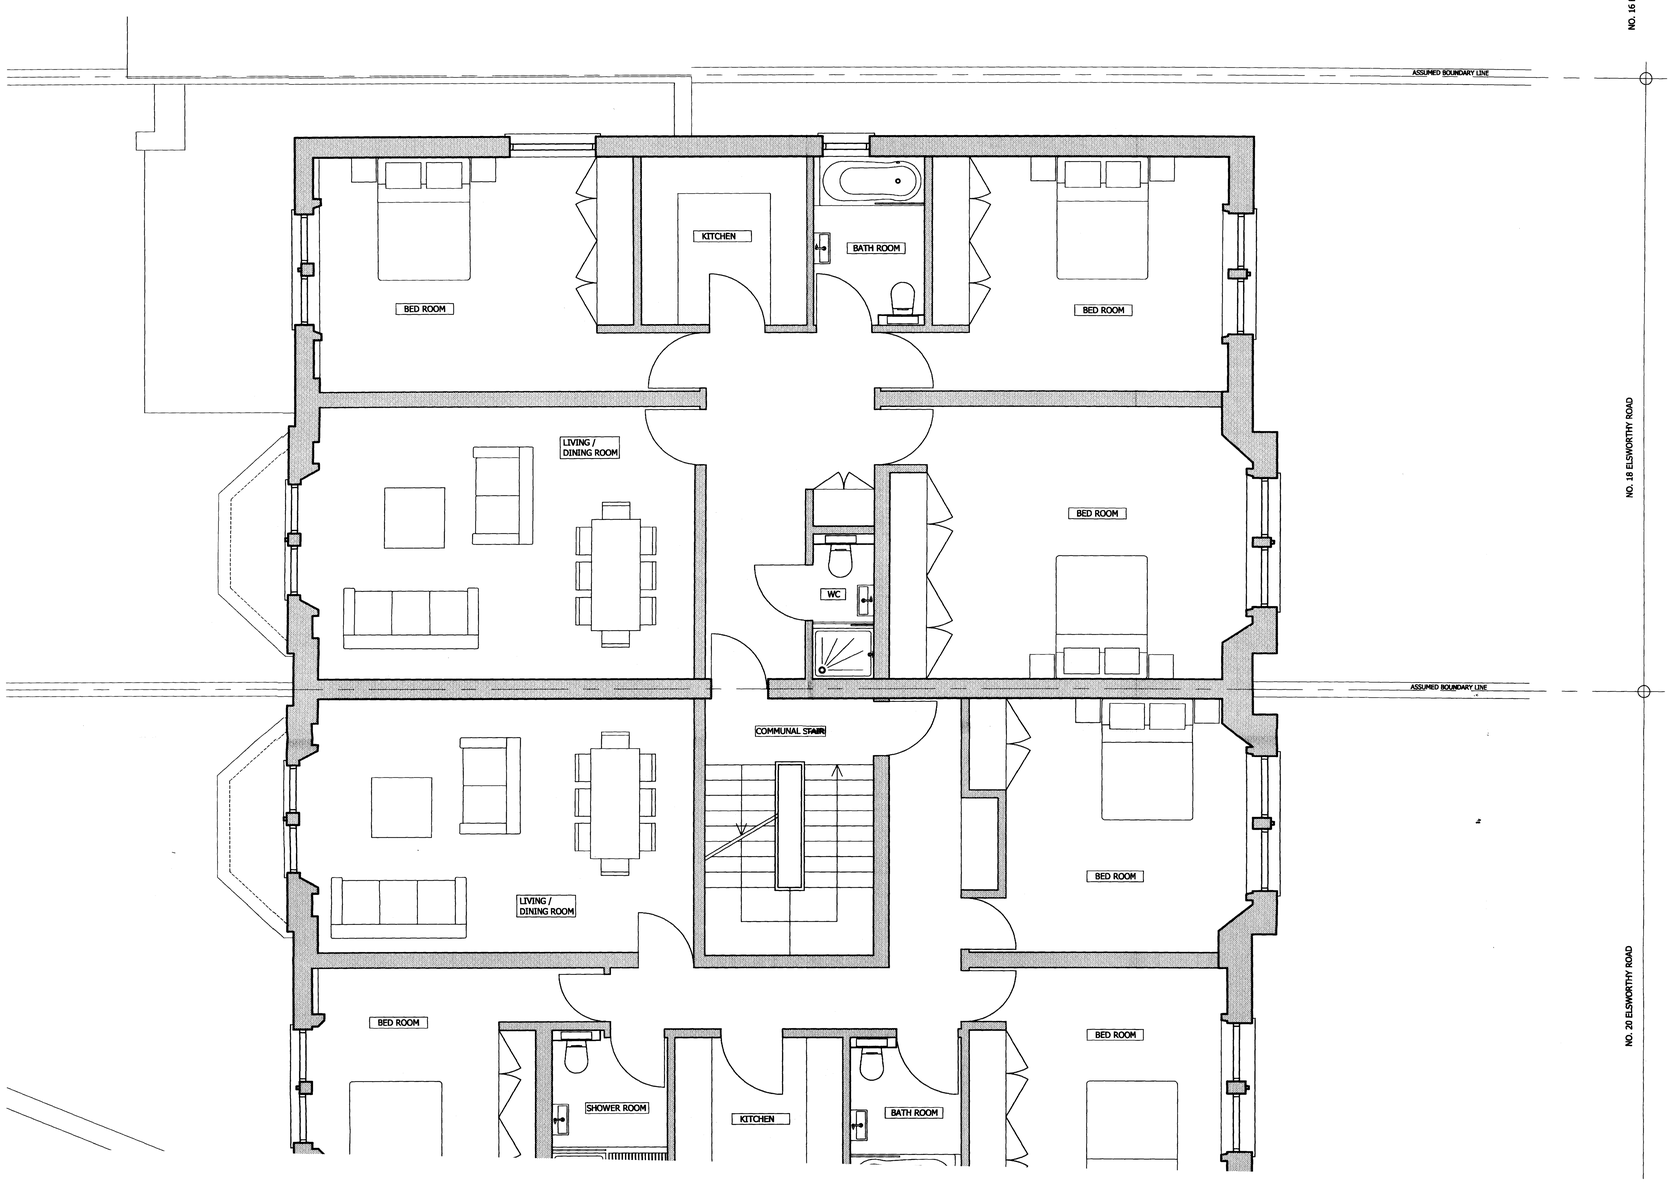

GENERAL NOTES:

DO NOT SCALE FROM THIS DRAWING

ALL DIMENSIONS TO BE CHECKED ON SITE

ANY OMISSIONS OR DISCREPANCIES TO BE REPORTED TO THE ARCHITECT IMMEDIATELY

IF IN DOUBT ASK

REVISIONS

finkernagel ross
architects

1 PROPOSED SECOND FLOOR PLAN
1:50

GENERAL NOTES:

DO NOT SCALE FROM THIS DRAWING

ALL DIMENSIONS TO BE CHECKED ON SITE

ANY OMISSIONS OR DISCREPANCIES TO BE REPORTED TO THE ARCHITECT IMMEDIATELY

IF IN DOUBT ASK

REVISIONS

finkernagel ross
architects

Studio 215, Stratford Workshops
Burford Road, London E15 2SP
Tel 020 8555 0951
Fax 020 8555 0958

PROJECT

18-20 ELSWORTHY ROAD
LONDON NW3

DRAWING

PROPOSED SECOND FLOOR PLAN

SCALE: 1:50 @ A1

DATE: 26.10.07

DRAWING NO: 18-20 ELS-P-103

REVISION:

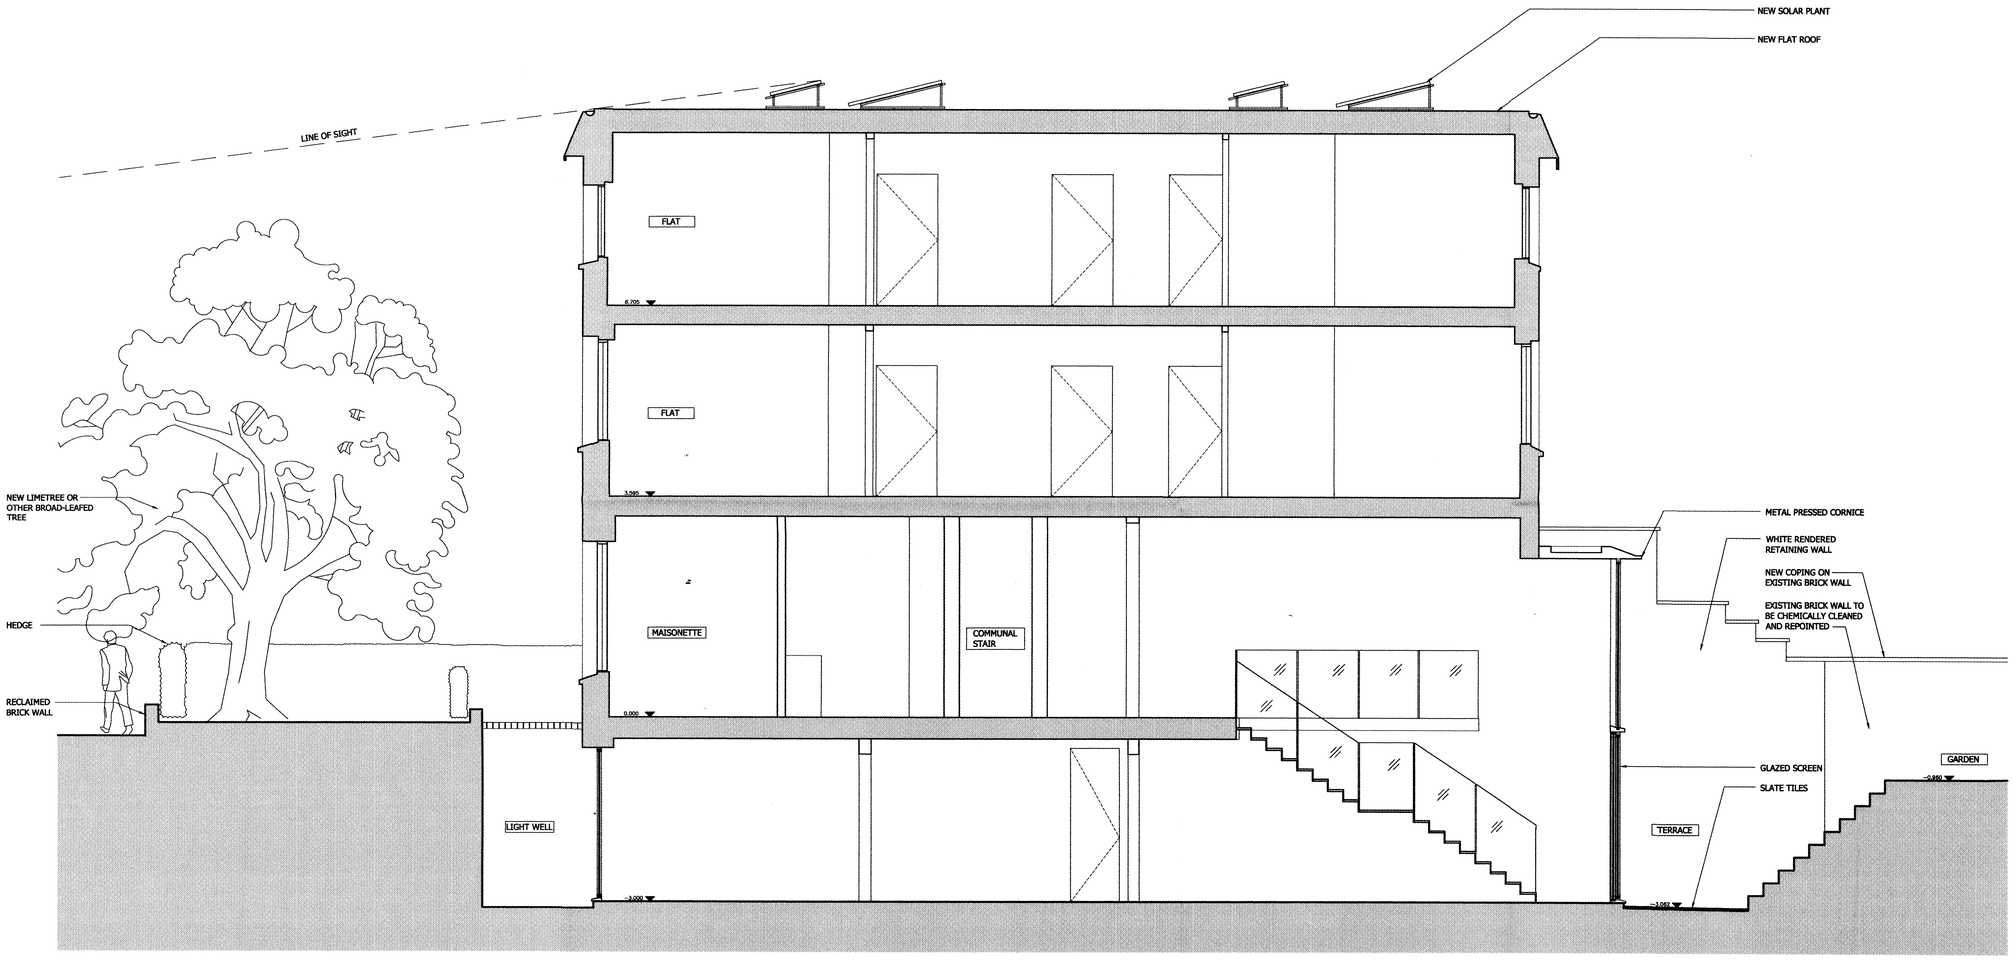

1 PROPOSED SECTION
1:50

GENERAL NOTES:

DO NOT SCALE FROM THIS DRAWING

ALL DIMENSIONS TO BE CHECKED ON SITE

ANY OMISSIONS OR DISCREPANCIES TO BE REPORTED TO THE ARCHITECT IMMEDIATELY

IF IN DOUBT ASK

REVISIONS

finkernagel ro
architects

Studio 215, Stratford Worksho
Burford Road, London E15 2
Tel 020 8555 0951
Fax 020 8555 0958

PROJECT

18-20 ELSWORTHY ROAD
LONDON NW3

DRAWING

PROPOSED SECTION

SCALE

1:50 @ A1

1 PROPOSED FRONT ELEVATION
1:50

2 PROPOSED STREET ELEVATION
1:100

GENERAL NOTES:

DO NOT SCALE FROM THIS DRAWING

ALL DIMENSIONS TO BE CHECKED ON SITE

ANY OMISSIONS OR DISCREPANCIES TO BE REPORTED TO THE ARCHITECT IMMEDIATELY

IF IN DOUBT ASK

REVISIONS

finkernagel ross
architects

Studio 215, Stratford Workshops
Burford Road, London E15 2SP
Tel 020 8555 0951
Fax 020 8555 0958

PROJECT

18-20 ELSWORTHY ROAD
LONDON NW3

DRAWING

PROPOSED FRONT ELEVATION

SCALE: 1:50, 1:100 @ A1

DATE: 26.10.07

DRAWING NO: 18-20 ELS-P-300

REVISION

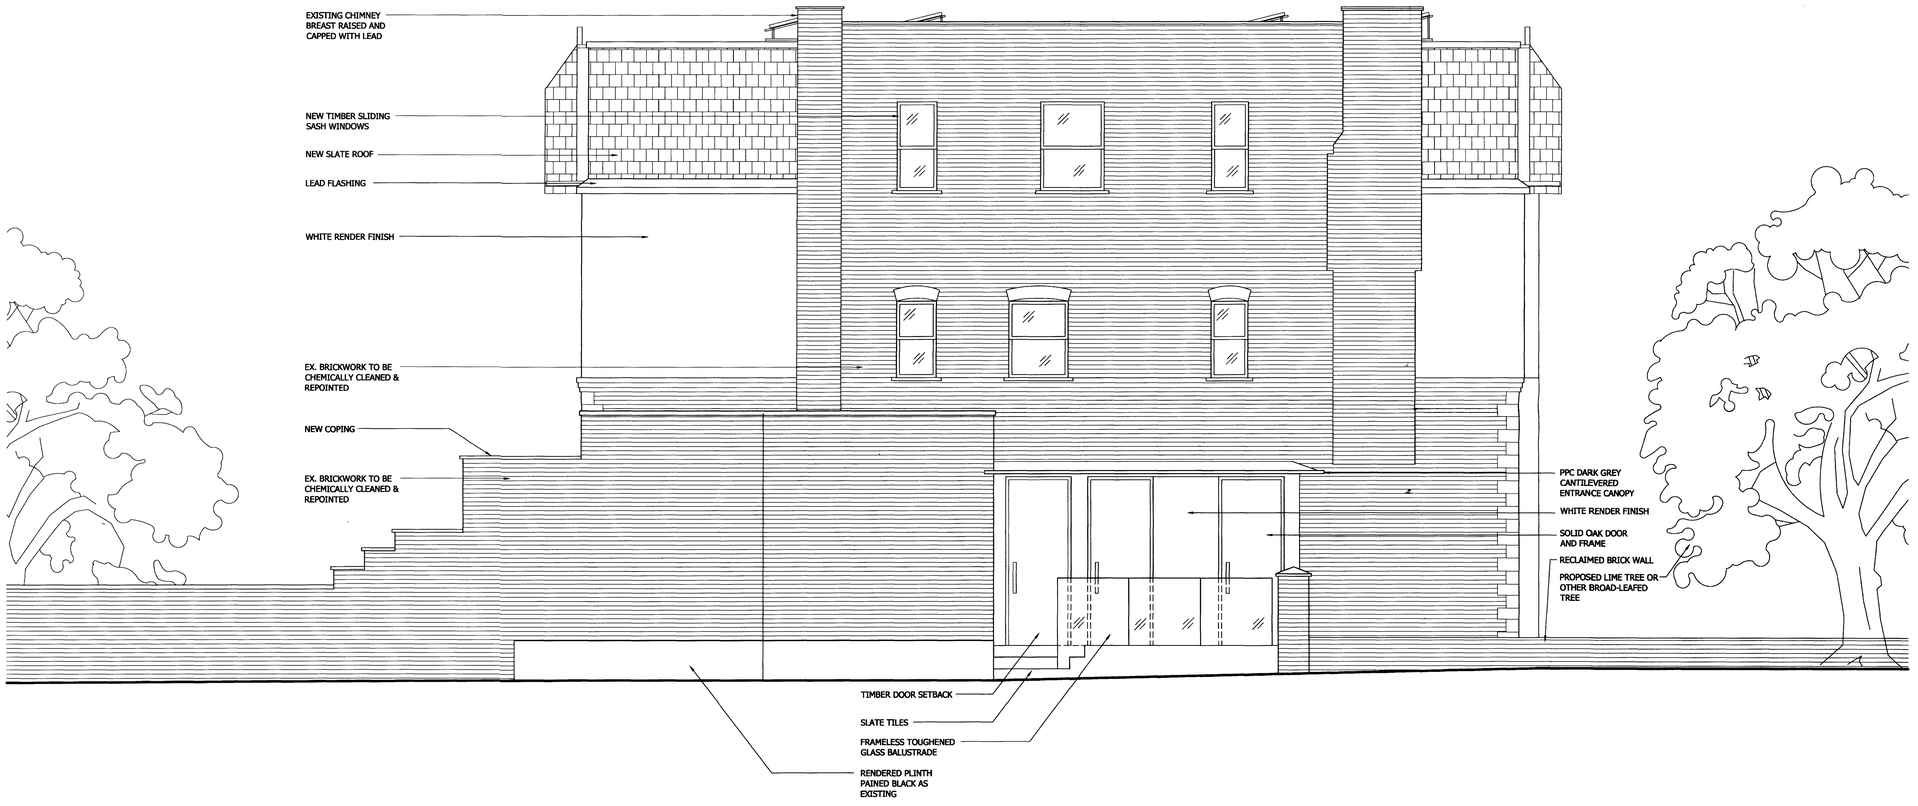

1 PROPOSED SIDE ELEVATION
1:50

GENERAL NOTES:

DO NOT SCALE FROM THIS DRAWING

ALL DIMENSIONS TO BE CHECKED ON SITE

ANY OMISSIONS OR DISCREPANCIES TO BE REPORTED TO THE ARCHITECT IMMEDIATELY

IF IN DOUBT ASK

REVISIONS

finkernagel ross
architects

Studio 215, Stratford Workshops
Burford Road, London E15 2SP
Tel 020 8555 0951
Fax 020 8555 0958

PROJECT

18-20 ELSWORTHY ROAD
LONDON NW3

DRAWING

PROPOSED SIDE ELEVATION

SCALE
1:50 @ A1

DAT
26.10.(

DRAWING NO
18-20 ELS-P-301

REVISIO

1 PROPOSED REAR ELEVATION
1:50

GENERAL NOTES:

DO NOT SCALE FROM THIS DRAWING

ALL DIMENSIONS TO BE CHECKED ON SITE

ANY OMISSIONS OR DISCREPANCIES TO BE REPORTED TO THE ARCHITECT IMMEDIATELY

IF IN DOUBT ASK

REVISIONS

finkernagel ross
architects

Studio 215, Stratford Workshops
Burford Road, London E15 2SP
Tel 020 8555 0951
Fax 020 8555 0958

PROJECT

18-20 ELSWORTHY ROAD
LONDON NW3

DRAWING

PROPOSED REAR ELEVATION

SCALE
1:50 @ A1

DATE
26.10.07

DRAWING NO
18-20 ELS-P-302

REVISION