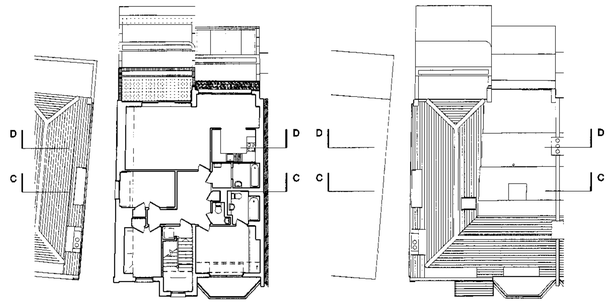

Section Key

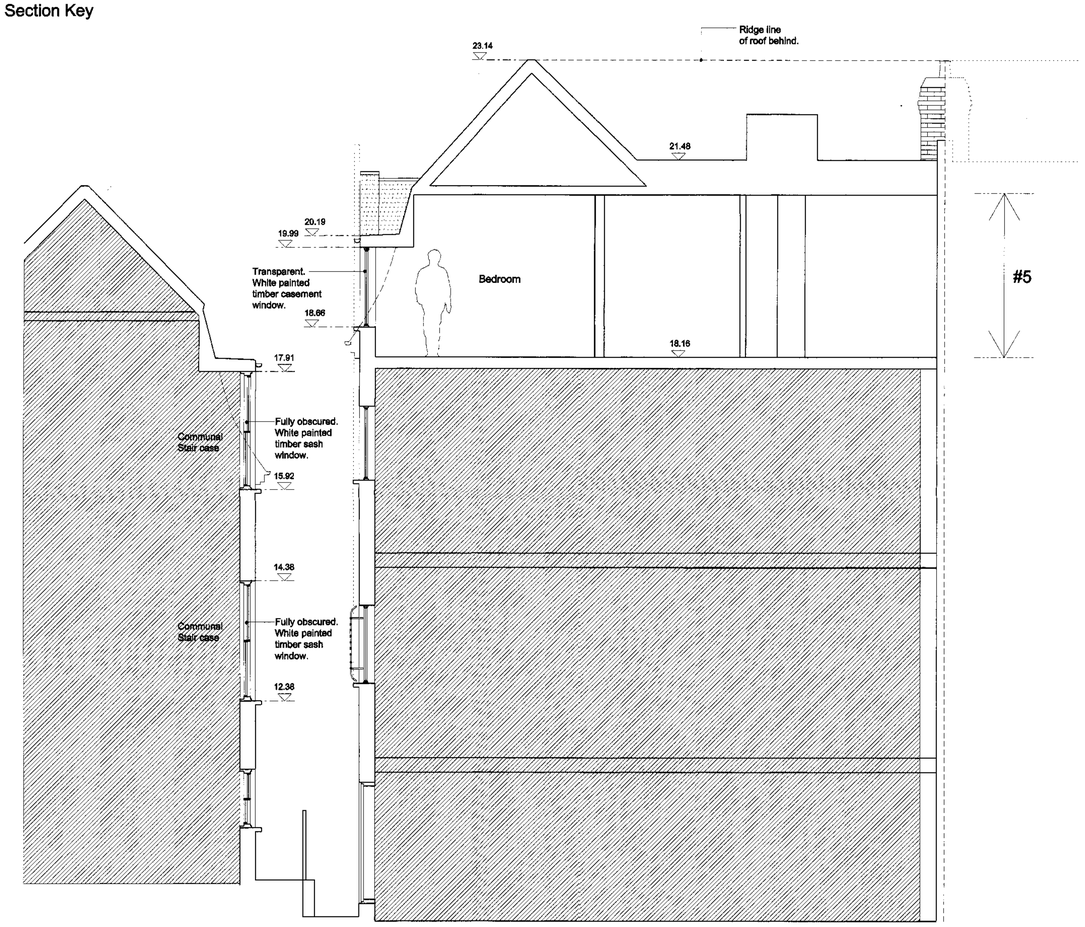

Existing Section C

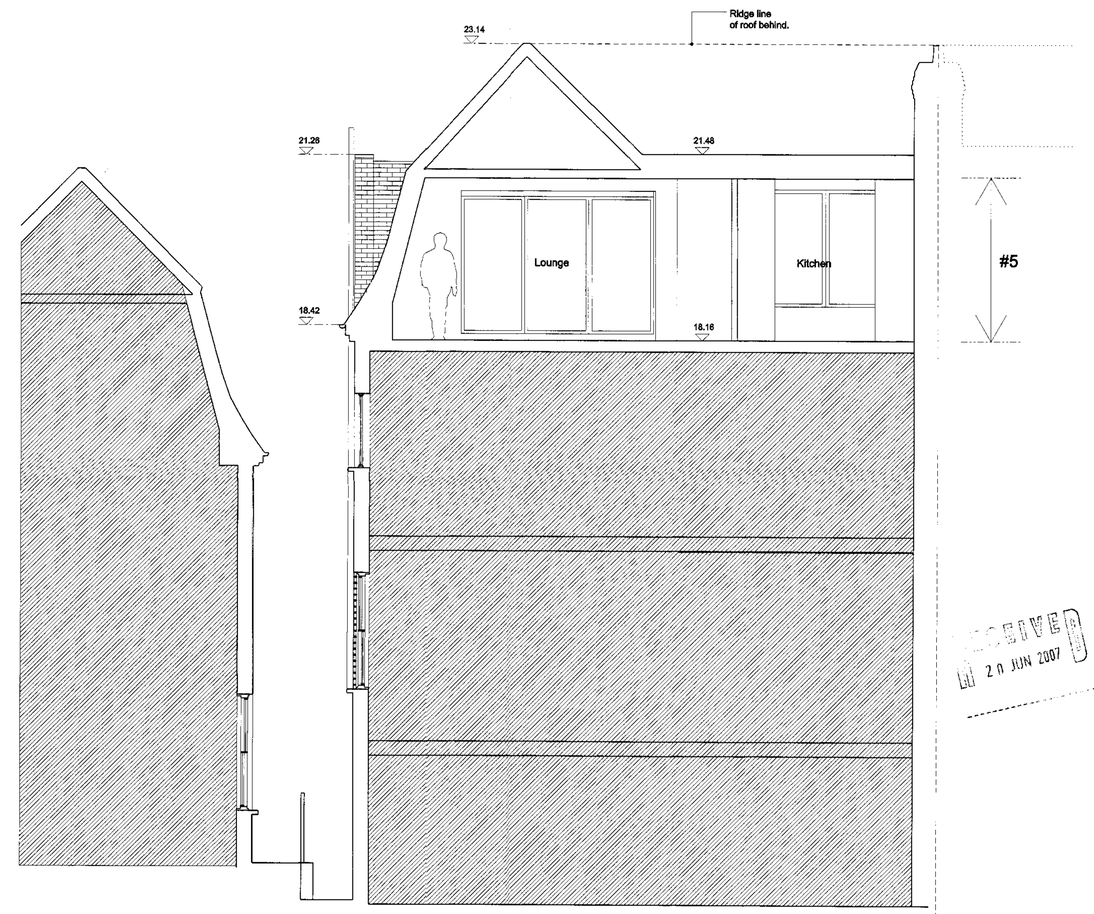

Existing Section D

+25.00 Existing spot height

+25.00

+25.00 Proposed spot height

+25.00

Entrance to building

RECEIVED
20 JUN 2007

EXISTING

ungar architects
108 Mount Street
London, W1K 2TP
UK

Tel: +44 (0) 207 722 4983

Unless indicated below, this drawing is for information only.

Issue / Revision	Date	Rev.
Planning	19.06.2007	

Project	#5, 15 Langland Gardens, NW3 6QE
Subject	Existing Sections C & D
Scale	1:50
Date	17/06/2007
Original Size	A1

Drawing No. PLA_X_SEC_02

Ungar Architects Ltd. registered in England & Wales No. 5825348 Hathaway House, Popes Drive, Finchley, London, N32 1QF

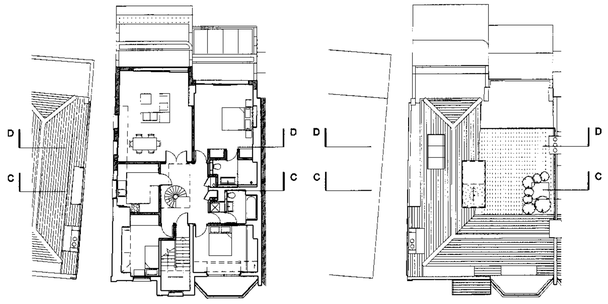

Section Key

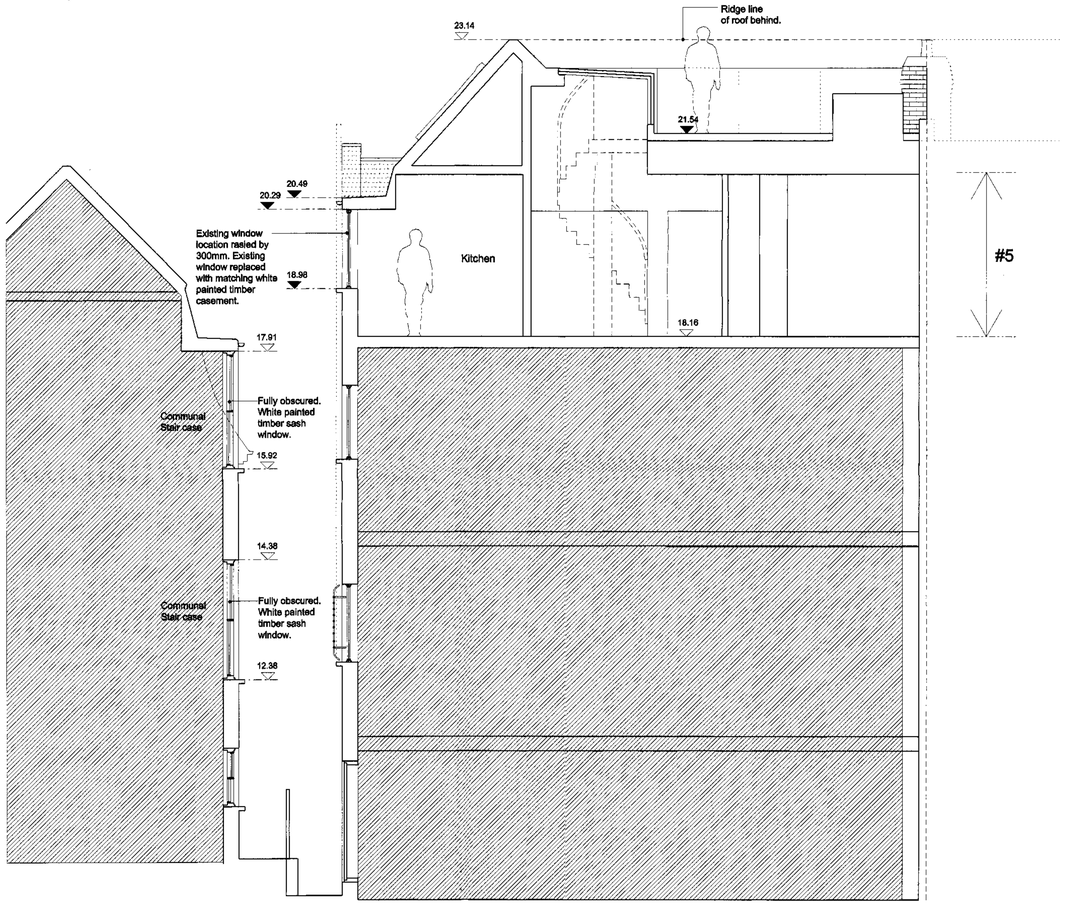

Proposed Section C

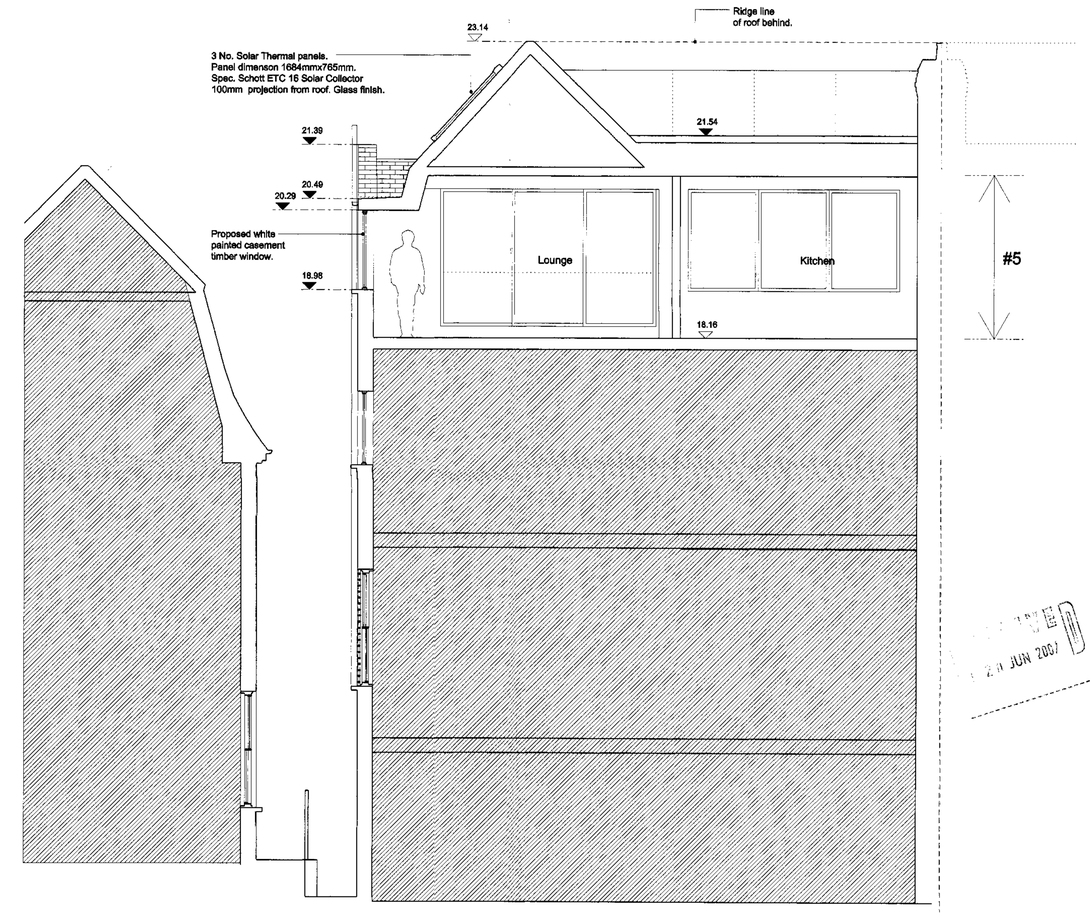

Proposed Section D

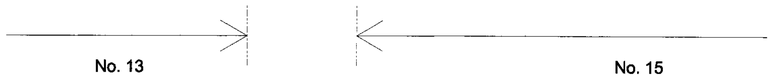

EXISTING

⊕ +25.00	Existing spot height
▽ +25.00	
◆ +25.00	Proposed spot height
▼ +25.00	
⇨	Entrance to building

RECEIVED
20 JUN 2007

ungar architects
108 Mount Street
London, W1K 2TP
UK

Tel: +44 (0) 207 722 4983

Unless indicated below, this drawing is for information only.

Issue / Revision	Date	Rev.
Planning	19.06.2007	

Project	#5, 15 Langland Gardens, NW3 6QE
Subject	Proposed Sections C & D
Scale	1:50
Date	17/06/2007
Original Size	A1
Drawing No.	PLA_SEC_02

Ungar Architects Ltd. registered in England & Wales No. 5825348 Hathaway House, Popes Drive, Finchley, London, N32 1QF

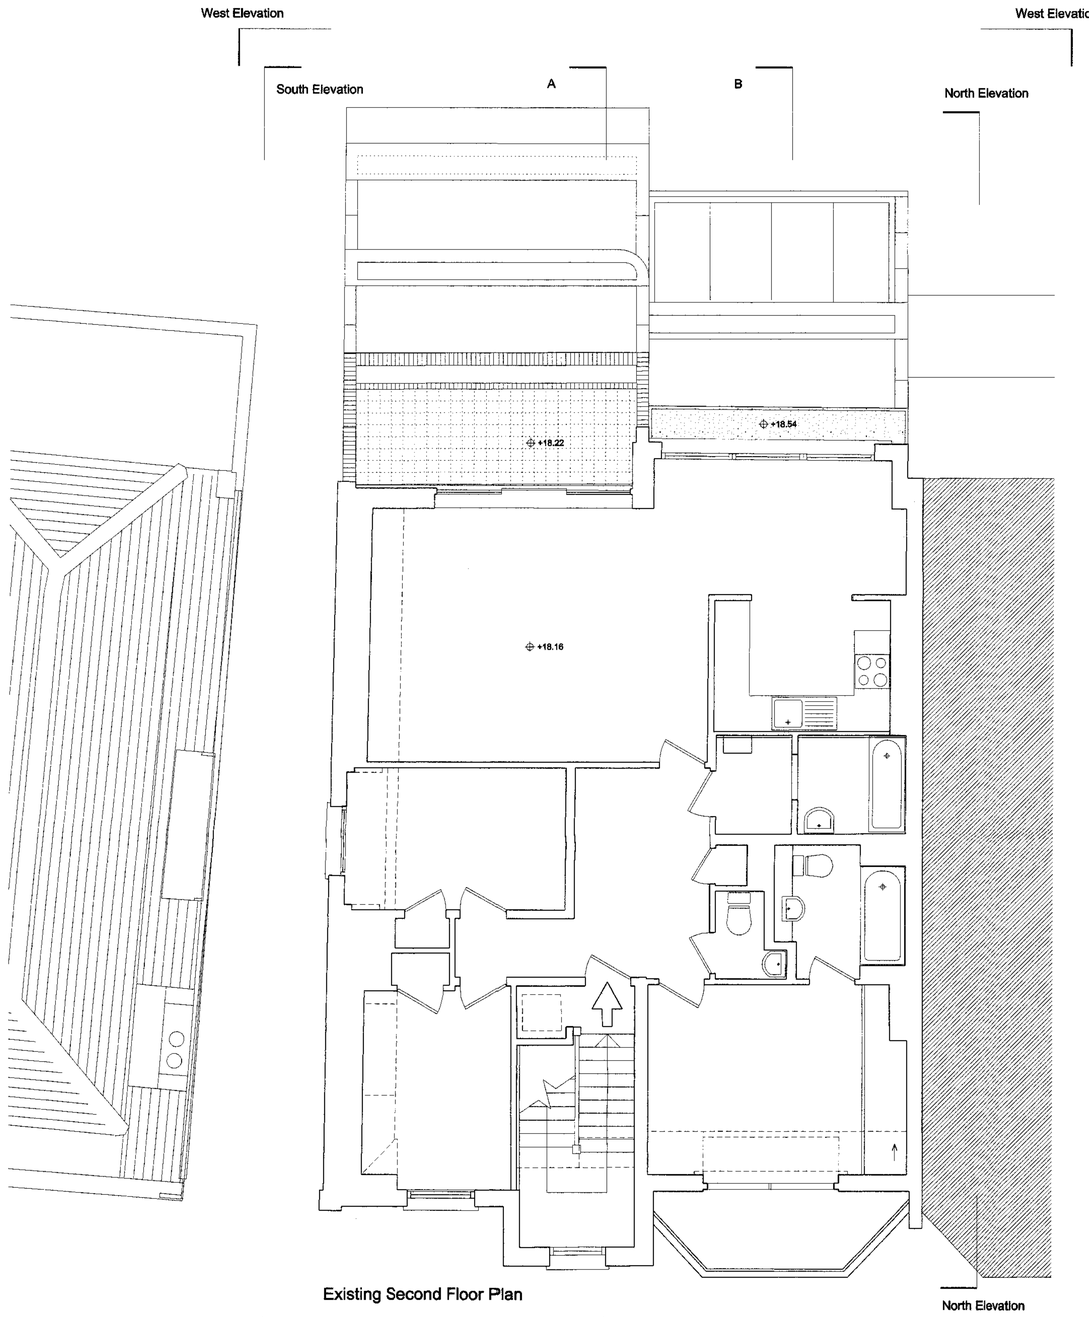

Existing Second Floor Plan

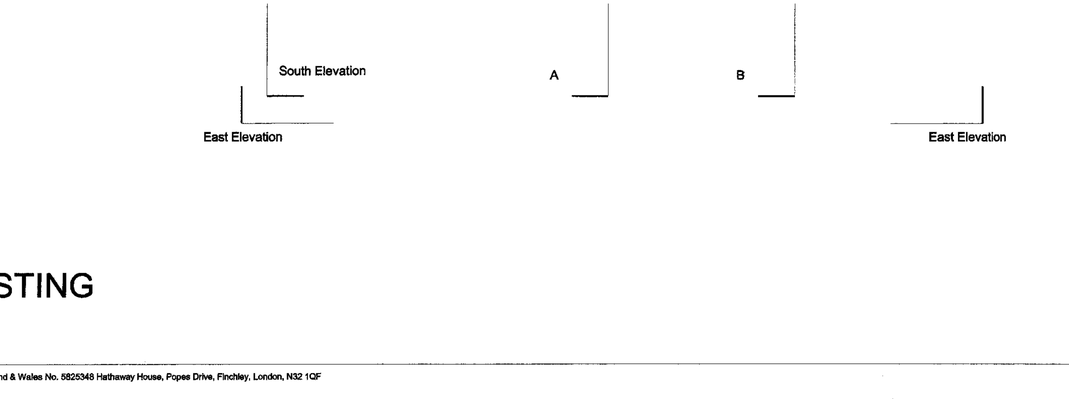

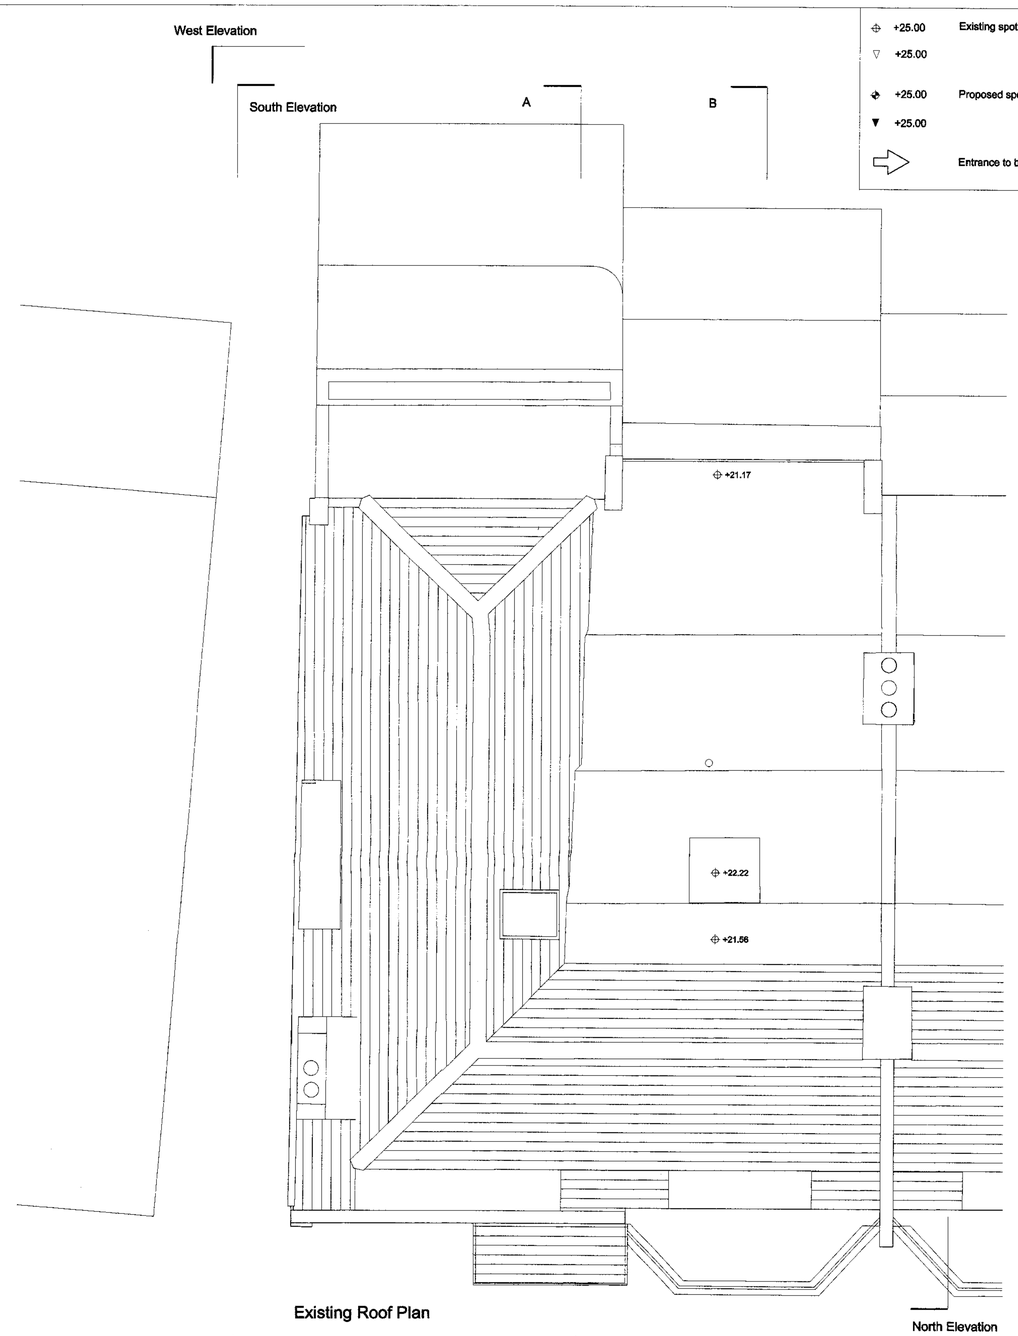

Existing Roof Plan

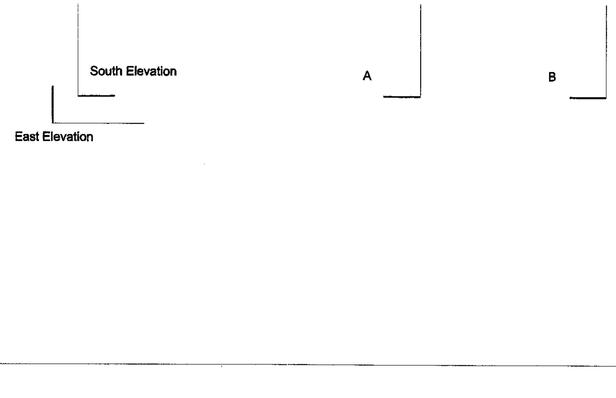

+25.00 Existing spot height

+25.00

+25.00 Proposed spot height

+25.00

Entrance to building

EXISTING

ungar architects
108 Mount Street
London, W1K 2TP
UK

Tel: +44 (0) 207 722 4983

Unless indicated below, this drawing is for information only.

Issue / Revision	Date	Rev.
Planning	01.06.2007	

Project #5, 15 Langland Gardens, NW3 6QE

Subject Existing Plans

Scale 1:50 Date 9/05/2007

Original Size A1

Drawing No. PLA_X_PL_01

Ungar Architects Ltd. registered in England & Wales No. 5825348 Hathaway House, Popes Drive, Finchley, London, N32 1QF

+25.00 Existing spot height

+25.00

+25.00 Proposed spot height

+25.00

Entrance to building

Existing East Elevation (Front)

Existing West Elevation (Back)

No. 15

No. 17

No. 15

EXISTING

ungar architects
108 Mount Street
London, W1K 2TP
UK

Tel: +44 (0) 207 722 4983

Unless indicated below, this drawing is for information only.

Issue / Revision	Date	Rev.
Planning	01.06.2007	

Project	#5, 15 Langland Gardens, NW3 6QE
Subject	Existing Elevations 1
Scale	1:50
Date	09/05/2007
Original Size	A1
Drawing No.	PLA_X_EL_01

Ungar Architects Ltd. registered in England & Wales No. 5825348 Hathaway House, Popes Drive, Finchley, London, N32 1QF

+25.00 Existing spot height

+25.00

+25.00 Proposed spot height

+25.00

Entrance to building

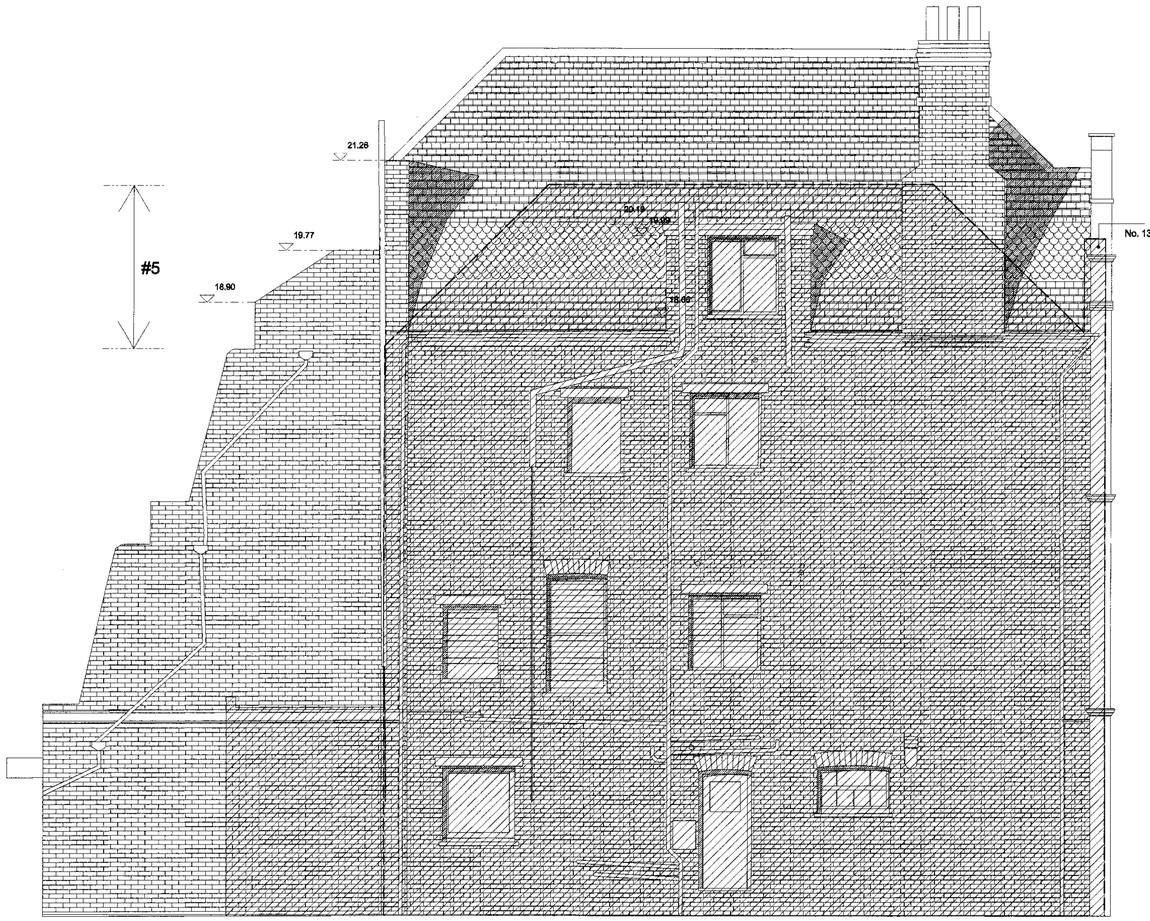

Existing South Elevation (Side)

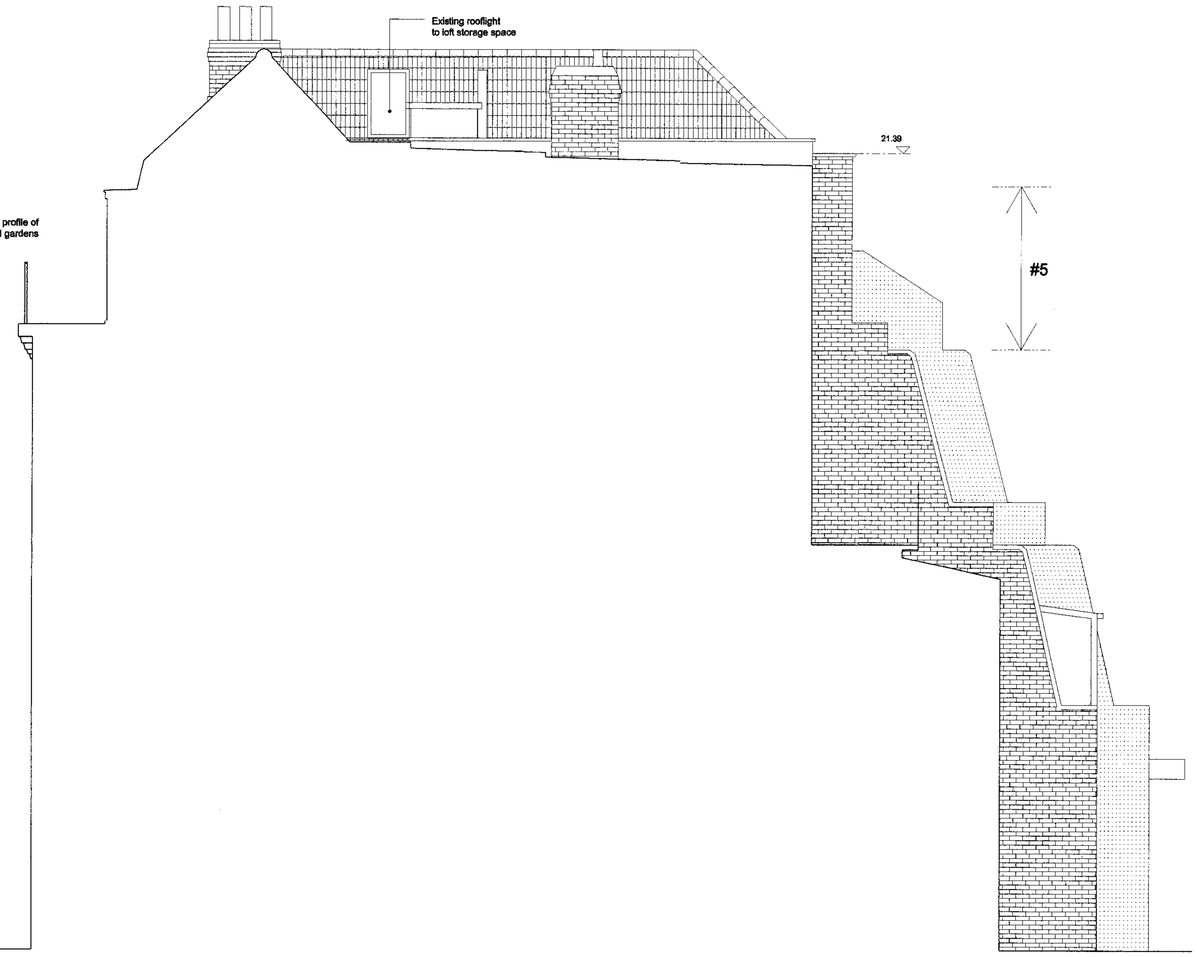

Existing North Elevation (Side)

EXISTING

ungar architects
108 Mount Street
London, W1K 2TP
UK

Tel: +44 (0) 207 722 4983

Unless indicated below, this drawing is for information only.

Issue / Revision	Date	Rev.
Planning	01.06.2007	

Project	#5, 15 Langland Gardens, NW3 6QE
Subject	Existing Elevations 2
Scale	1:50
Date	09/05/2007
Original Size	A1

Drawing No. PLA_X_EL_02

Ungar Architects Ltd. registered in England & Wales No. 5825348 Hathaway House, Popes Drive, Finchley, London, N32 1QF

+25.00 Existing spot height

+25.00

+25.00 Proposed spot height

+25.00

Entrance to building

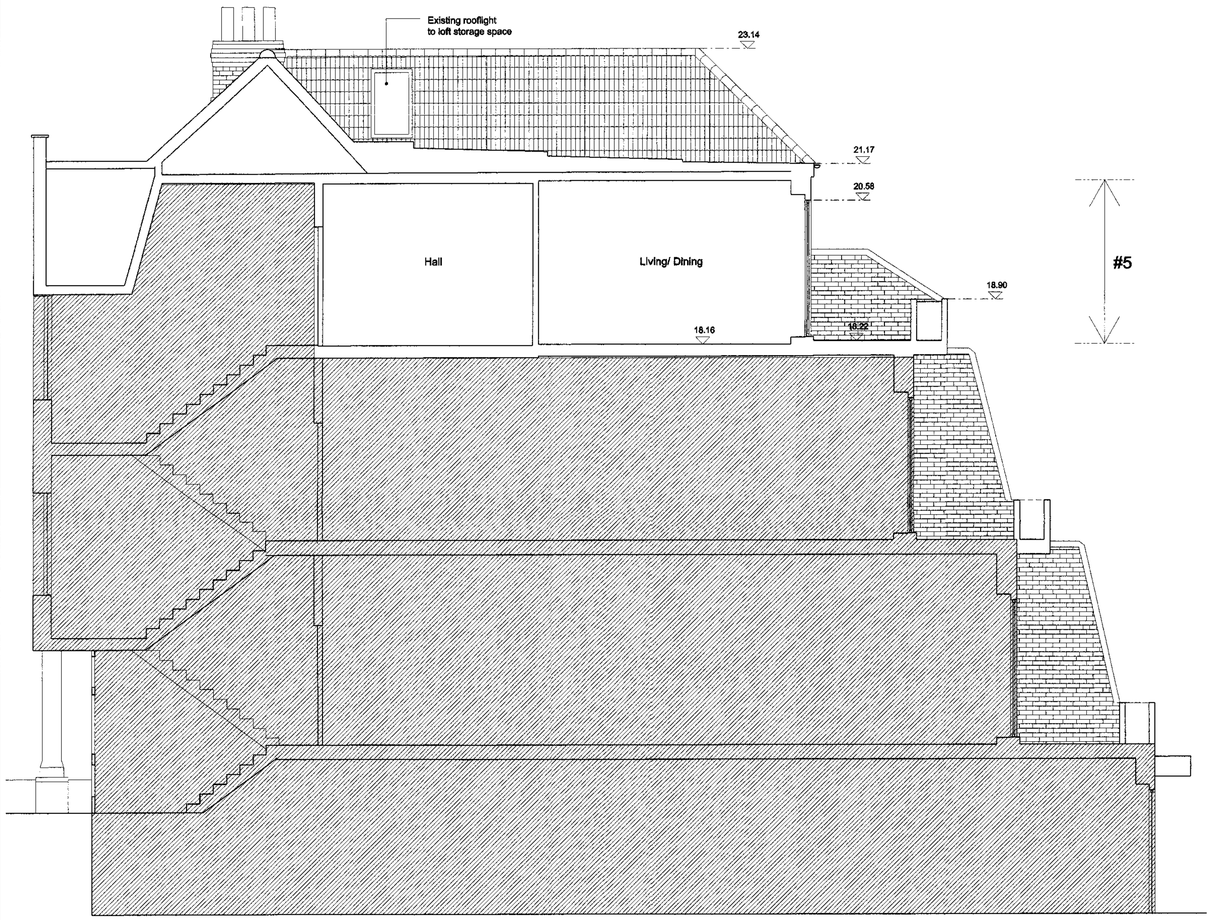

Existing Section A

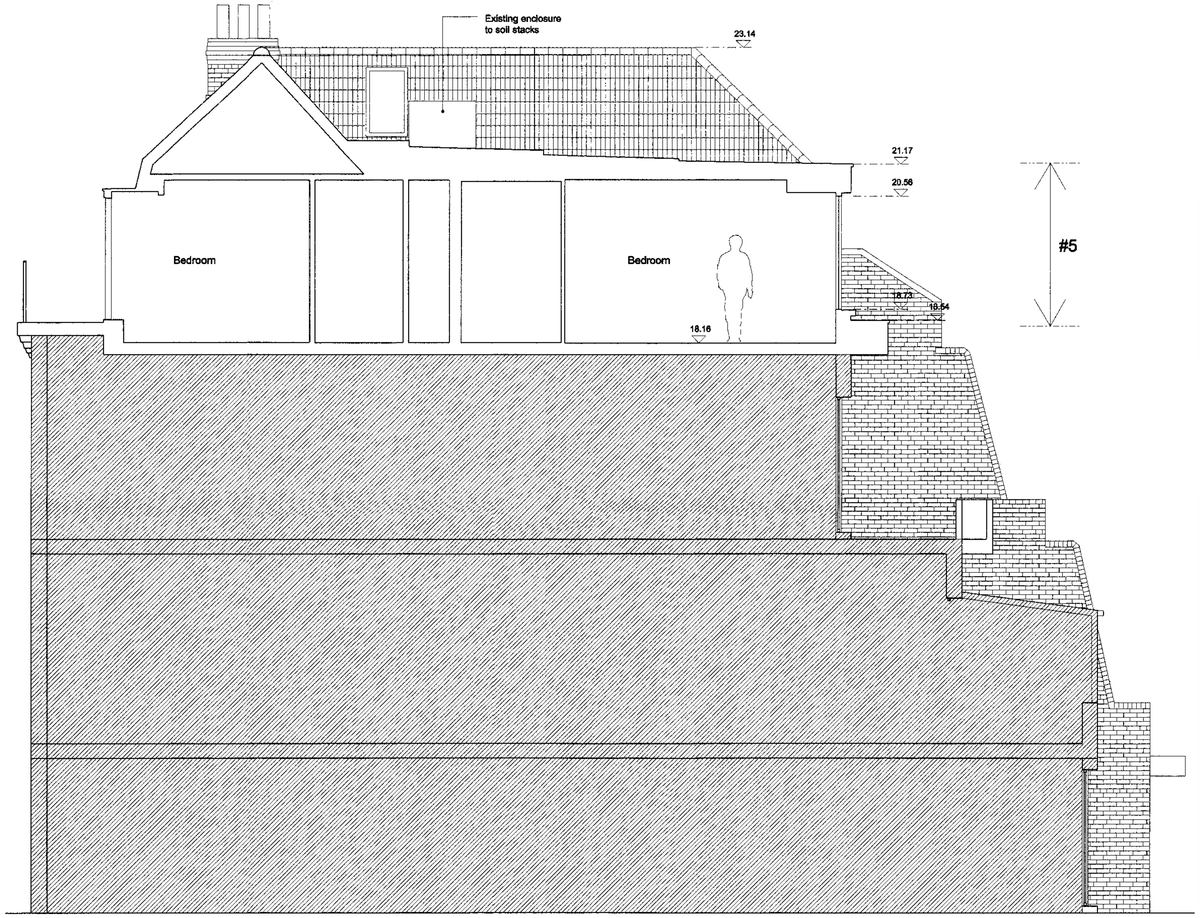

Existing Section B

EXISTING

ungar architects
108 Mount Street
London, W1K 2TP
UK

Tel: +44 (0) 207 722 4983

Unless indicated below, this drawing is for information only.

Issue / Revision	Date	Rev.
Planning	01.06.2007	

Project	#5, 15 Langland Gardens, NW3 6QE
Subject	Existing Sections A & B
Scale	1:50
Date	09/05/2007
Original Size	A1

Drawing No. PLA_X_SEC_01

Ungar Architects Ltd. registered in England & Wales No. 5825348 Hathaway House, Popes Drive, Finchley, London, N32 1QF

West Elevation

South Elevation

A

B

North Elevation

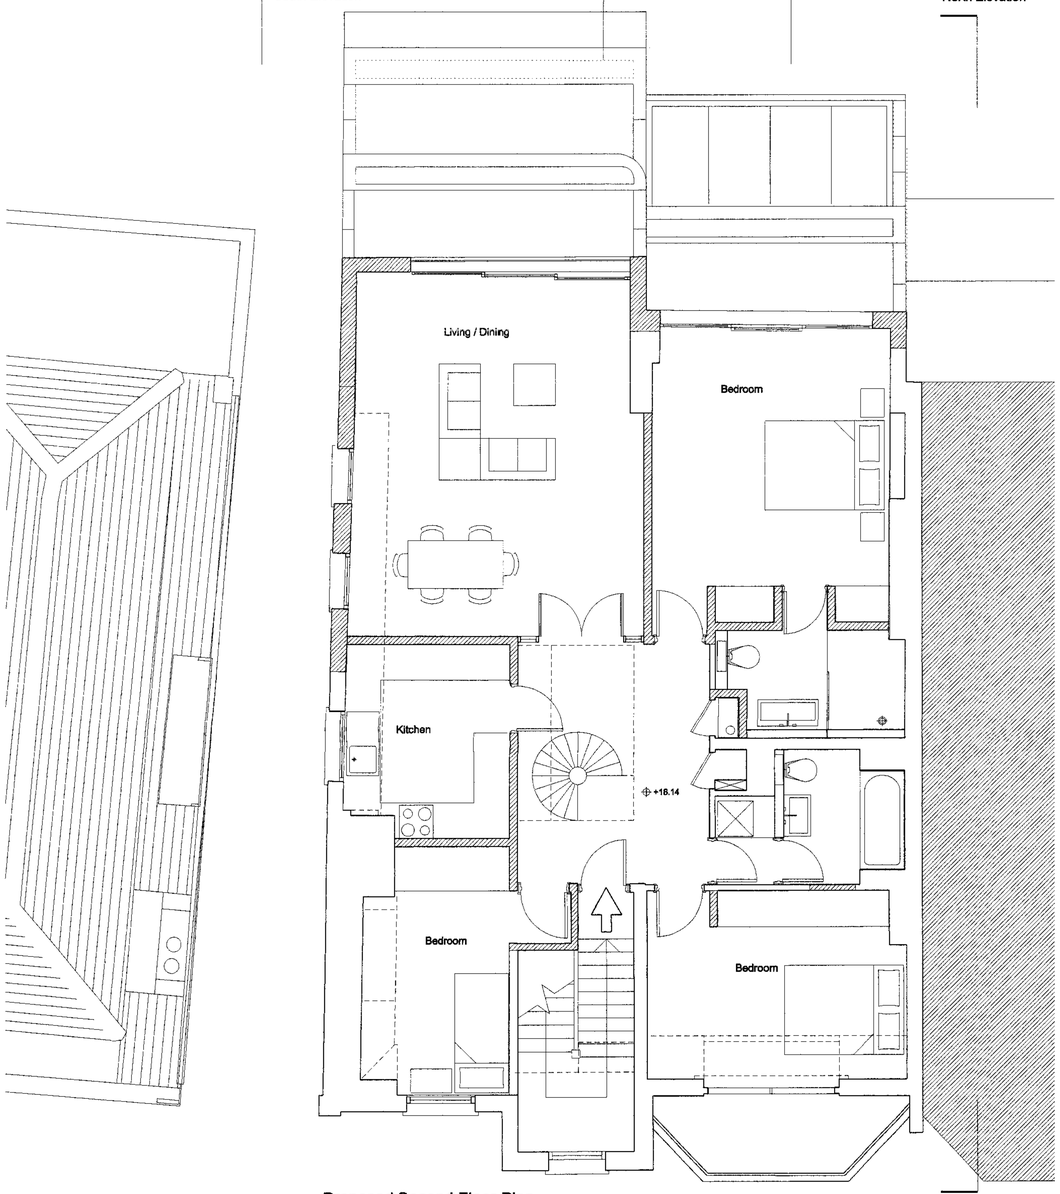

Proposed Second Floor Plan

West Elevation

South Elevation

A

B

East Elevation

North Elevation

East Elevation

West Elevation

South Elevation

A

B

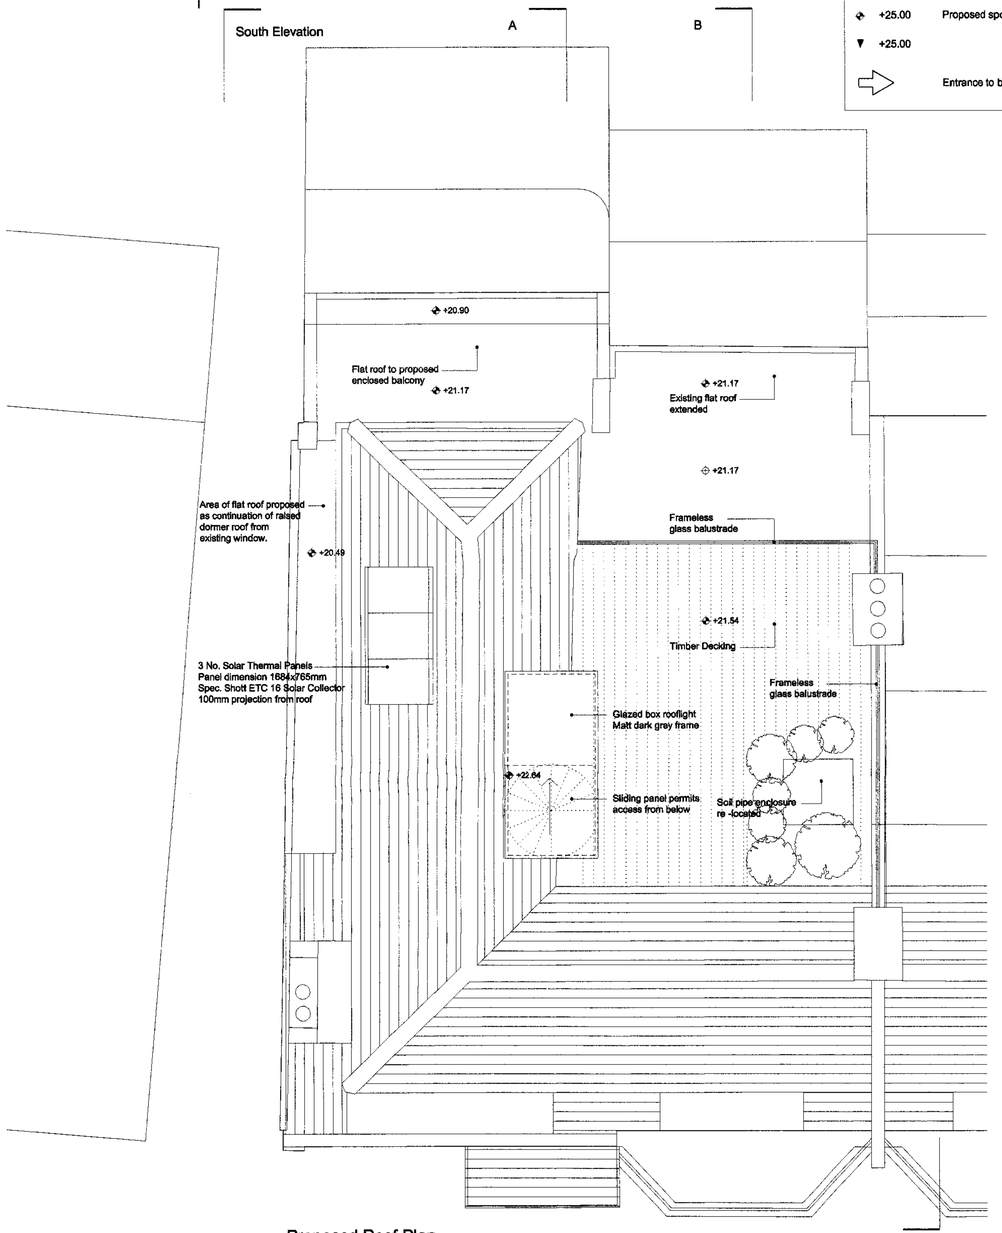

Proposed Roof Plan

East Elevation

North Elevation

+25.00 Existing spot height

+25.00

+25.00 Proposed spot height

+25.00

Entrance to building

PROPOSED

ungar architects
108 Mount Street
London, W1K 2TP
UK

Tel: +44 (0) 207 722 4983

Unless indicated below, this drawing is for information only.

Issue / Revision	Date	Rev.
Planning	01.08.2007	

Project	#5, 15 Langland Gardens, NW3 6QE
Subject	Proposed Plans
Scale	1:50
Date	9/05/2007
Original Size	A1
Drawing No.	PLA_PL_01

Ungar Architects Ltd. registered in England & Wales No. 5825348 Hathaway House, Popes Drive, Finchley, London, N32 1QF

+25.00 Existing spot height

+25.00

+25.00 Proposed spot height

+25.00

Entrance to building

NO ALTERATION

Proposed East Elevation (Front)

No. 15

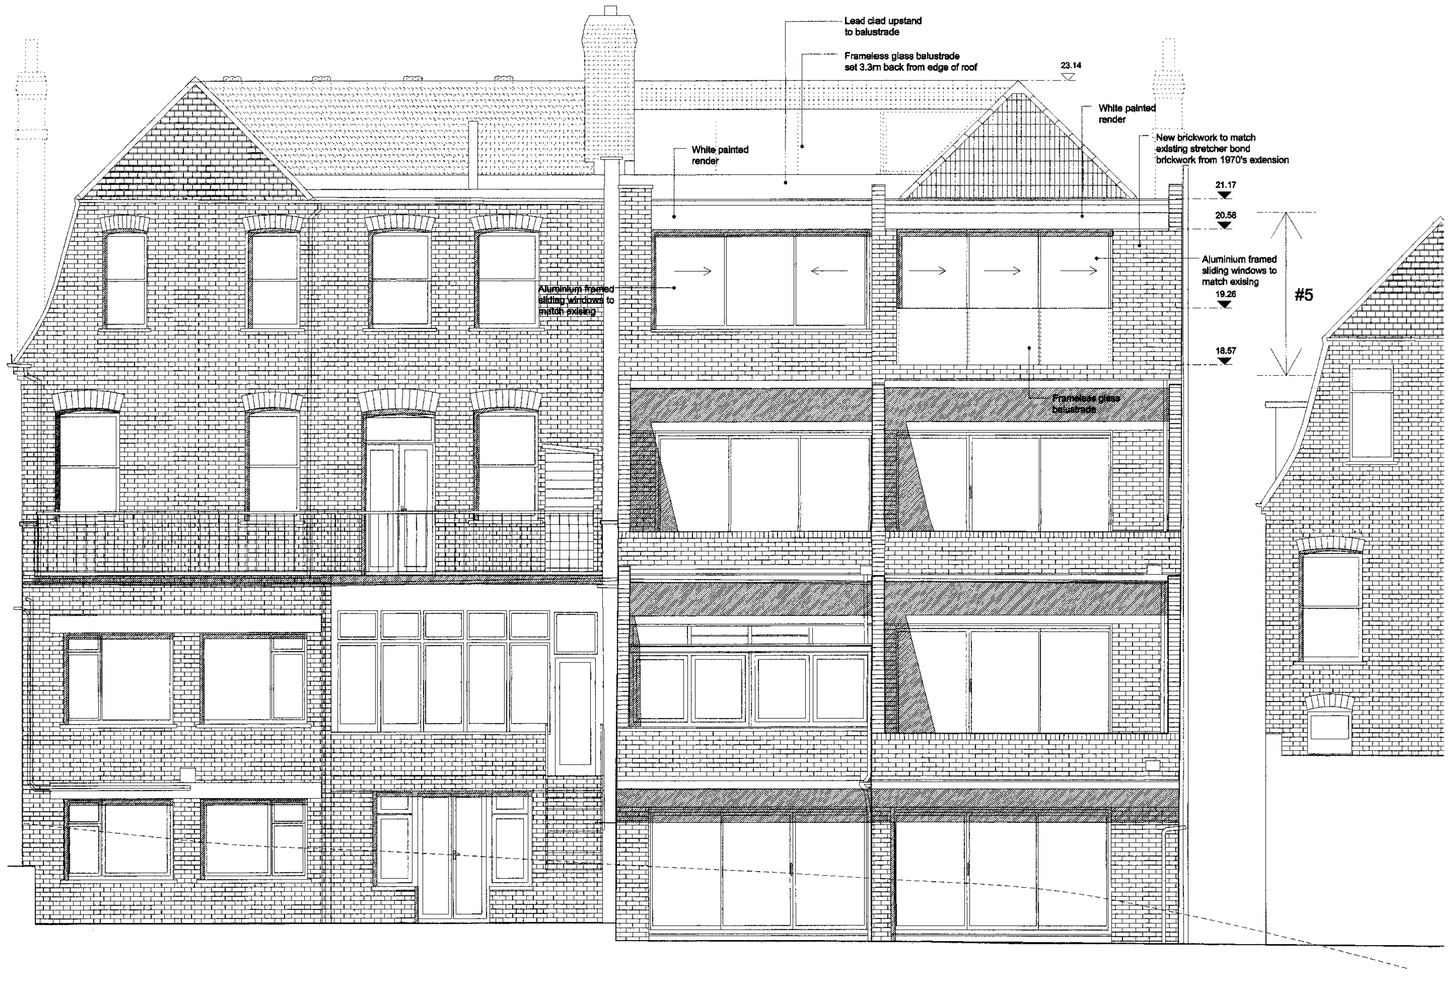

Proposed West Elevation (Back)

No. 17 No. 15

PROPOSED

ungar architects
108 Mount Street
London, W1K 2TP
UK

Tel: +44 (0) 207 722 4983

Unless indicated below, this drawing is for information only.

Issue / Revision	Date	Rev.
Planning	01.06.2007	

Project	#5, 15 Langland Gardens, NW3 6QE
Subject	Proposed Elevations 1
Scale	1:50 Date 09/05/2007
Original Size	A1
Drawing No.	PLA_EL_01

Ungar Architects Ltd. registered in England & Wales No. 5825348 Hathaway House, Popes Drive, Finchley, London, N32 1QF

+25.00 Existing spot height

+25.00

+25.00 Proposed spot height

+25.00

Entrance to building

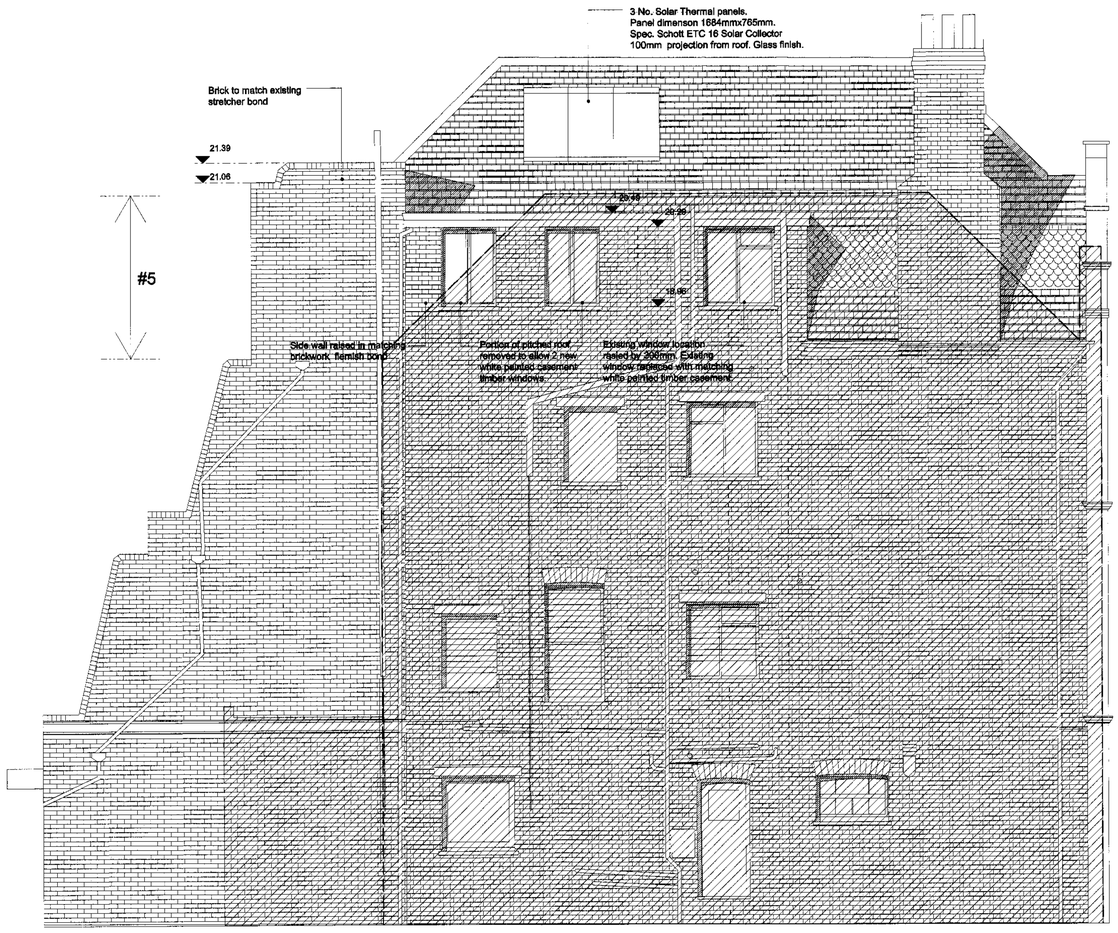

Proposed South Elevation (Side)

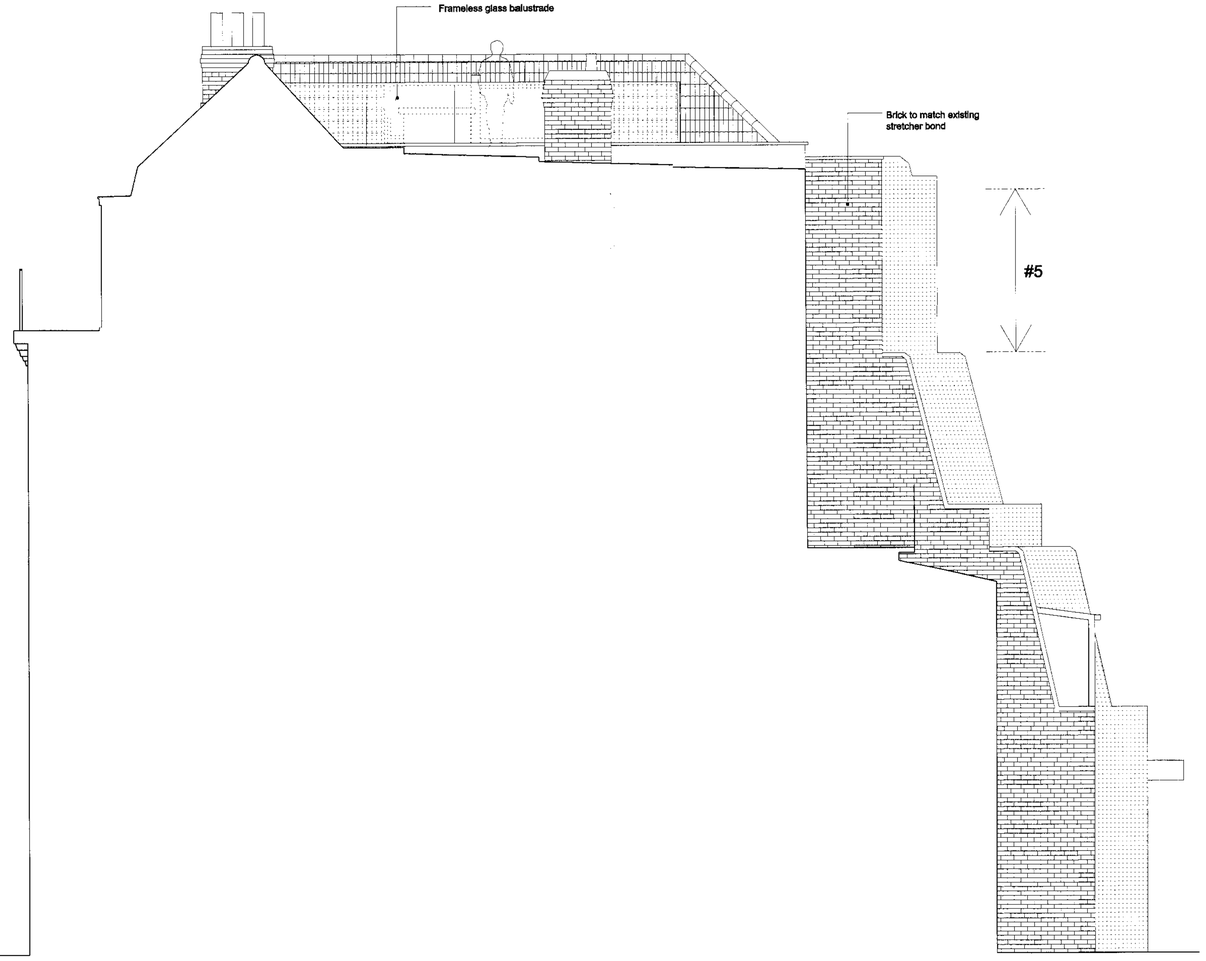

Proposed North Elevation (Side)

PROPOSED

ungar architects
108 Mount Street
London, W1K 2TP
UK

Tel: +44 (0) 207 722 4983

Unless indicated below, this drawing is for information only.

Issue / Revision	Date	Rev.
Planning	01.06.2007	

Project	#5, 15 Langland Gardens, NW3 6QE
Subject	Proposed Elevations 2
Scale	1:50 Date 09/05/2007
Original Size	A1

Drawing No. PLA_EL_02

Ungar Architects Ltd. registered in England & Wales No. 5826348 Hathaway House, Popes Drive, Finchley, London, N32 1QF

+25.00 Existing spot height

+25.00

+25.00 Proposed spot height

+25.00

Entrance to building

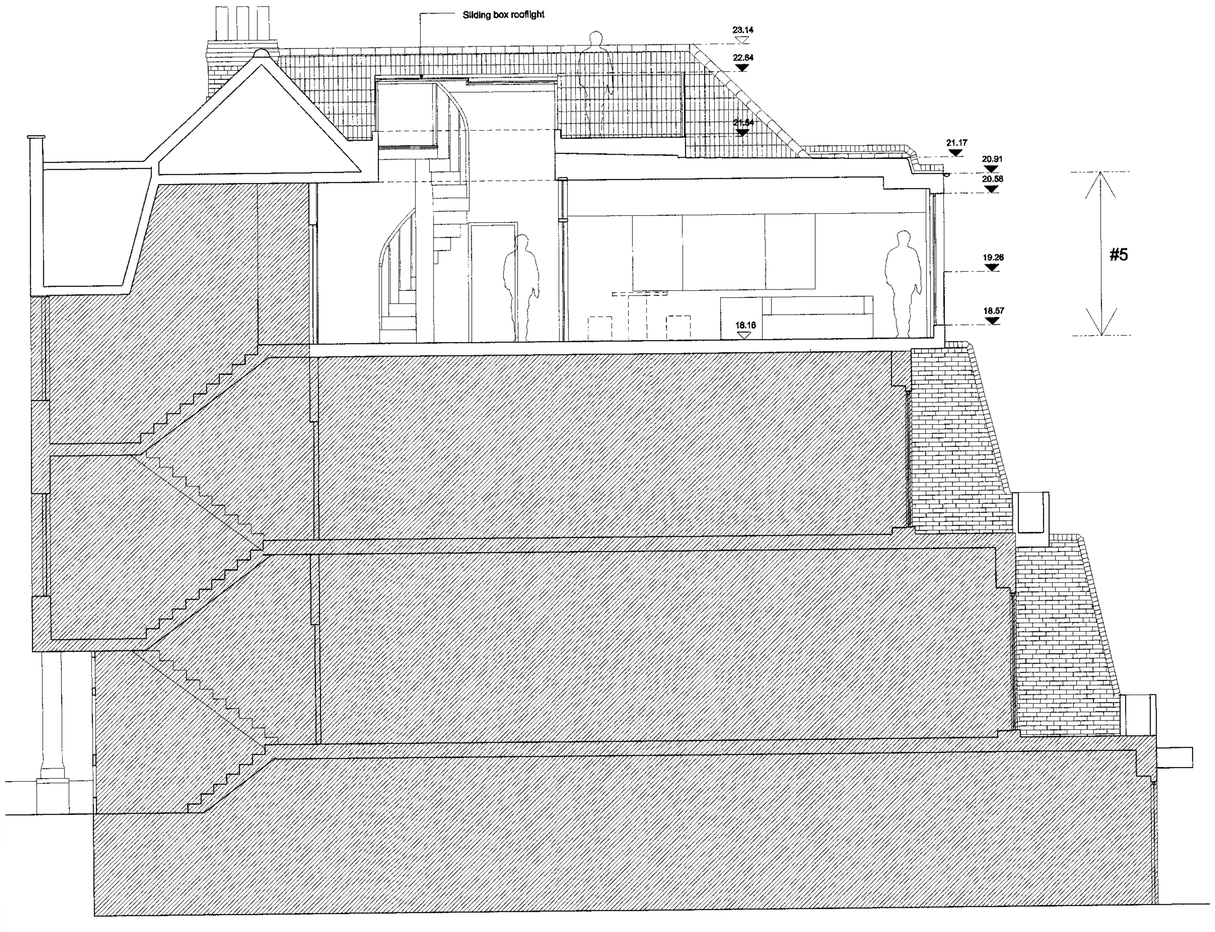

Proposed Section A

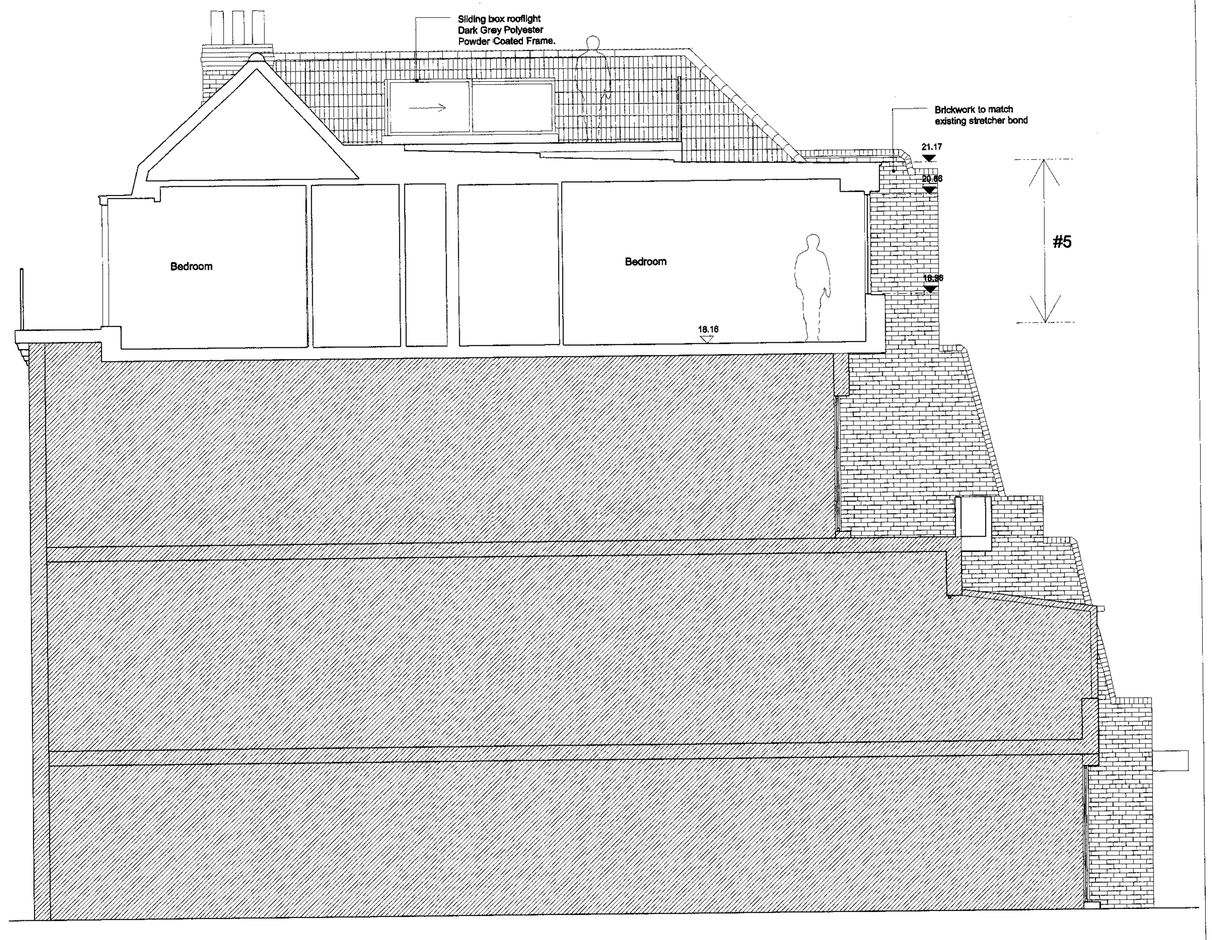

Proposed Section B

PROPOSED

ungar architects
108 Mount Street
London, W1K 2TP
UK

Tel: +44 (0) 207 722 4983

Unless indicated below, this drawing is for information only.

Issue / Revision	Date	Rev.
Planning	01.06.2007	

Project	#5, 15 Langland Gardens, NW3 6QE
Subject	Proposed Sections A & B
Scale	1:50
Date	09/05/2007
Original Size	A1
Drawing No.	PLA_SEC_01

Ungar Architects Ltd. registered in England & Wales No. 5825348 Hathaway House, Popes Drive, Finchley, London, N32 1QF