scales 1:50 @ A1
1:100 @ A3

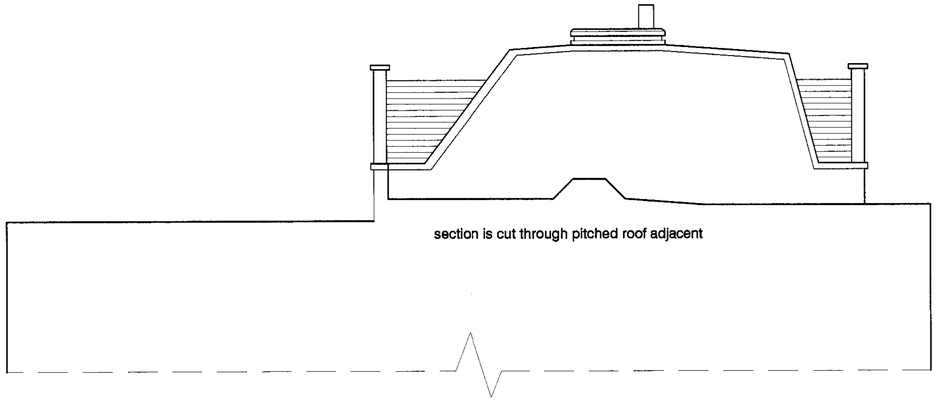

east elevation at roof level as proposed
section BB

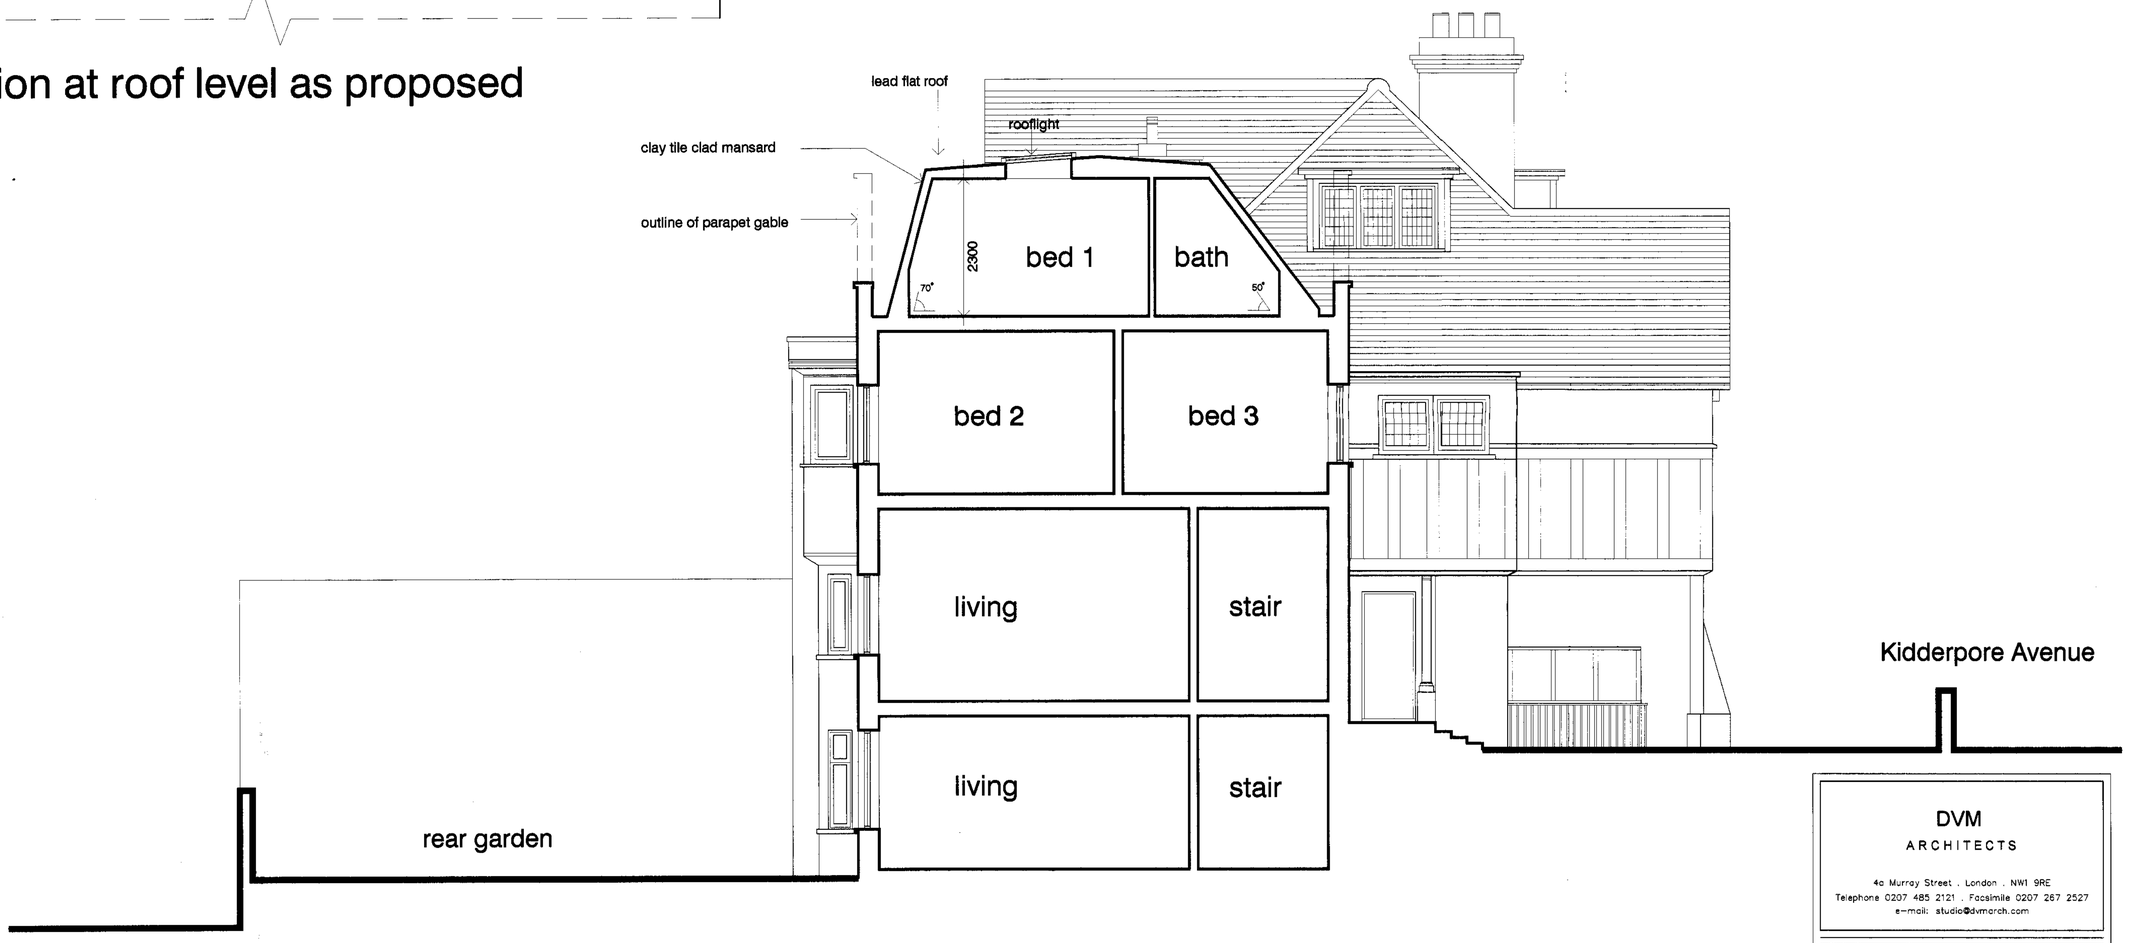

Section AA as proposed

DVM
ARCHITECTS
4c Murray Street . London . NW1 9RE
Telephone 0207 485 2121 . Facsimile 0207 267 2527
e-mail: studio@dvmarch.com

Client
Mr C Truman

Project
4B Kidderpore Avenue
London NW3

Title
Sections AA and BB
as Proposed

Scale	Date	Job No.
1:50	08.02.07	1645

Drawing No.	Rev.
1645/12	A

RECEIVED
- 3 APR 2007

All dimensions are to checked on site.
© This drawing is copyright and remains the property of David & Victoria Mercer at all times and may not be reproduced in part or whole without written consent.