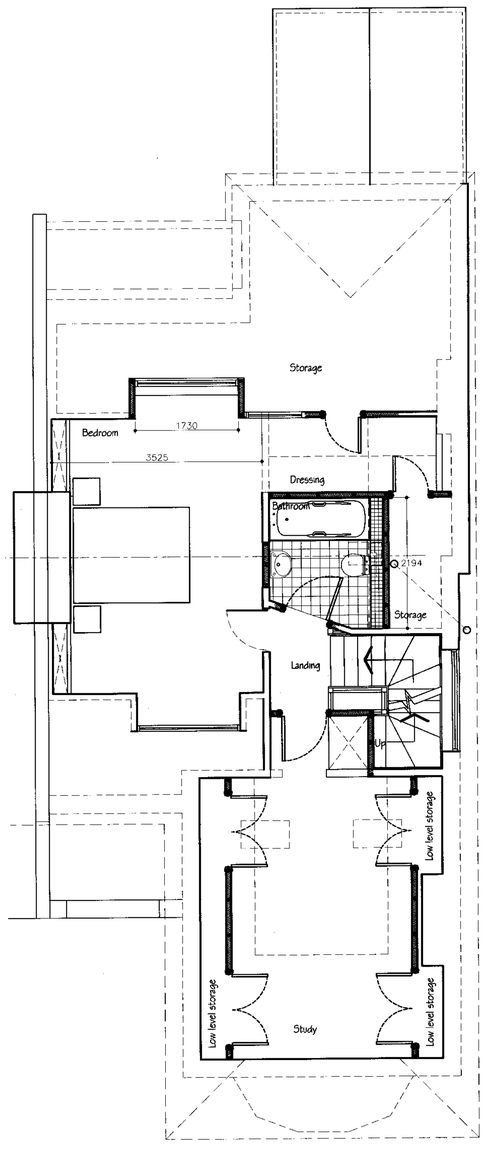

PROPOSED SECOND FLOOR PLAN

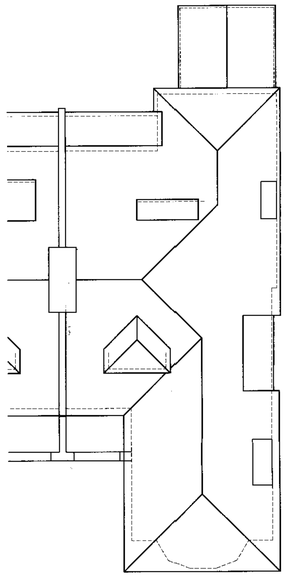

EXISTING ROOF PLAN

PROPOSED ROOF PLAN

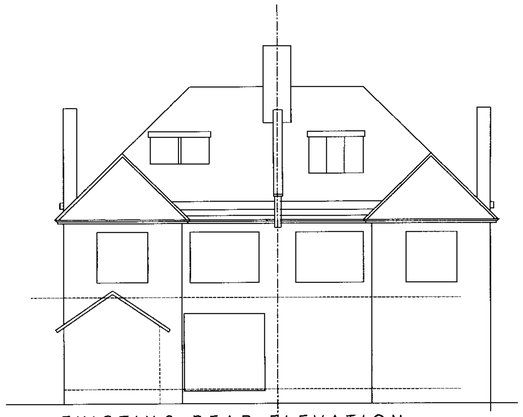

EXISTING REAR ELEVATION

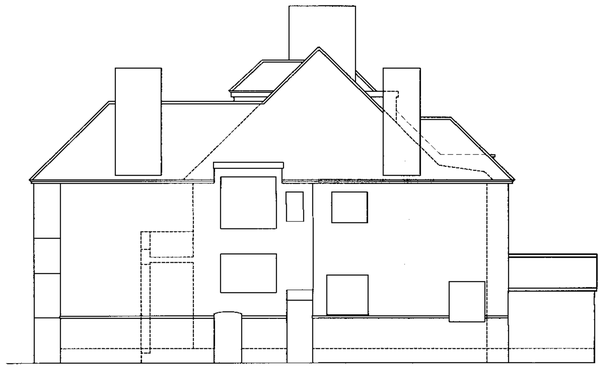

EXISTING SIDE ELEVATION

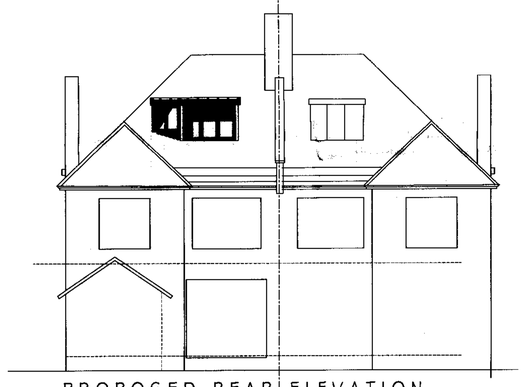

PROPOSED REAR ELEVATION

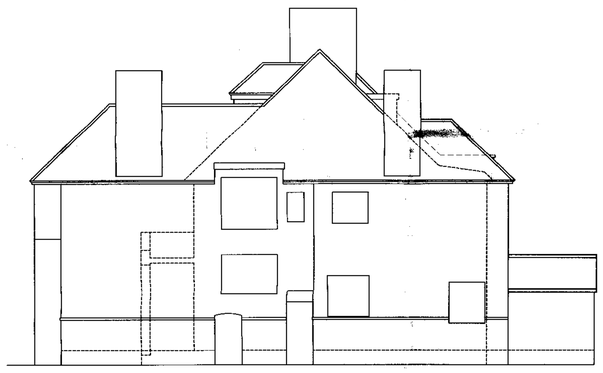

PROPOSED SIDE ELEVATION

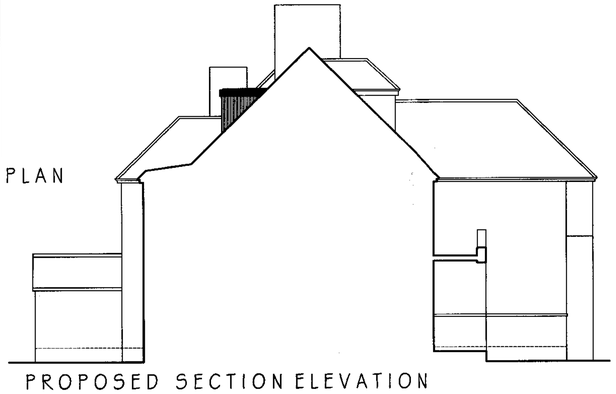

PROPOSED SECTION ELEVATION

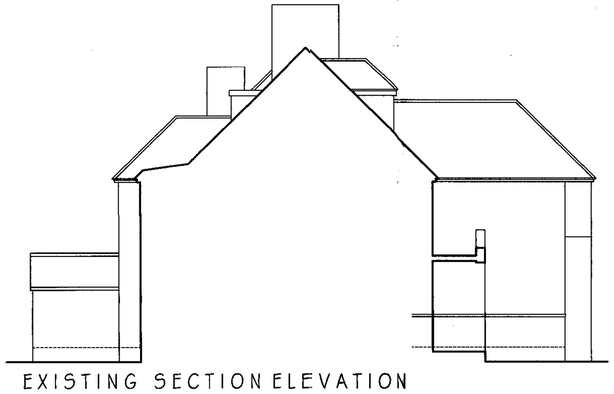

EXISTING SECTION ELEVATION

ALL DIMENSIONS AND TOLERANCES SHOWN SHOULD BE CHECKED AND CONFIRMED BY THE CLIENT PRIOR TO MANUFACTURE OR CONSTRUCTION.
THIS DOCUMENT SHOULD NOT BE SCALED
Dimensioned drawings can be produced free of charge by The Cadmonkies Partnership

THIS DRAWING IS SUBJECT TO COPYRIGHT ©
DO NOT COPY

REV	DESCRIPTION	DATE

PLANNING DRAWINGS

Cadmonkies architectural design partnership
Studio ONE
6 Halls Lane
BRACKLEY
Northants. NN13 6AN
Tel : 01280 - 704444
Fax : 01280 - 701228
www.cadmonkies.co.uk
info@cadmonkies.co.uk

Chartered Architectural Technologists
Affiliate Member of the Royal Institute of British Architects
Chartered Institute of Architectural Technologists

HEAD OFFICE:
The Cadmonkies Partnership
Studio ONE
6 Halls Lane, BRACKLEY
Northants. NN13 6AN.
CONTACT: David Berlouis

APPLICANT: Mr and Mrs S Goldreich

SITE: 294 West End Lane
West Hamstead
London
NW6 1LN

SCHEME: PROPOSED REAR DORMER.

RECEIVED
- 5 APR 2007

DRAWING TITLE: Proposed Floor Plans

DATE: Jan 07
DRAWN: david berlouis MCIAT

SCALE: 1:50, 1:100

DRAWING No: P/07/003/002
REV:

A1 BS1192 : Part 1 1984

© The Cadmonkies Partnership has the exclusive copyright ownership of this drawing and its contents and it should not be reproduced without permission