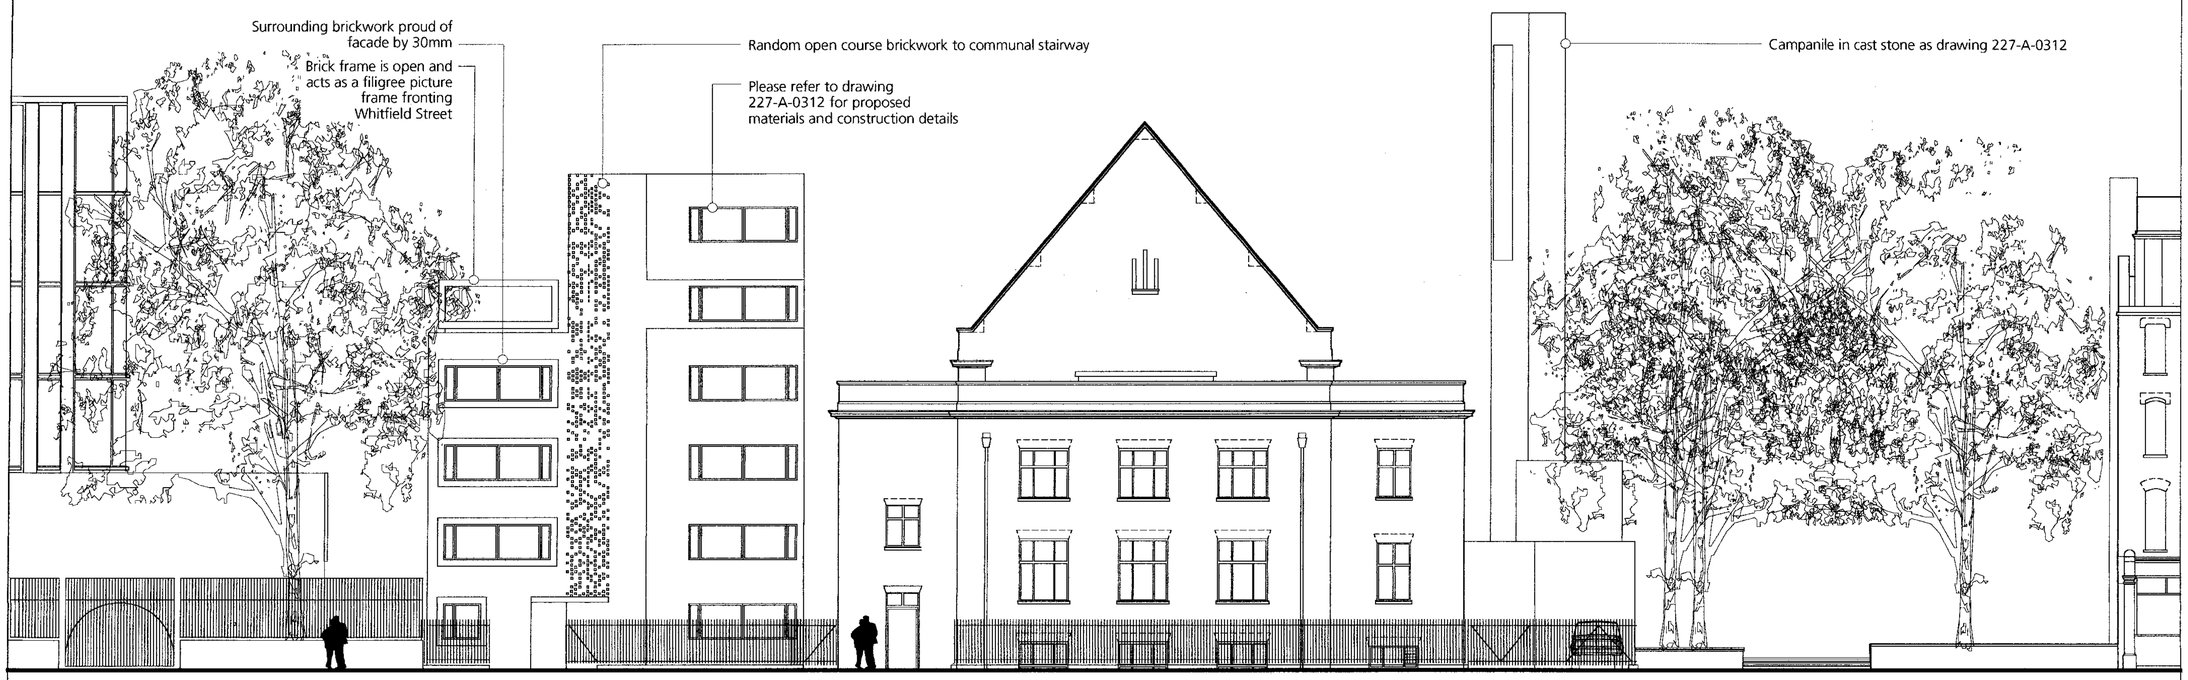

WEST ELEVATION
(Facing Whitfield Street)

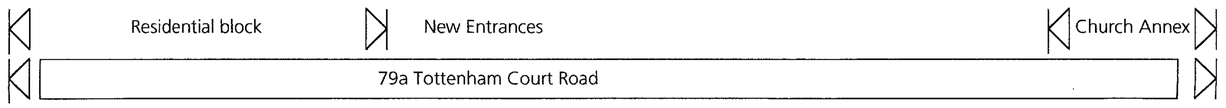

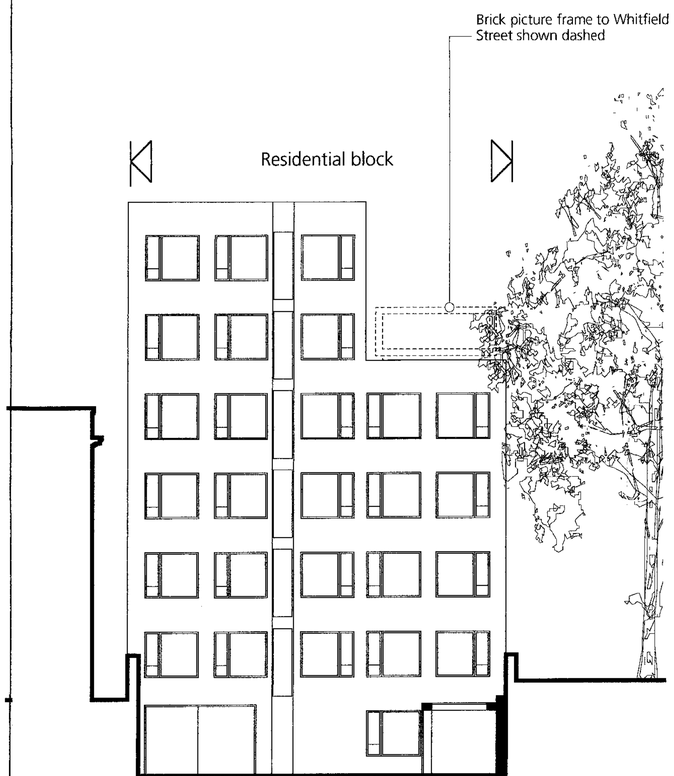

EAST ELEVATION (for residential block)

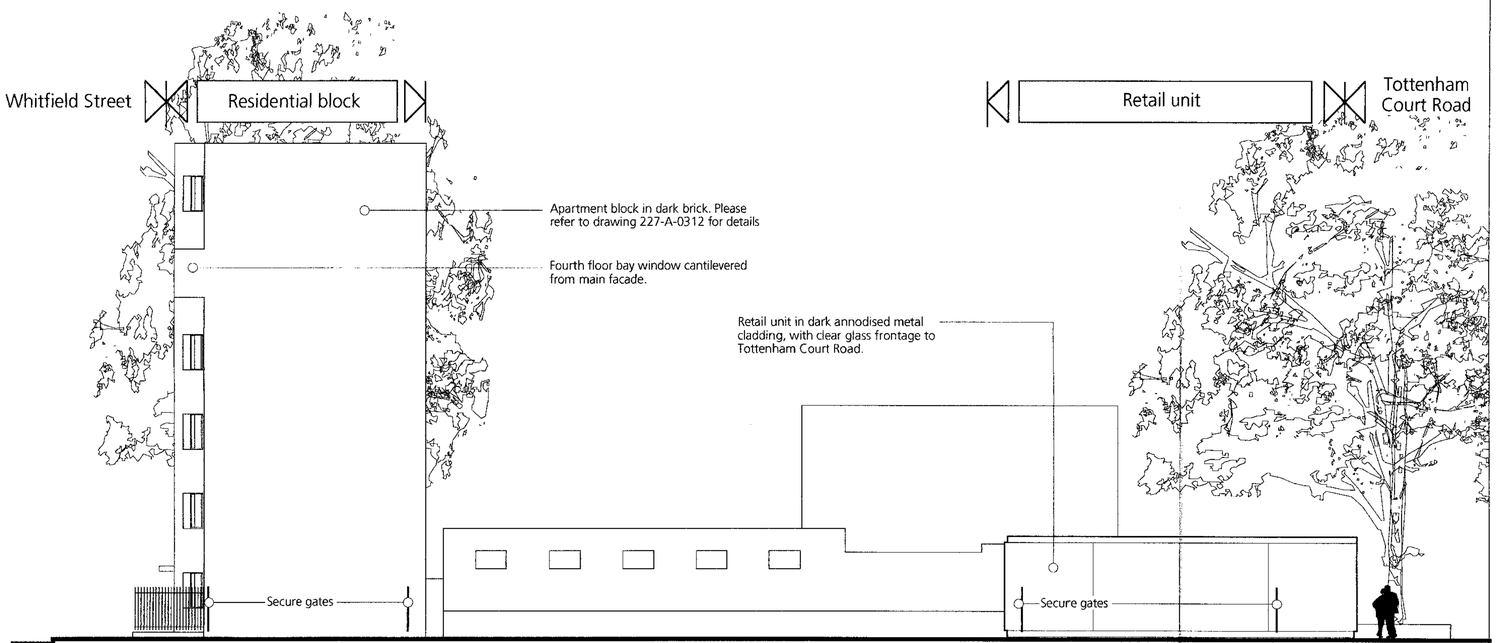

Notes

All dimensions to be verified on site by the contractor and all discrepancies or omissions must be reported to the Architect immediately and prior to any fabrication of any element for incorporation into the works. This drawing is the property of Terry Pawson Architects. Copyright reserved. DO NOT SCALE.

PLANNING APPLICATION
31/01/2007

RECEIVED
20 MAR 2007

Revision

A 16.03.2007 ADDITIONAL ANNOTATION ADDED FOR CLARITY.

Terry Pawson Architects
206 Merton High Street
London SW19 1AX
tpa@terrypawson.com
www.terrypawson.com
t: 020 - 8543 2577
f: 020 - 8543 8677

client: **THE AMERICAN CHURCH**
job: **WHITEFIELD MEMORIAL CHURCH**
drawing title: **WEST, SOUTH & EAST ELEVATIONS PROPOSED**

job	stage	no	revision
227	A	0309	A

status: PLANNING
checked: date: - scale: 1 : 100 @ A1